
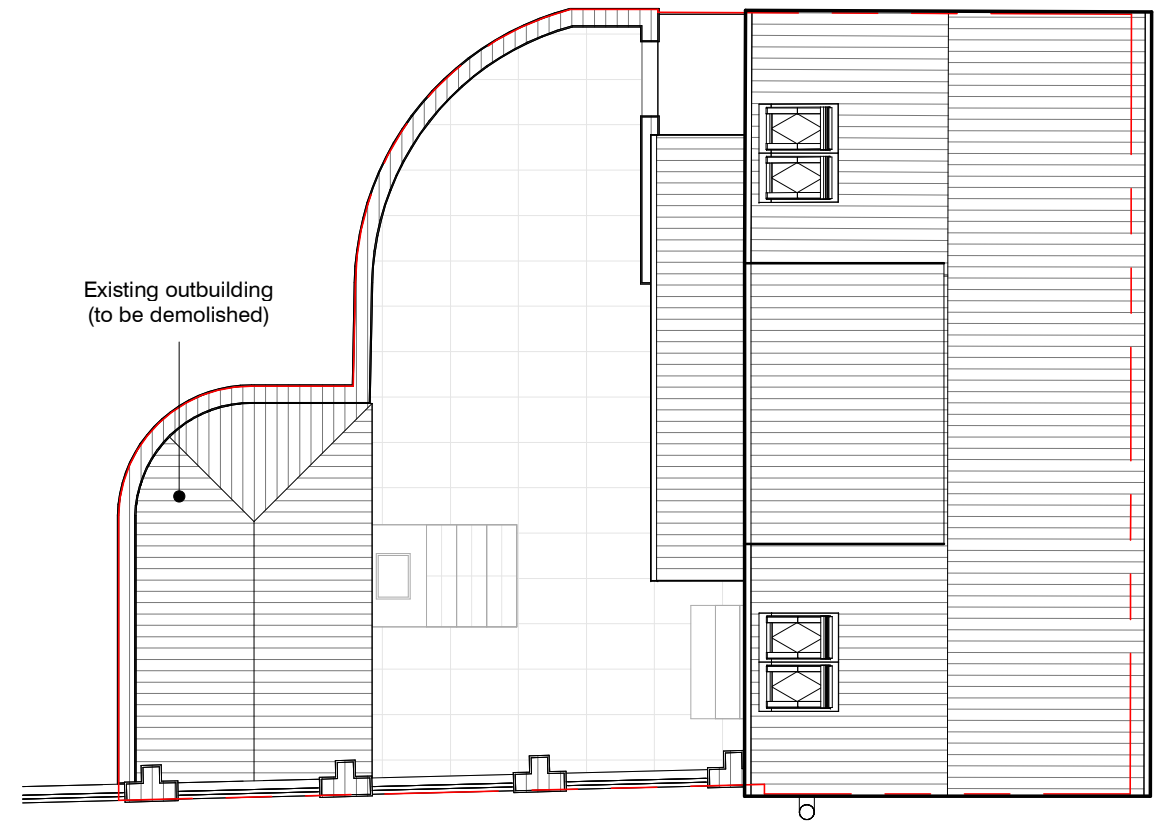
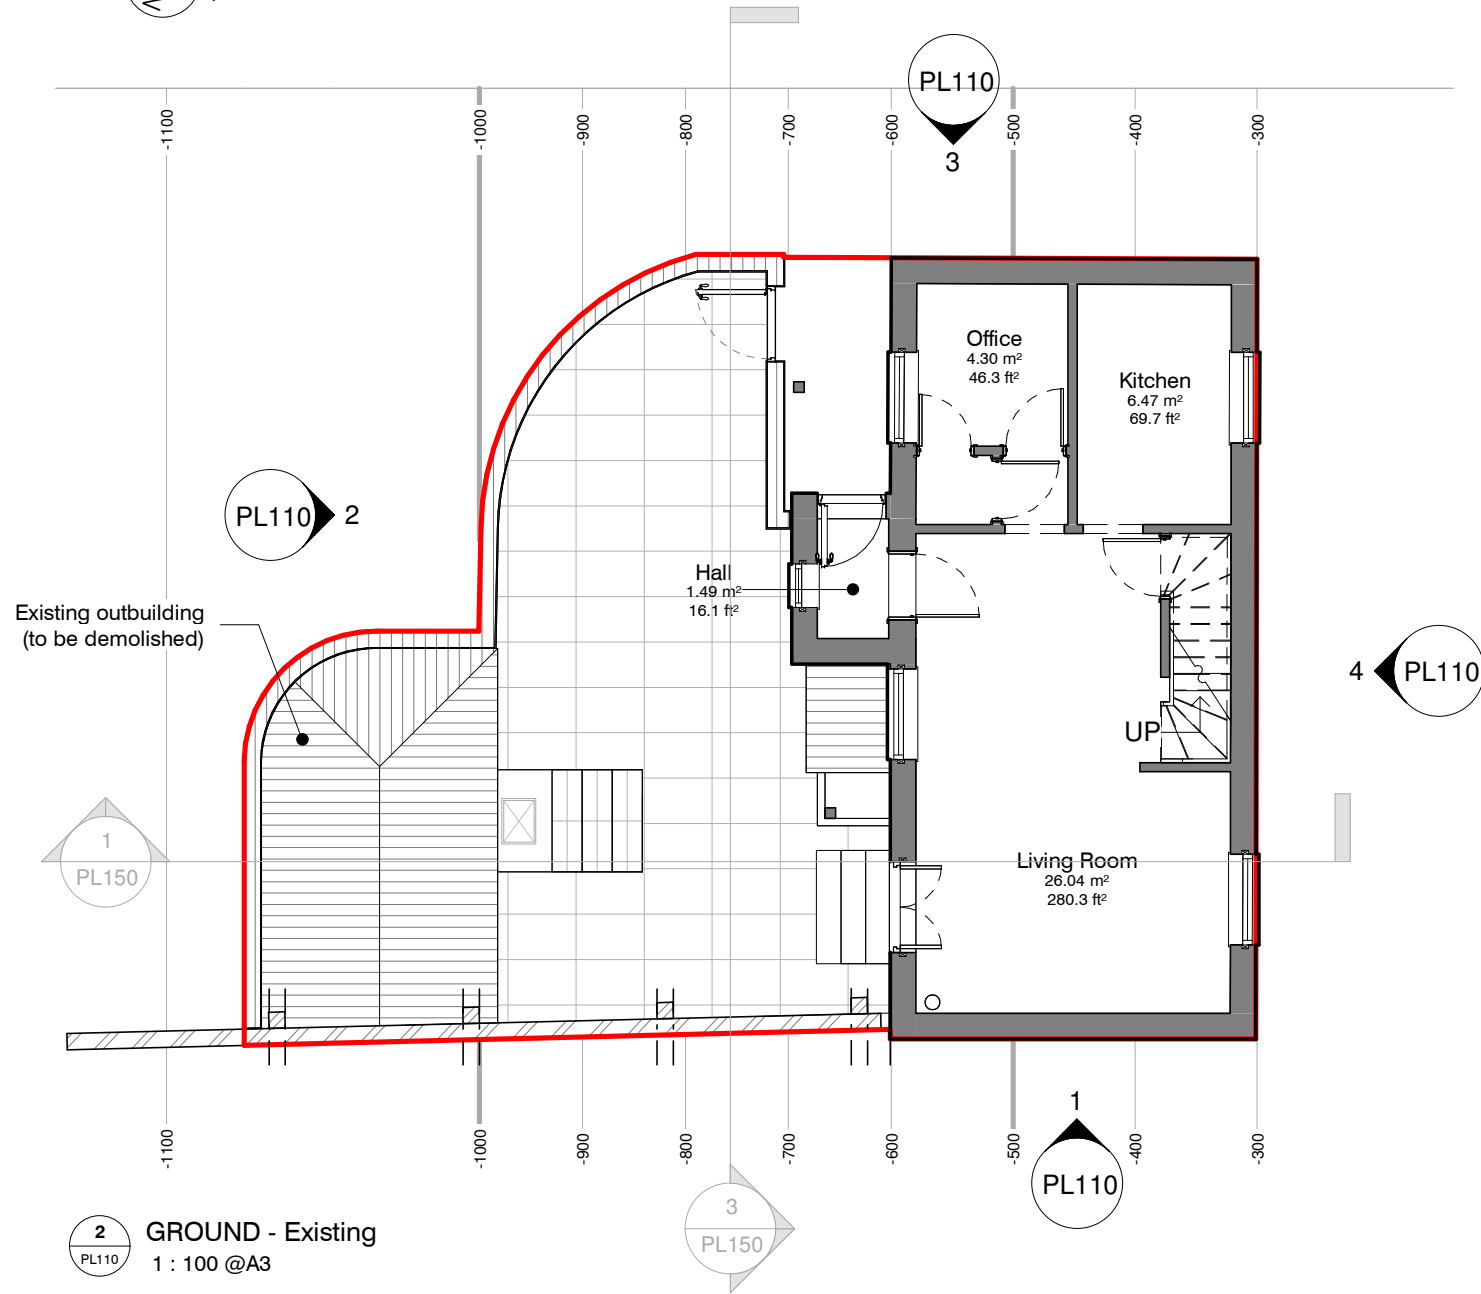
 


 

Client:	Marie Bayes
Address:	12 Silver Street, Ashwell, SG7 5QJ
Sheet Size - A3	

Title:	Existing Floor Plans
Status:	PLANNING

Project number:	MB-2429	Drawing number:	PL101	Revision:	
Scale:	1 : 100@A3	Drawn by:	Author	Date:	02/27/24

Revisions:		
Rev	Description	Date



PicklePlanning

1 Sale Drive-
Baldock-SG7 6NS
07843238113
pickleplanning@gmail.com
www.pickleplanning.co.uk

