




1 Existing - South West Elevation - A
1 : 150 @A3



2 Existing - North West Elevation
1 : 150 @A3



5 Existing - South West Elevation - B
1 : 150 @A3

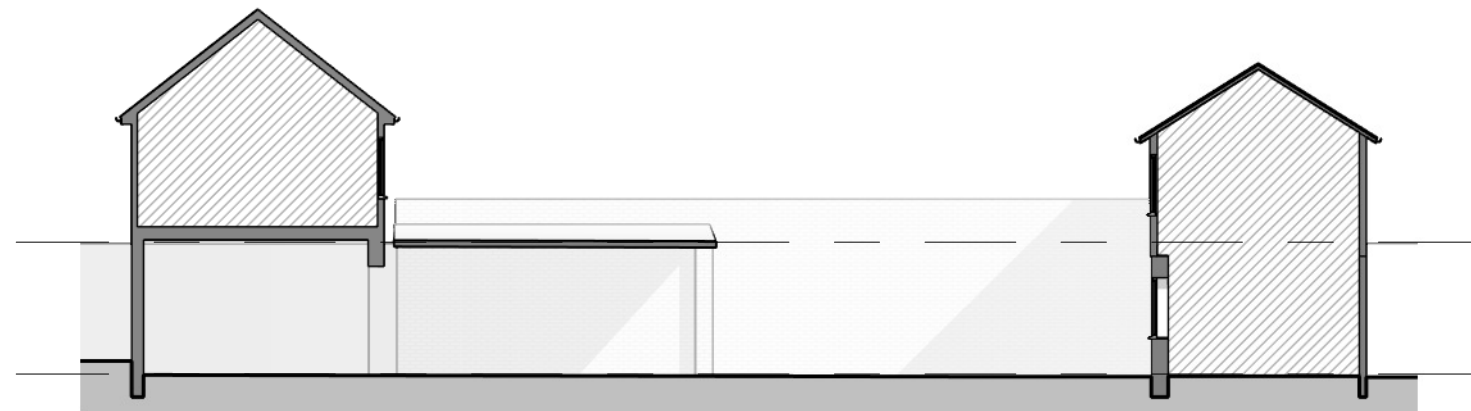


4 Existing - South East Elevation - B
1 : 150 @A3



3 Existing - North East Elevation - A
1 : 150 @A3



6 Existing - North East Elevation - B
1 : 150 @A3

 

Client: Hunt and Handa Investments Ltd Address: 23a Hitchin Street Baldock	Title: Existing Elevations	Project number: CH-2418 Scale: 1 : 150@A3	Drawing number: PL110 Drawn by: Author	Revision: - Date: 09/24/24	Revisions: Rev - Description PLANNING ISSUE Date 19.12.24	 PicklePlanning	1 Sale Drive- Baldock-SG7 6NS 07843238113 pickleplanning@gmail.com www.pickleplanning.co.uk   
Sheet Size - A3	Status: PLANNING	The copyright of this drawing is vested with the author and must not be copied or reproduced without consent. Figures dimensions only to be taken from this drawing. All contractors must visit the site and be responsible for checking all existing conditions and notifying the author of any discrepancies prior to any manufacture or construction work. Note this drawing will only be to scale at stated sheet size.					