




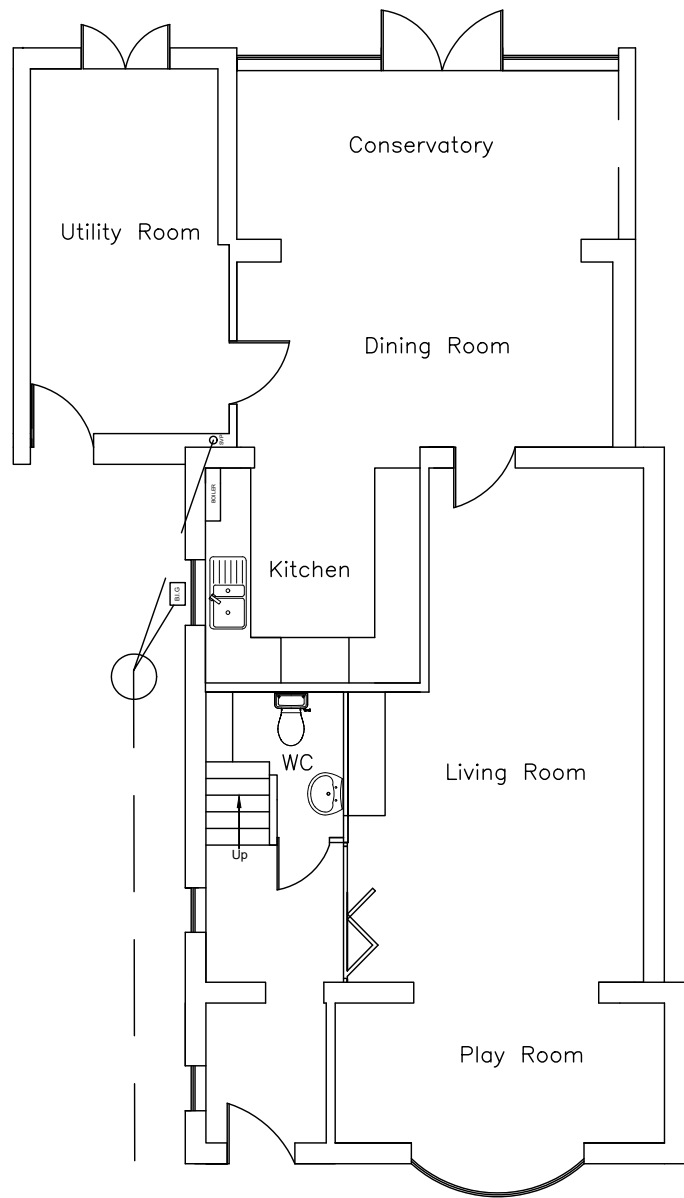

EXISTING GROUND FLOOR PLAN

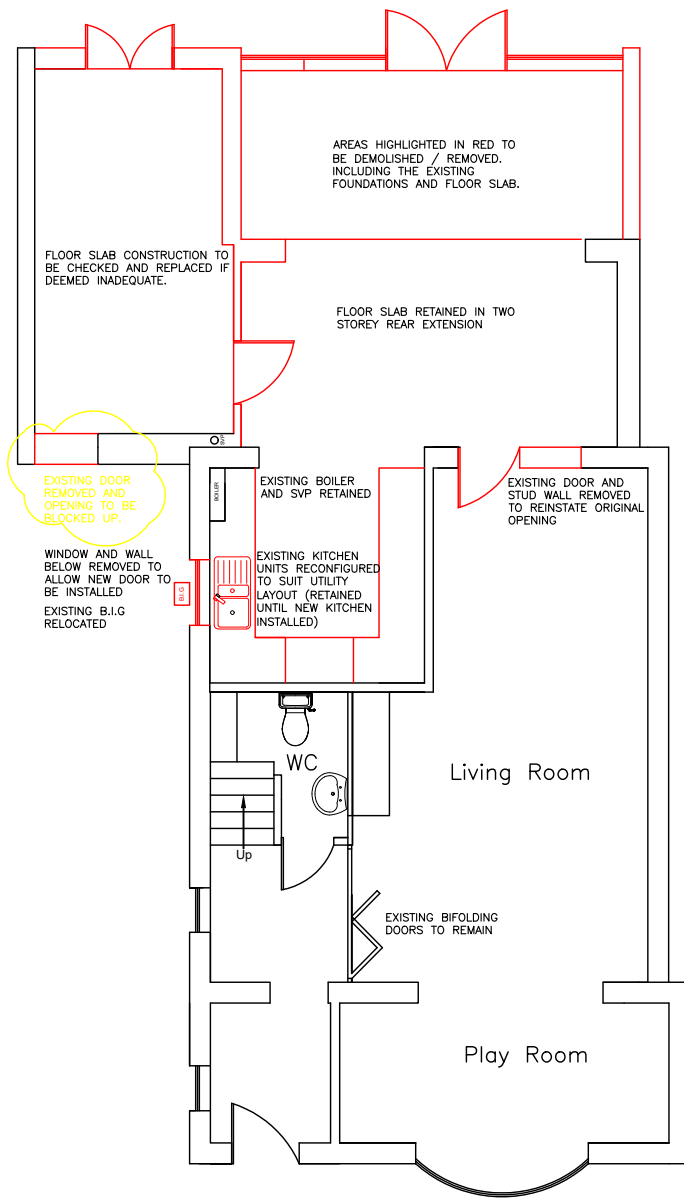


DEMOLITION PLAN

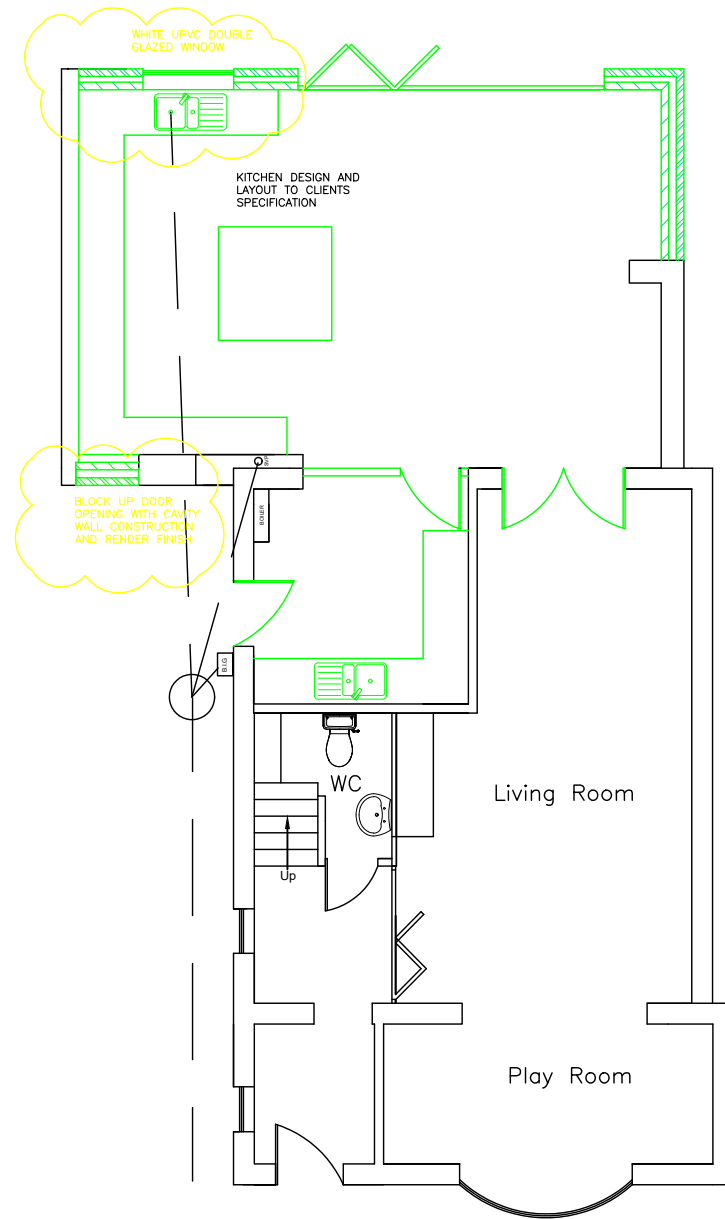

PROPOSED GROUND FLOOR – GA PLAN

1:100

 

Location Plan
N.T.S

General Notes

Julie Skinner and Dawn Skinner
19 Byrd Walk
Baldock
Hertfordshire
SG7 6LN

Mr Matthew Janes MRICS
07971 925743
mjanes@janessurveying.co.uk

Project: 19 Byrd Walk, Baldock
Single Storey Rear Extension and
Internal Alterations

Ref: P23-015

Drawing No: P23-015/001/BC Rev C

Title: Existing, Demolition and Proposed
GA Ground Floor Plan

Scale: 1:100	Drawn: MJ	Checked: —	Co-ord chk: —
Original Size: A3	Date: 10/02/2024	Date:	Date:

Status: **BUILDINGCONTROL**