
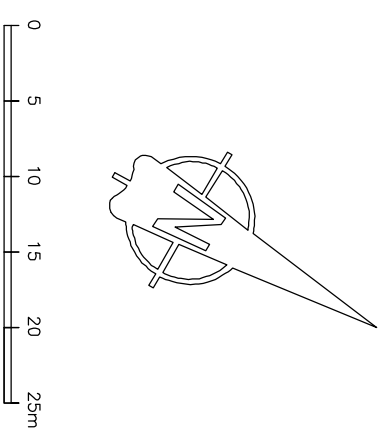


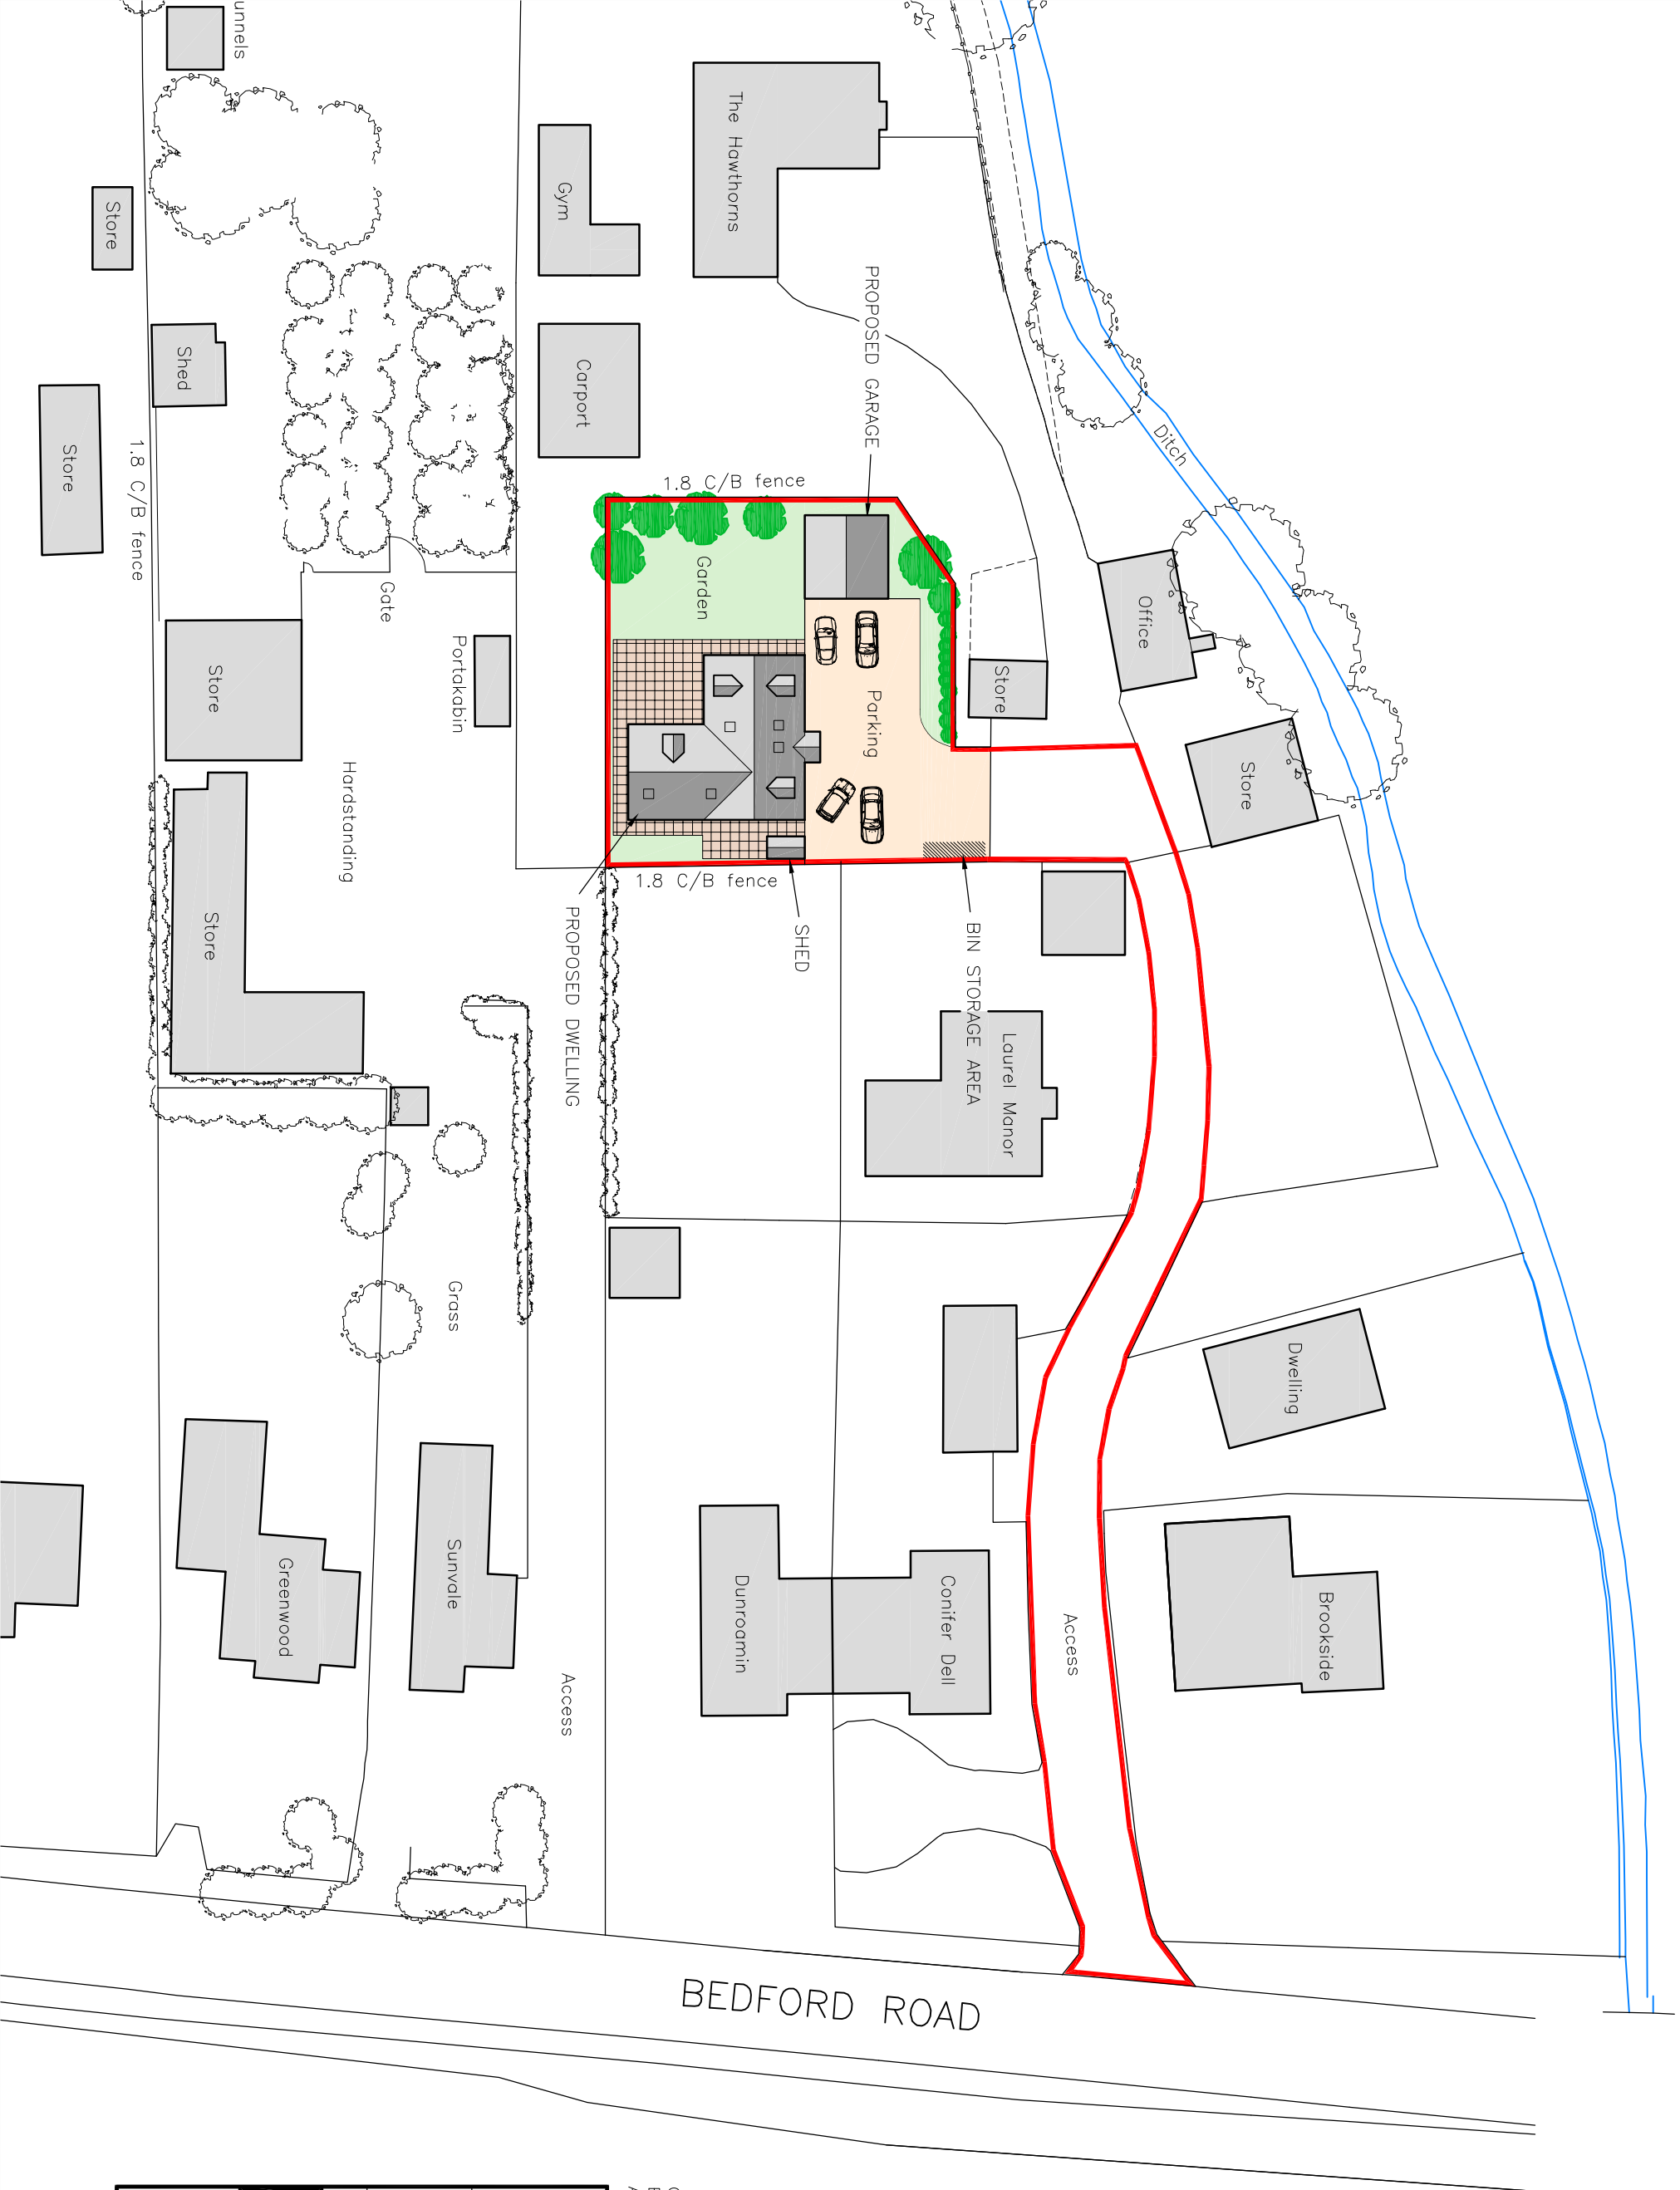

C – Updated 18.07.25
B – Red line amended 02.11.21
A – Red line amended 25.08.21

Project title LAND AT RAMERICK NURSERY. BEDFORD ROAD, HOLWELL		
Drawing title SITE PLAN AS PROPOSED		
Scale A3-1:500	Date Aug 21	Drawn SC
Dwg No. K1555-03 °		
 Tel • 01234 709286 Email • drawing@caad.com		