




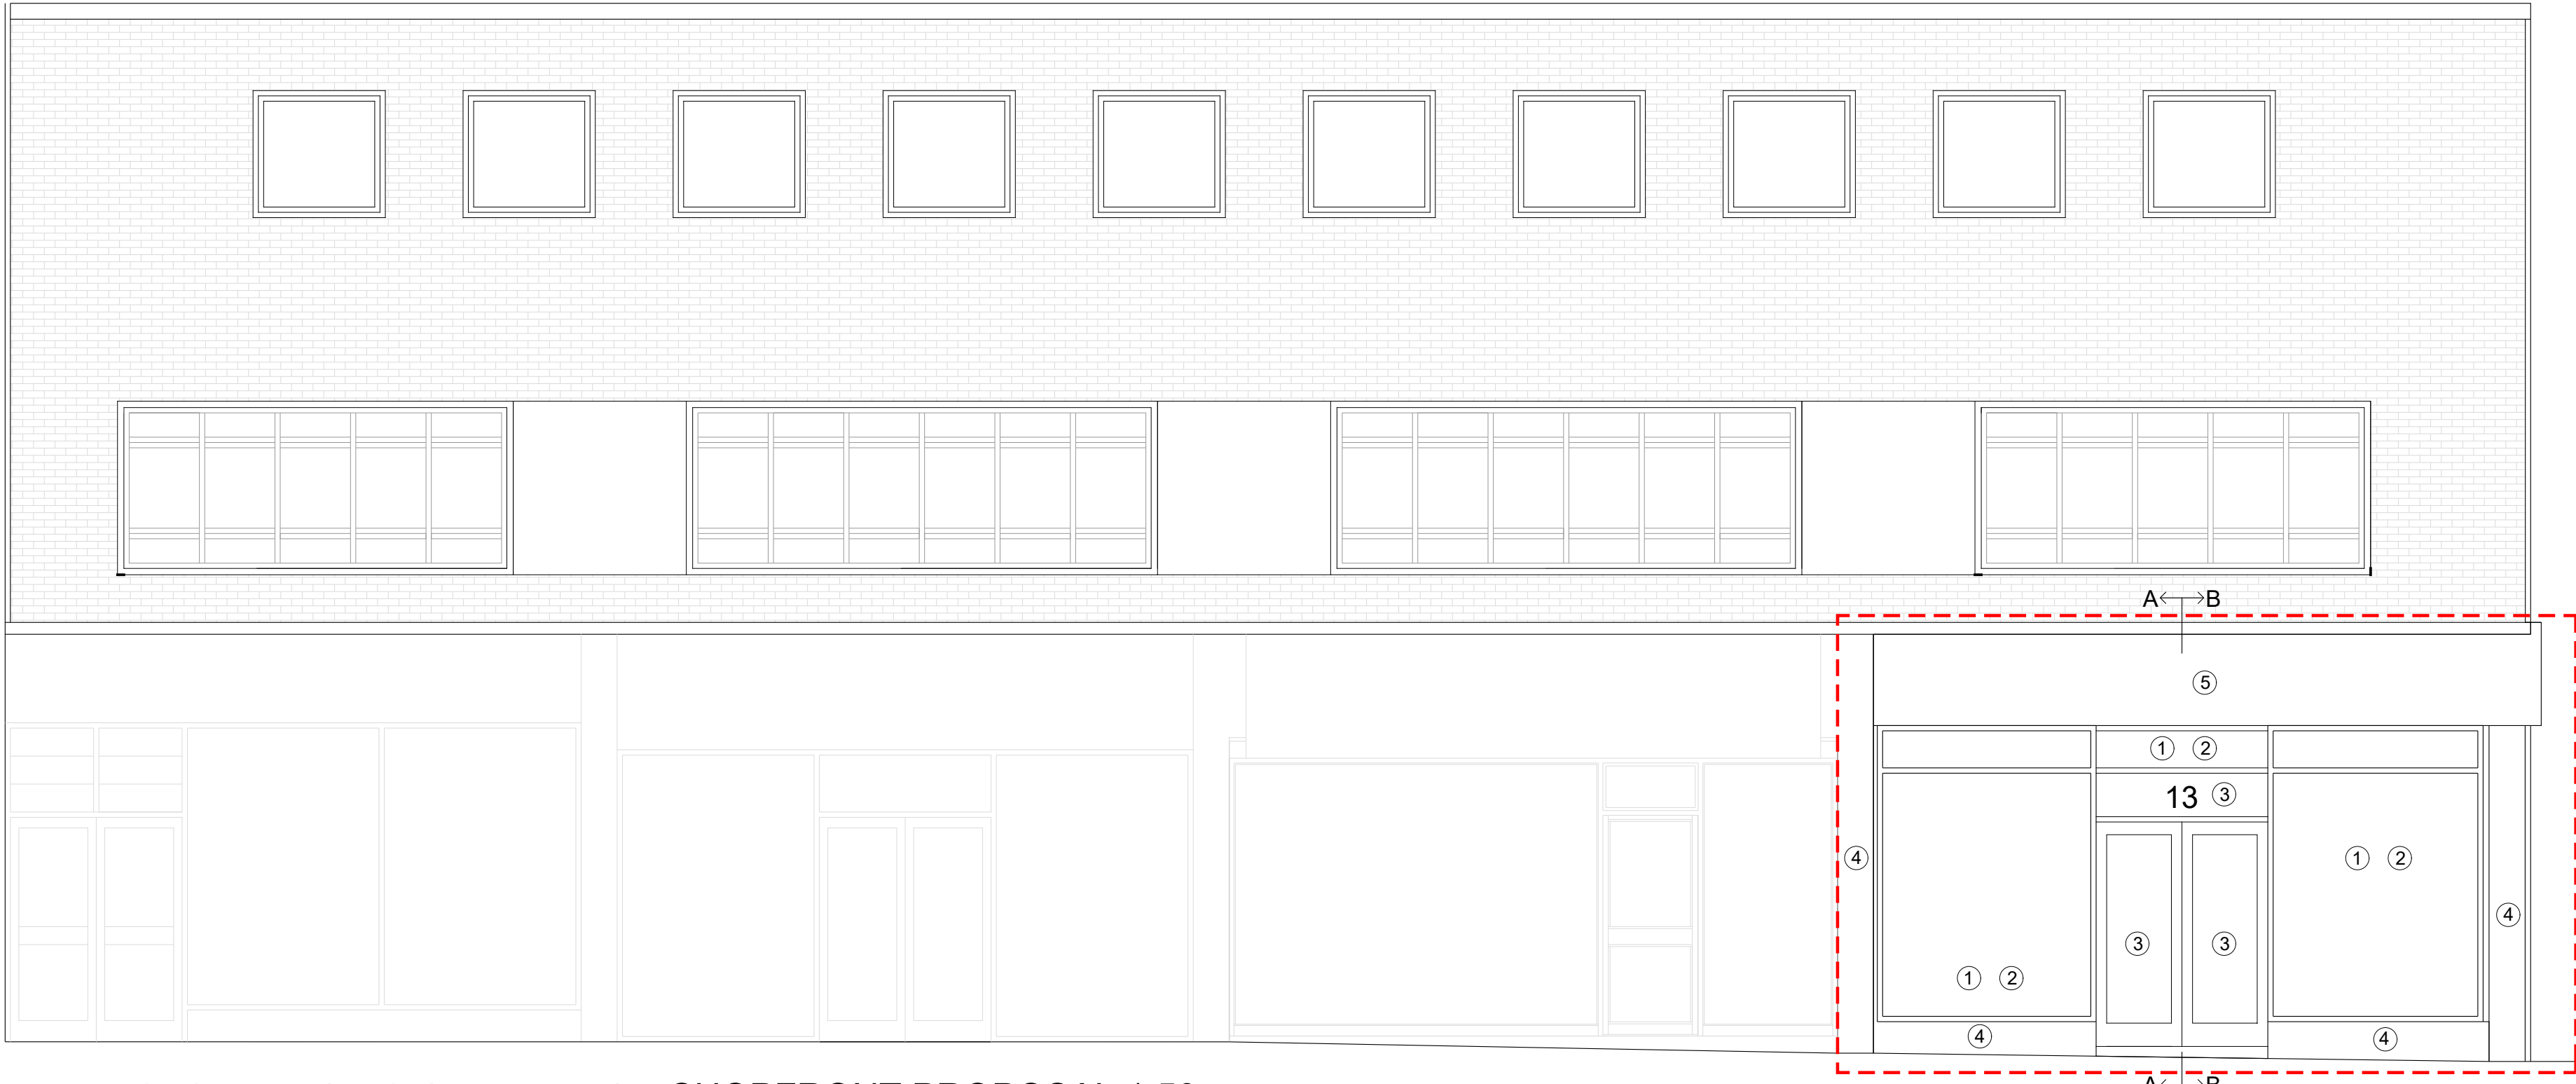


EASTCHEAP (EAST) ELEVATION SHOPFRONT PROPOSAL 1:50

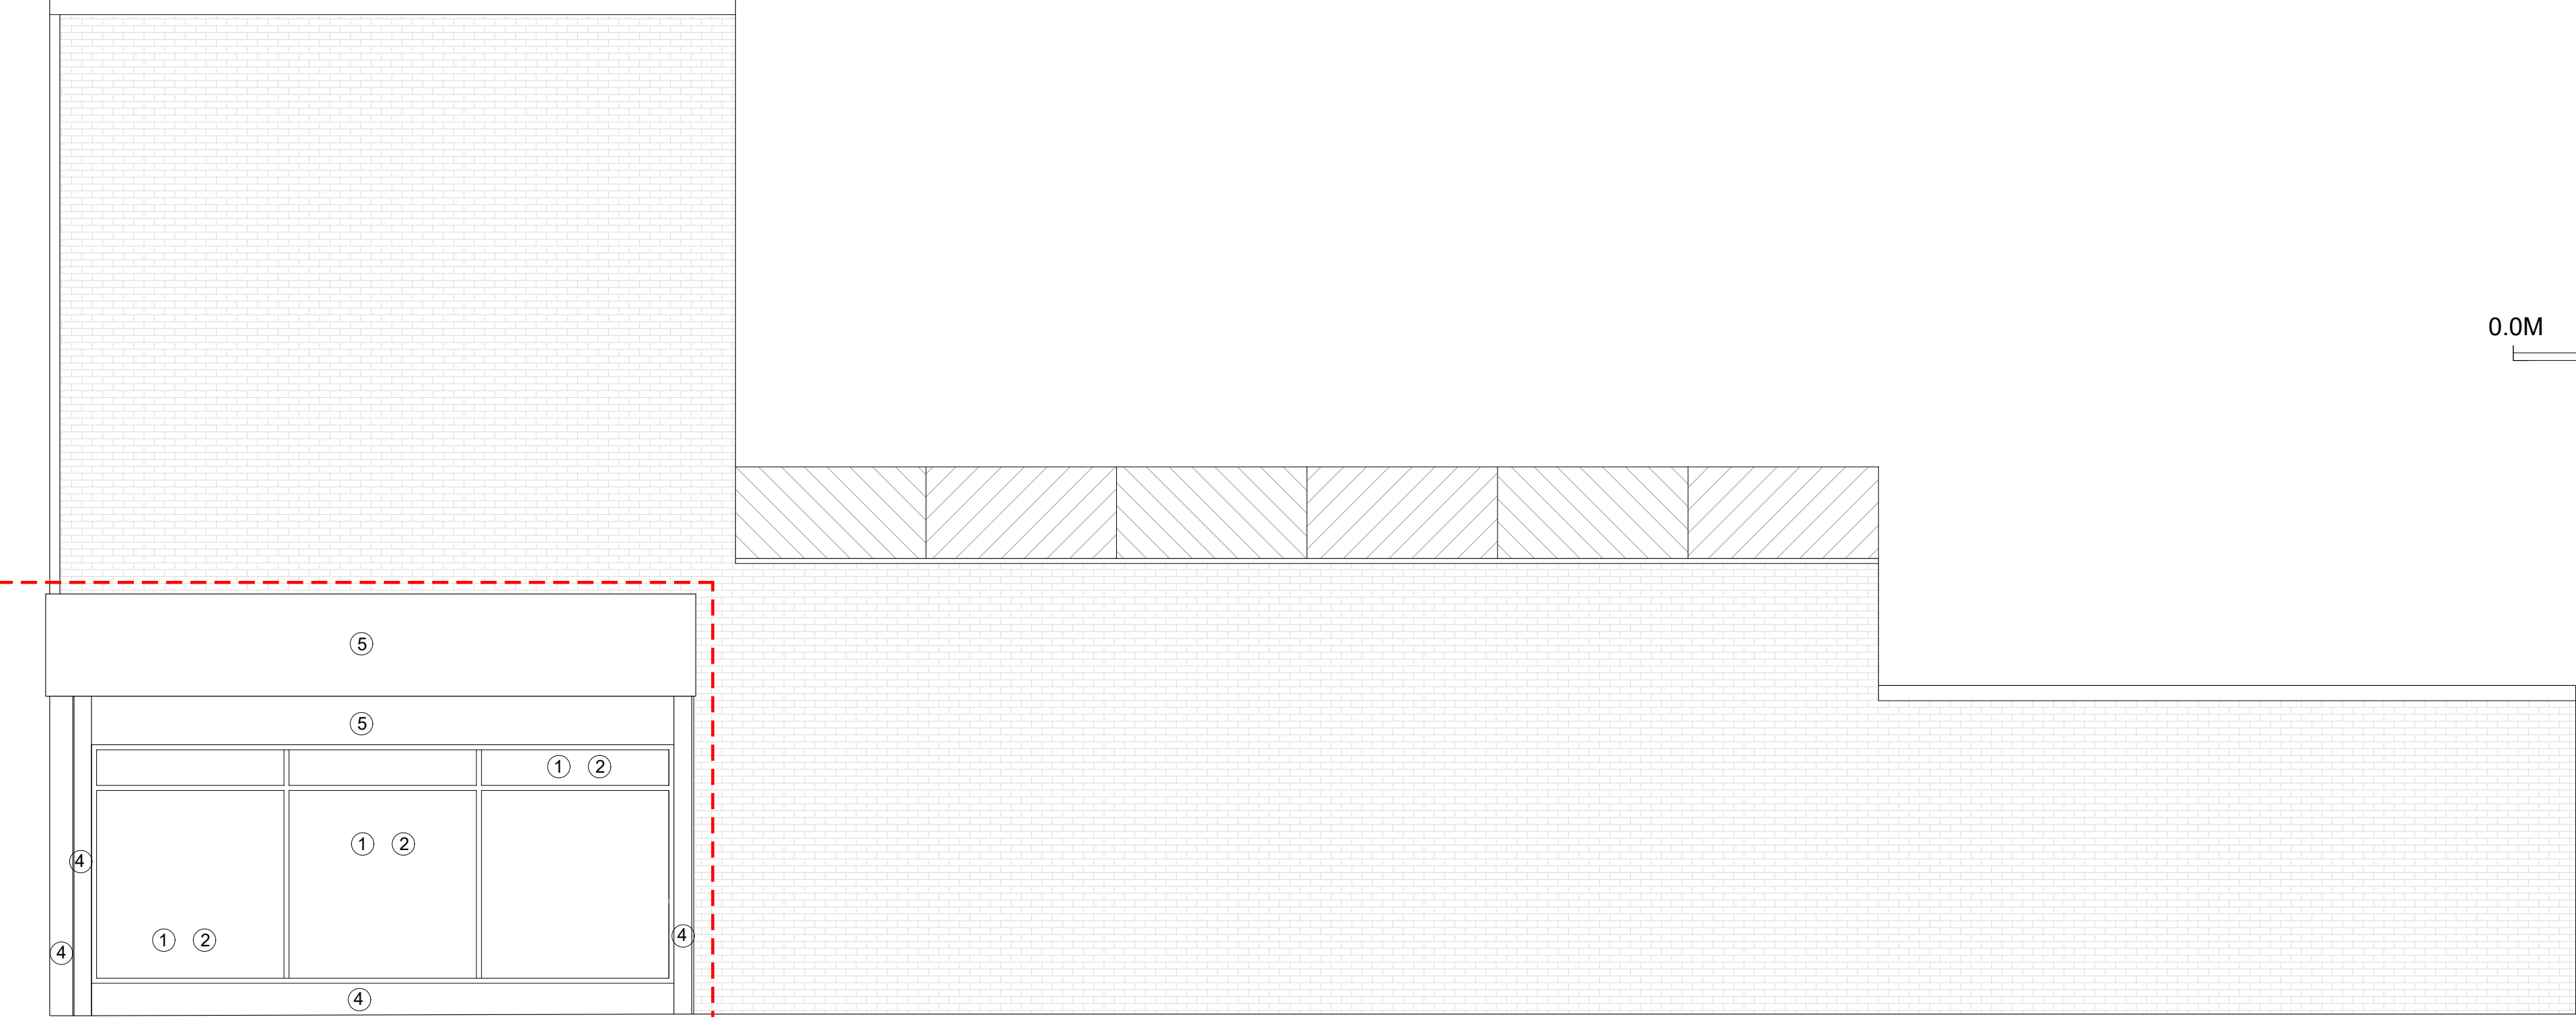


NORTH ELEVATION SHOPFRONT PROPOSAL 1:50

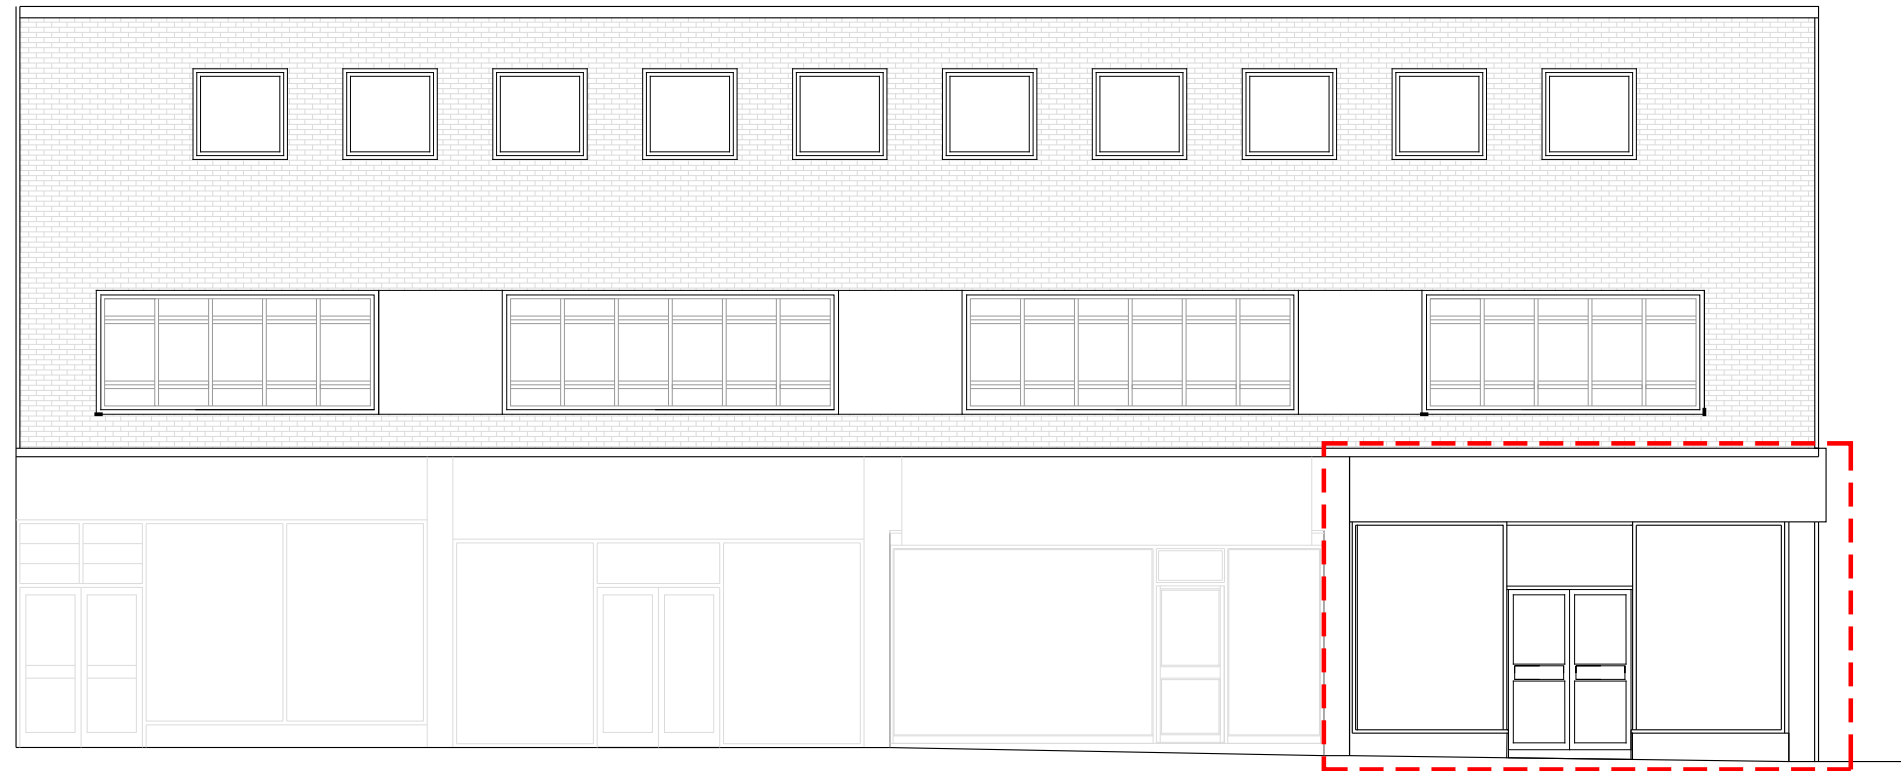


EASTCHEAP (EAST) ELEVATION SHOPFRONT EXISTING 1:100

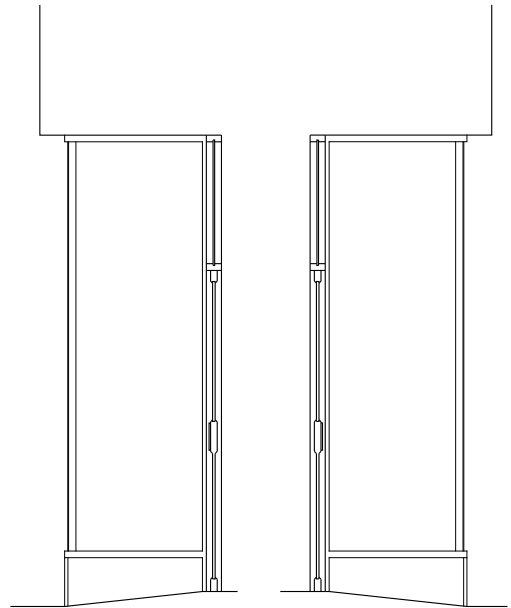



RECESSED ENTRANCE
ELEVATIONS EXISTING
1:50

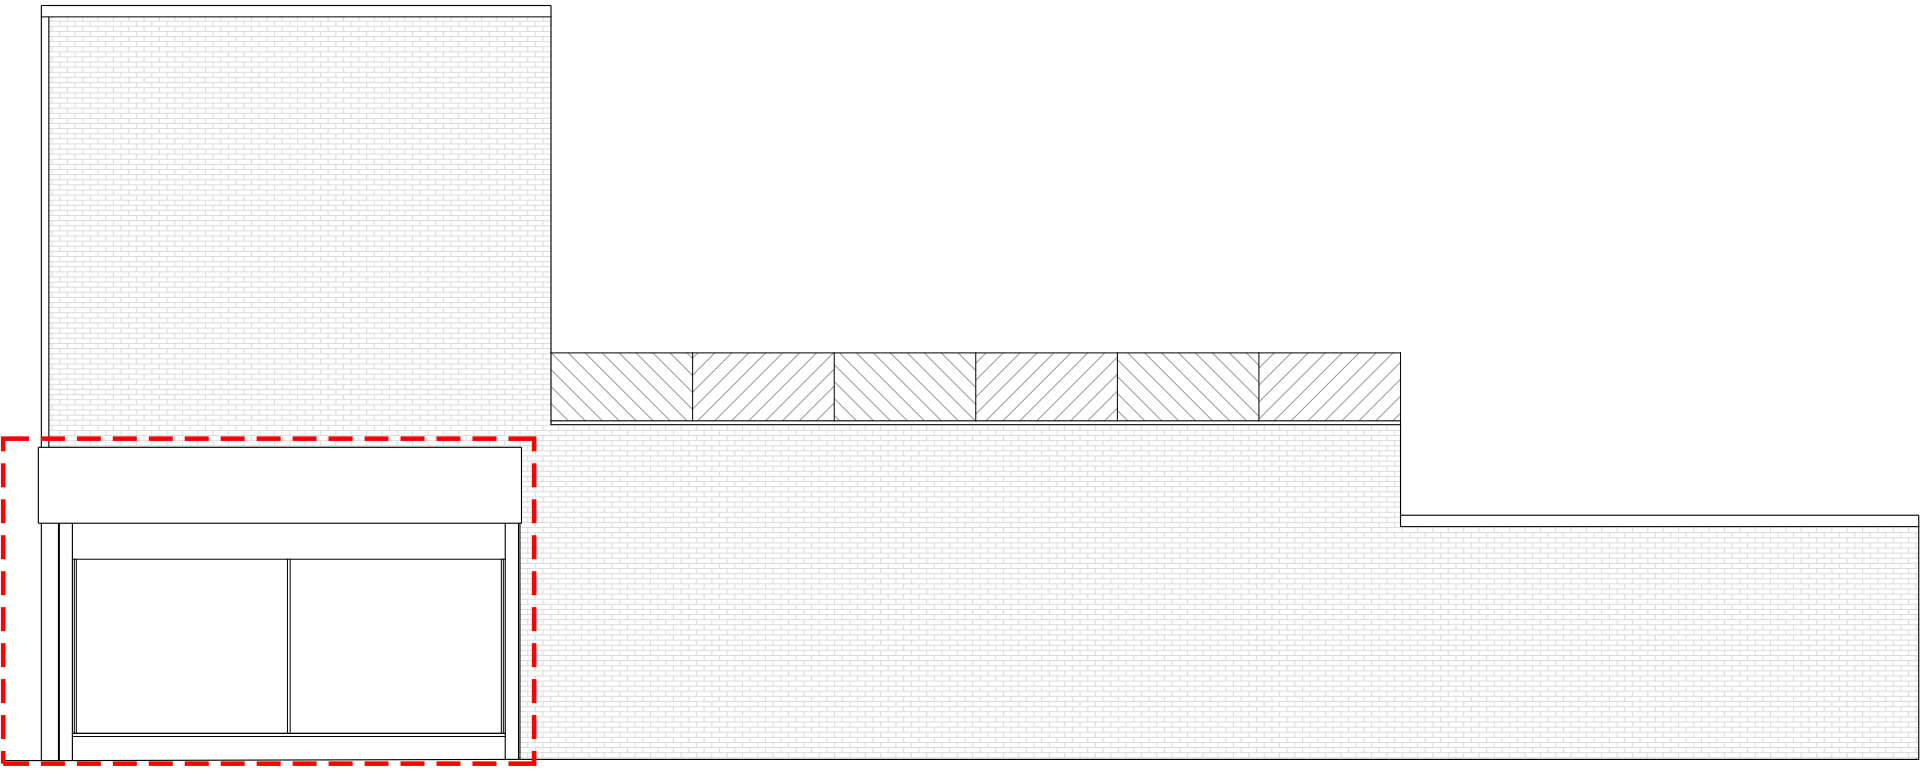


NORTH ELEVATION SHOPFRONT EXISTING 1:100

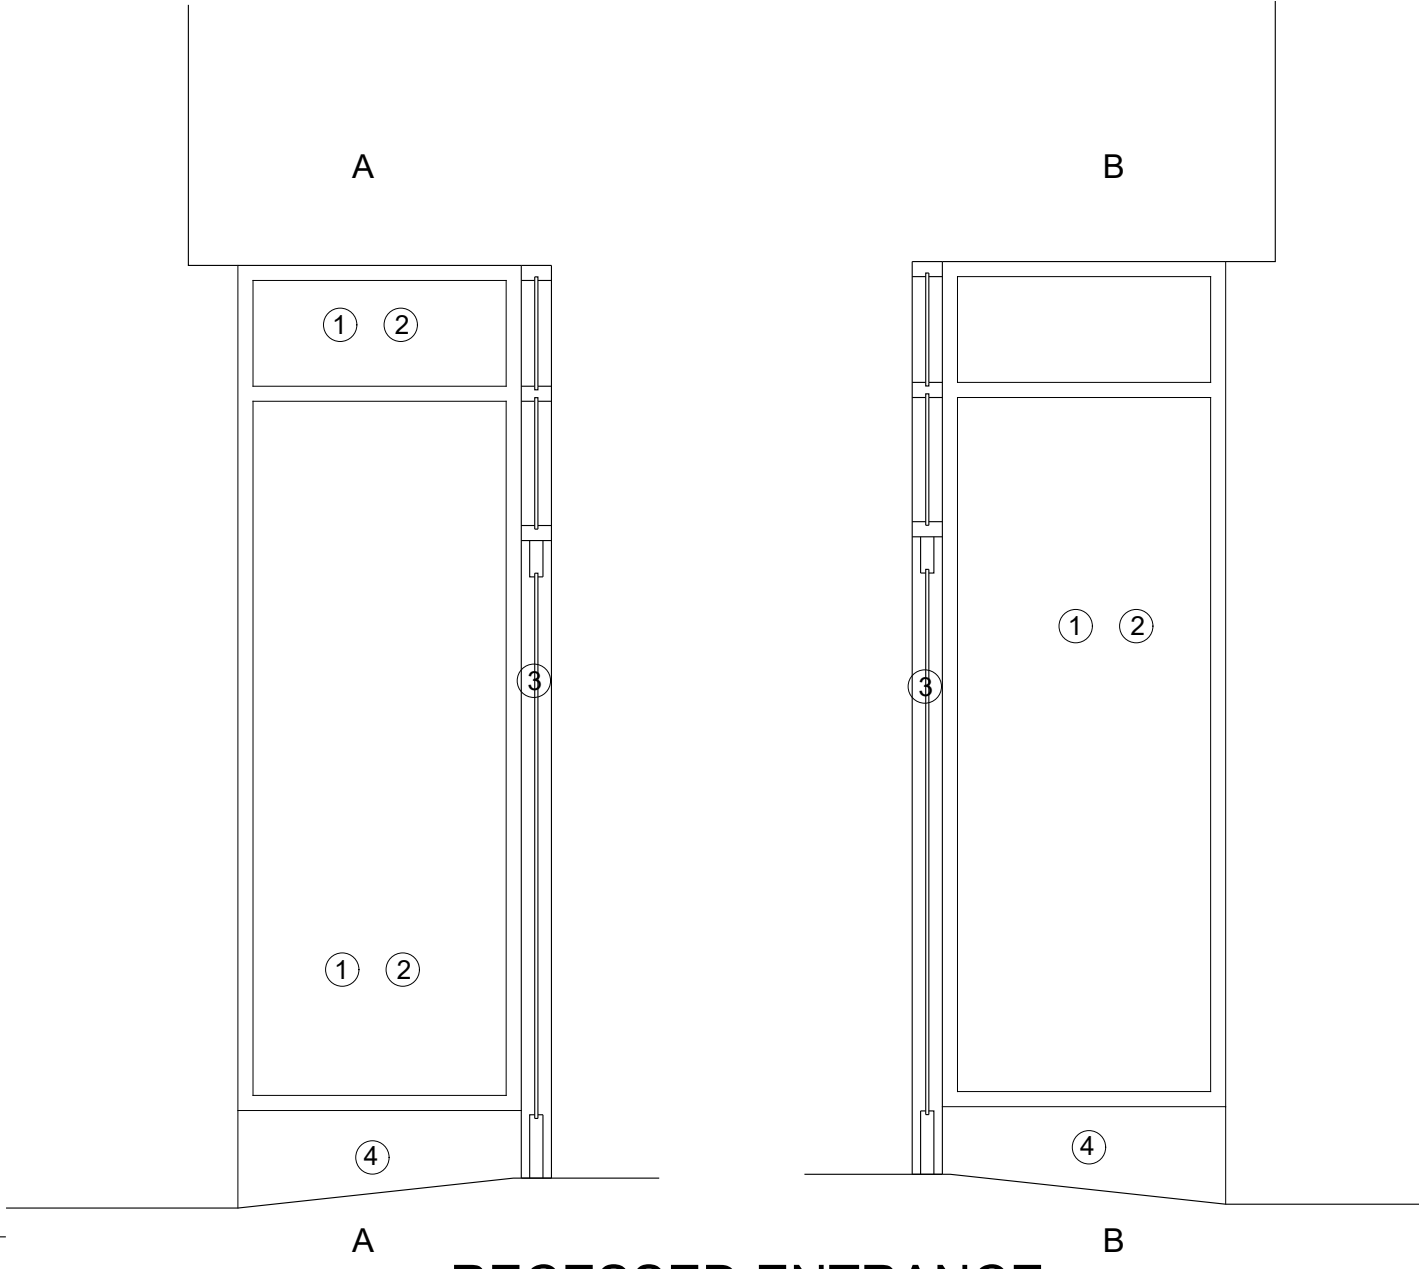

RECESSED ENTRANCE
ELEVATIONS PROPOSAL 1:25

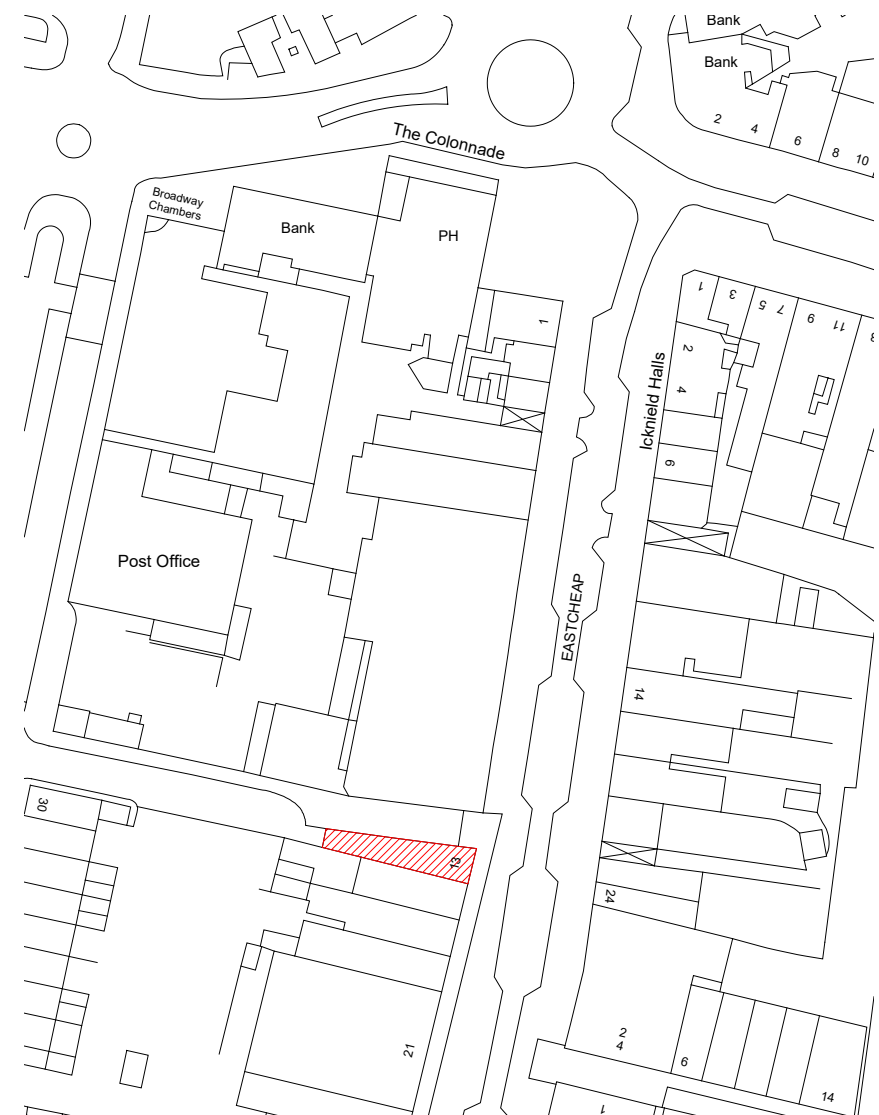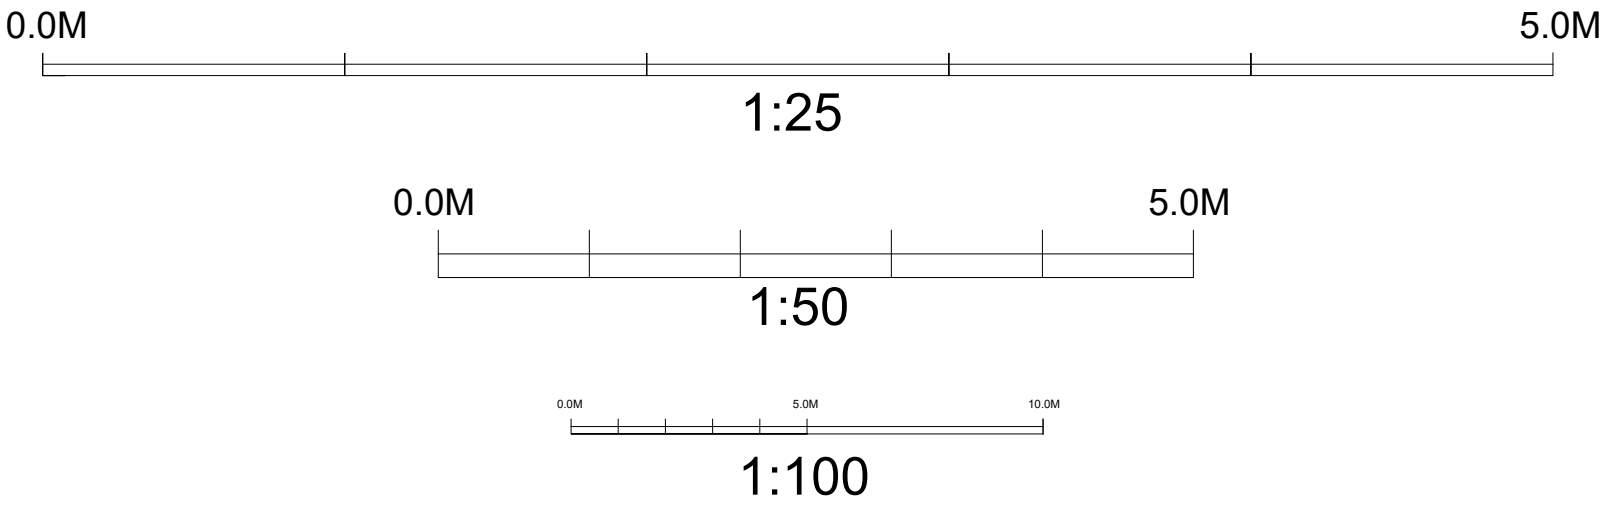

SITE PLAN 1:1250

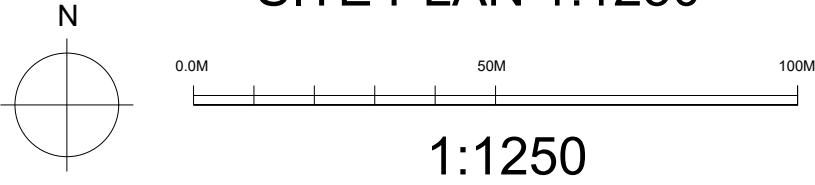

NOTES

1. No dimensions are to be scaled from this drawing.
2. Contractors must verify all figured dimensions on site before commencing any work or making any shop drawings.
3. This drawing is the sole copyright of Savills and no part may be reproduced without the written consent of the above.
4. Site Location Plans are prepared from the Ordnance Survey Map with the sanction of the Controller of H.M. Stationery Office. Crown Copyright Reserved.

- ① New aluminium framed shopfront; polyester powder coated RAL 7016 Anthracite Grey.
- ② Toughened glazed shopfront, clear, internally beaded.
- ③ New aluminium framed double doors; polyester powder coated RAL 7016 Anthracite Grey. Toughened glass, clear, internally beaded. Finger guards to be installed. Clear opening width 1626mm.
- ④ Existing painted render to be cleaned off to sound surface and new smooth render applied to defective areas. Render to be finished with masonry paint to match existing.
- ⑤ Existing fascia sign retained. Softwood framing behind to be exposed to determine condition.



Rev	Description	By	Date
Drawing Status			
PLANNING			
			
BUILDING & PROJECT CONSULTANCY			
Savills (UK) Limited			
Unex House, 132 - 134 Hills Road, Cambridge, CB2 8PA			
Telephone: + 44 (0)1223 347 093 Mobile: +44 (0)7890 984 209 www.savills.co.uk			
Client			
Letchworth Garden City Heritage Foundation			
Project			
13 Eastcheap Letchworth Garden City Proposed Shopfront Replacement			
Drawing Title			
Proposed Shopfront			
Scale @ A1	Date 29.04.2025	Drawn BY	Checked NH
Drawing Number AL - 001	Rev. B	Project Number CB24164	