



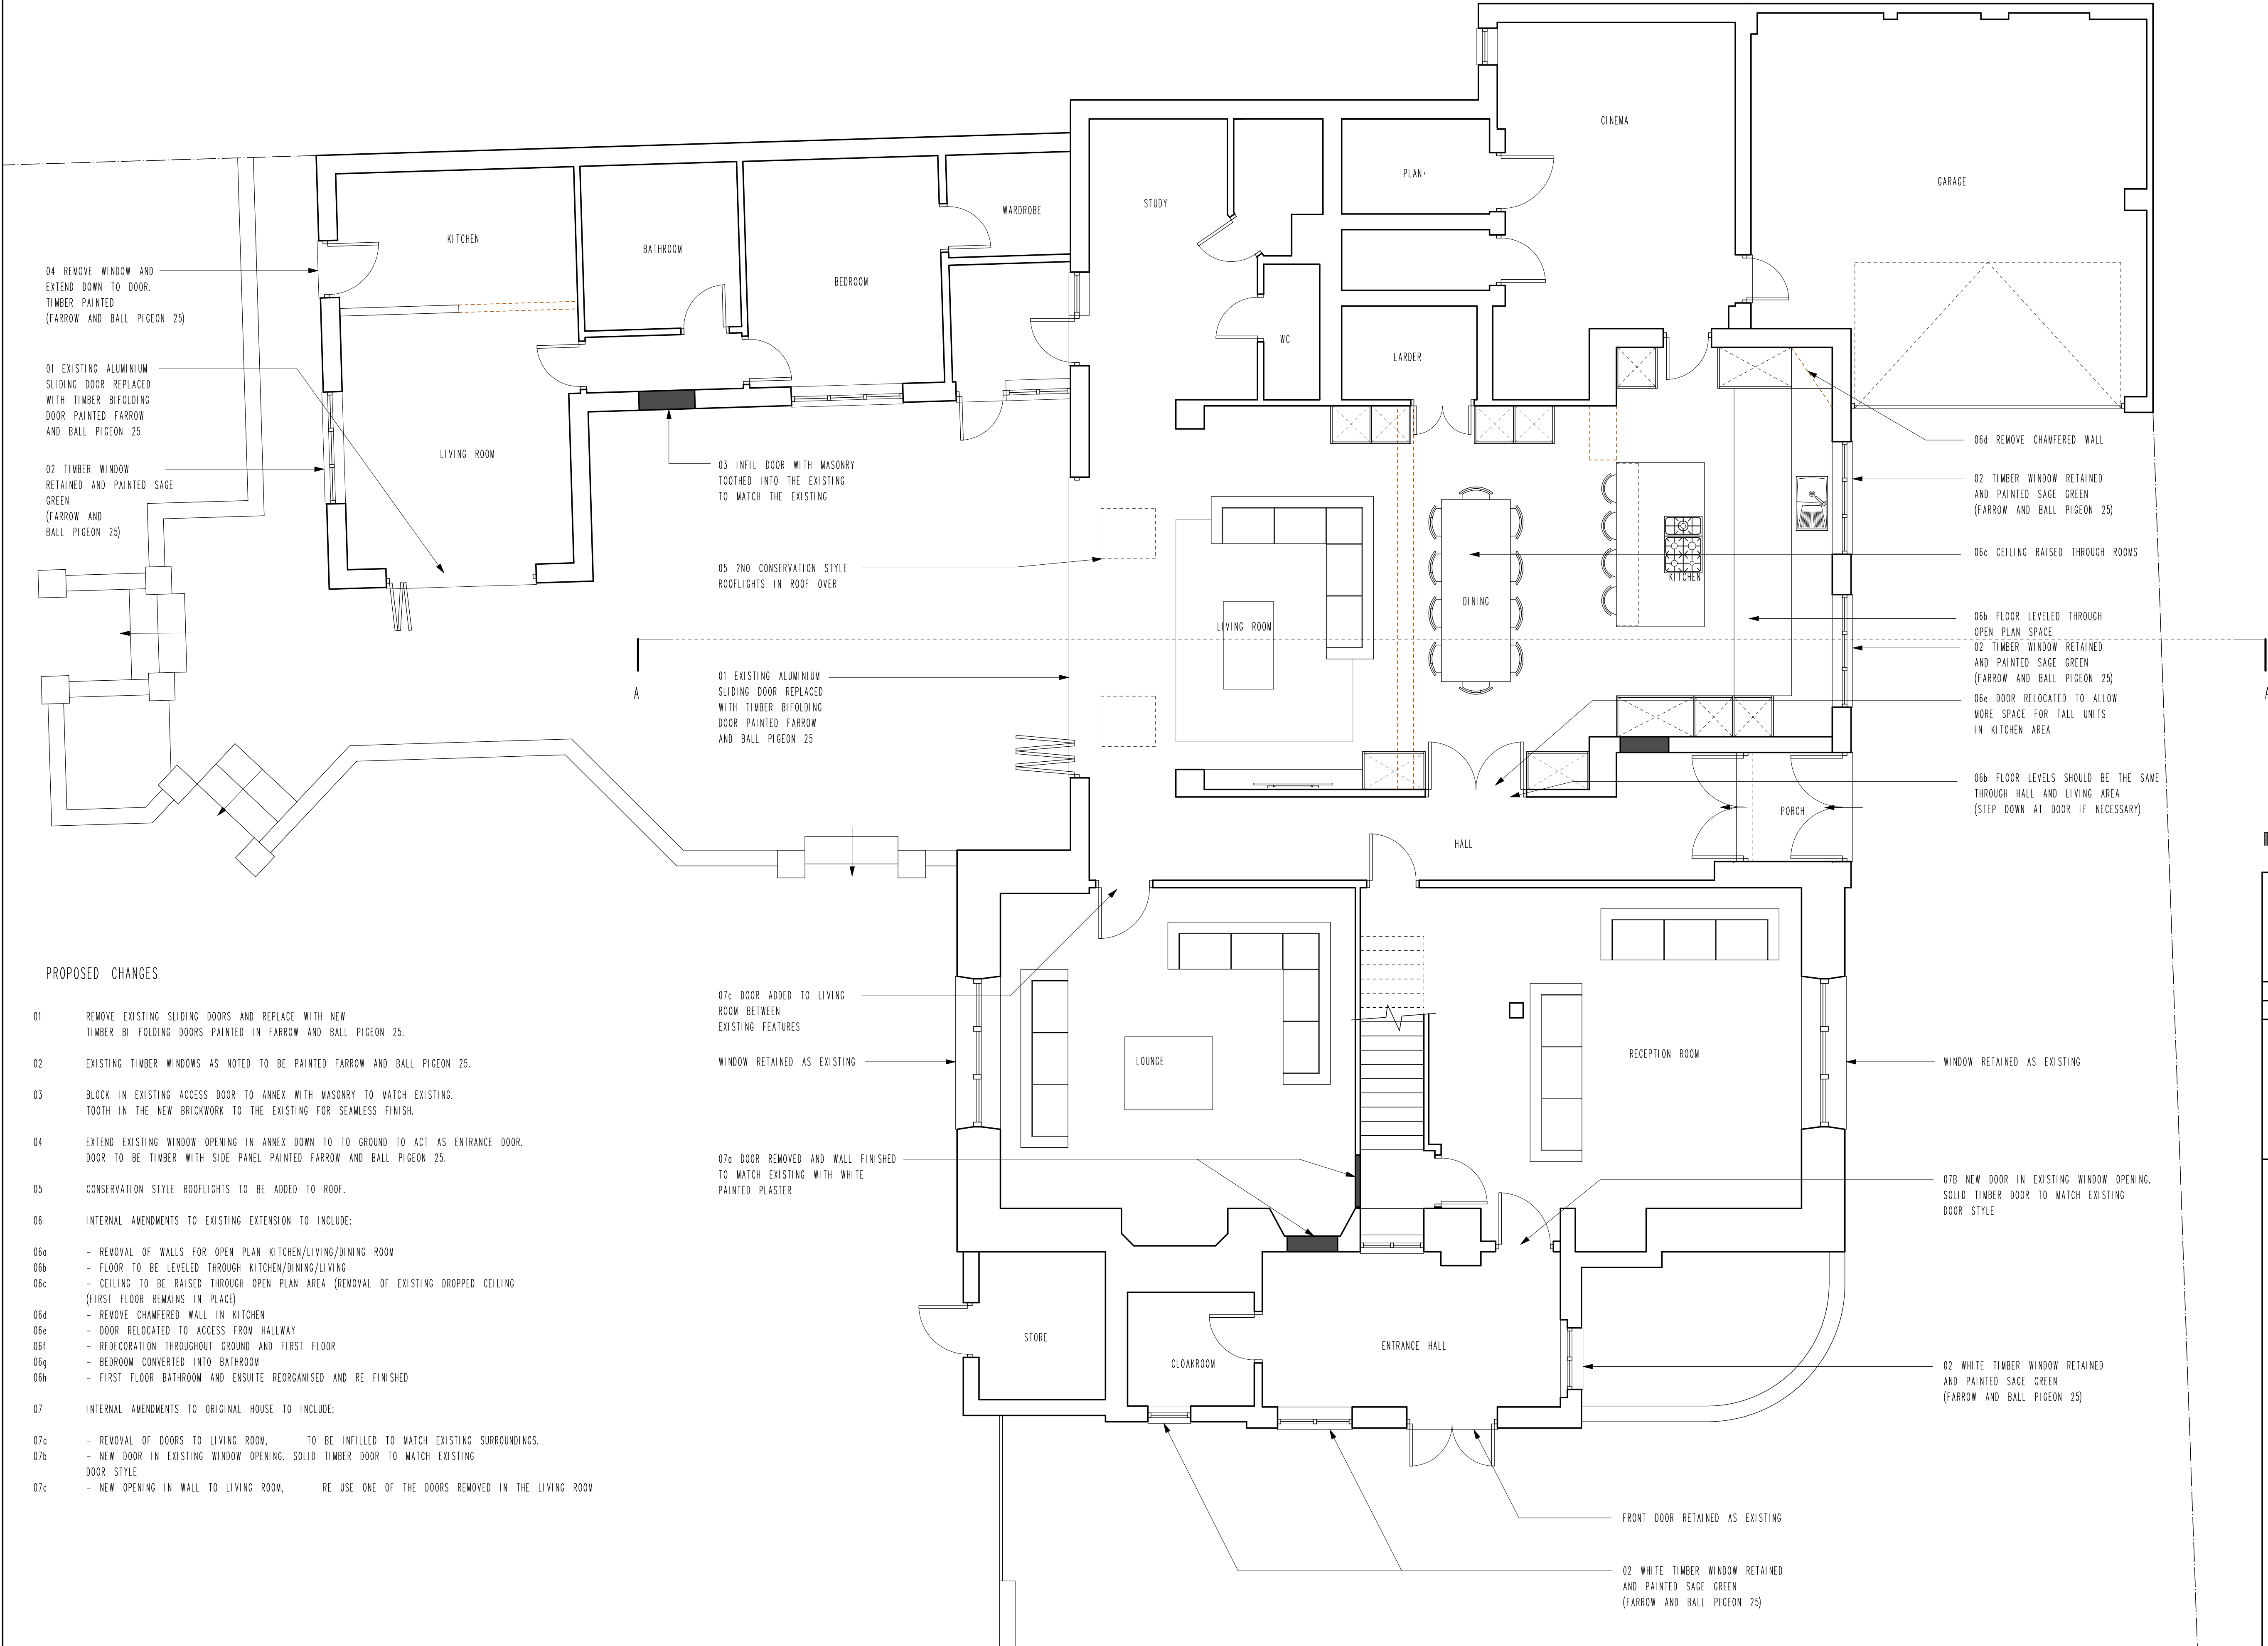

PROPOSED CHANGES

- 01 REMOVE EXISTING SLIDING DOORS AND REPLACE WITH NEW TIMBER BIFOLDING DOORS PAINTED IN FARROW AND BALL PIGEON 25.
- 02 EXISTING TIMBER WINDOWS AS NOTED TO BE PAINTED FARROW AND BALL PIGEON 25.
- 03 BLOCK IN EXISTING ACCESS DOOR TO ANNEX WITH MASONRY TO MATCH EXISTING. TOOTH IN THE NEW BRICKWORK TO THE EXISTING FOR SEAMLESS FINISH.
- 04 EXTEND EXISTING WINDOW OPENING IN ANNEX DOWN TO TO GROUND TO ACT AS ENTRANCE DOOR. DOOR TO BE TIMBER WITH SIDE PANEL PAINTED FARROW AND BALL PIGEON 25.
- 05 CONSERVATION STYLE ROOFLIGHTS TO BE ADDED TO ROOF.
- 06 INTERNAL AMENDMENTS TO EXISTING EXTENSION TO INCLUDE:
- 06a - REMOVAL OF WALLS FOR OPEN PLAN KITCHEN/LIVING/DINING ROOM
- 06b - FLOOR TO BE LEVELED THROUGH KITCHEN/DINING/LIVING
- 06c - CEILING TO BE RAISED THROUGH OPEN PLAN AREA (REMOVAL OF EXISTING DROPPED CEILING (FIRST FLOOR REMAINS IN PLACE))
- 06d - REMOVE CHAMFERED WALL IN KITCHEN
- 06e - DOOR RELOCATED TO ACCESS FROM HALLWAY
- 06f - REDECORATION THROUGHOUT GROUND AND FIRST FLOOR
- 06g - BEDROOM CONVERTED INTO BATHROOM
- 06h - FIRST FLOOR BATHROOM AND ENSUITE REORGANISED AND RE FINISHED
- 07 INTERNAL AMENDMENTS TO ORIGINAL HOUSE TO INCLUDE:
- 07a - REMOVAL OF DOORS TO LIVING ROOM, TO BE INFILLED TO MATCH EXISTING SURROUNDINGS.
- 07b - NEW DOOR IN EXISTING WINDOW OPENING. SOLID TIMBER DOOR TO MATCH EXISTING DOOR STYLE
- 07c - NEW OPENING IN WALL TO LIVING ROOM, RE USE ONE OF THE DOORS REMOVED IN THE LIVING ROOM

 

No.	Date	By	Contents
Revisions			

Site Address	DOCRWA MANOR 1 HITCHIN ROAD PURTON SG5 3PZ
--------------	---

Job Title	AMENDMENTS TO LISTED BUILDING
-----------	----------------------------------

Drawing Title	PROPOSED GROUND FLOOR PLAN
Scale	1:50@A1
Date	03/25
Drawn by	SB

 Architectural & Planning Consultants TEL: 020 - 8440 - 7777 Web: coxassociates.co.uk	
---	--

Dwg No.	567225-010
Rev.	D