






1 Proposed North Elevation
1 : 50

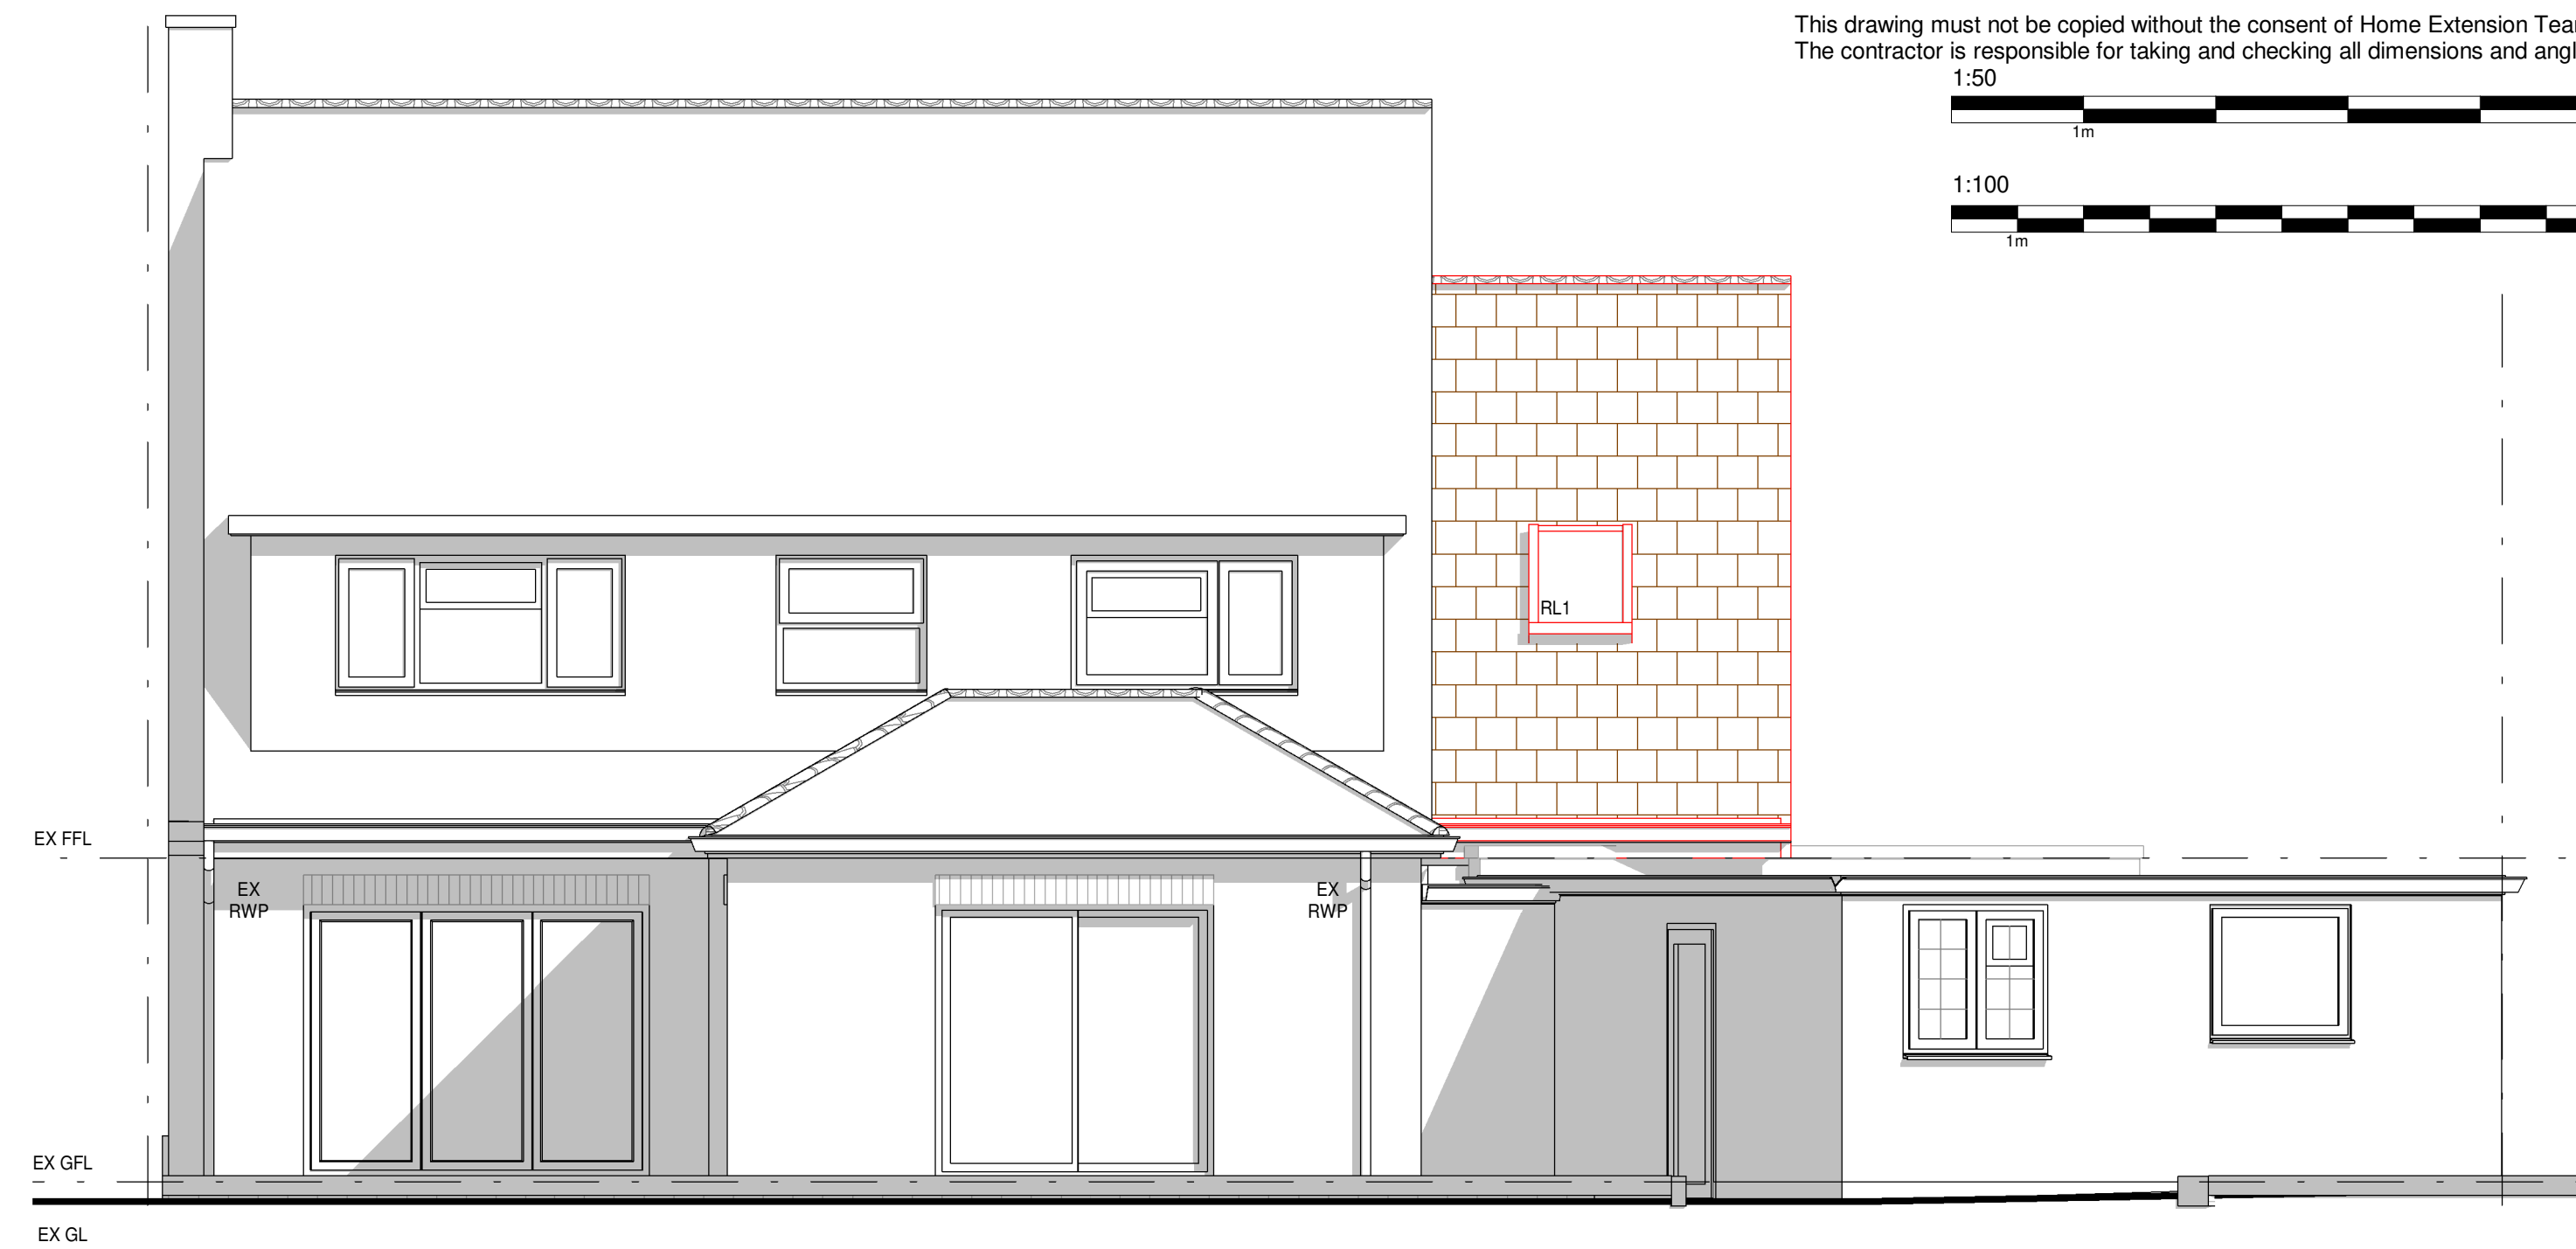

2 Proposed South Elevation
1 : 50

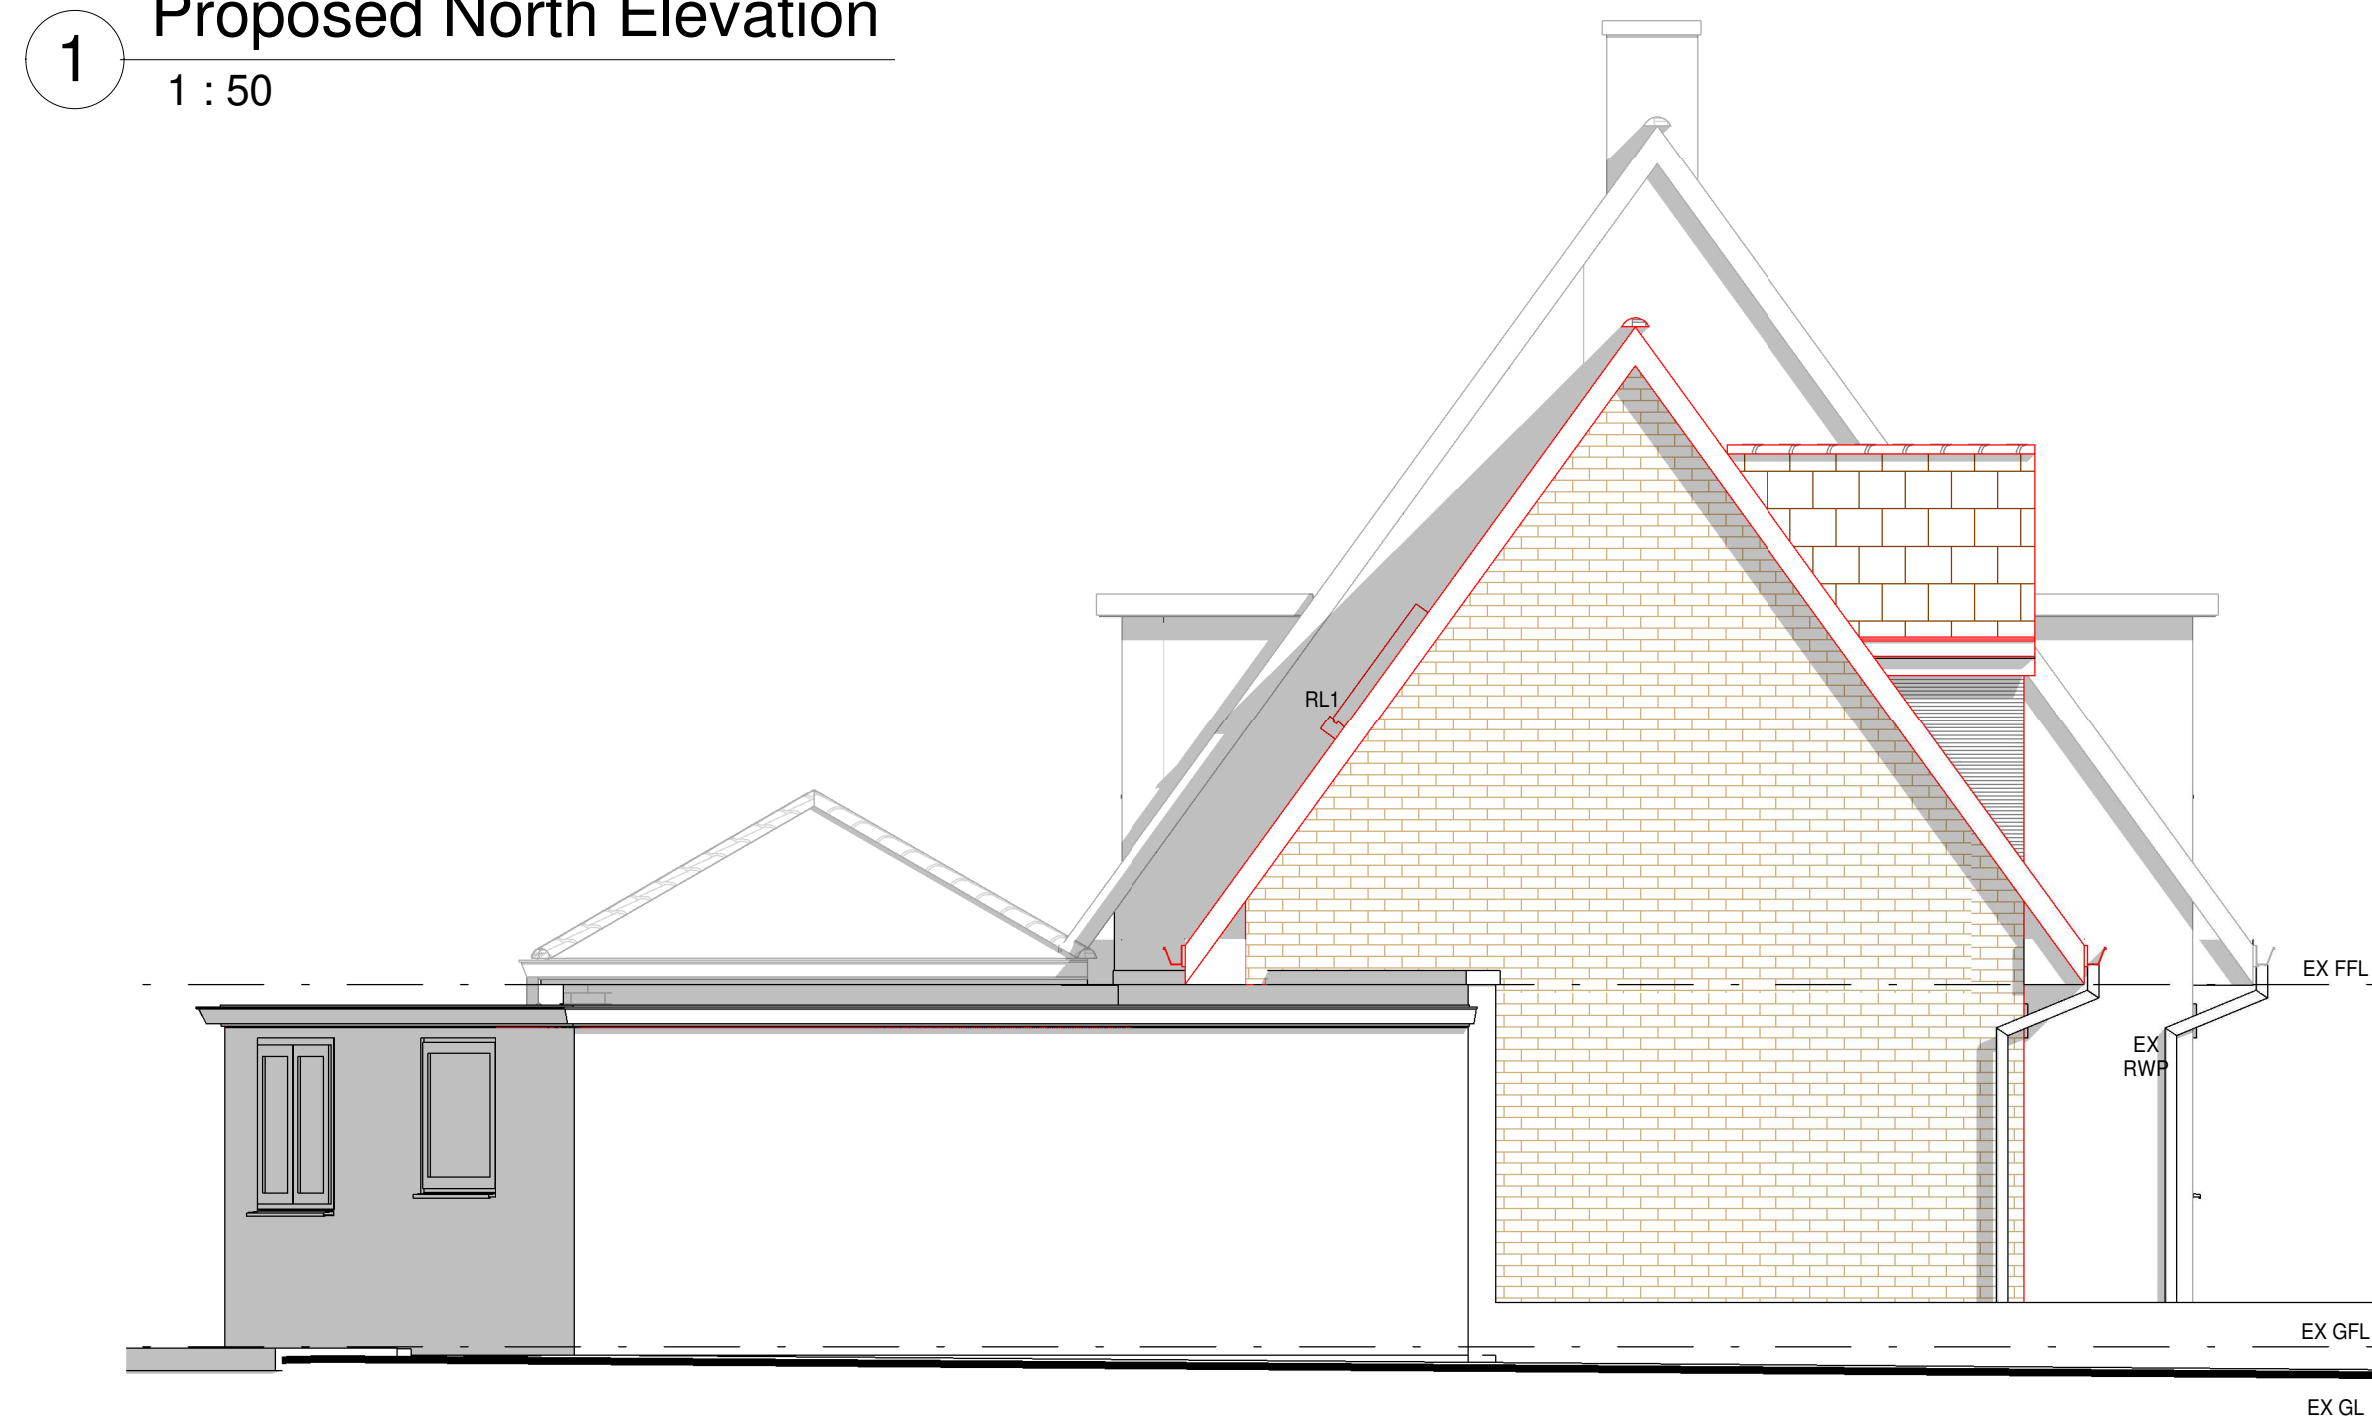

3 Proposed East Elevation
1 : 50

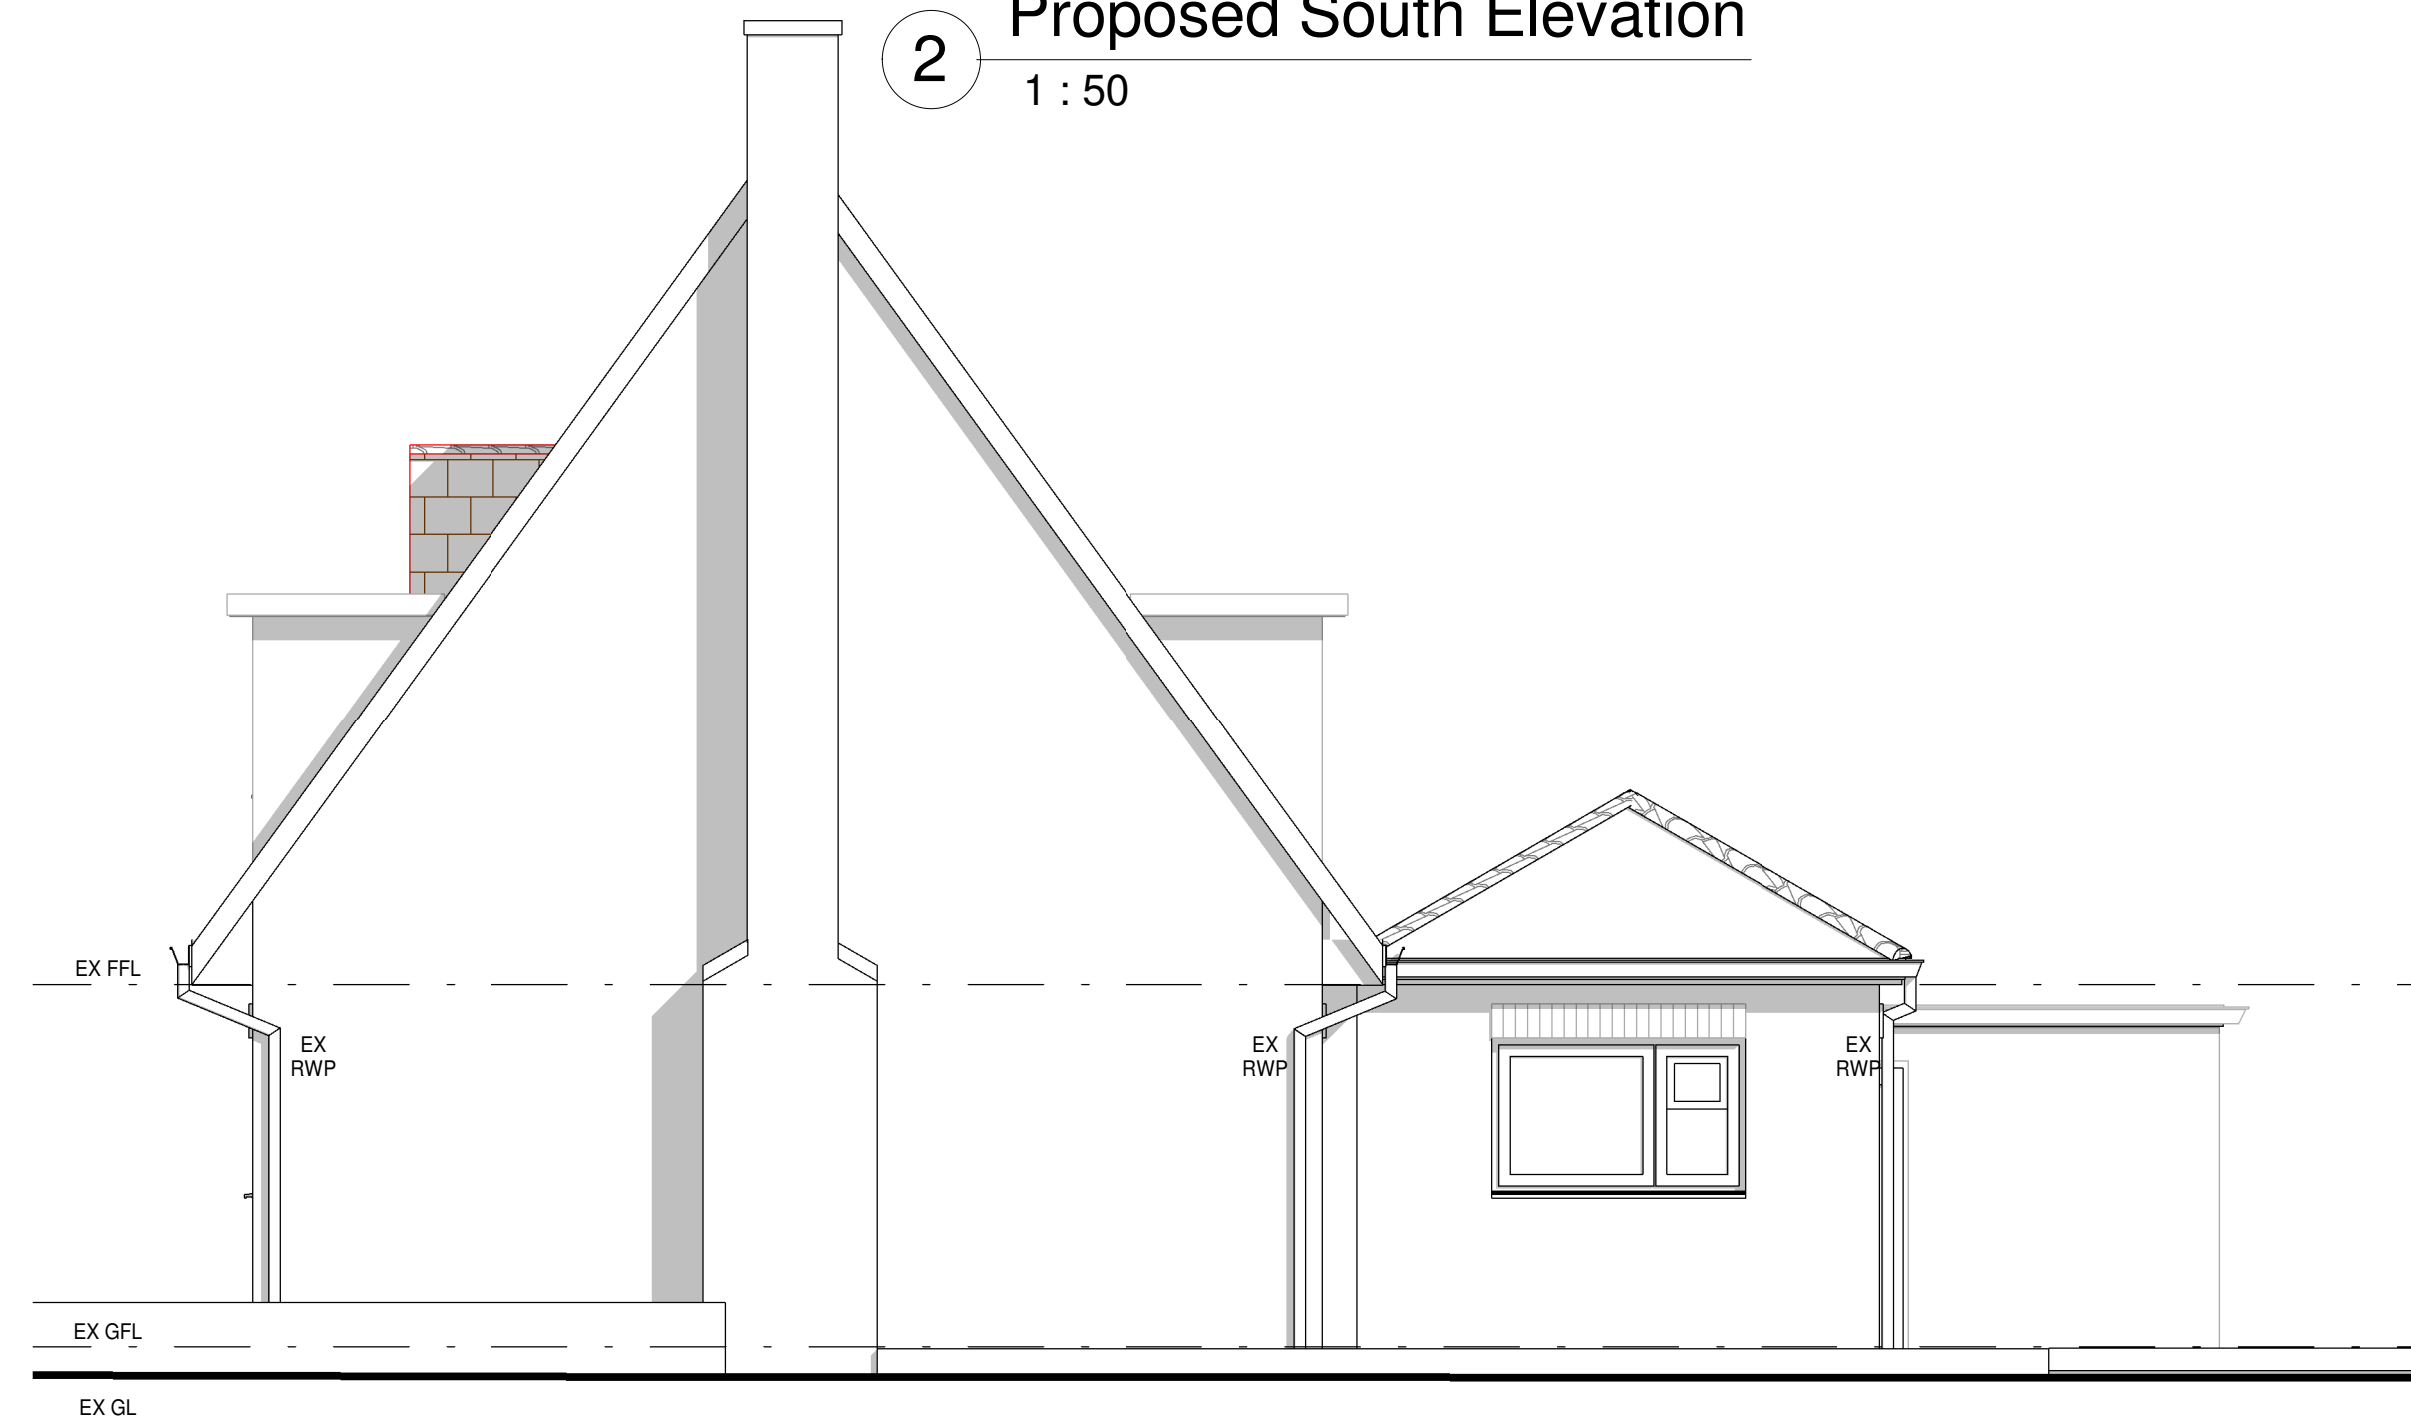

4 Proposed West Elevation
1 : 50



5 3D View

MATERIALS

Walls
Existing Buff Face Brick
Proposed Buff Face Brick

Roof
Existing Concrete Plain Tile
Existing Felt Roof
Proposed Concrete Plain Tile
Proposed GRP Resin Flat Roof

Windows
Existing White UPVC Windows
Proposed White UPVC Windows
Proposed Roof Lights

Doors
Existing White UPVC Doors
Existing Roller Shutter Garage Door
Proposed Heritage Style Garage Door

KEY PLAN

Site Boundary



Landscaping

Concrete Drive

Proposed Face Brick

Proposed Roof Tiles

Proposed GRP Roof

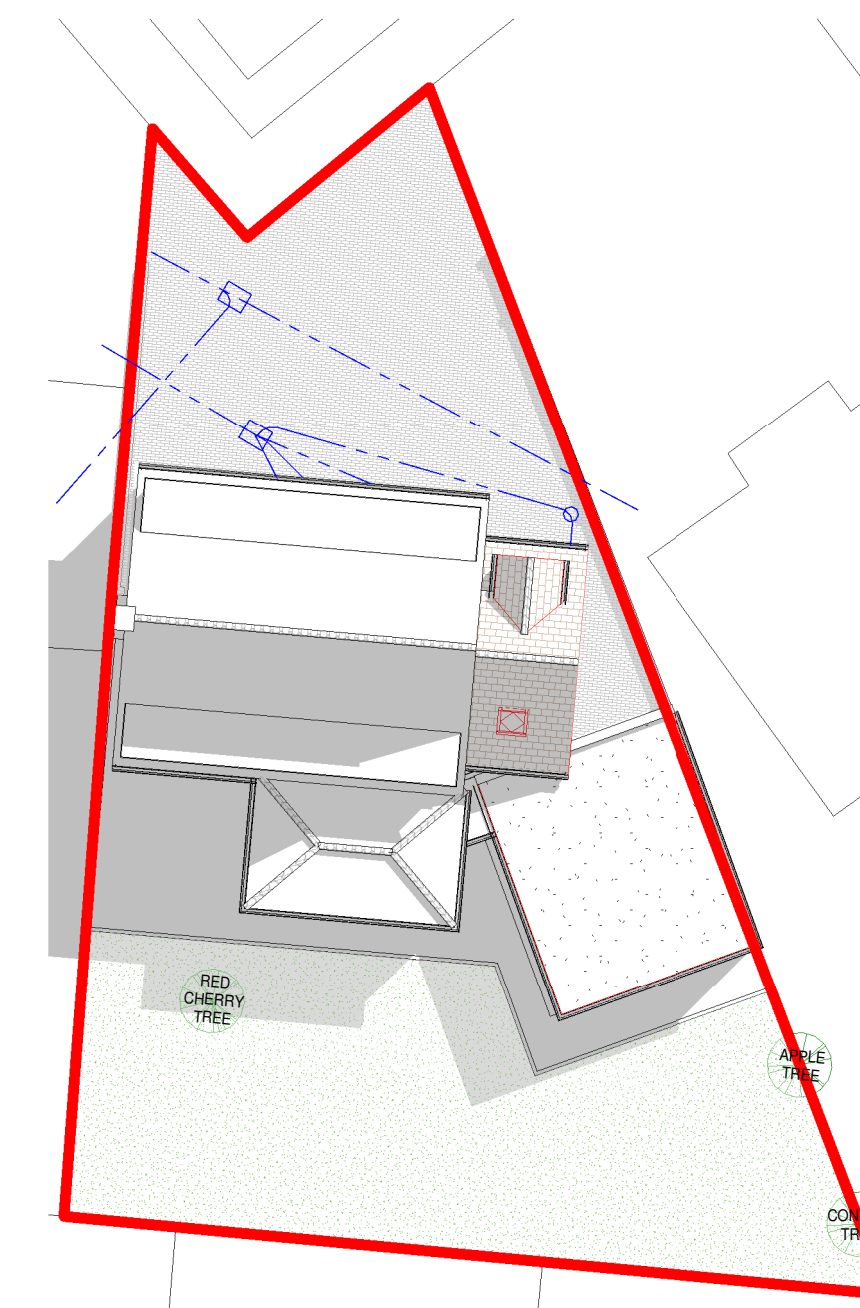 

6 Proposed Site Plan
1 : 200



HOME EXTENSION TEAM

4 Brand Street, Hitchin, Hertfordshire, SG5 1HX
Tel: (01462) 440099 E-mail: hitchin@het.co.uk

Client

Mr and Mrs Purkiss

Project

11 Deacons Way
Hitchin
Hertfordshire
SG5 2UF

Drawing Title

Double Storey Side Extension
including Recovering of Existing
Garage Roof.

Proposed Elevations & 3D View.

Scale: Date: Drawn by: Checked by:

As indicated 13/06/2024 GLH TB

Dwg. No. Rev.

HET-1800/02