




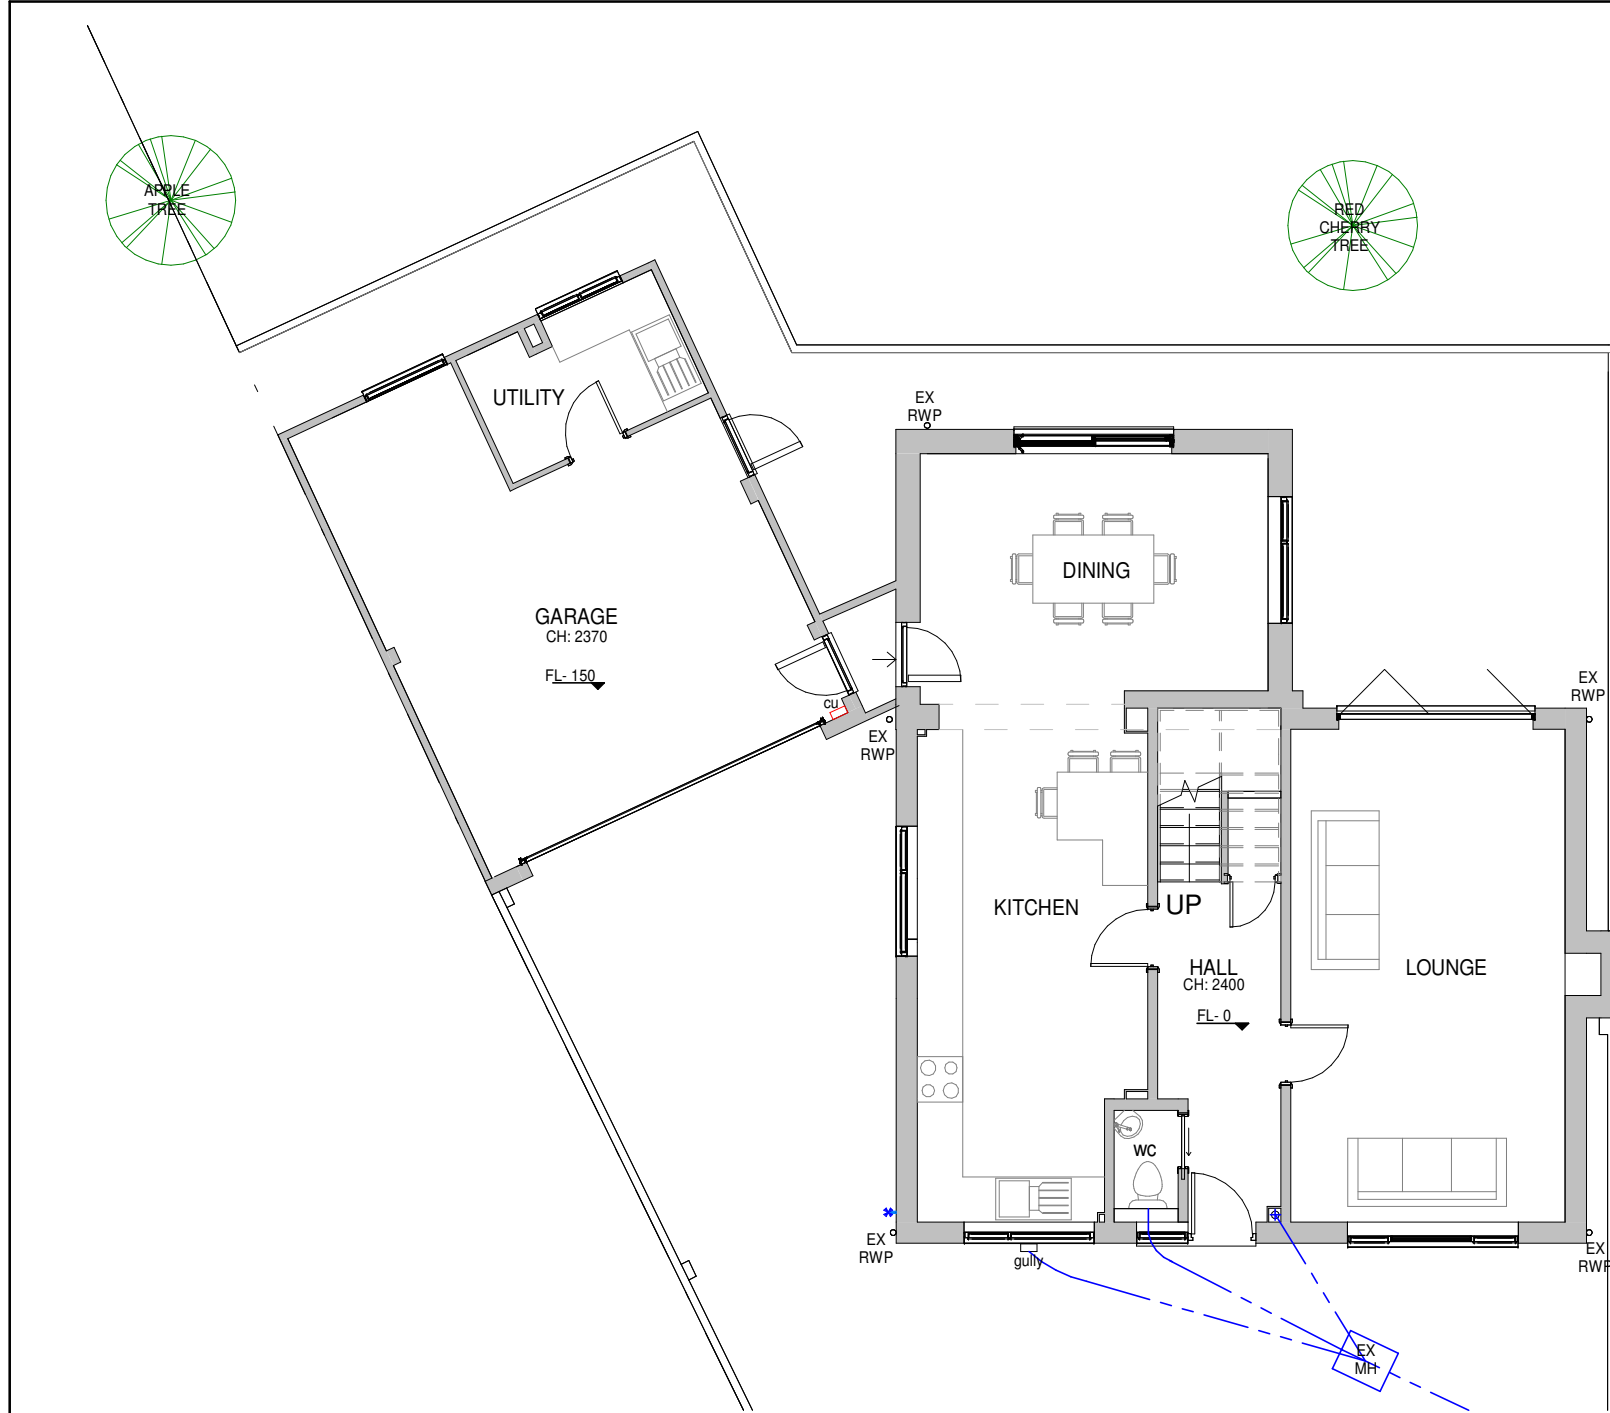

1 Existing Ground Floor Plan
1 : 100

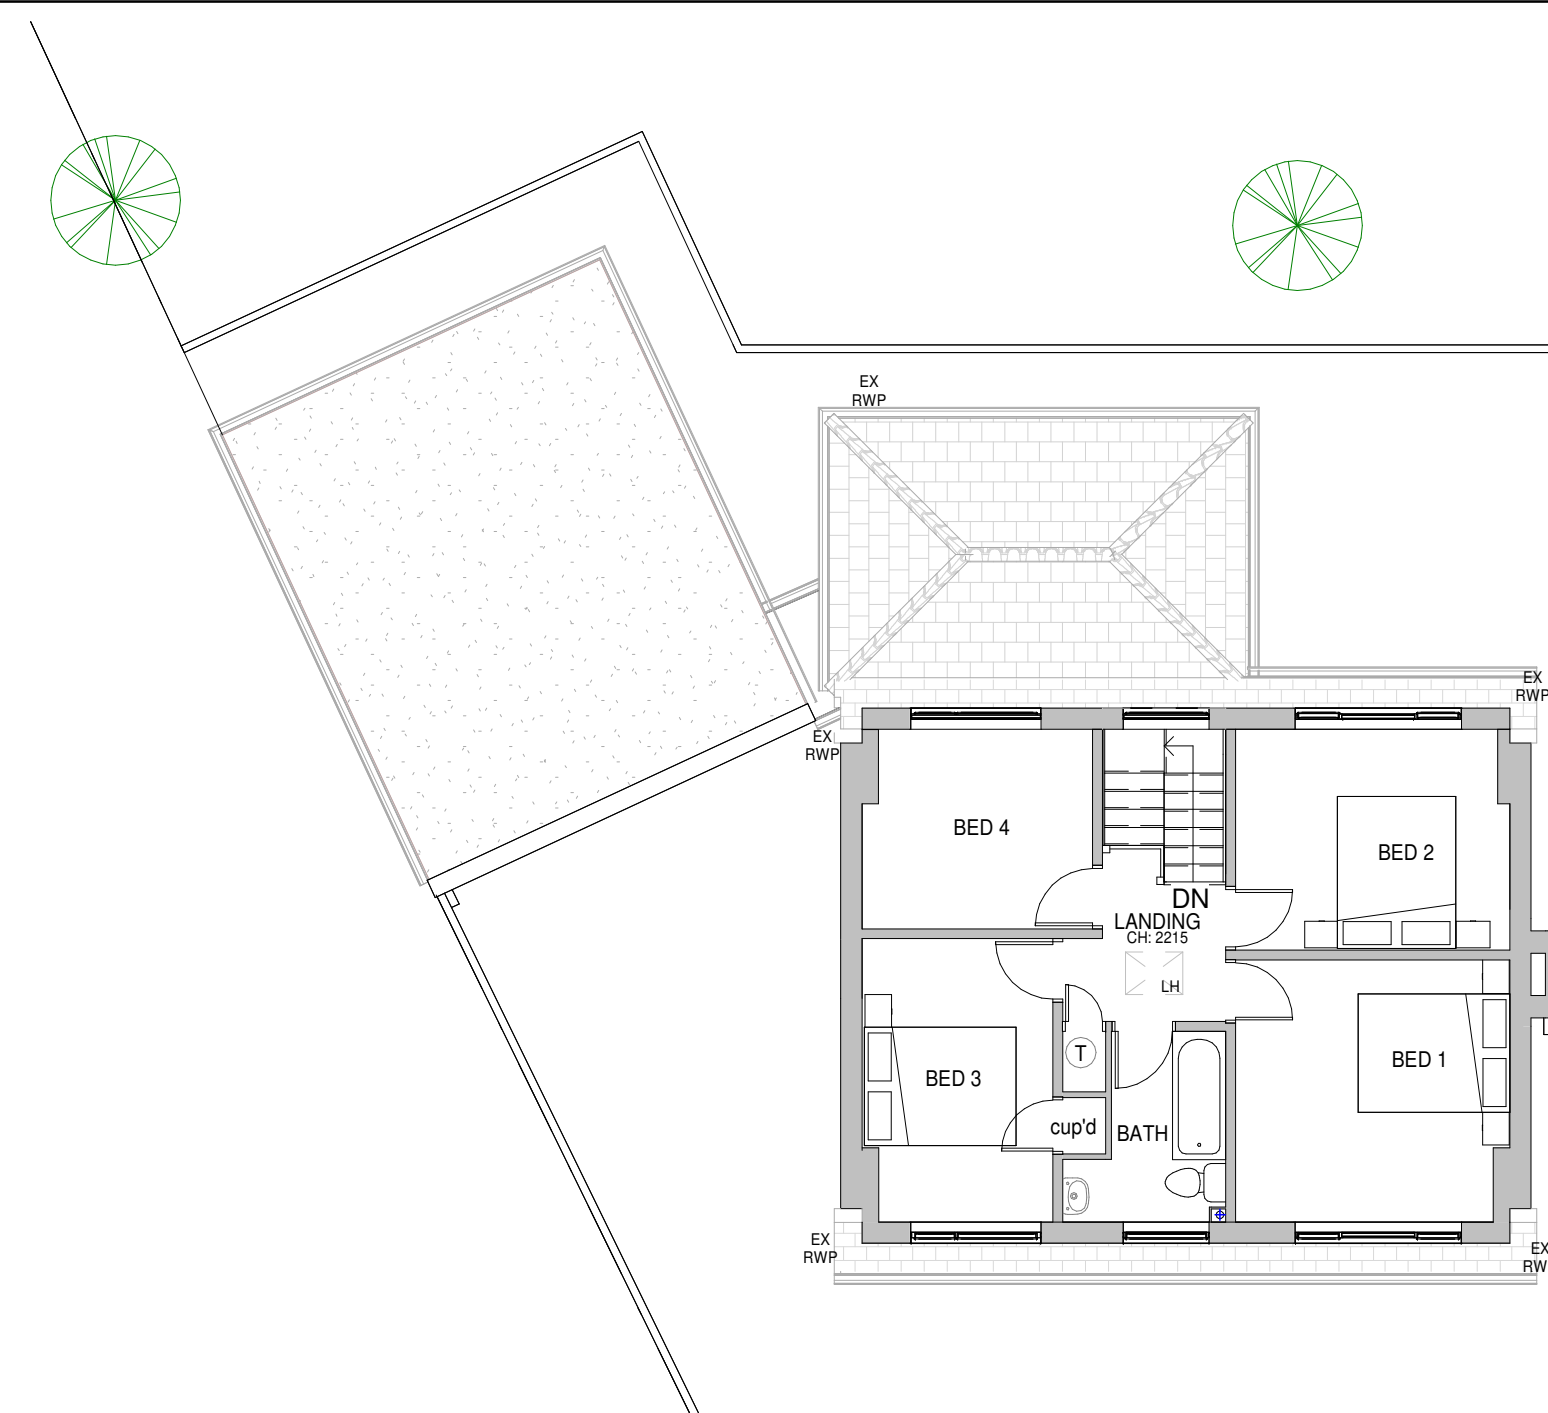

2 Existing First Floor Plan
1 : 100

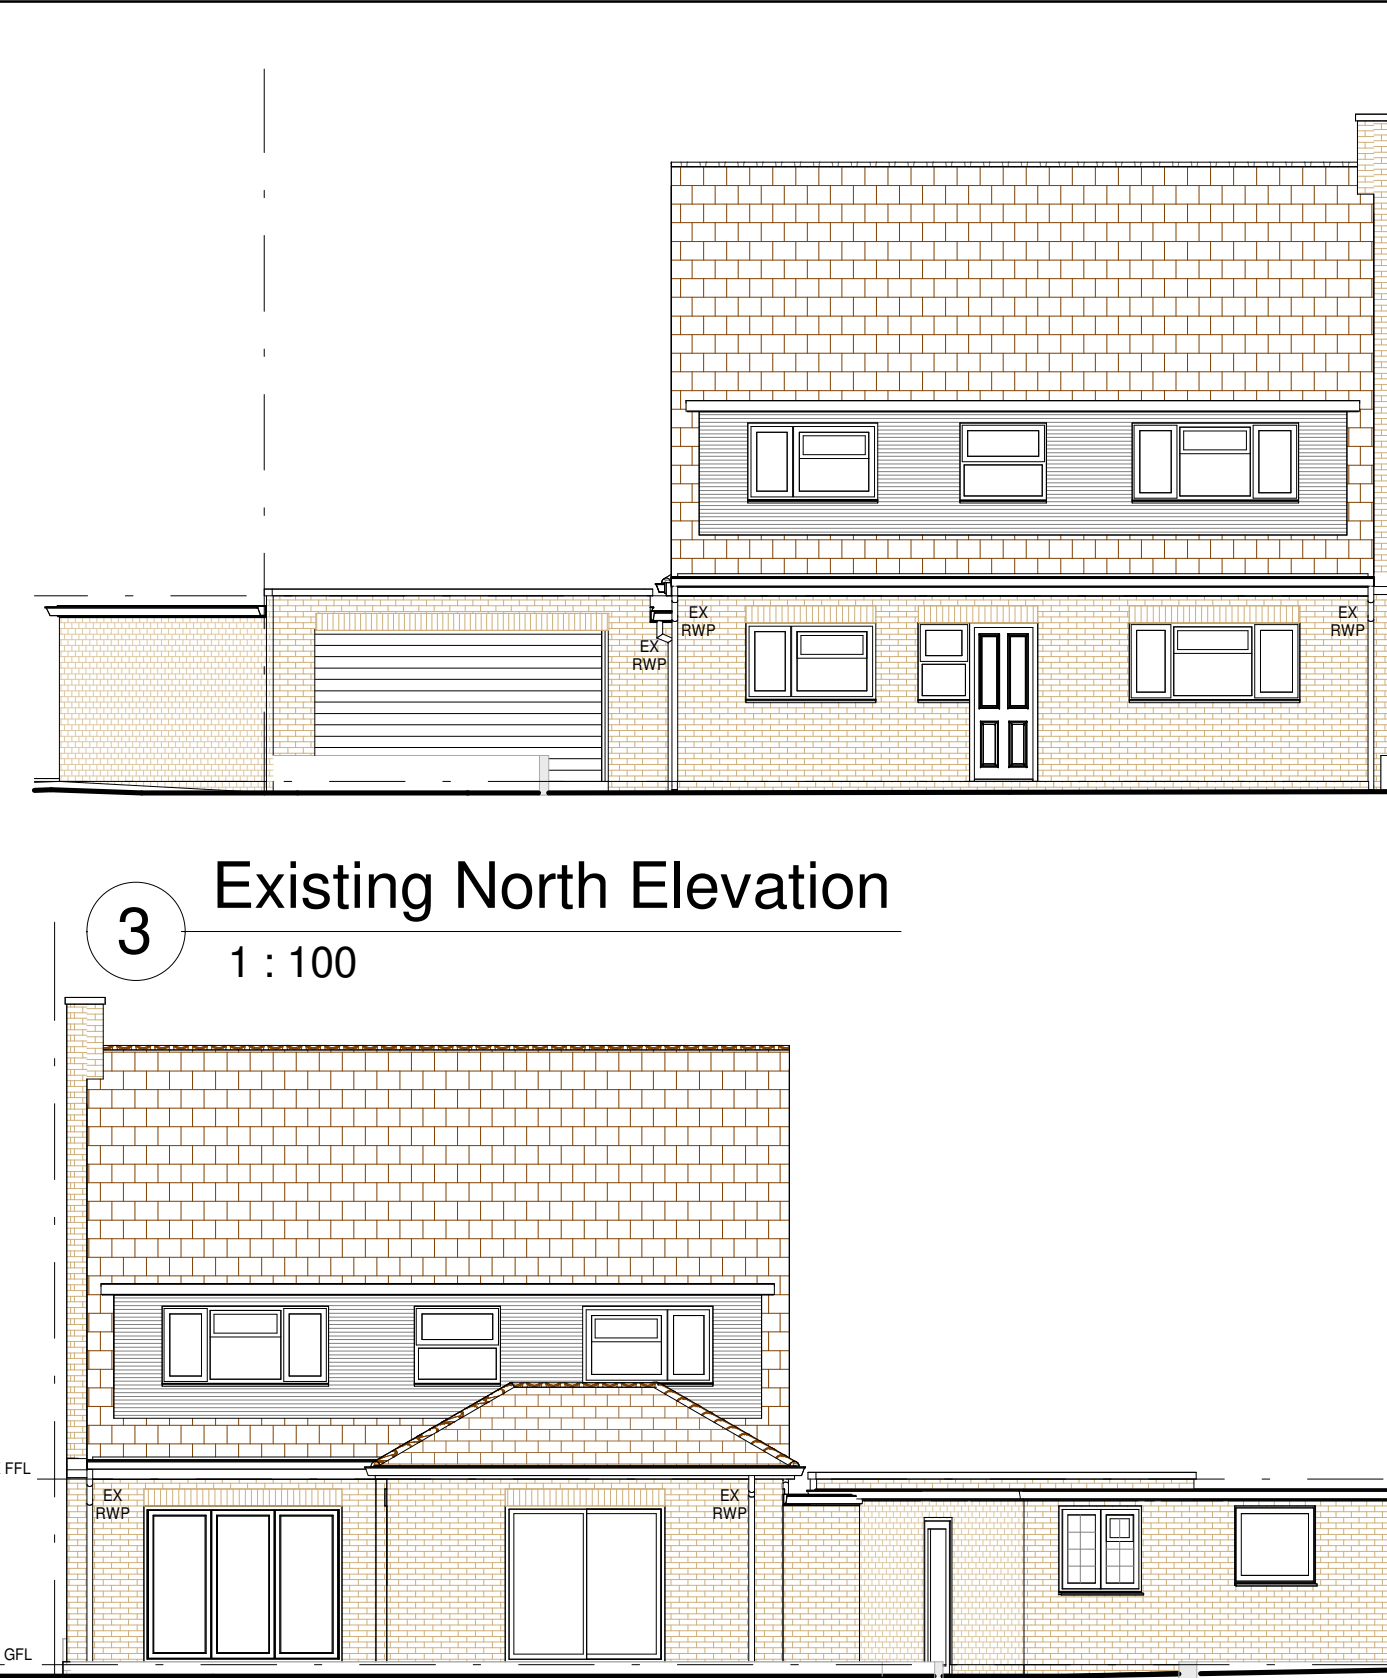


3 Existing North Elevation
1 : 100




4 Existing West Elevation
1 : 100

5 Existing South Elevation
1 : 100


6 Existing East Elevation
1 : 100

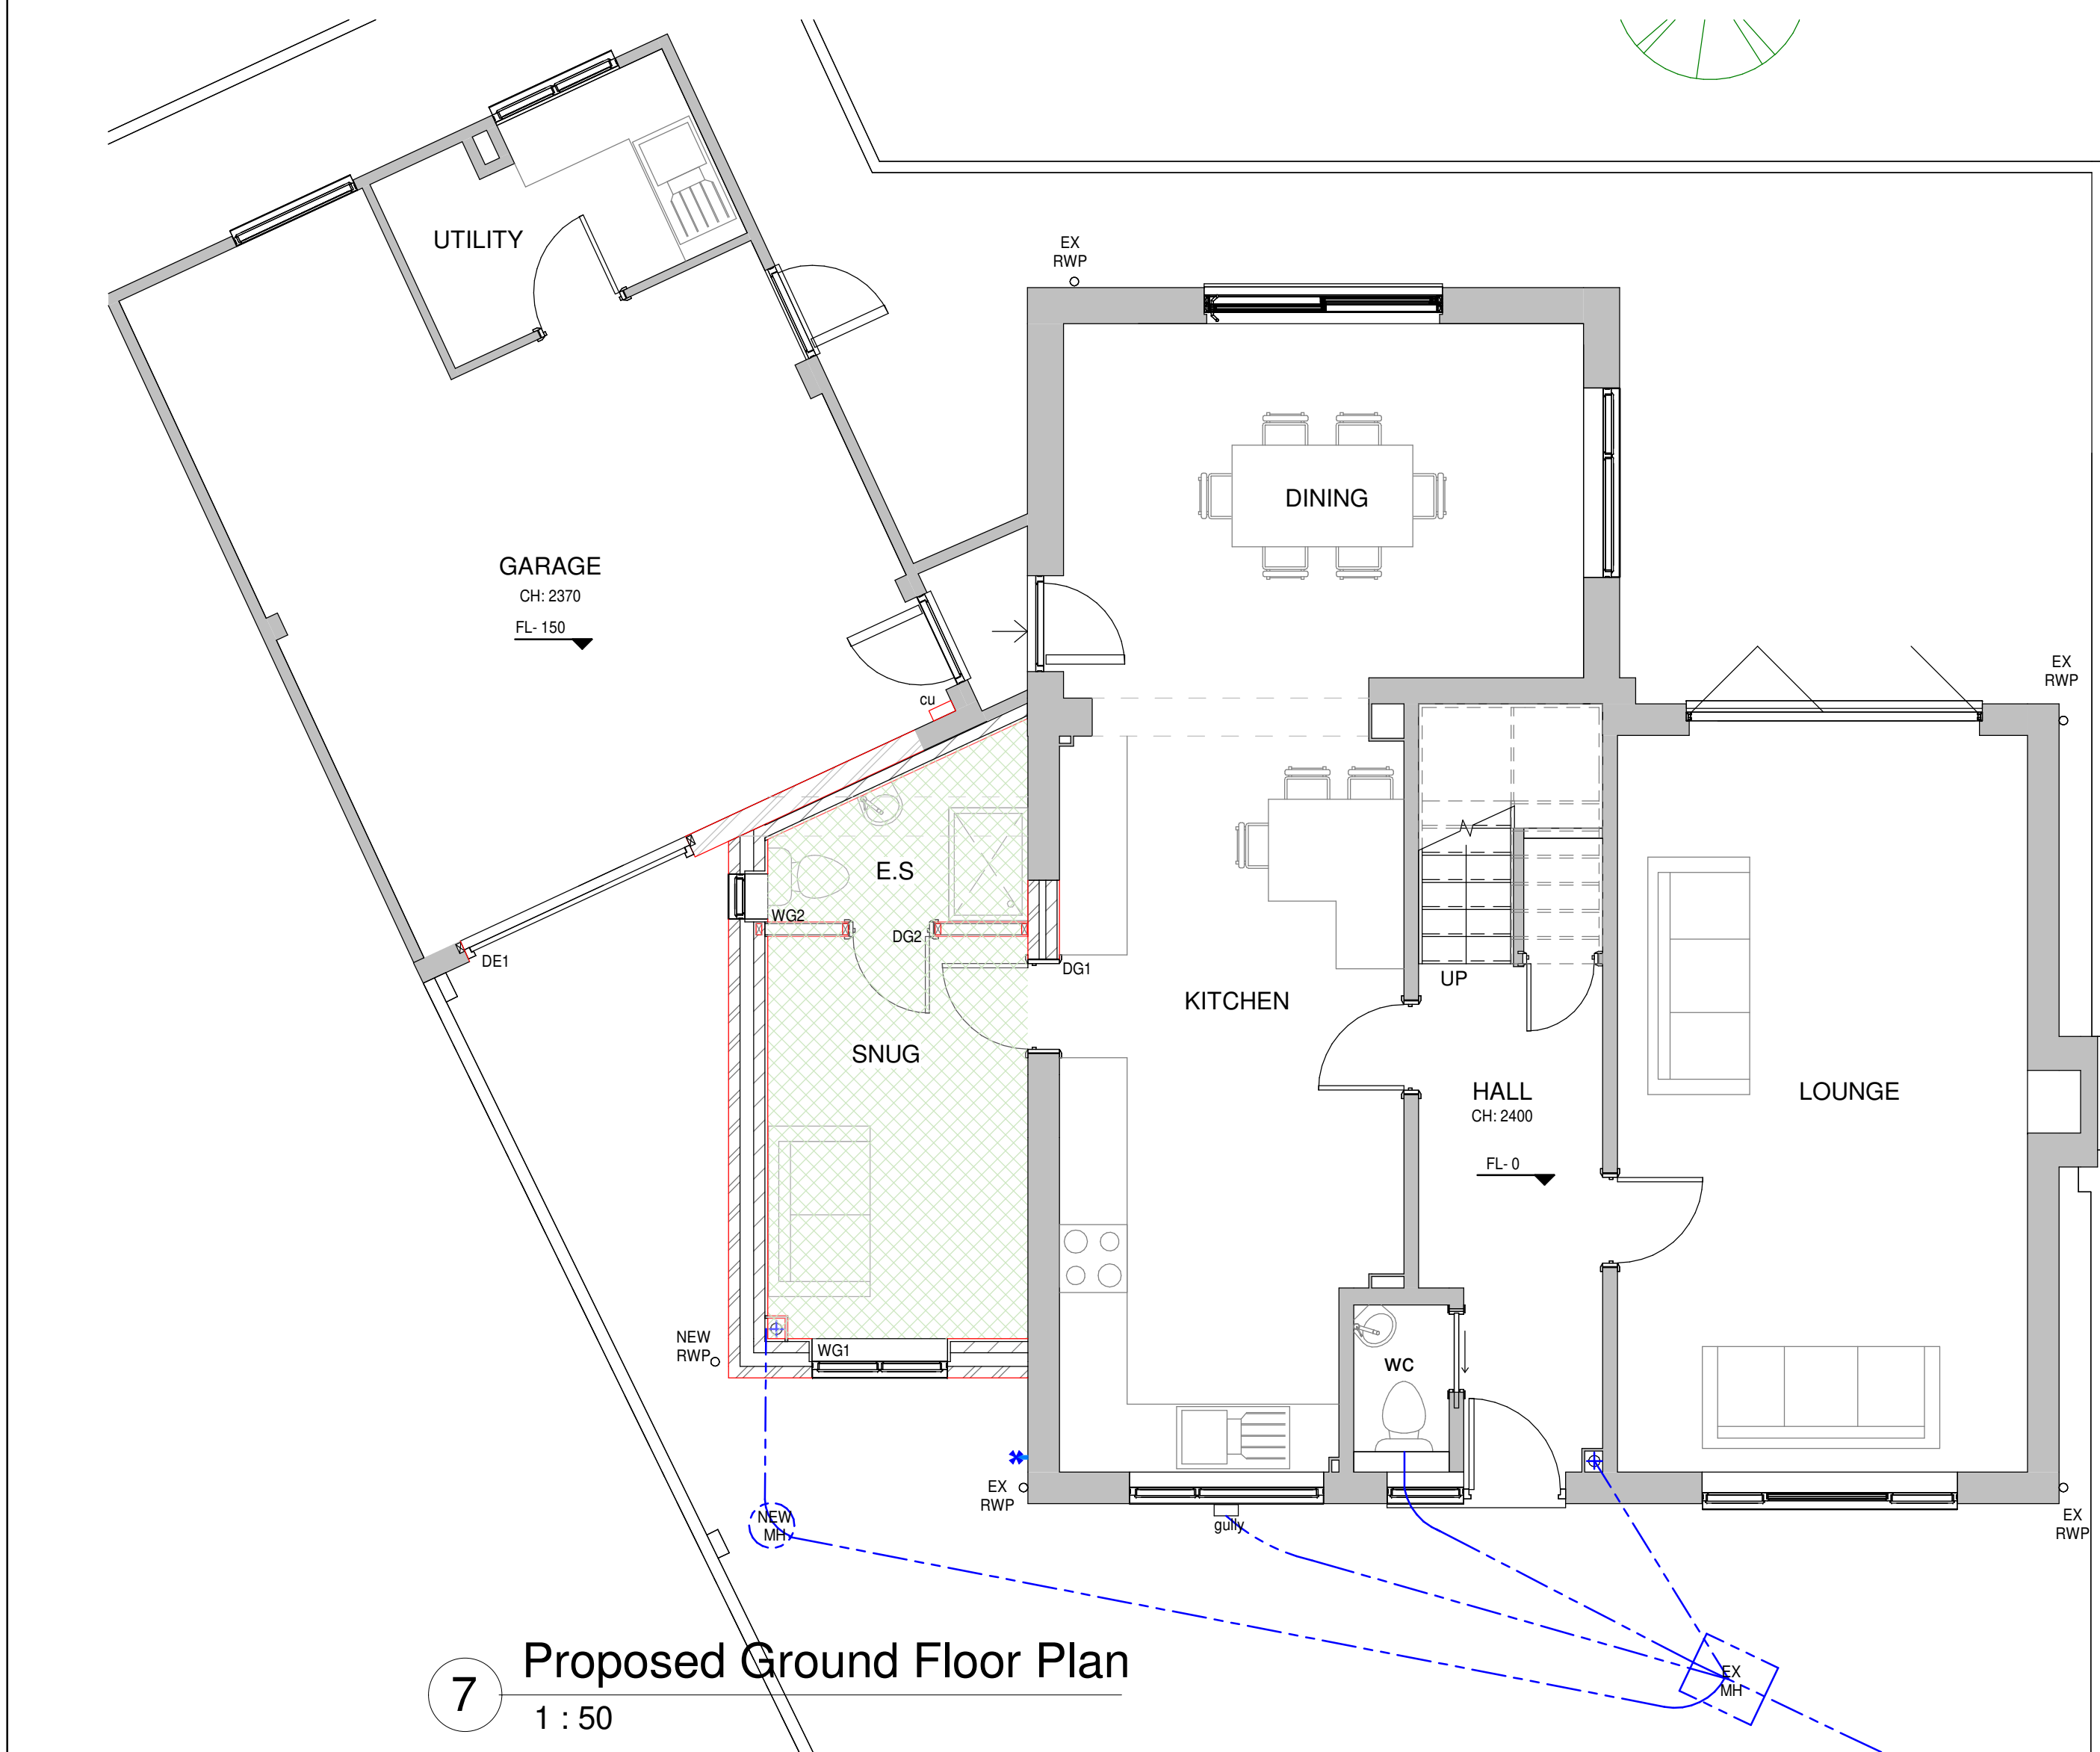


7 Proposed Ground Floor Plan
1 : 50

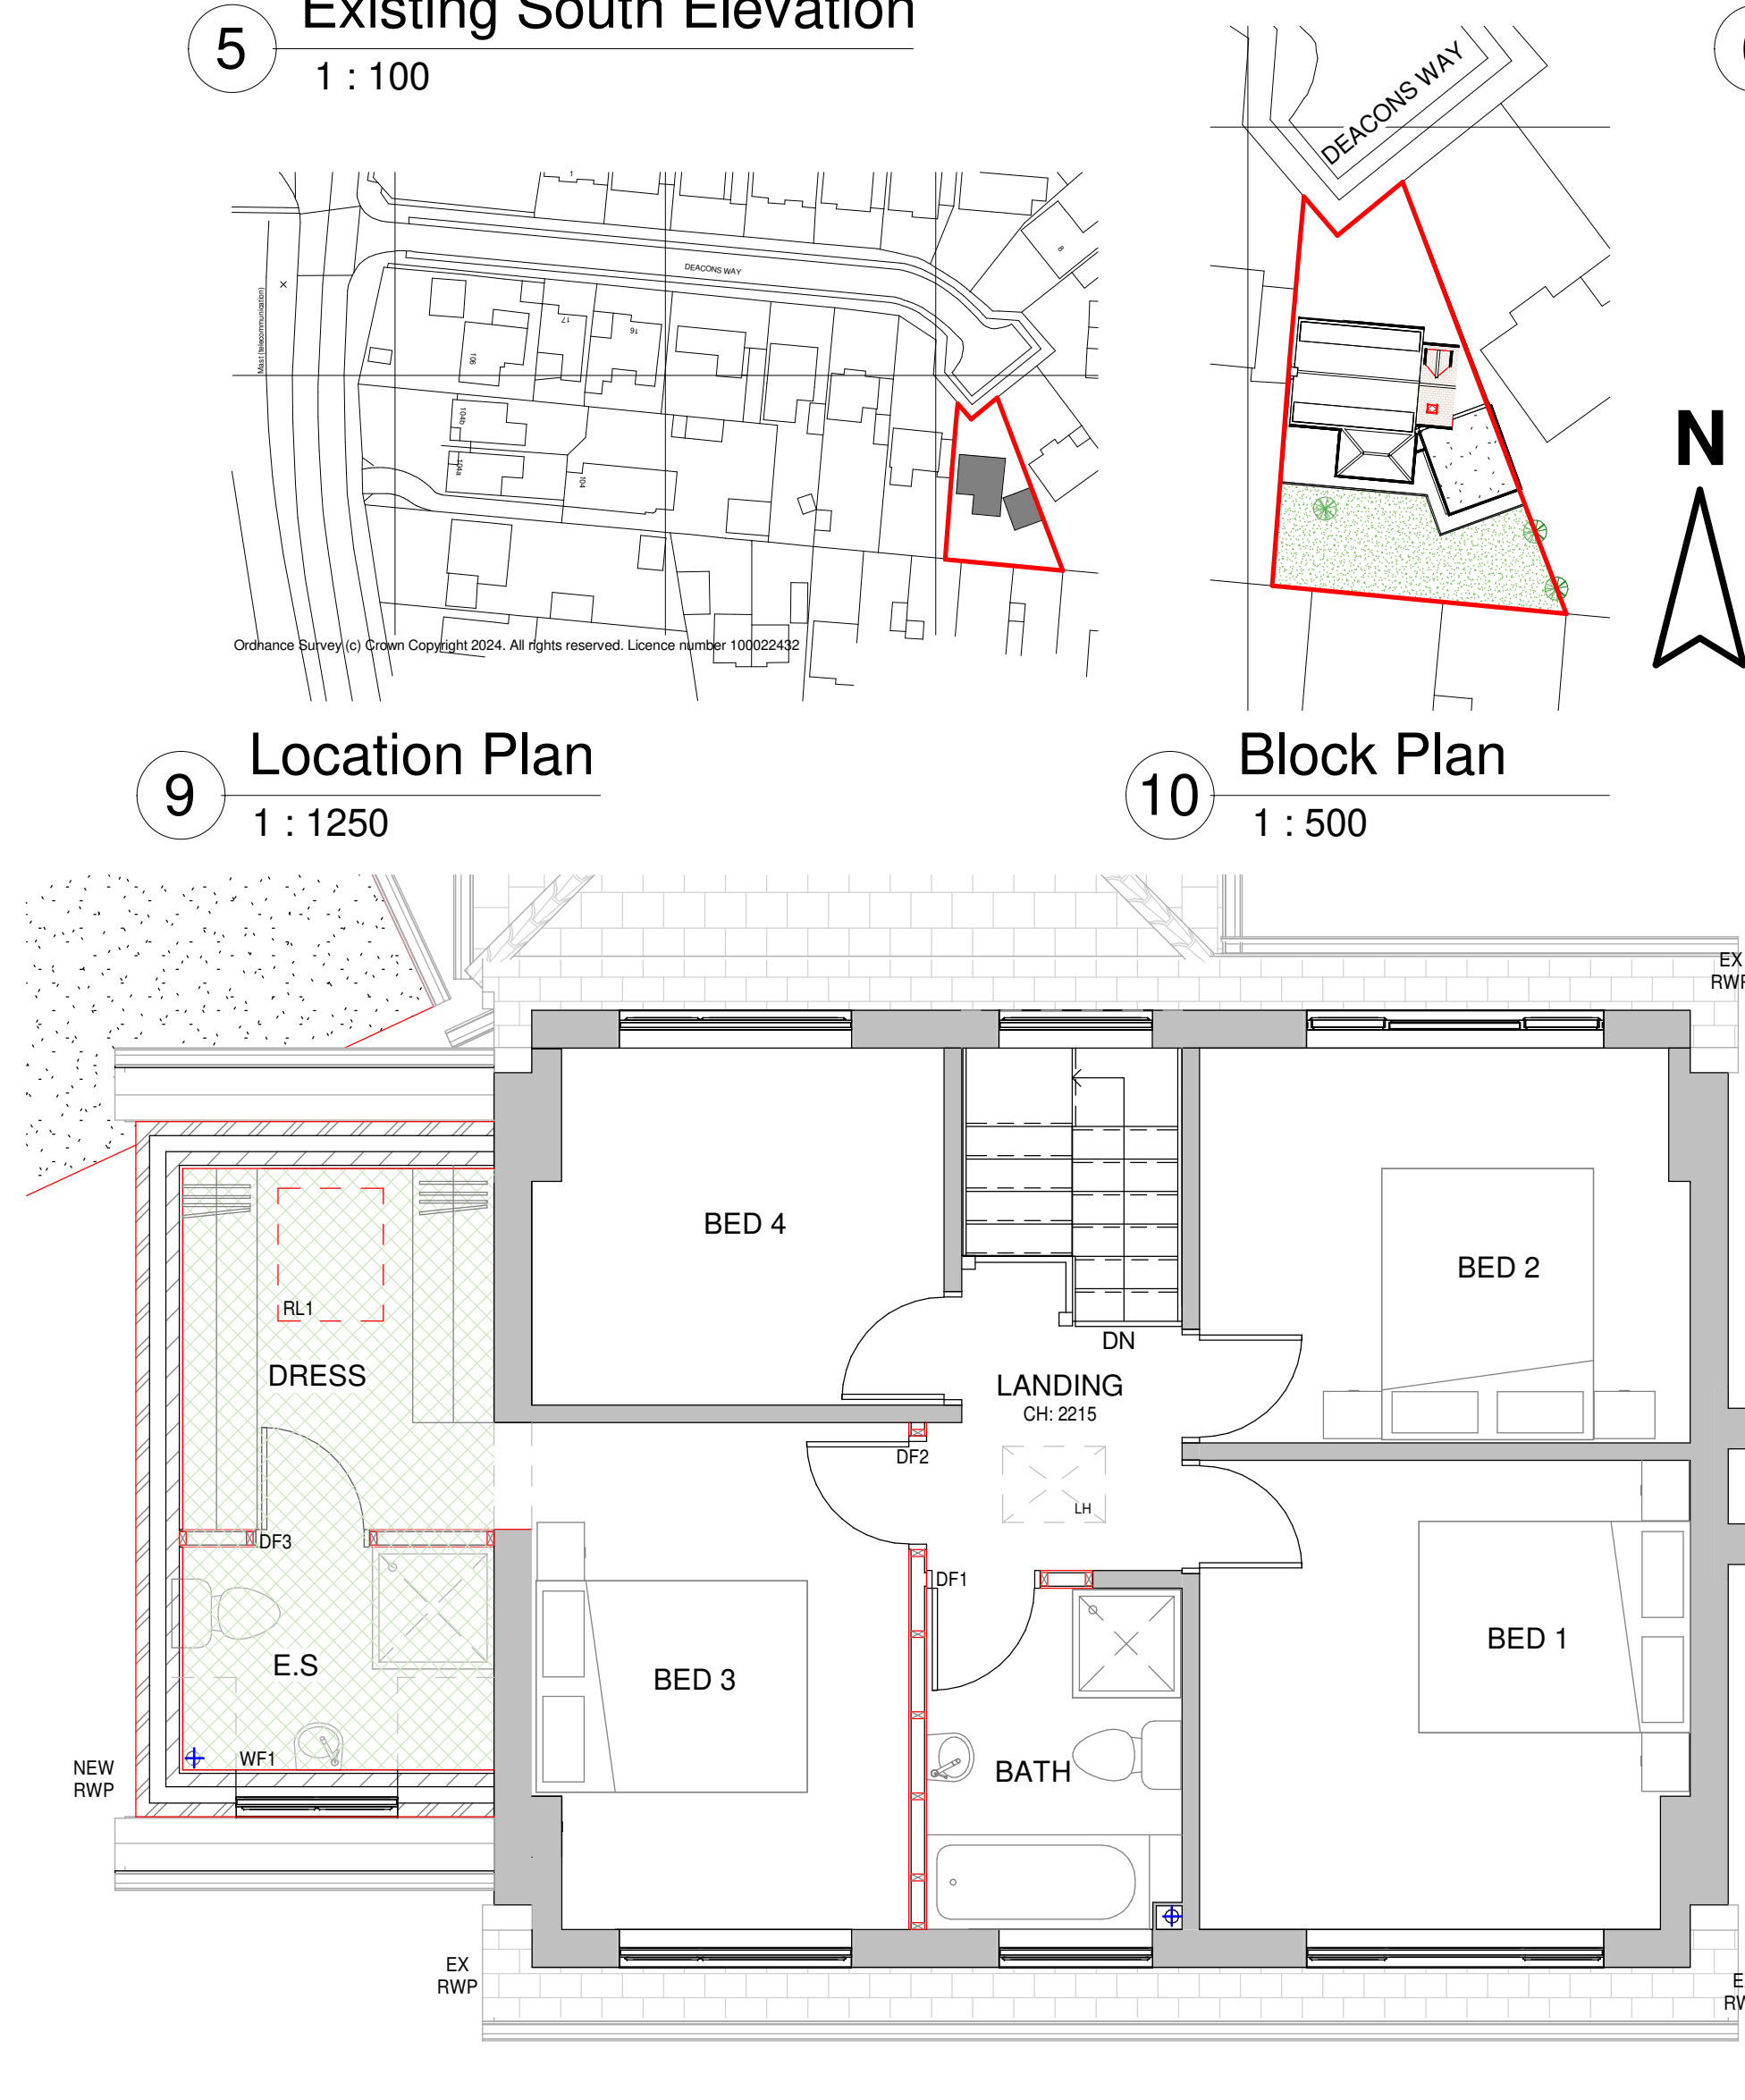

8 Proposed First Floor Plan
1 : 50

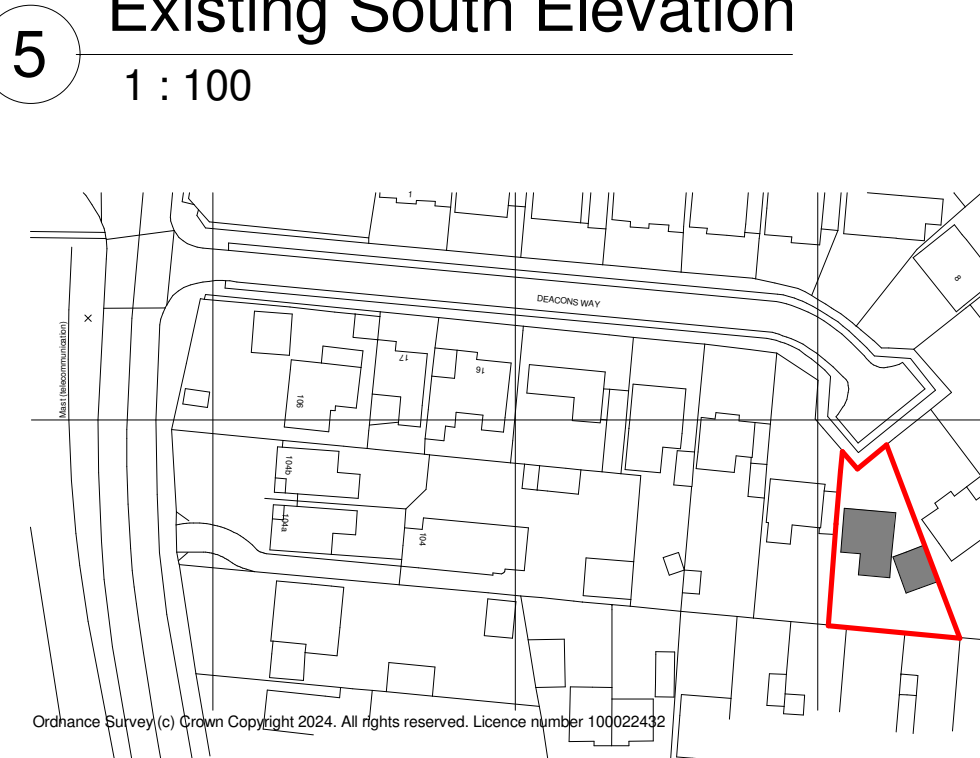


9 Location Plan
1 : 1250

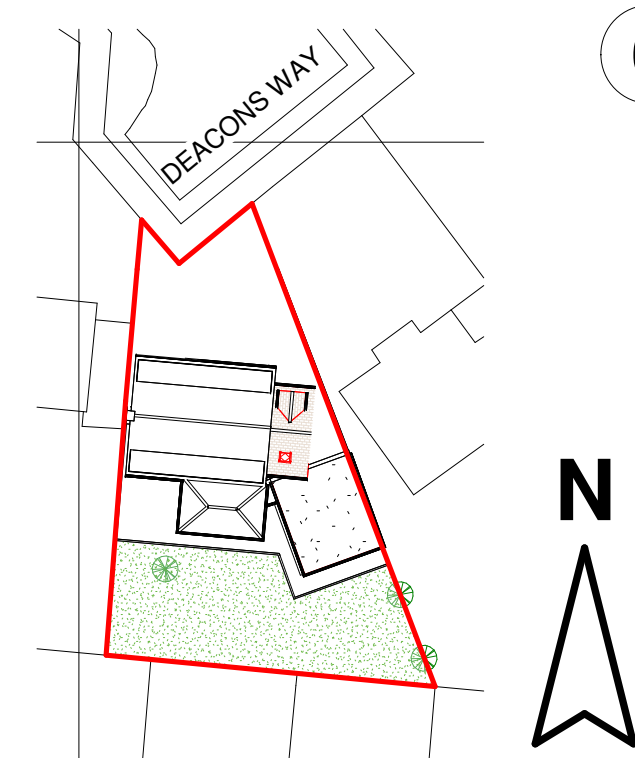

10 Block Plan
1 : 500

This drawing must not be copied without the consent of Home Extension Team
The contractor is responsible for taking and checking all dimensions and angles

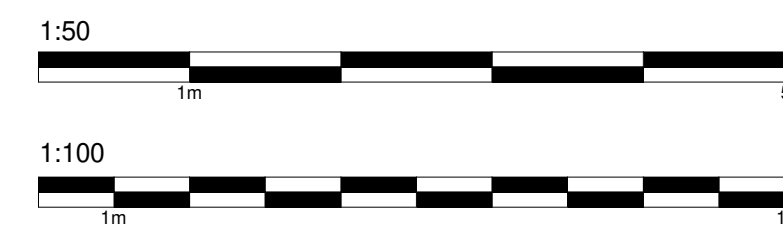

HOME EXTENSION TEAM

4 Brand Street, Hitchin, Hertfordshire, SG5 1HX
Tel: (01462) 440099 E-mail: hitchin@het.co.uk

Client
Mr and Mrs Purkiss

Project
11 Deacons Way
Hitchin
Hertfordshire
SG5 2UF

Drawing Title
Double Storey Side Extension
including Recovering of Existing
Garage Roof.

Existing and Proposed Plans, Site
Plan & Location Plan.

Scale:	Date:	Drawn by:	Checked by:
As indicated	13/06/2024	GLH	TB
Dwg. No.	HET-1800/01		Rev.