
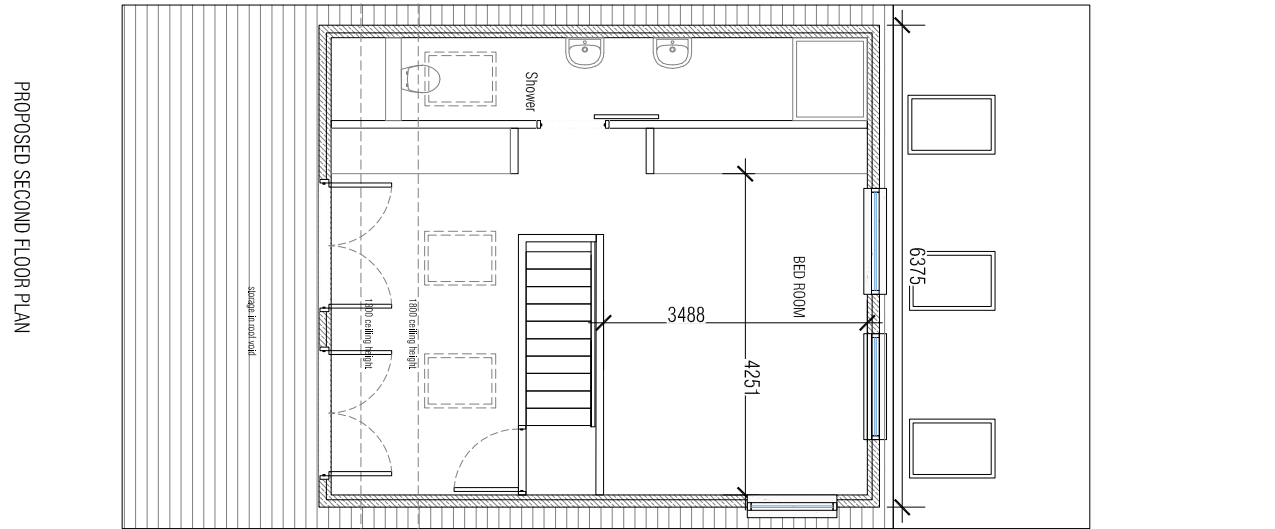
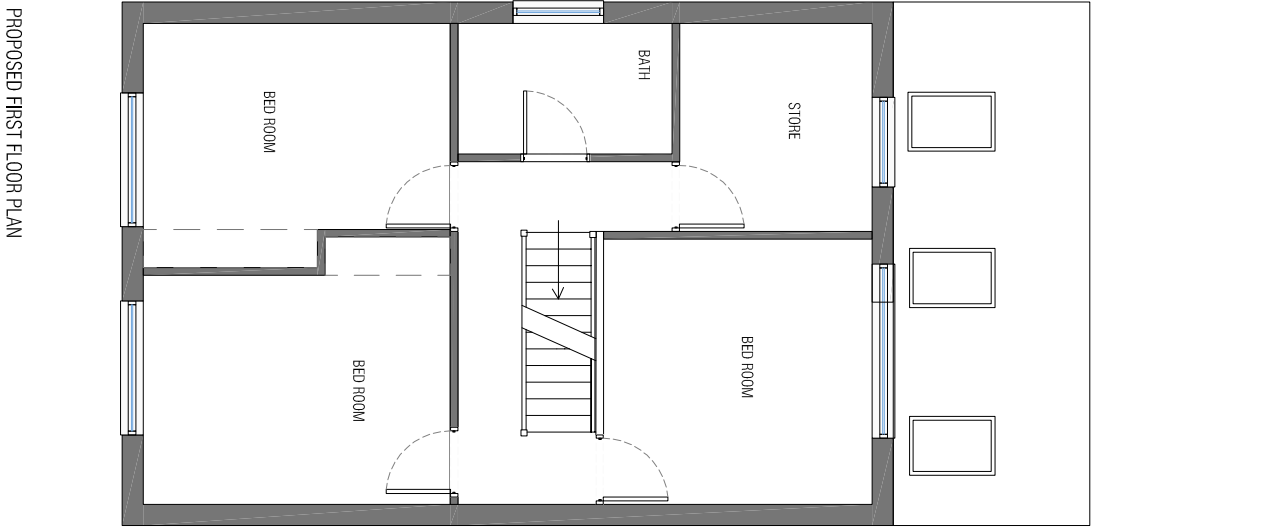


LEGEND

- EXISTING WALLS TO BE RETAINED
- PROPOSED NEW WALLS
- EXISTING WALLS TO BE DEMOLISHED

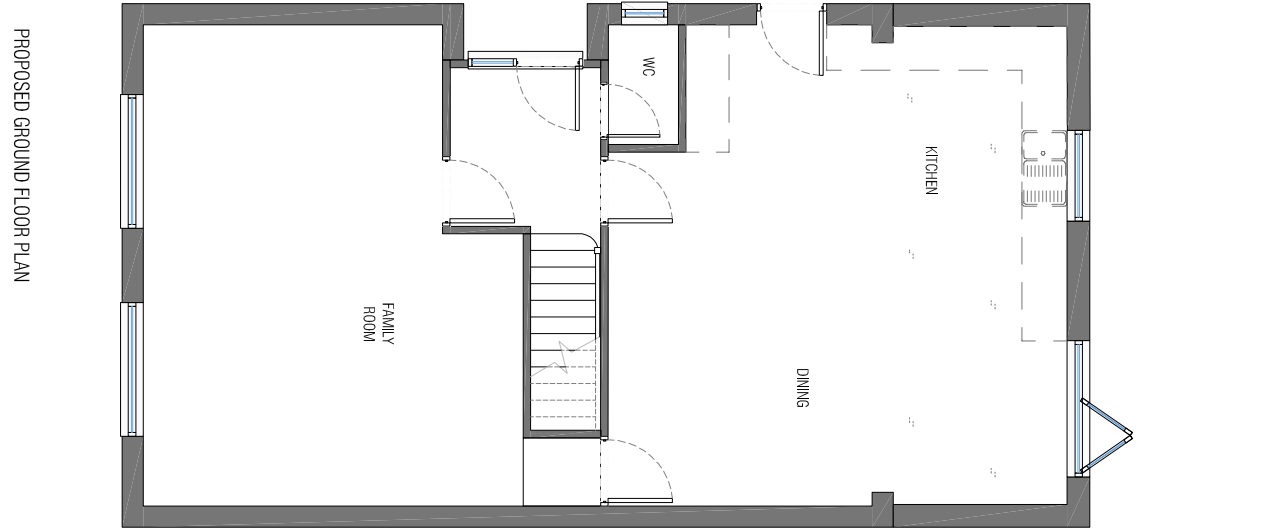

Scale 1:100

0 1 2.5 5 10m



REV C DORMER CHEEK WINDOW RELOCATED 09-06-2025
REV B DORMER CHEEK WINDOW RELOCATED 30-05-2025
REV A MINOR AMENDMENT 24-04-2025

Project:
93 WHITEHILL ROAD
HITCHIN

Client:
MR. & MRS. L. THOMPSON

Drawing Title:
PROPOSED FLOOR PLANS

Scale:
1:100@A3

Date:
MAR 2025

Drawn:
ZU

Checked:
SA

Project No:
200110

Drawing No:
A 102

Revision:
C