




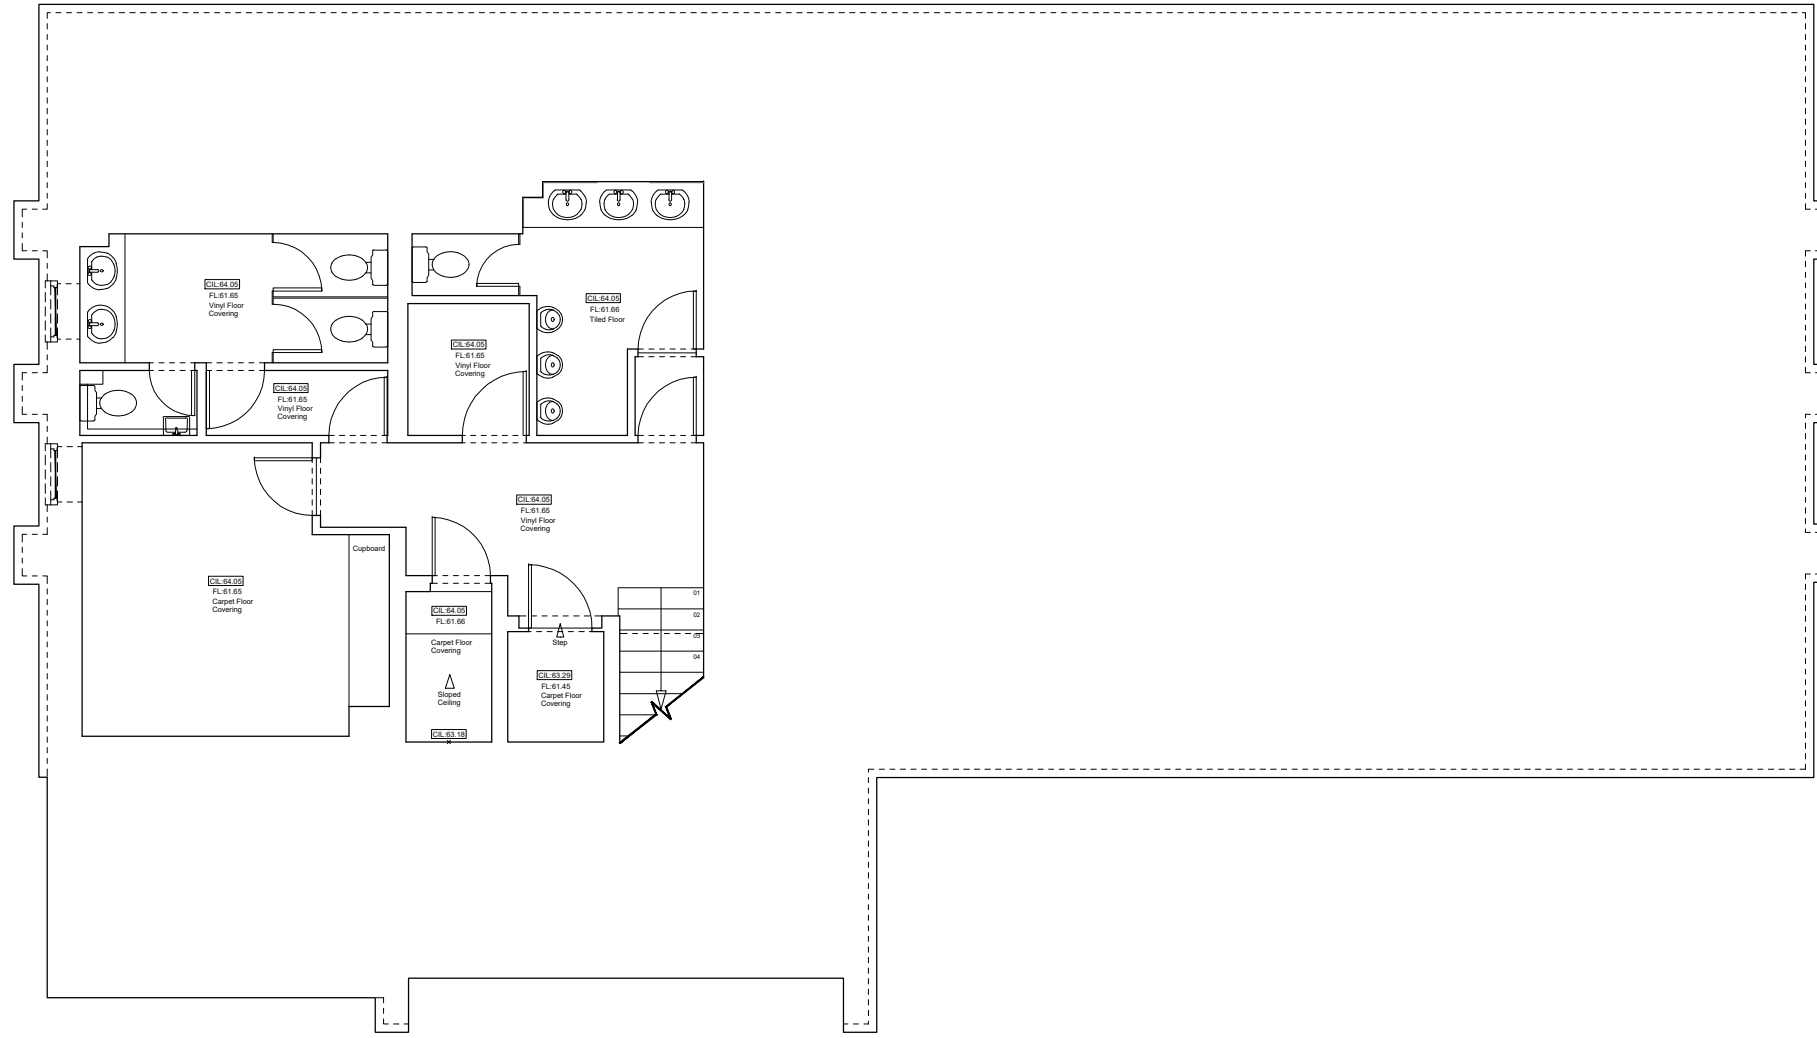



BASEMENT FLOOR PLAN

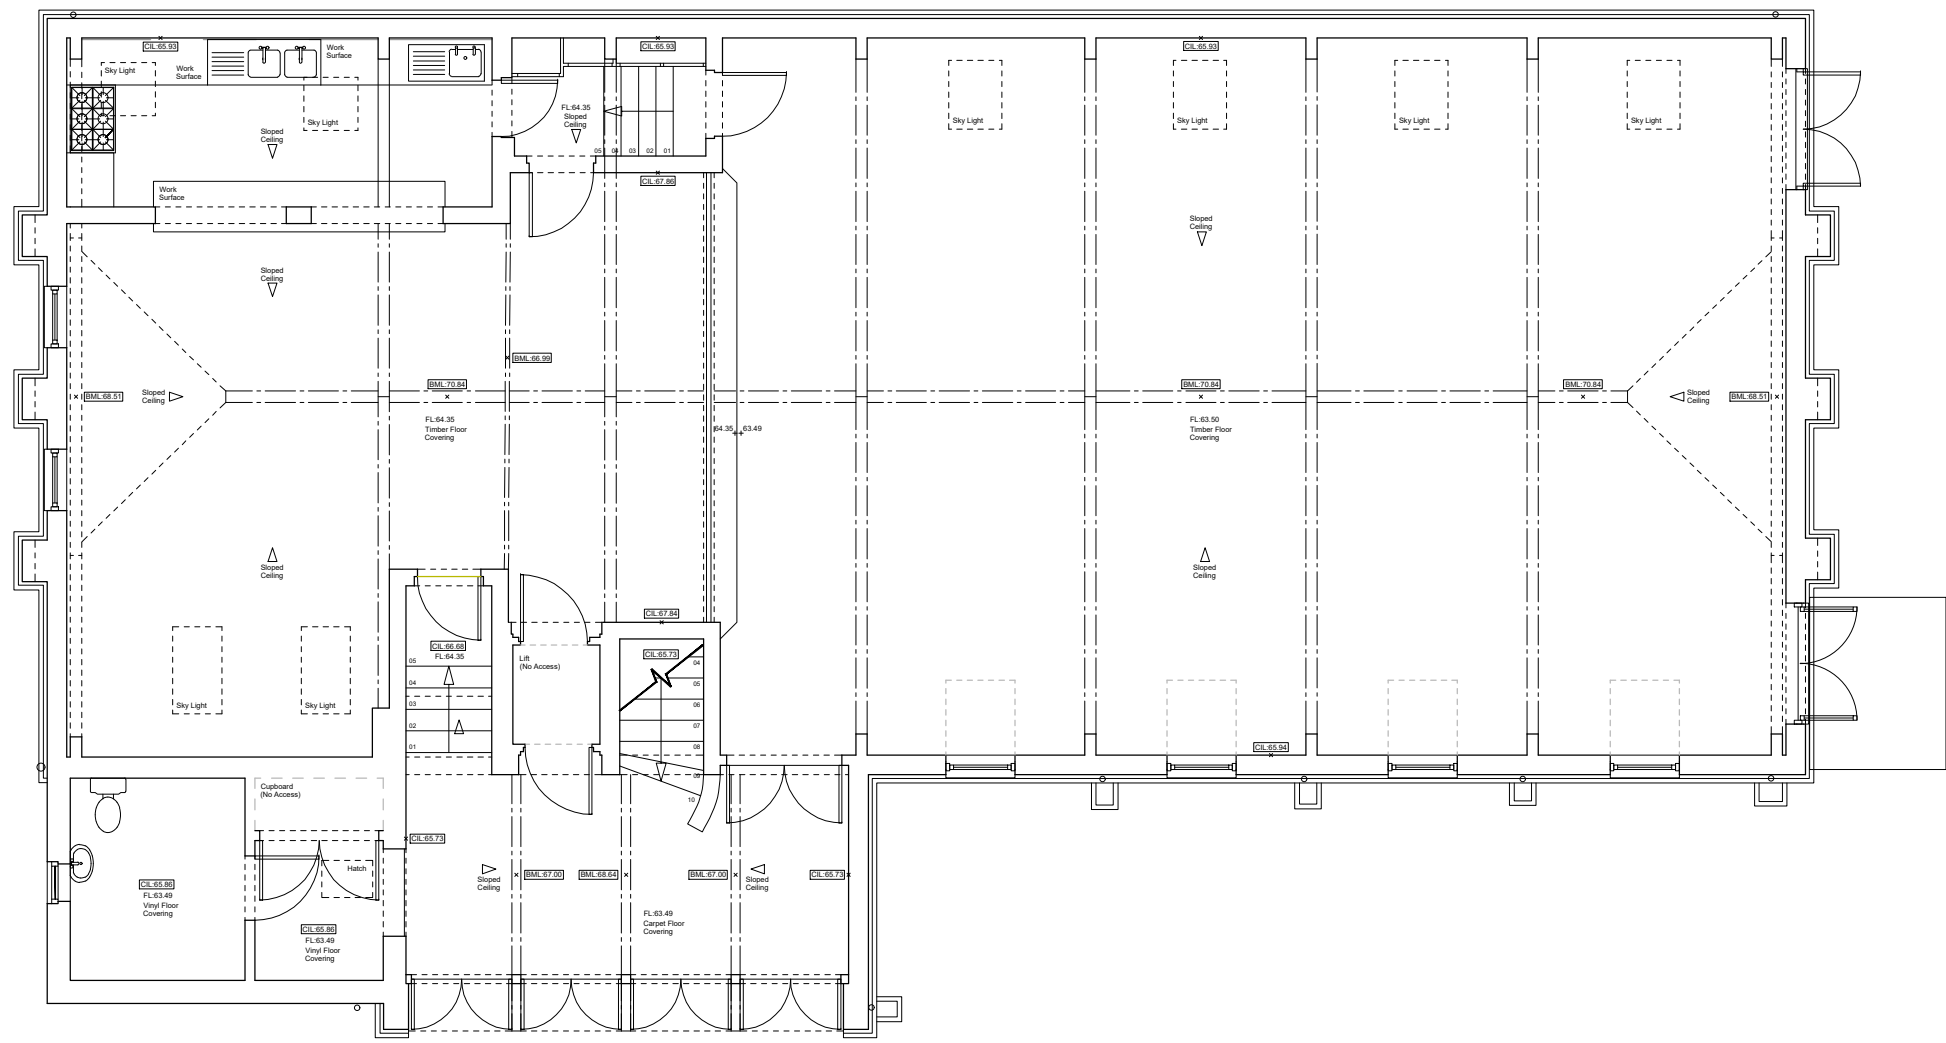

GROUND & MEZZANINE FLOOR PLANS

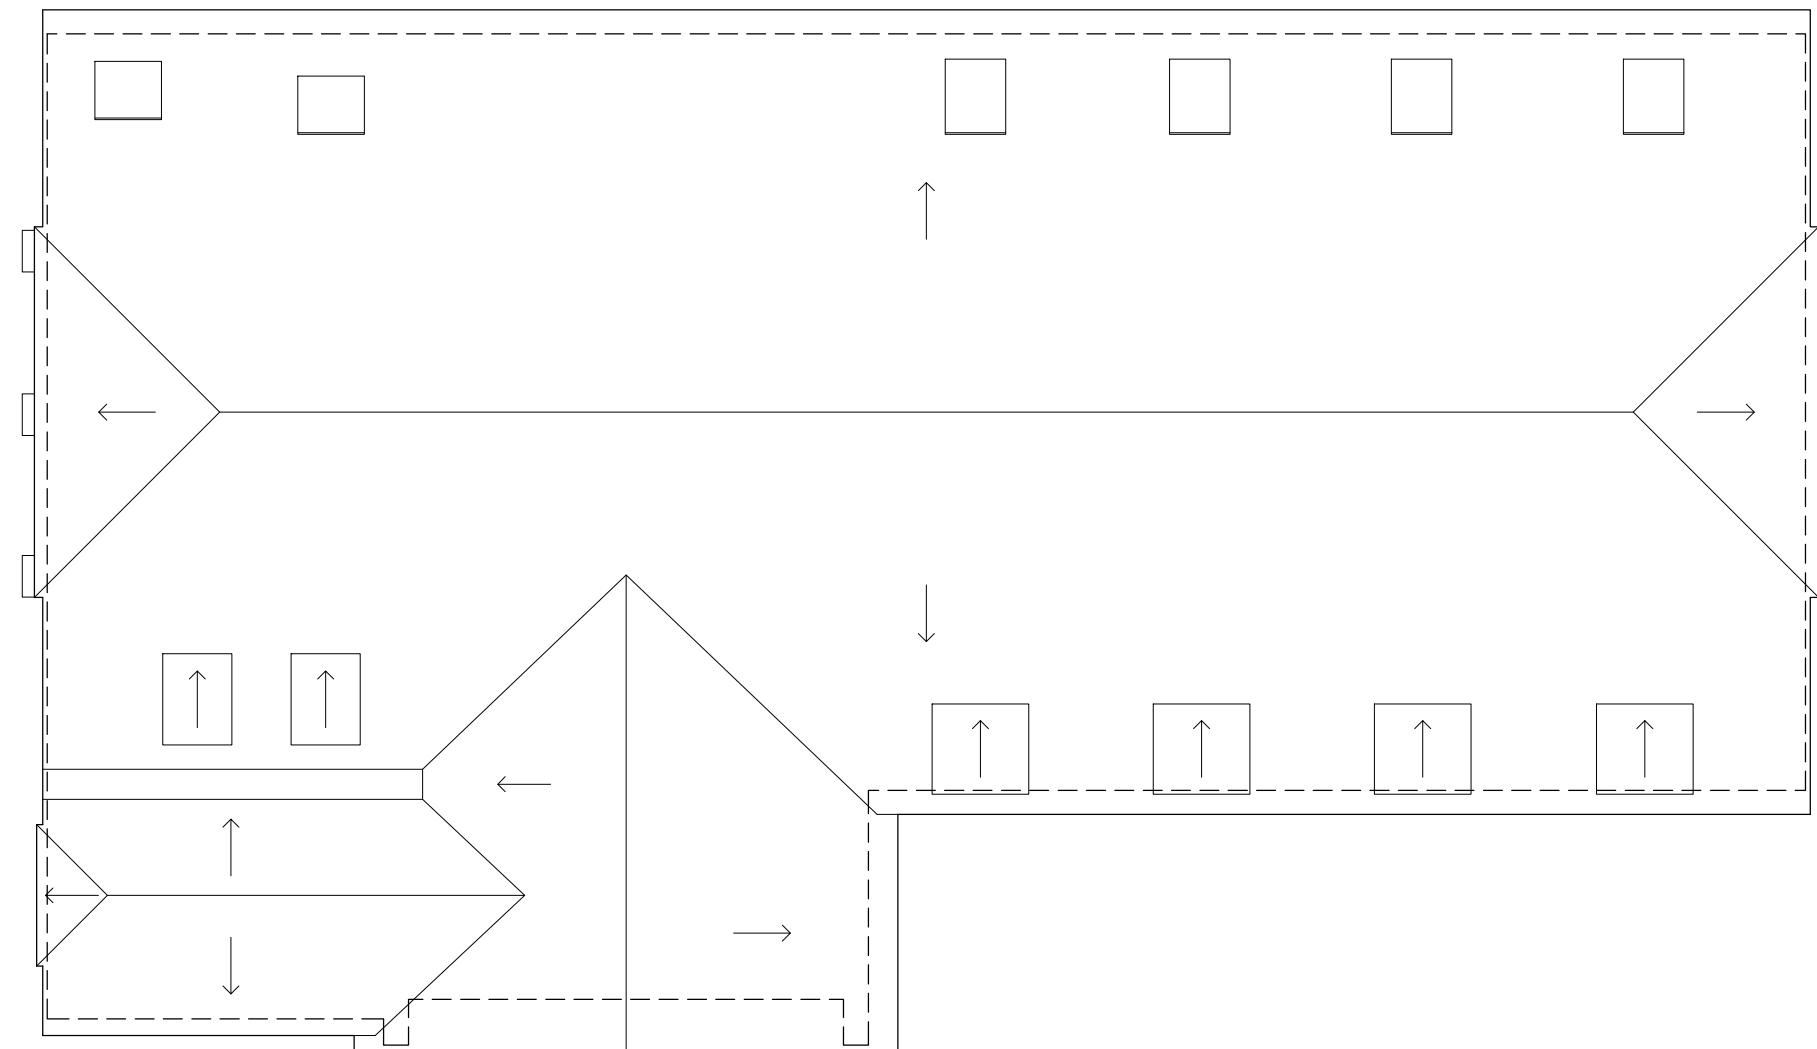


ROOF PLAN

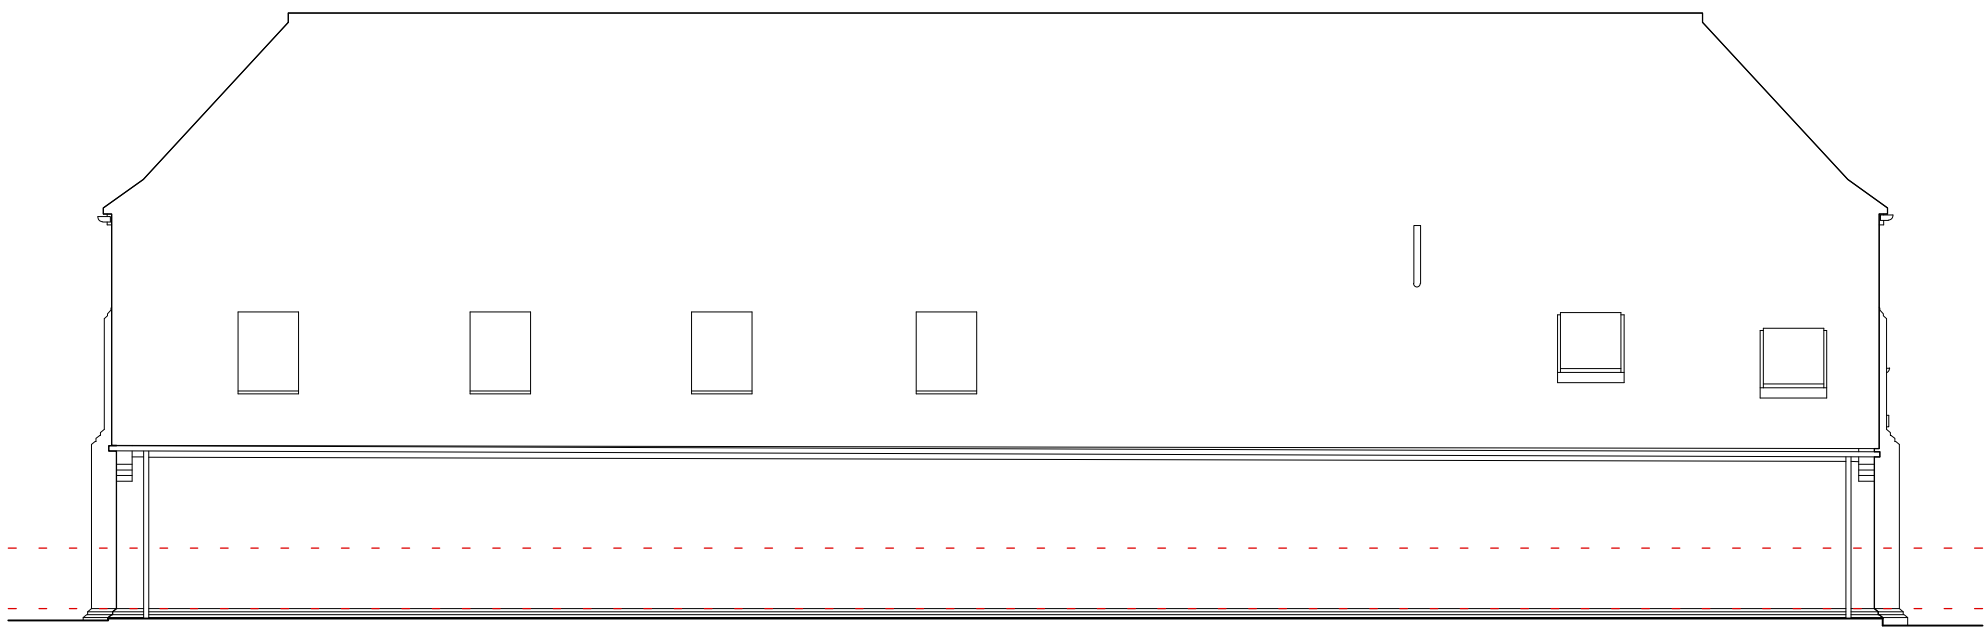 


NORTH-WEST ELEVATION

Datum Line = 60.000m

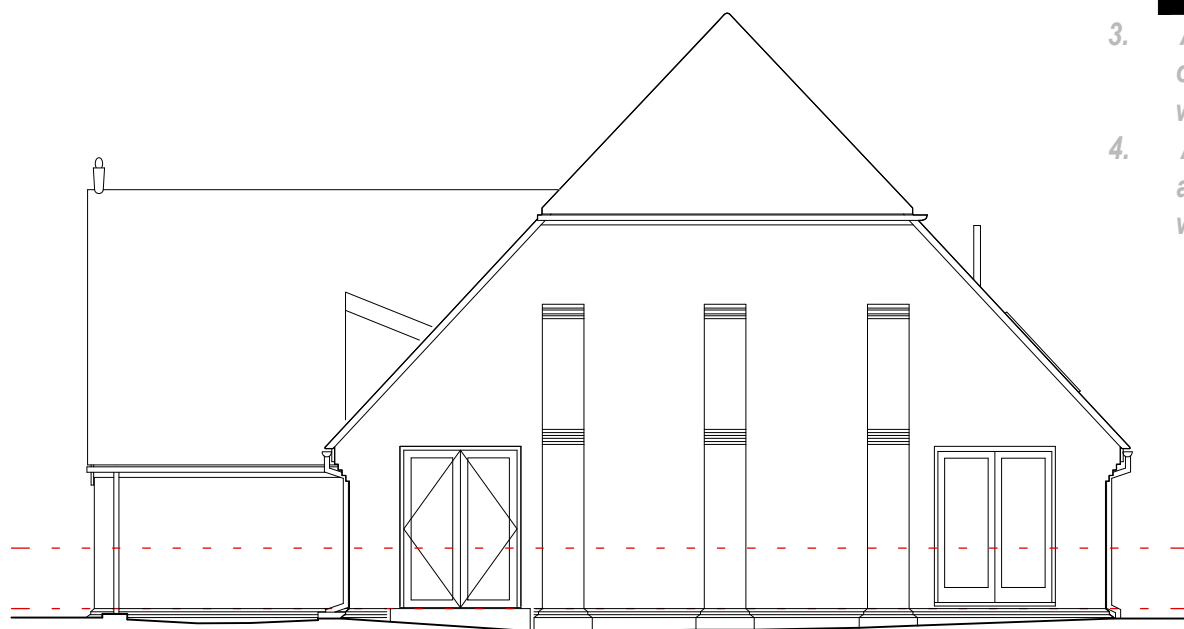



NORTH-EAST ELEVATION

Datum Line = 60.000m

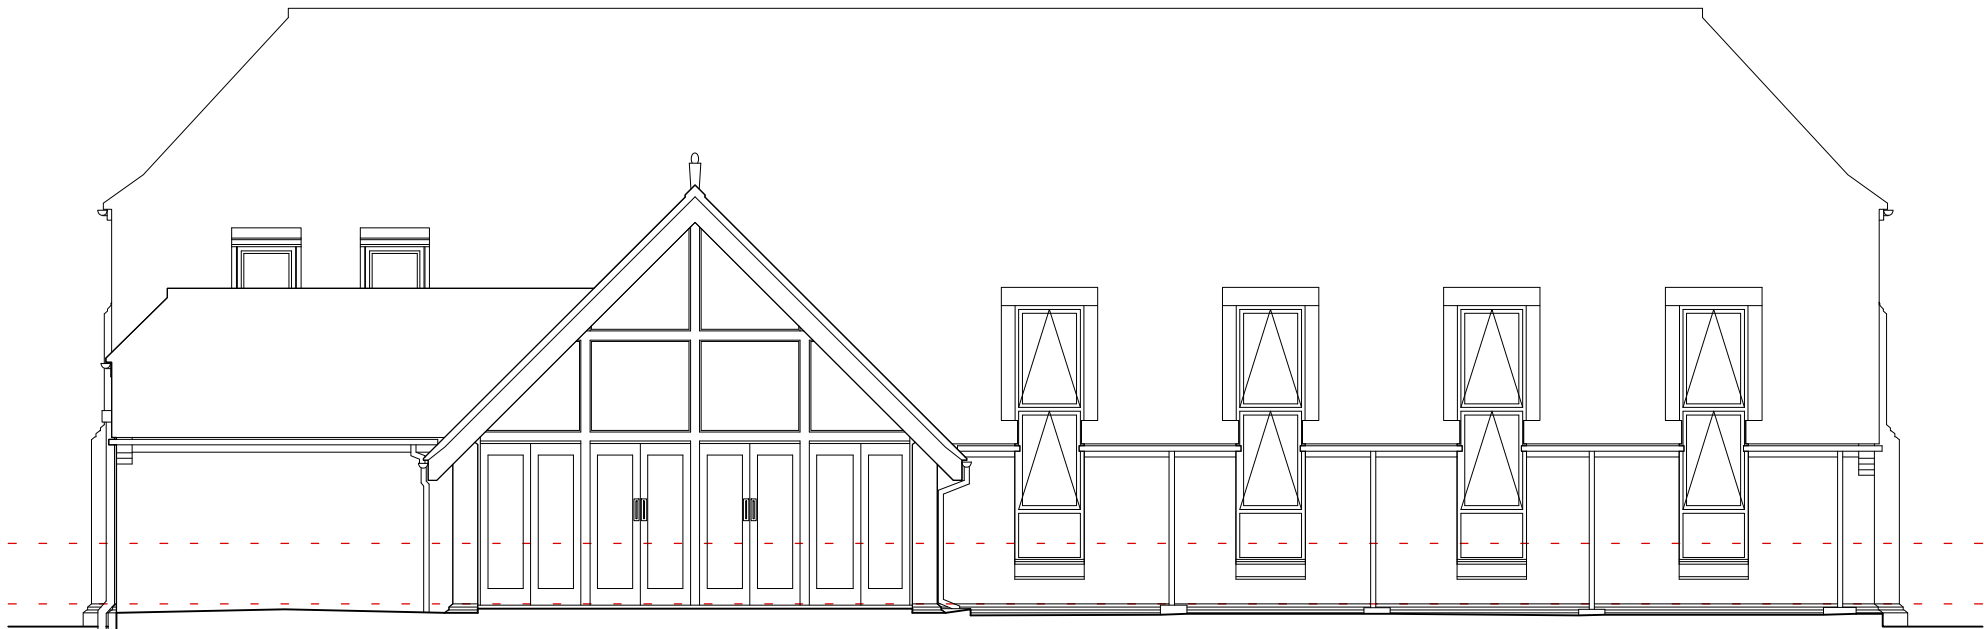

SOUTH-EAST ELEVATION

Datum Line = 60.000m


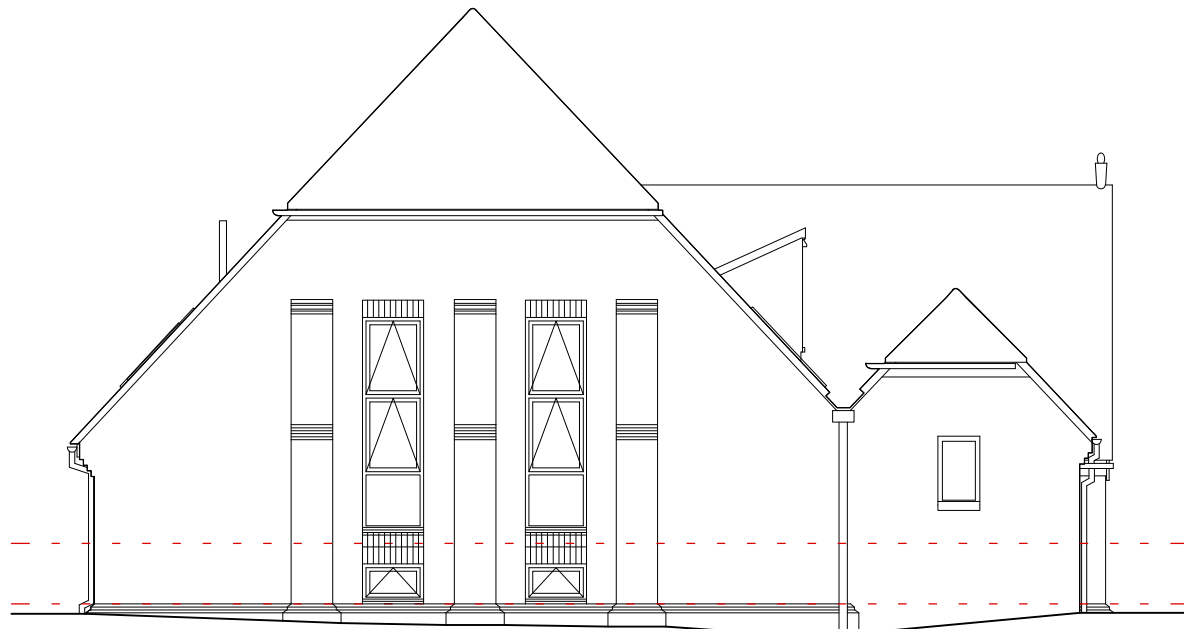
 


SOUTH-WEST ELEVATION


Datum Line = 60.000m



SITE/ROOF/BLOCK PLAN

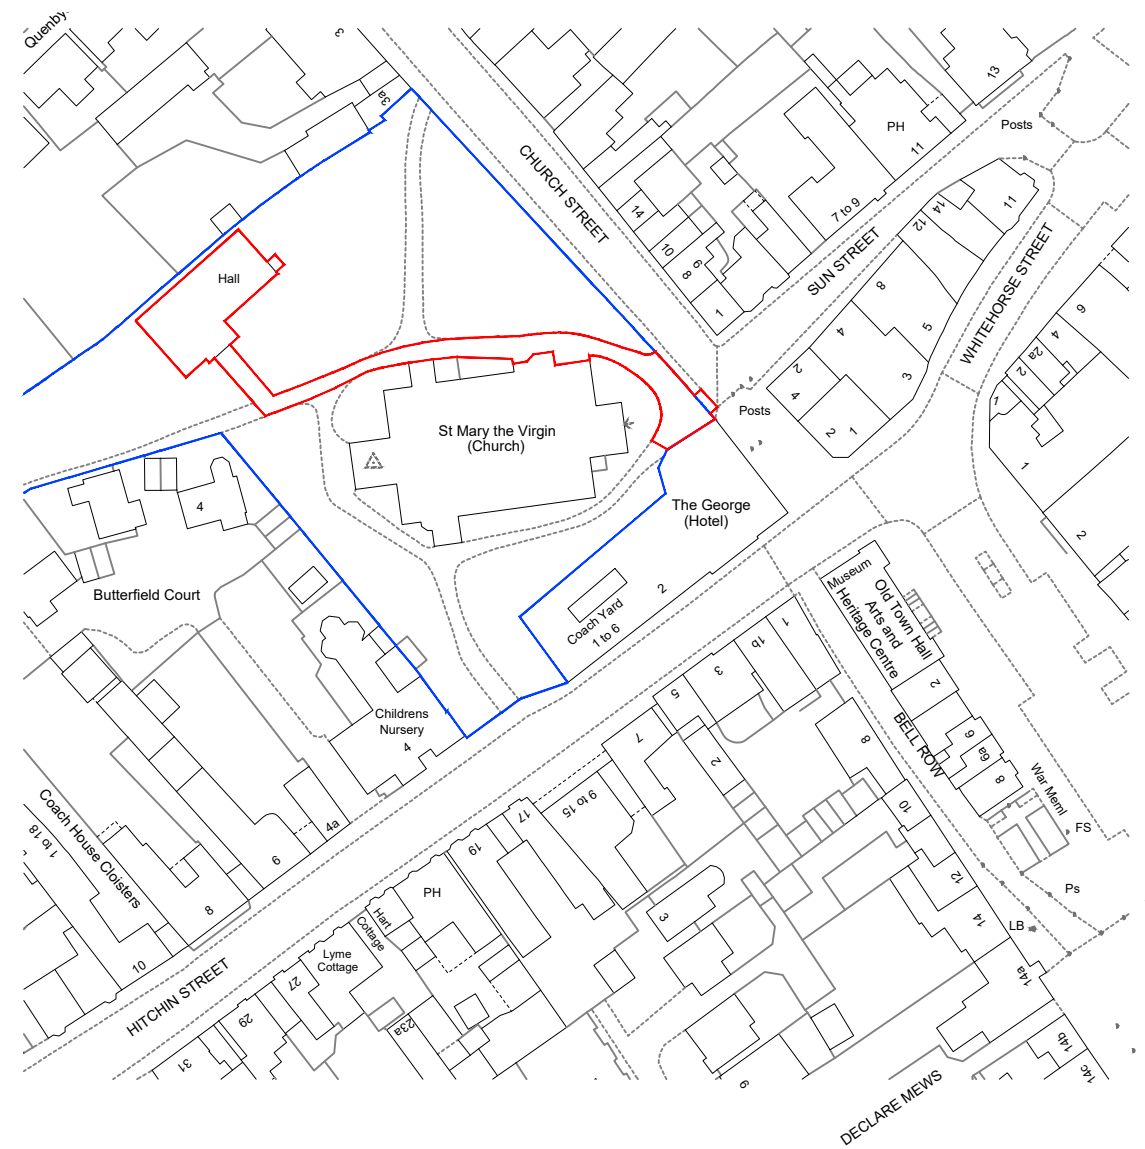  

SITE LOCATION PLAN

 

EXISTING

Rev. Date Amendment

Replacement Windows & Dormer Structures

Church Hall, St Mary's Church, Church St, Baldock, SG7 5AE

on behalf of
Mr C. Barker

Drawing Title
SLP, Existing Site/Roof/Block Plan, Floor & Roof
Plans and Elevation Drawings

Tom Cross
Architectural Design & Landscape

Granary Loft Mill Road Wimlish Saffron Walden Essex CB10 2XD
Mob: 07507 972482 Email: tomcharlescross@outlook.com

Drawing No: 24BAL100 Revision: -
Scale: A1 @ 1:1250, 1:200 & 1:100 Date: Jan 26

THIS DRAWING MUST NOT BE REPRODUCED WHOLLY OR
IN PART WITHOUT PRIOR PERMISSION @ TOM CROSS

- GENERAL NOTES:
1. THIS DRAWING IS COPYRIGHT.
 2. [REDACTED]
 3. All dimensions and levels to be checked on site by contractor prior to commencing works or off-site fabrication.
 4. Any discrepancies to be brought to the attention of the Architect prior to commencing work on site.