

Notes:


This drawing is a print and must not be scaled from without reference being made to the accompanying scale bar. All dimensions of existing buildings to be verified on site.

This drawing is to be read in conjunction with all other drawings, relevant specifications and preliminary / general conditions associated with the project.


All materials and workmanship to comply with Approved Document 7 to support Regulation 7 2013 edition of the Building Regulations 2010.

The Contractor is to check all drawings for dimensional and co-ordination accuracy. Any discrepancy between the details shown and those by others are to be reported to the Client / Contract Administrator.


This drawing remains the copyright of ajf project design.

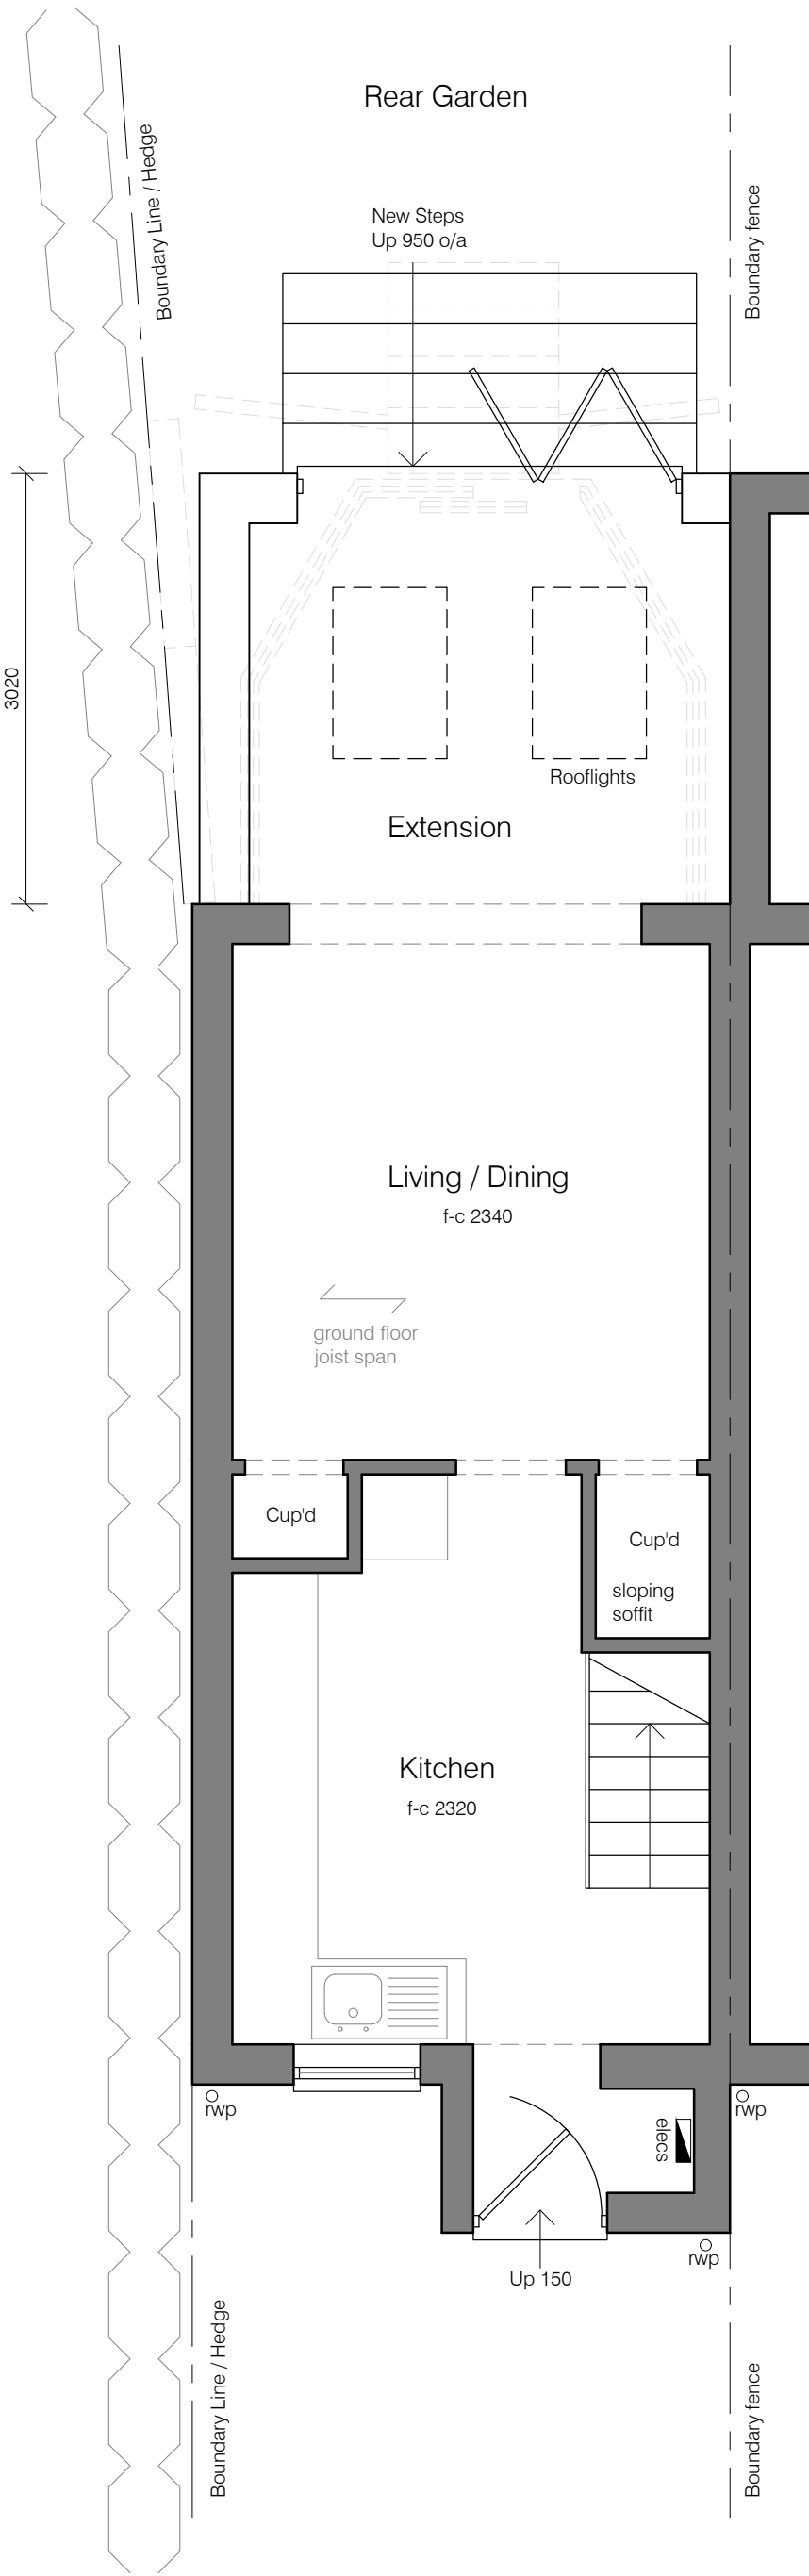

Ground Floor Plan

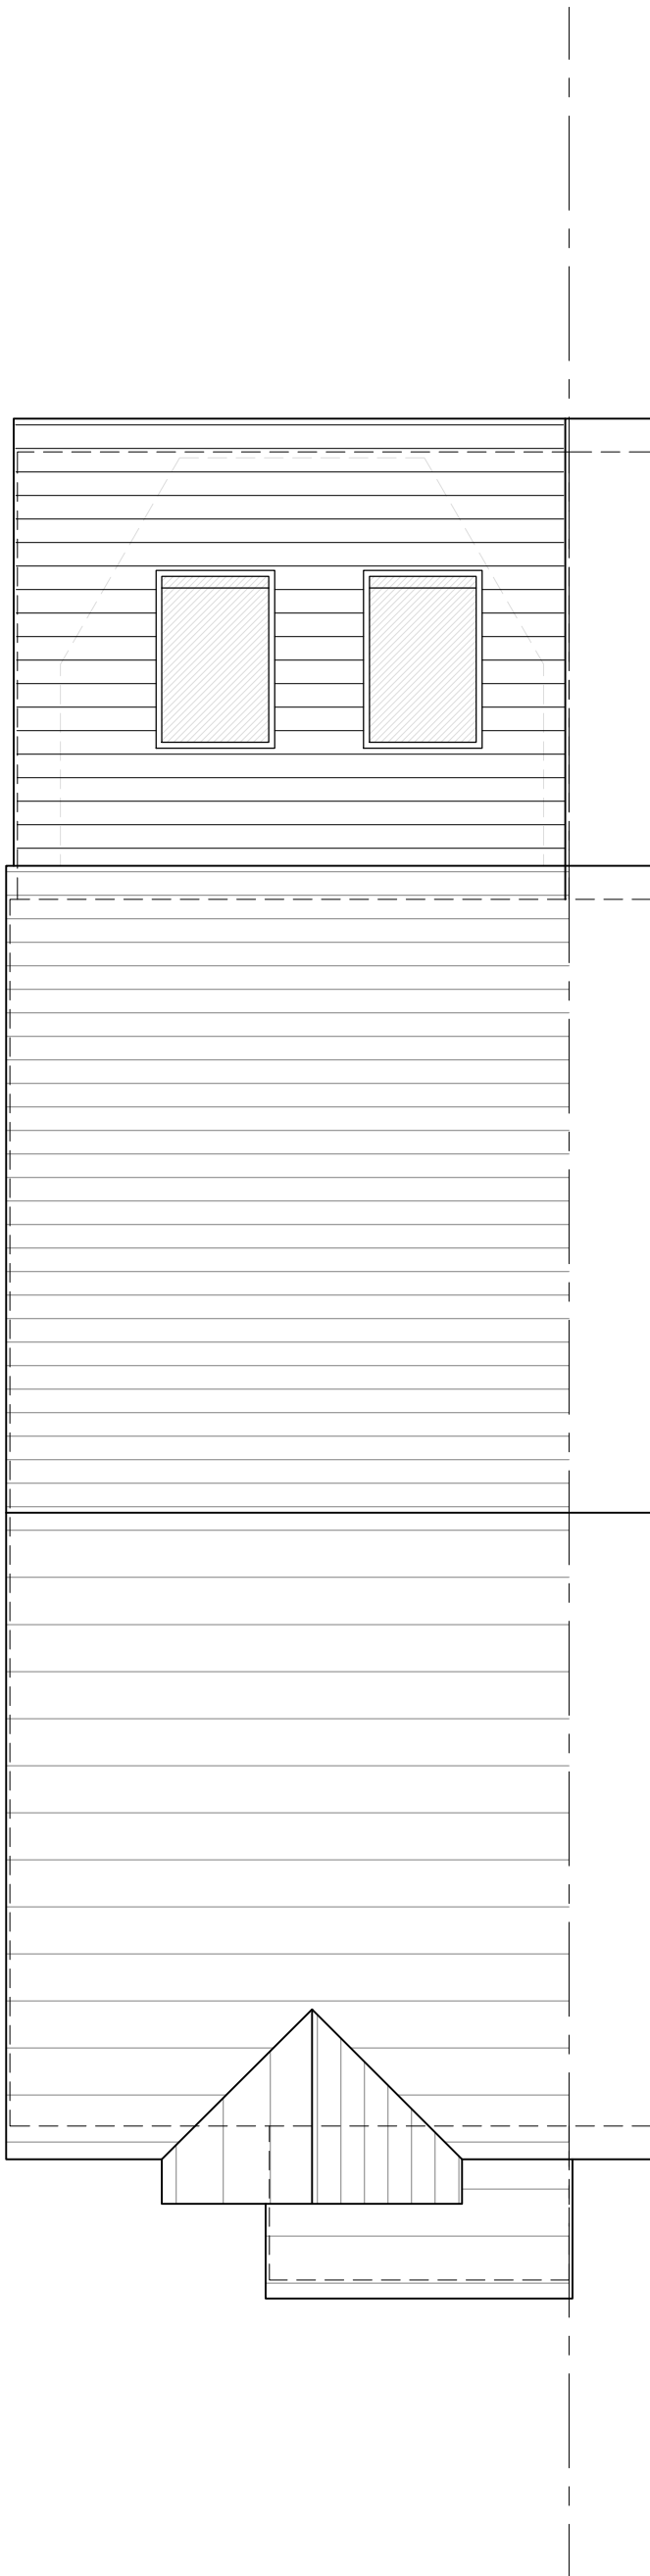


Roof Plan

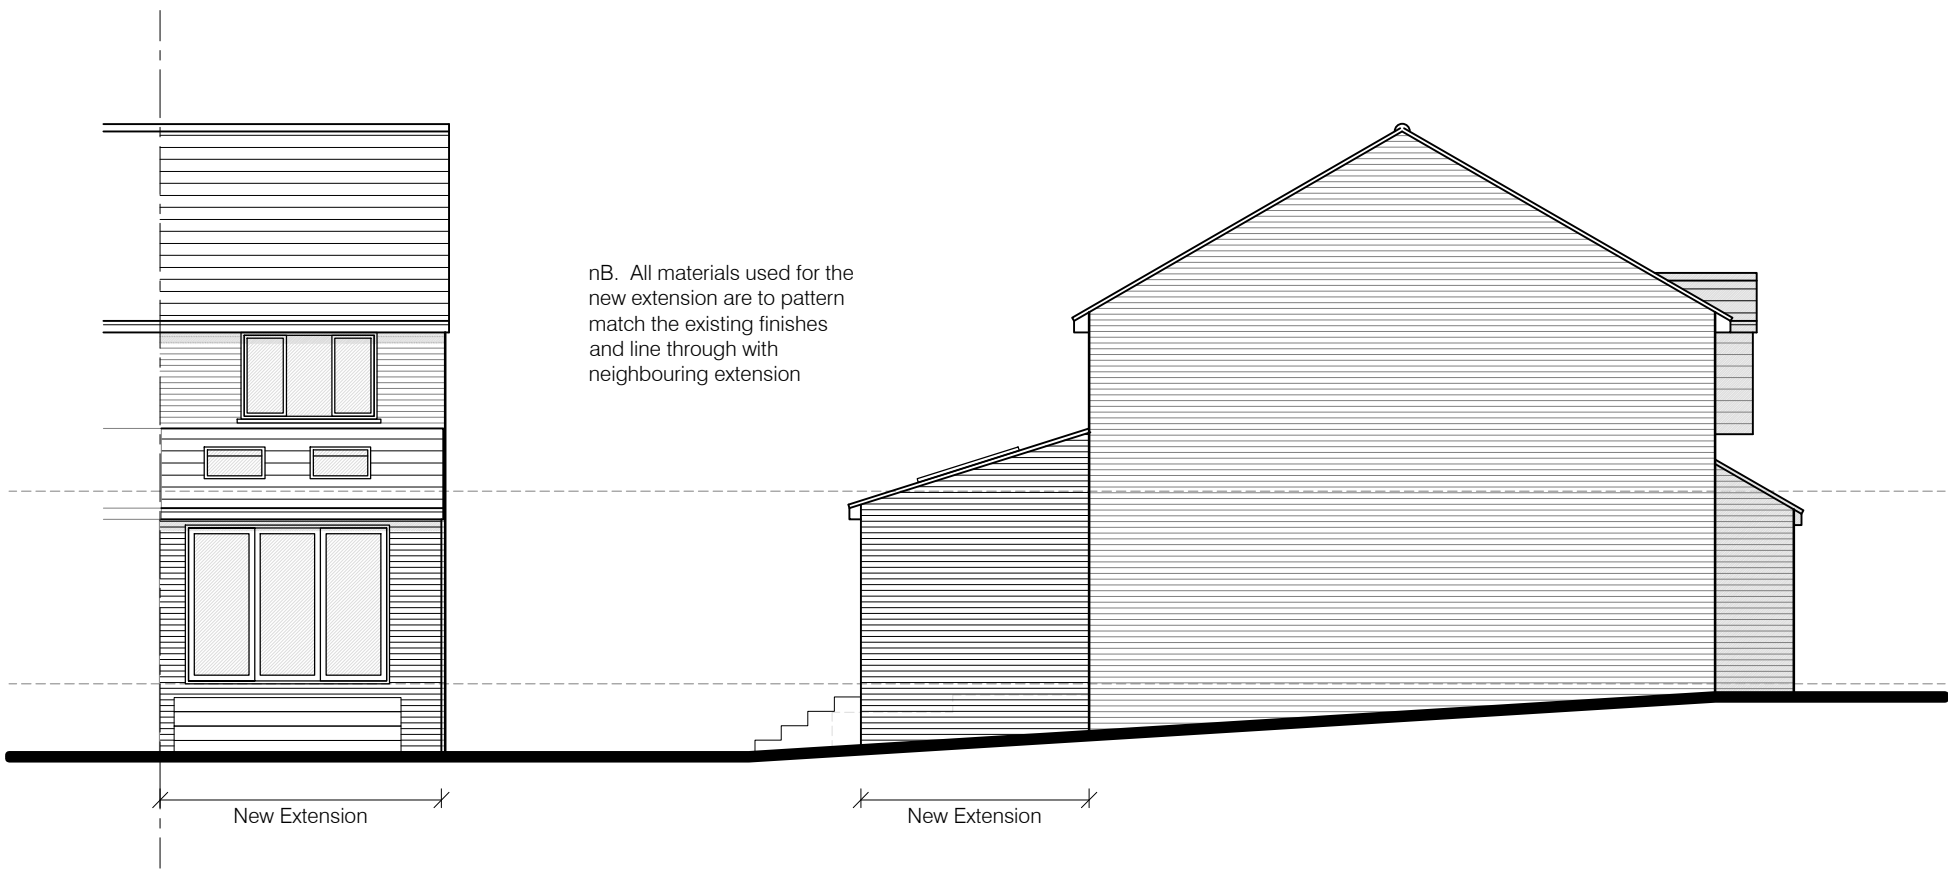

West Elevation

South Elevation

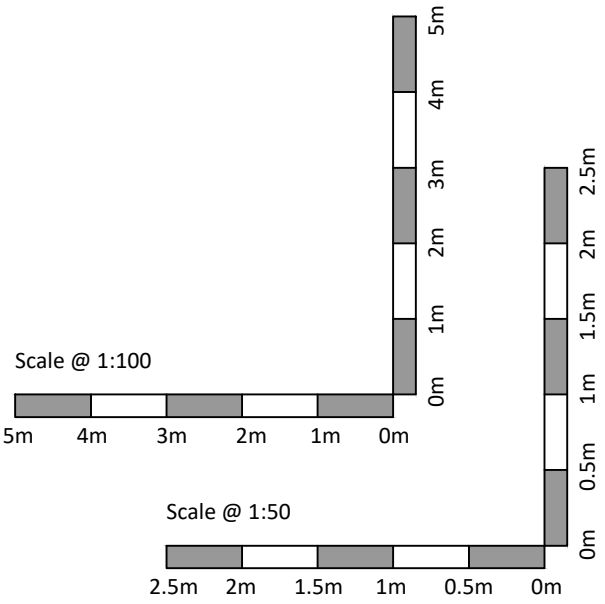

REV	DATE	NOTE
PRELIMINARY		

ajf project design
chartered architectural technologists - building surveyors

Baldock
Hertfordshire

tel: 07970 273238
email: info@ajfprojectdesign.co.uk
web: www.ajfprojectdesign.co.uk

CLIENT		
Mr J Broughton		
PROJECT		
Extension and Alteration 66 London Road Baldock Herts SG7 6JL		
DRAWING TITLE		
Plans and elevations as proposed		
SCALE	1:50/100 @ A1	DRAWING NUMBER
DATE	Jun 2024	301
DRAWN	AJF	CHECKED BY
JOB NUMBER	0303	