

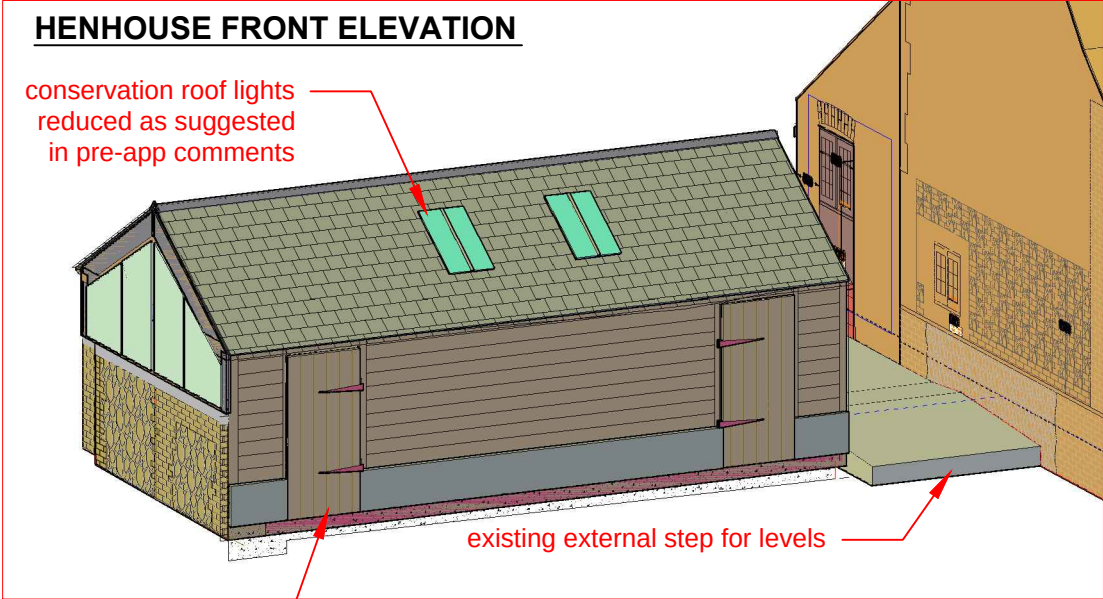


REF-03/25 : PROPOSED

3D illustrations - rev D

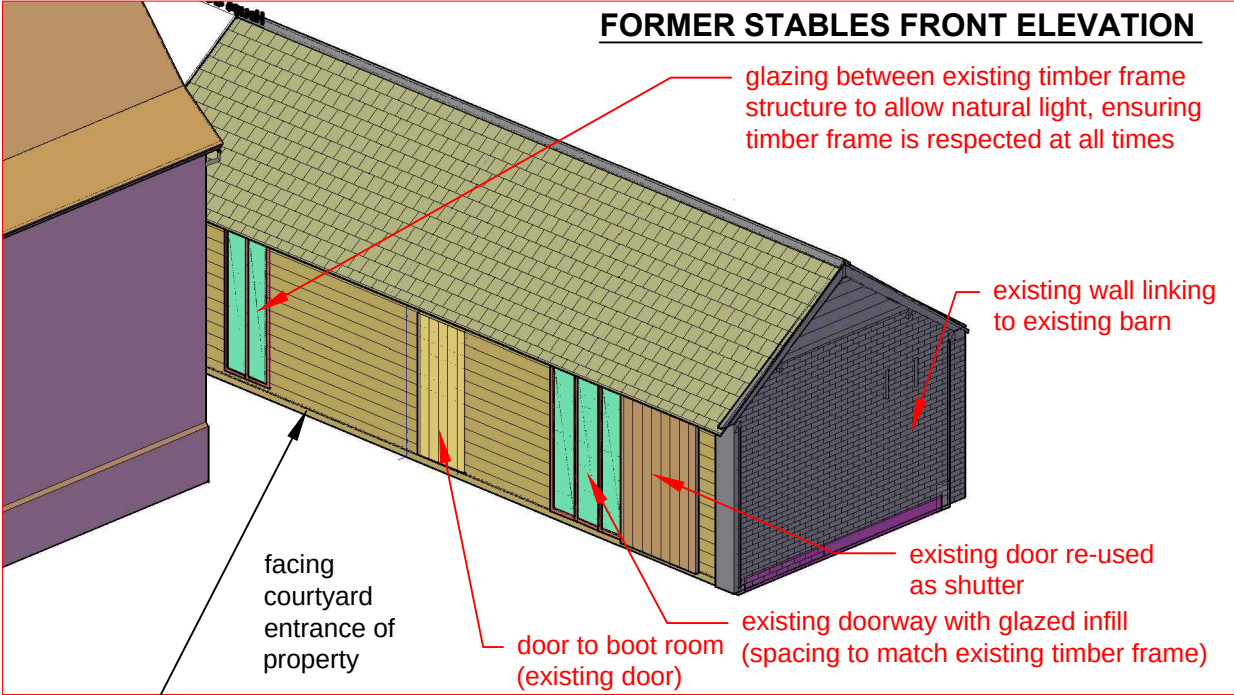

HENHOUSE FRONT ELEVATION showing existing doors retained as shutters with glazed secondary door

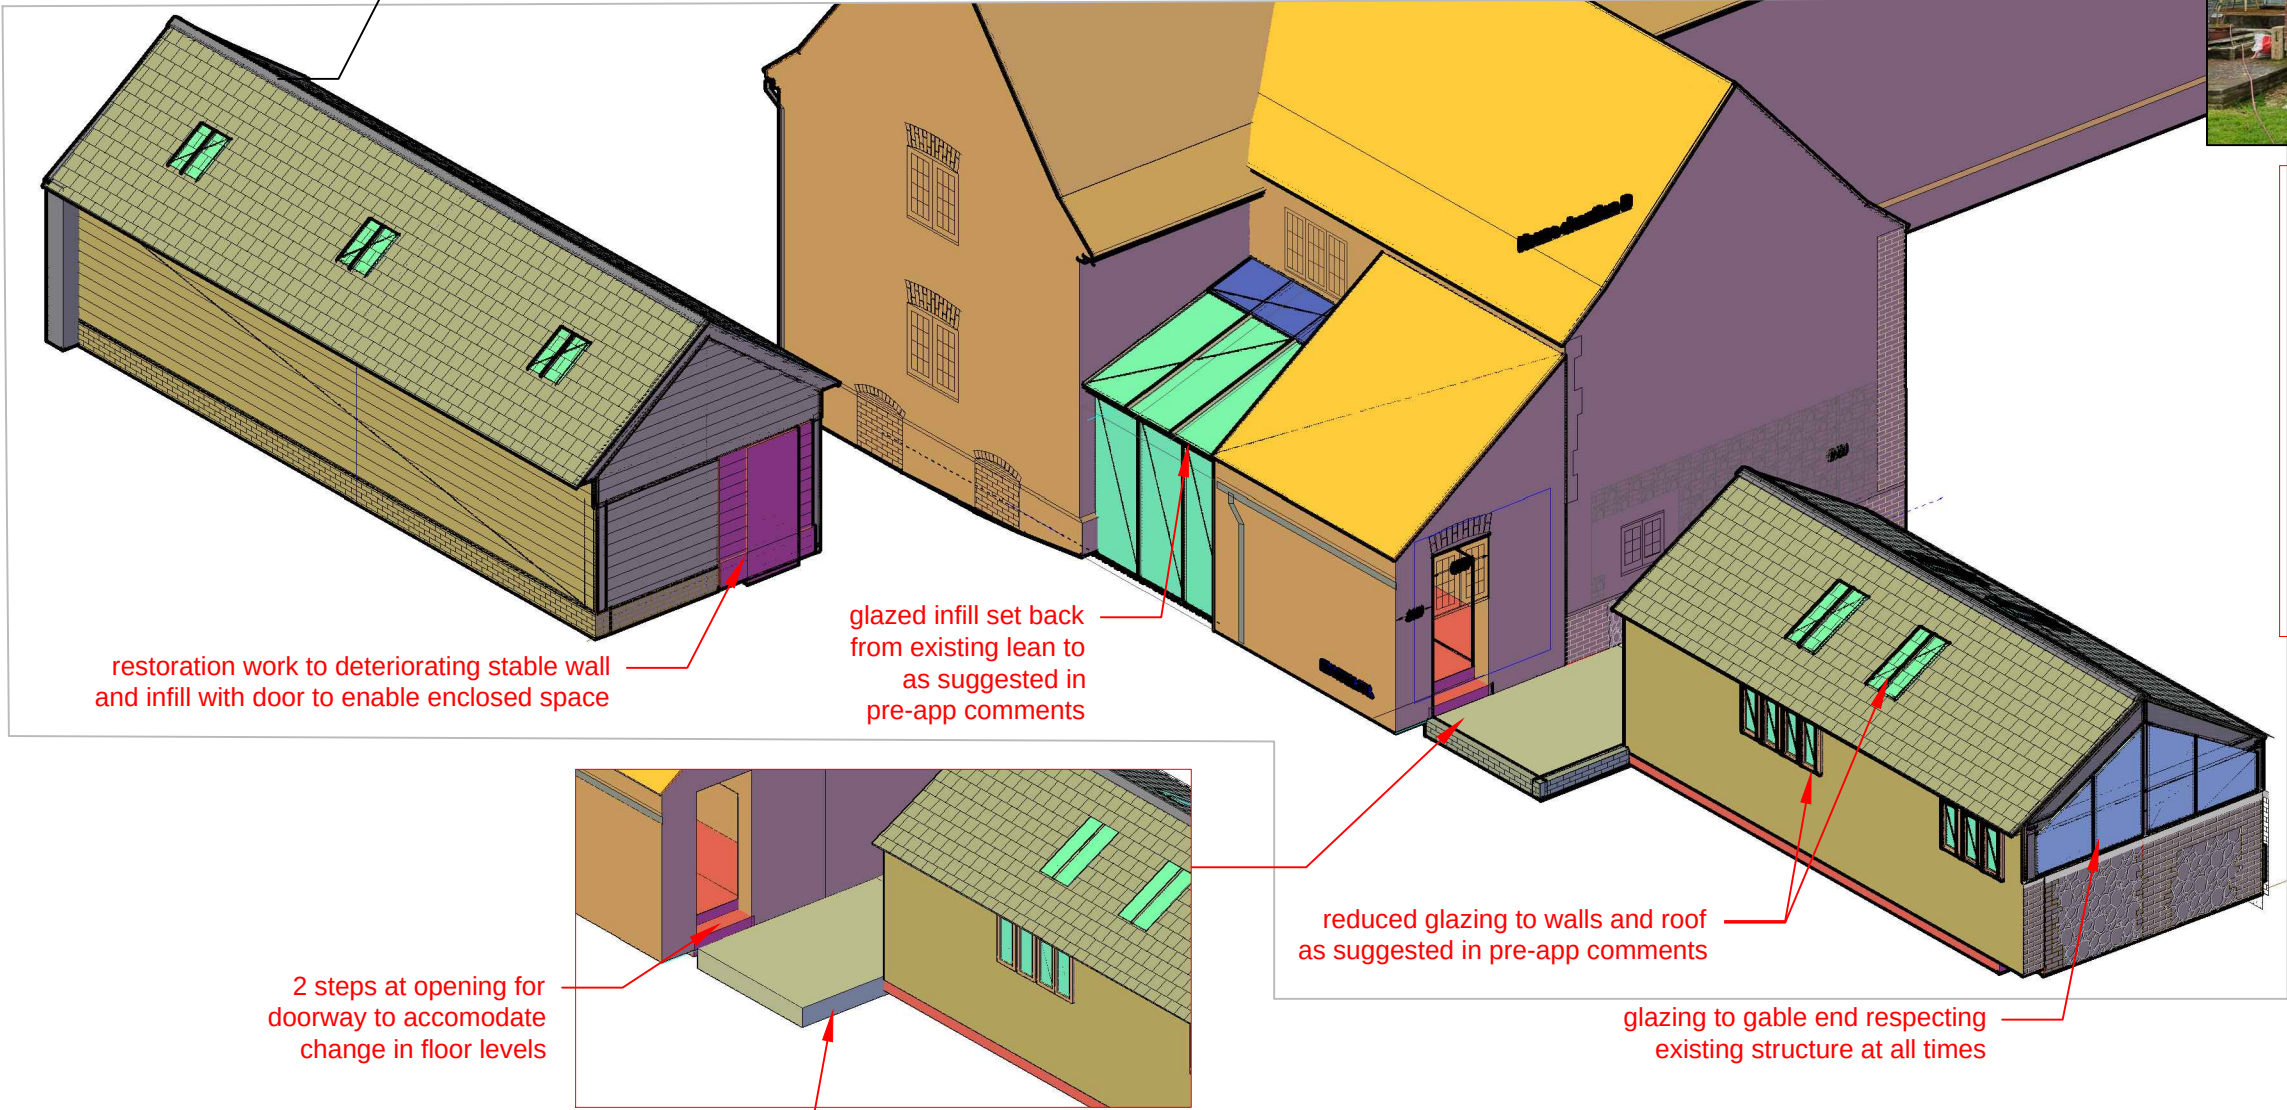



sustainable planning & design
www.ecovril.com

PROJECT: Rustling End Farm

LOCATION: SG4 8TD

SCALE: 1:50 @A3

DATE: 01/08/2024

TITLE: Proposed

DWG No.: REF-03/25-G2.3

N.B. All dimensions in mm unless otherwise stated. All dimensions must be checked and verified on site before commencing any work or producing shop drawings. DO NOT SCALE FROM THIS DRAWING