



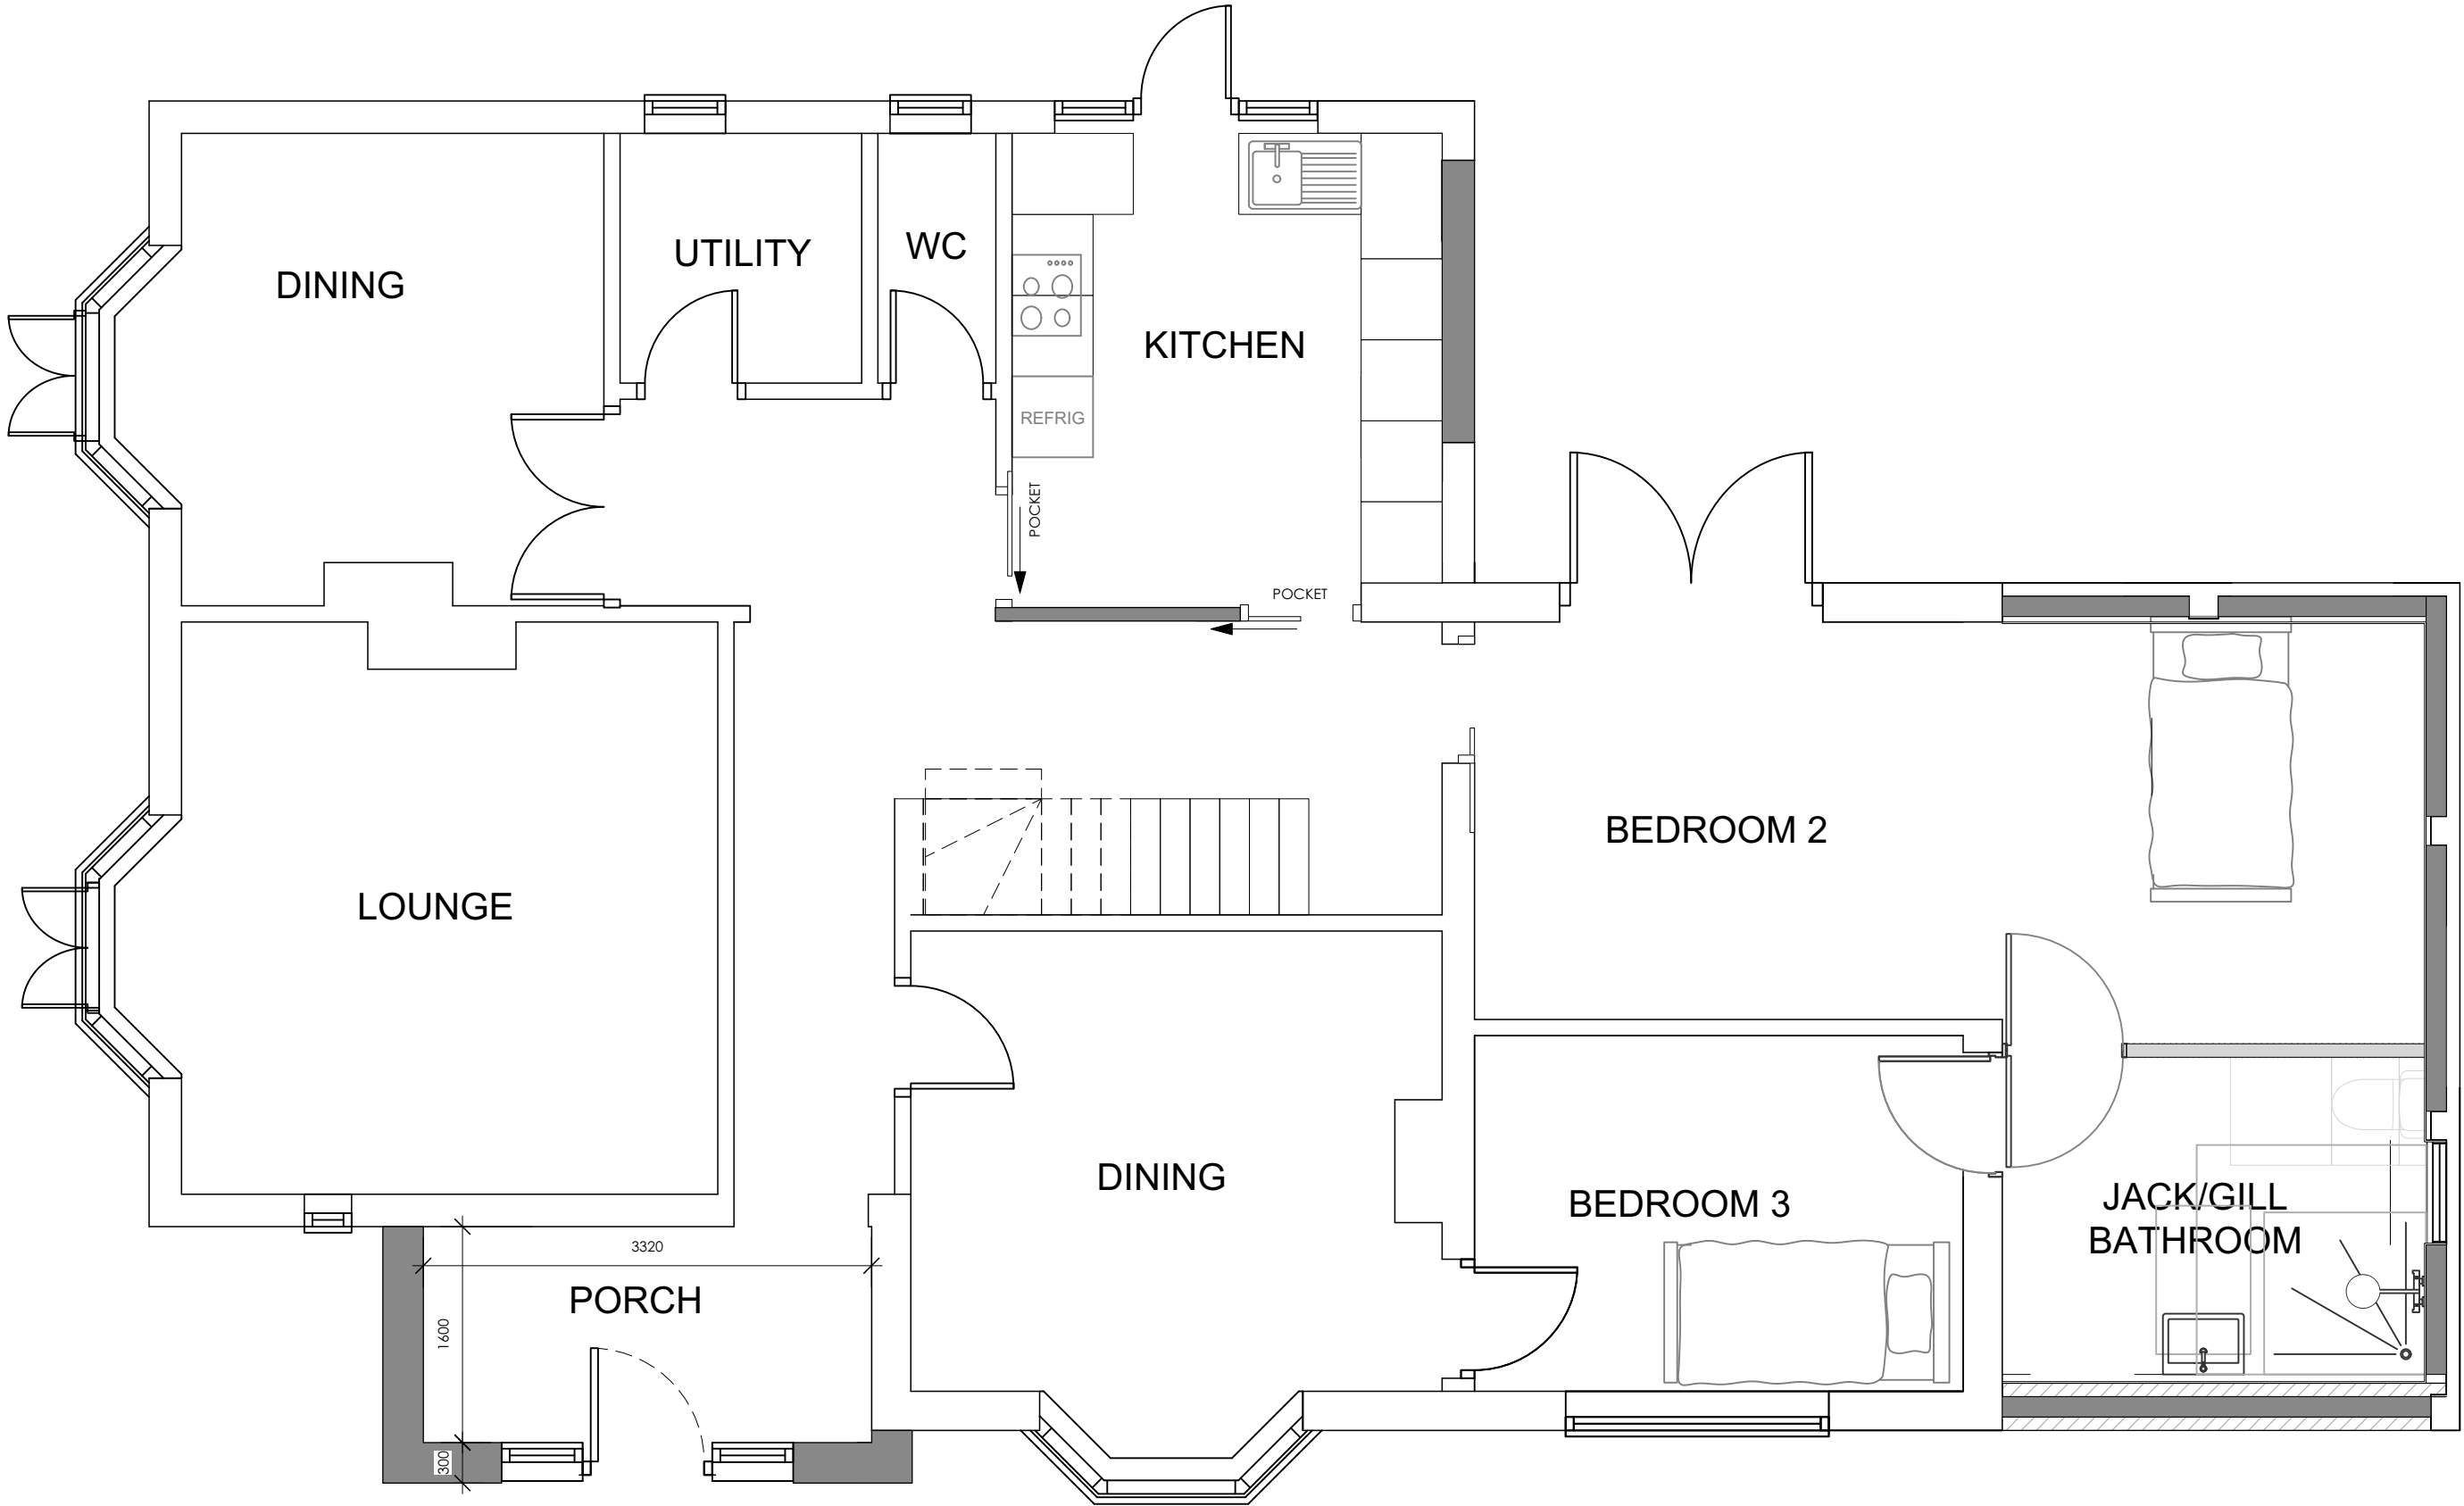

PROPOSED GROUND FLOOR

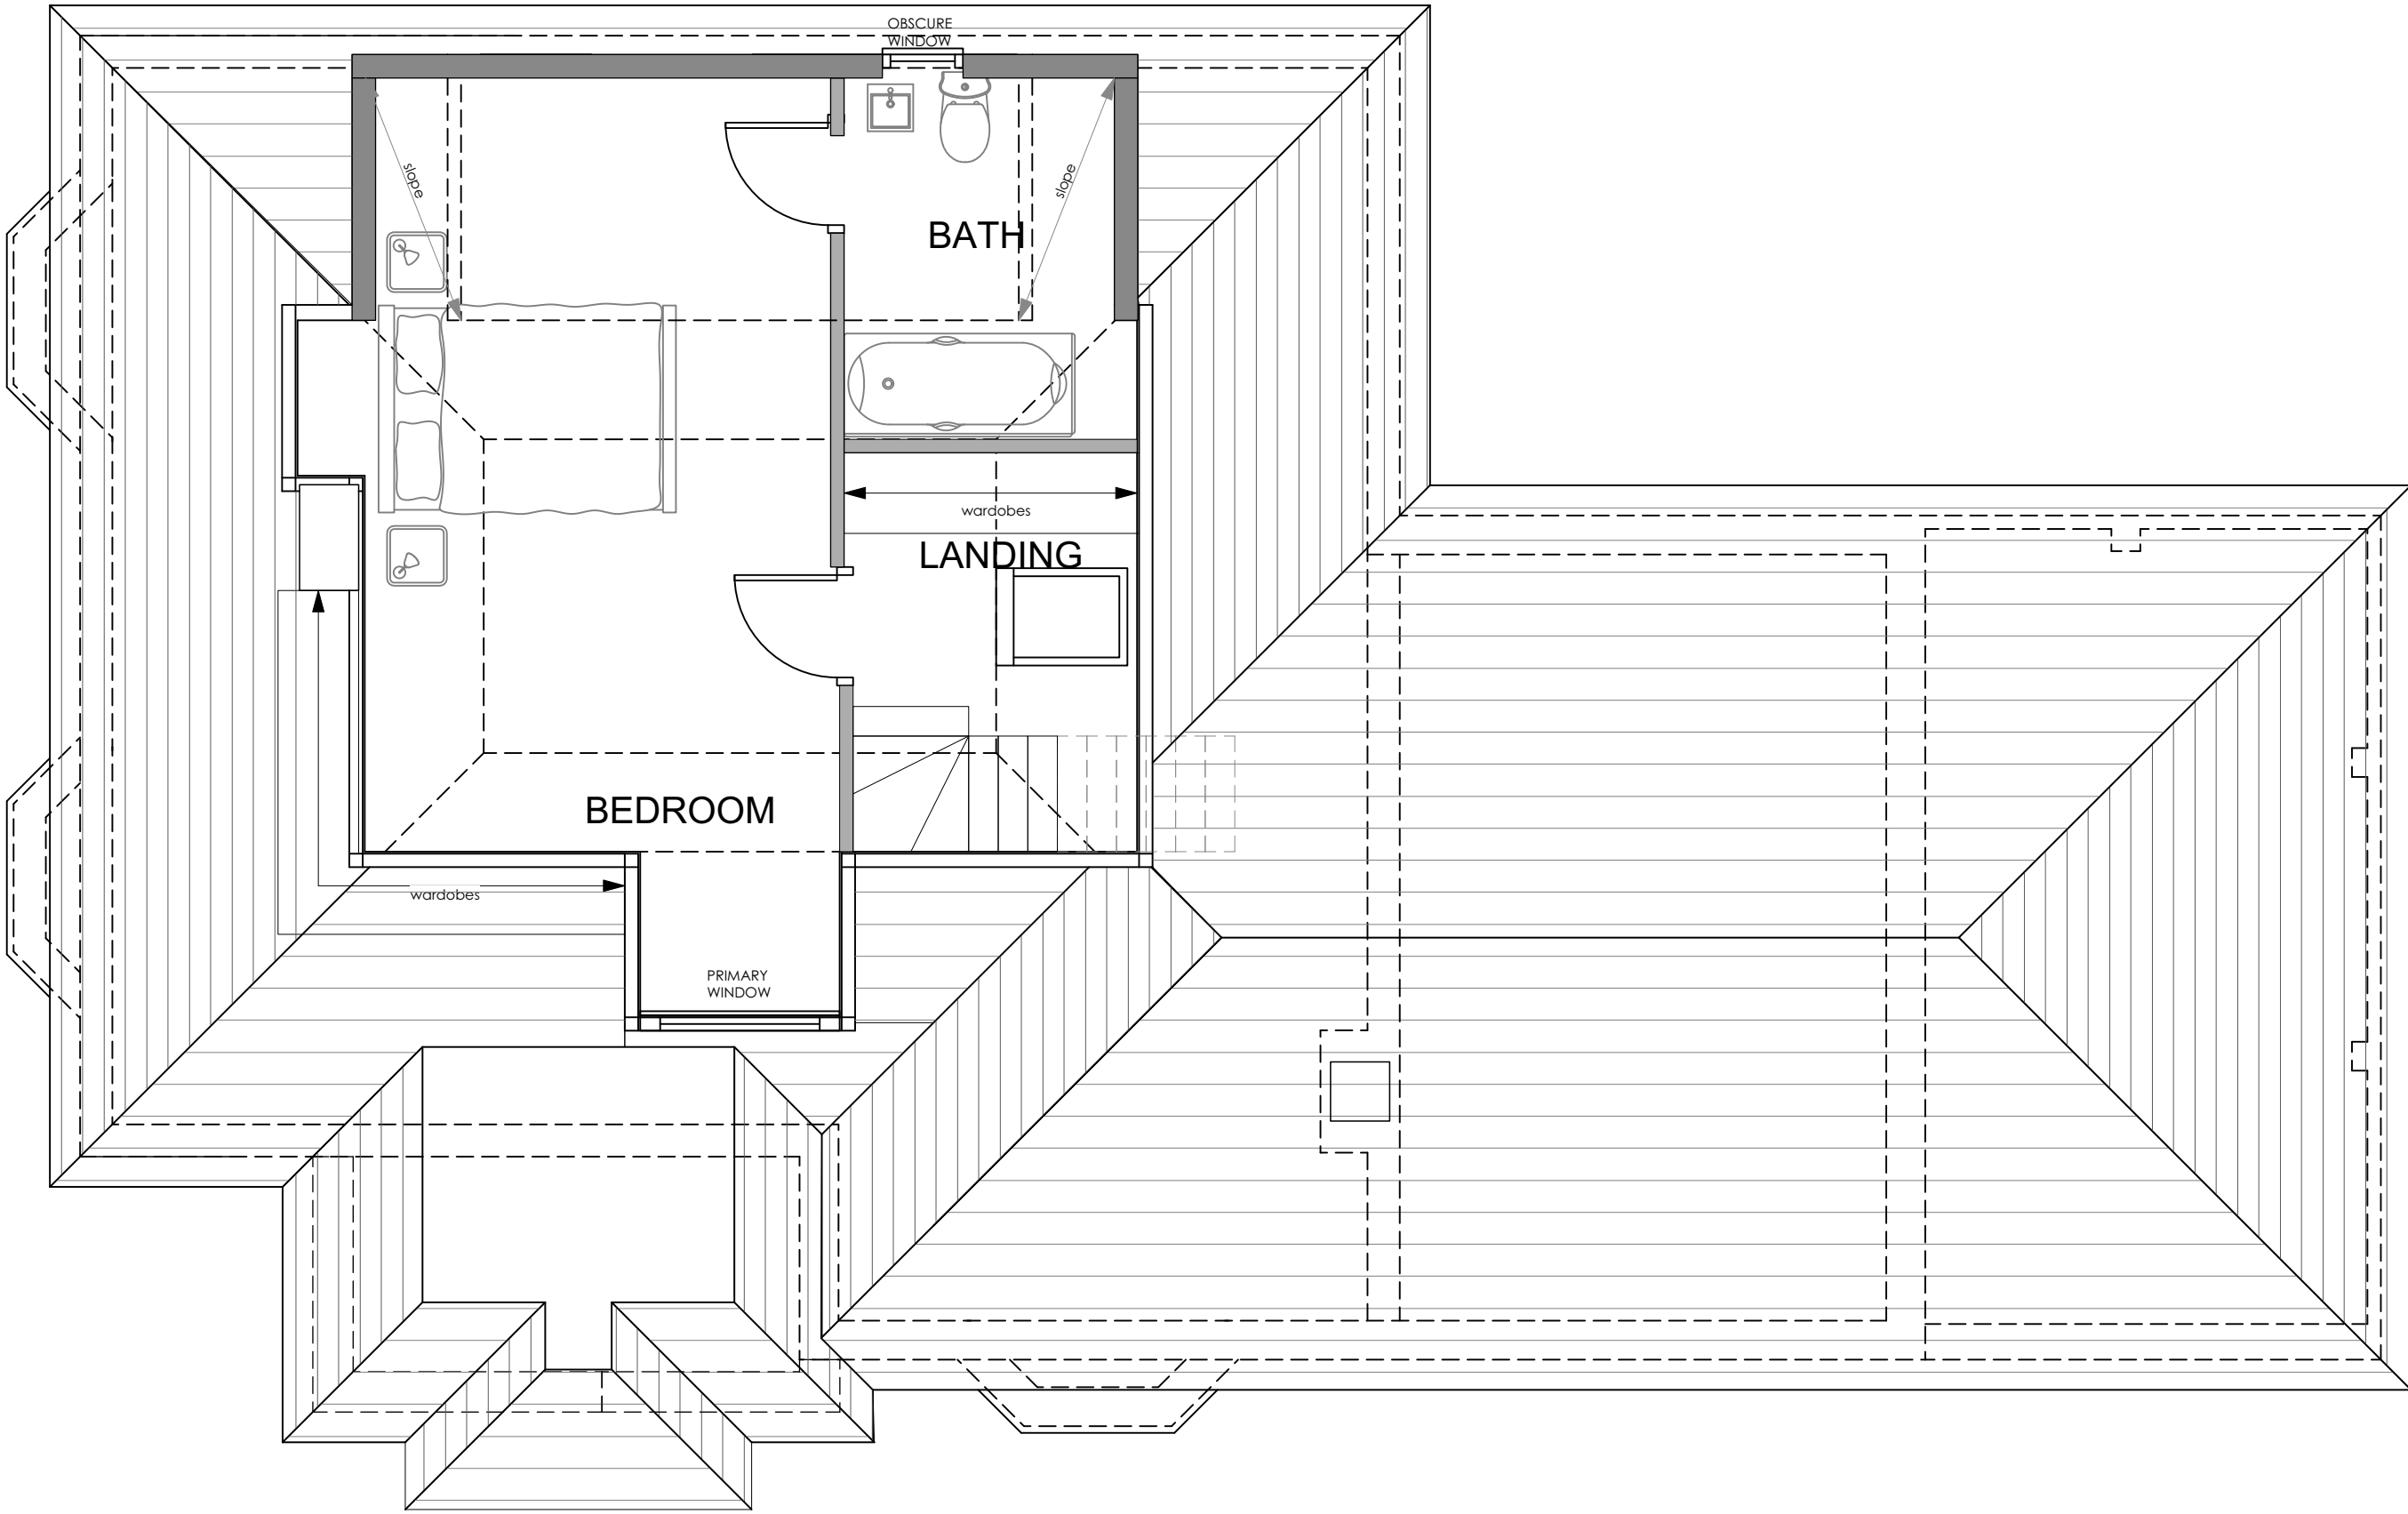

PROPOSED FIRST FLOOR PLAN



PROPOSED FRONT ELEVATION




PROPOSED REAR ELEVATION



PROPOSED SIDE ELEVATION



PROPOSED SIDE ELEVATION

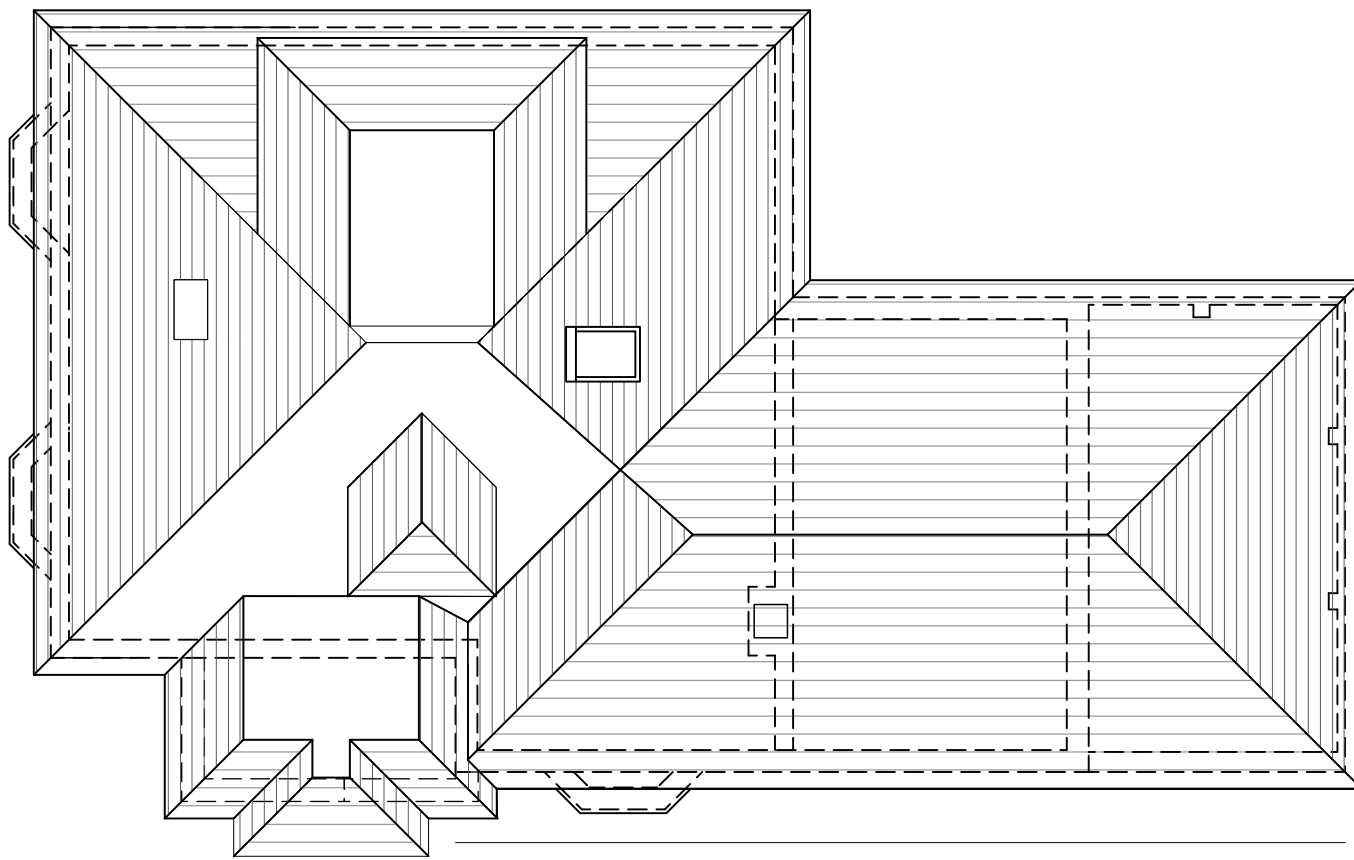

0 1 2 3 4 5

SCALE 1:100 @ A1

0 1 2 3

SCALE 1:50 @ A1

REV	DATE	REVISION NOTES
1	25.02.25	205 WHITE HILL ROAD HITCHEN
PROPOSED PLANS AND ELEVATIONS		
2233_PLO3 PROPOSED PLANS AND ELEVATIONS		
25.02.25	1:50	@ A1