



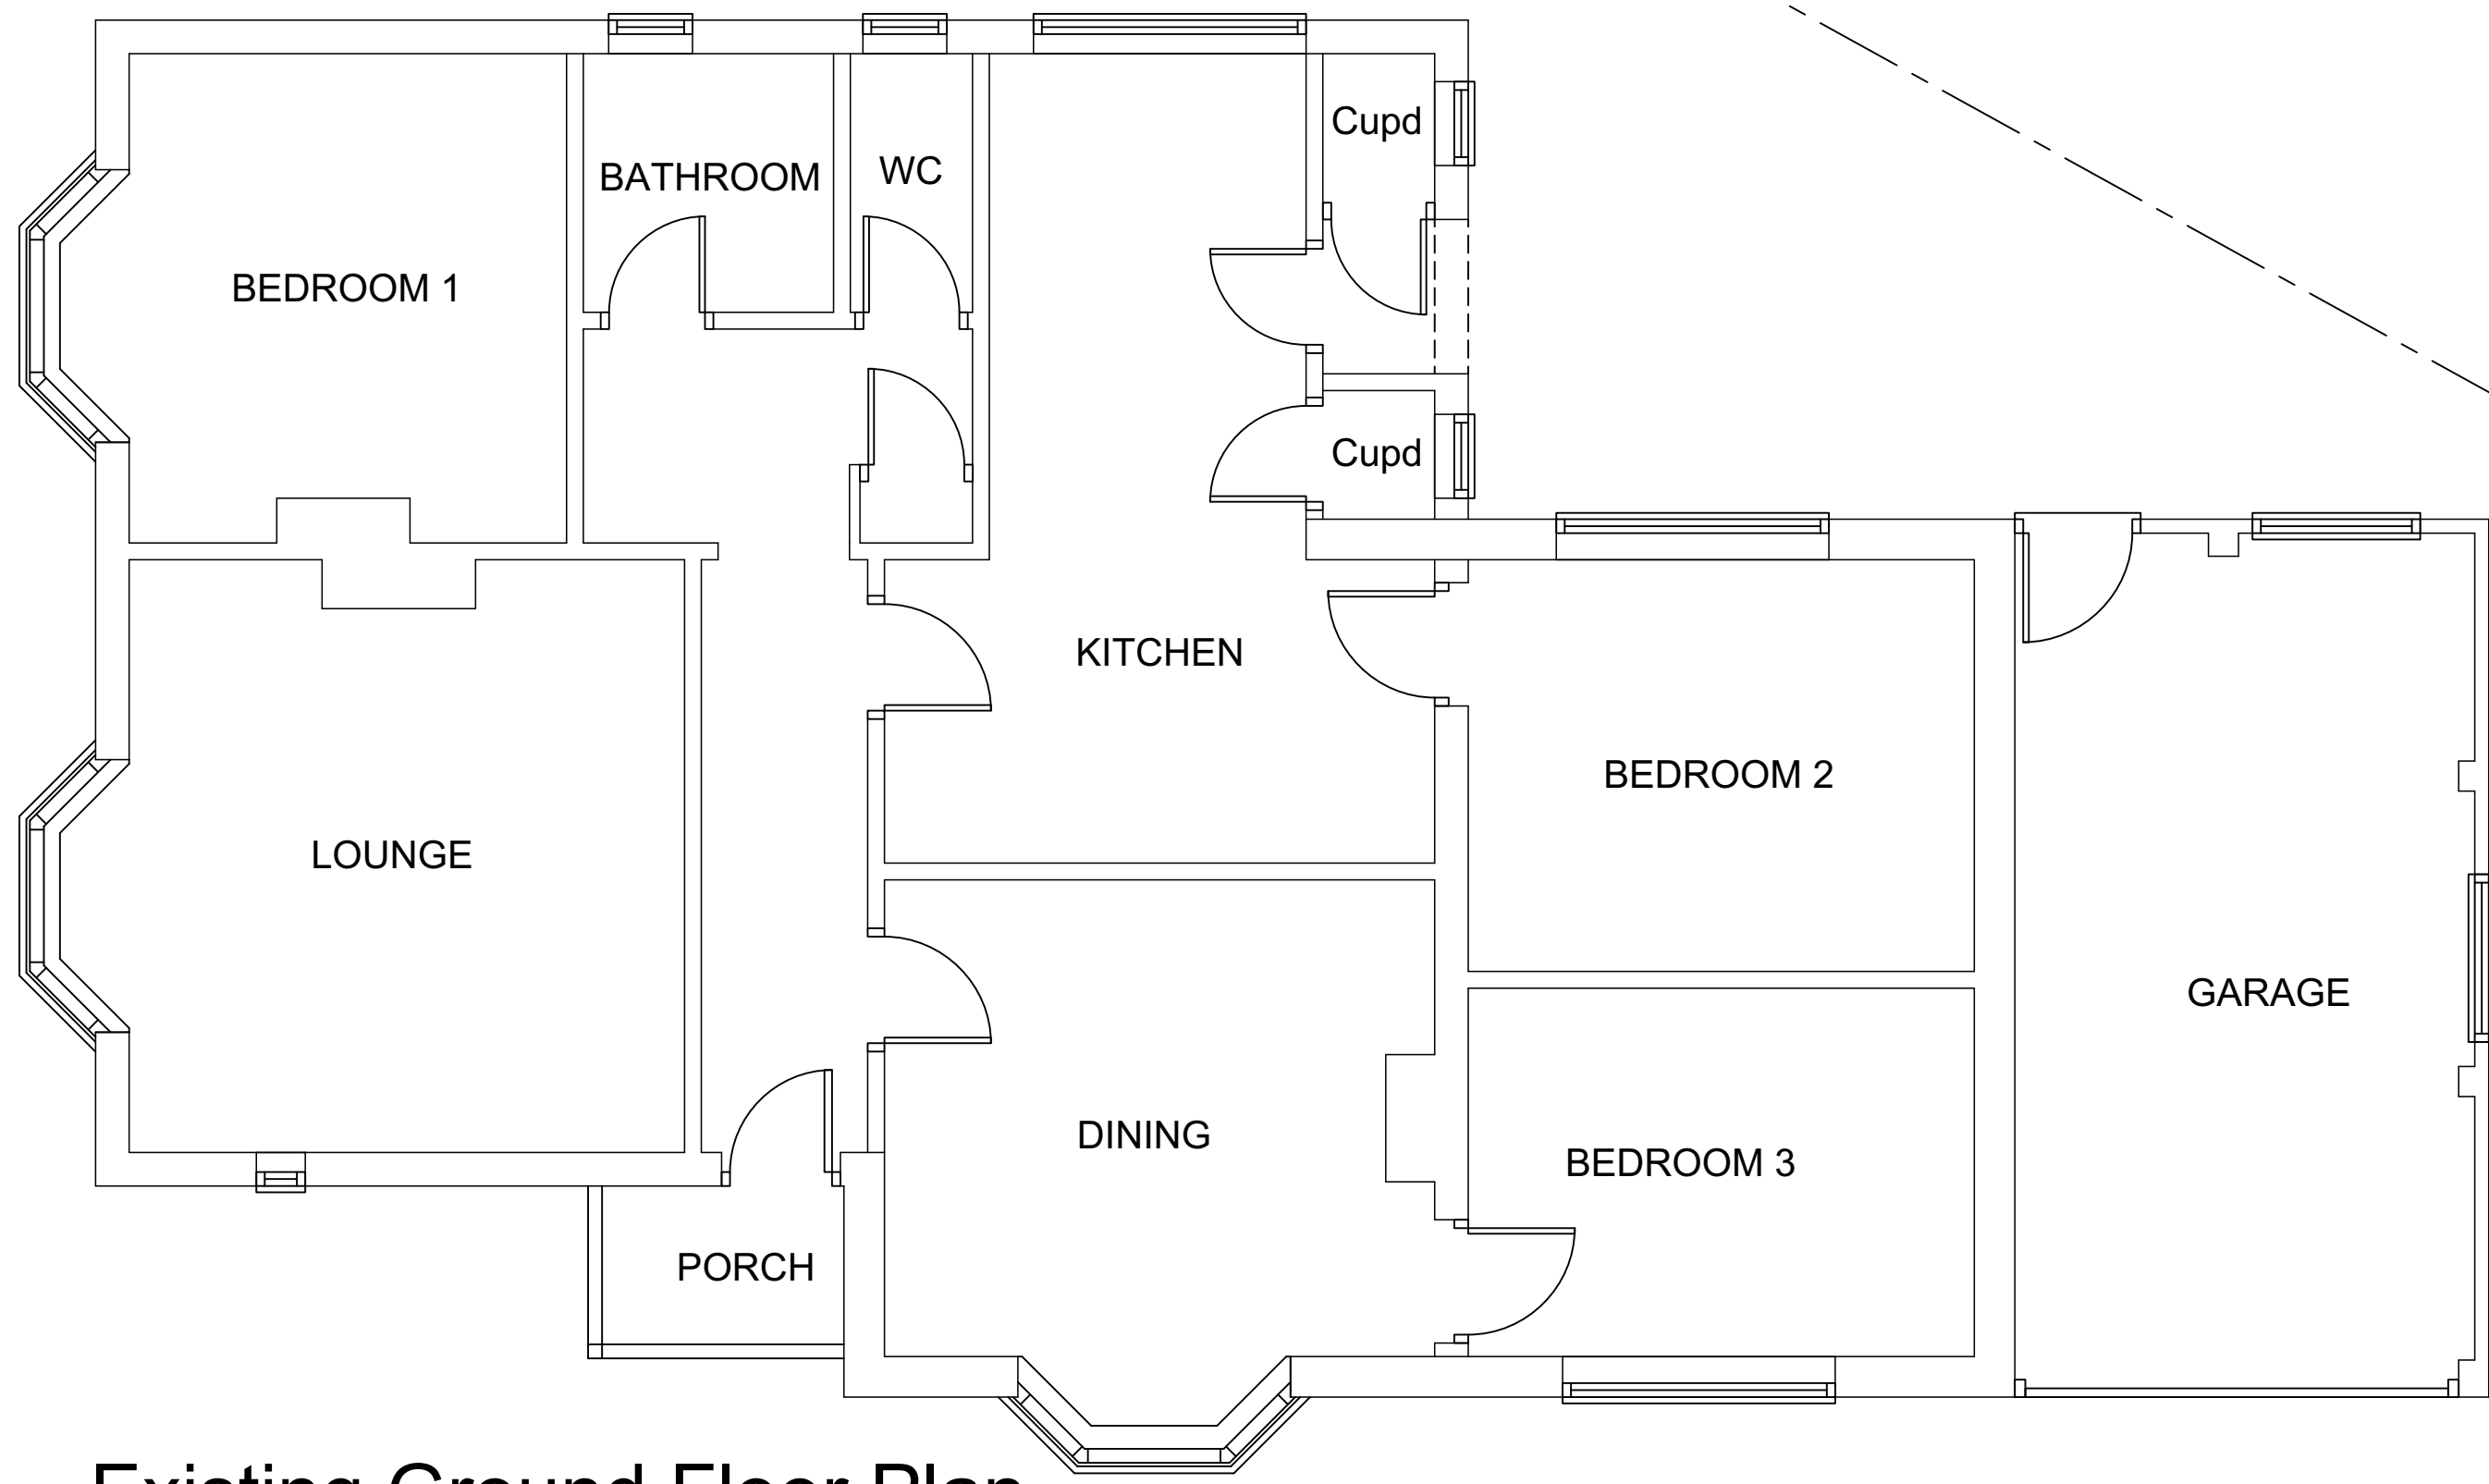

Existing Ground Floor Plan

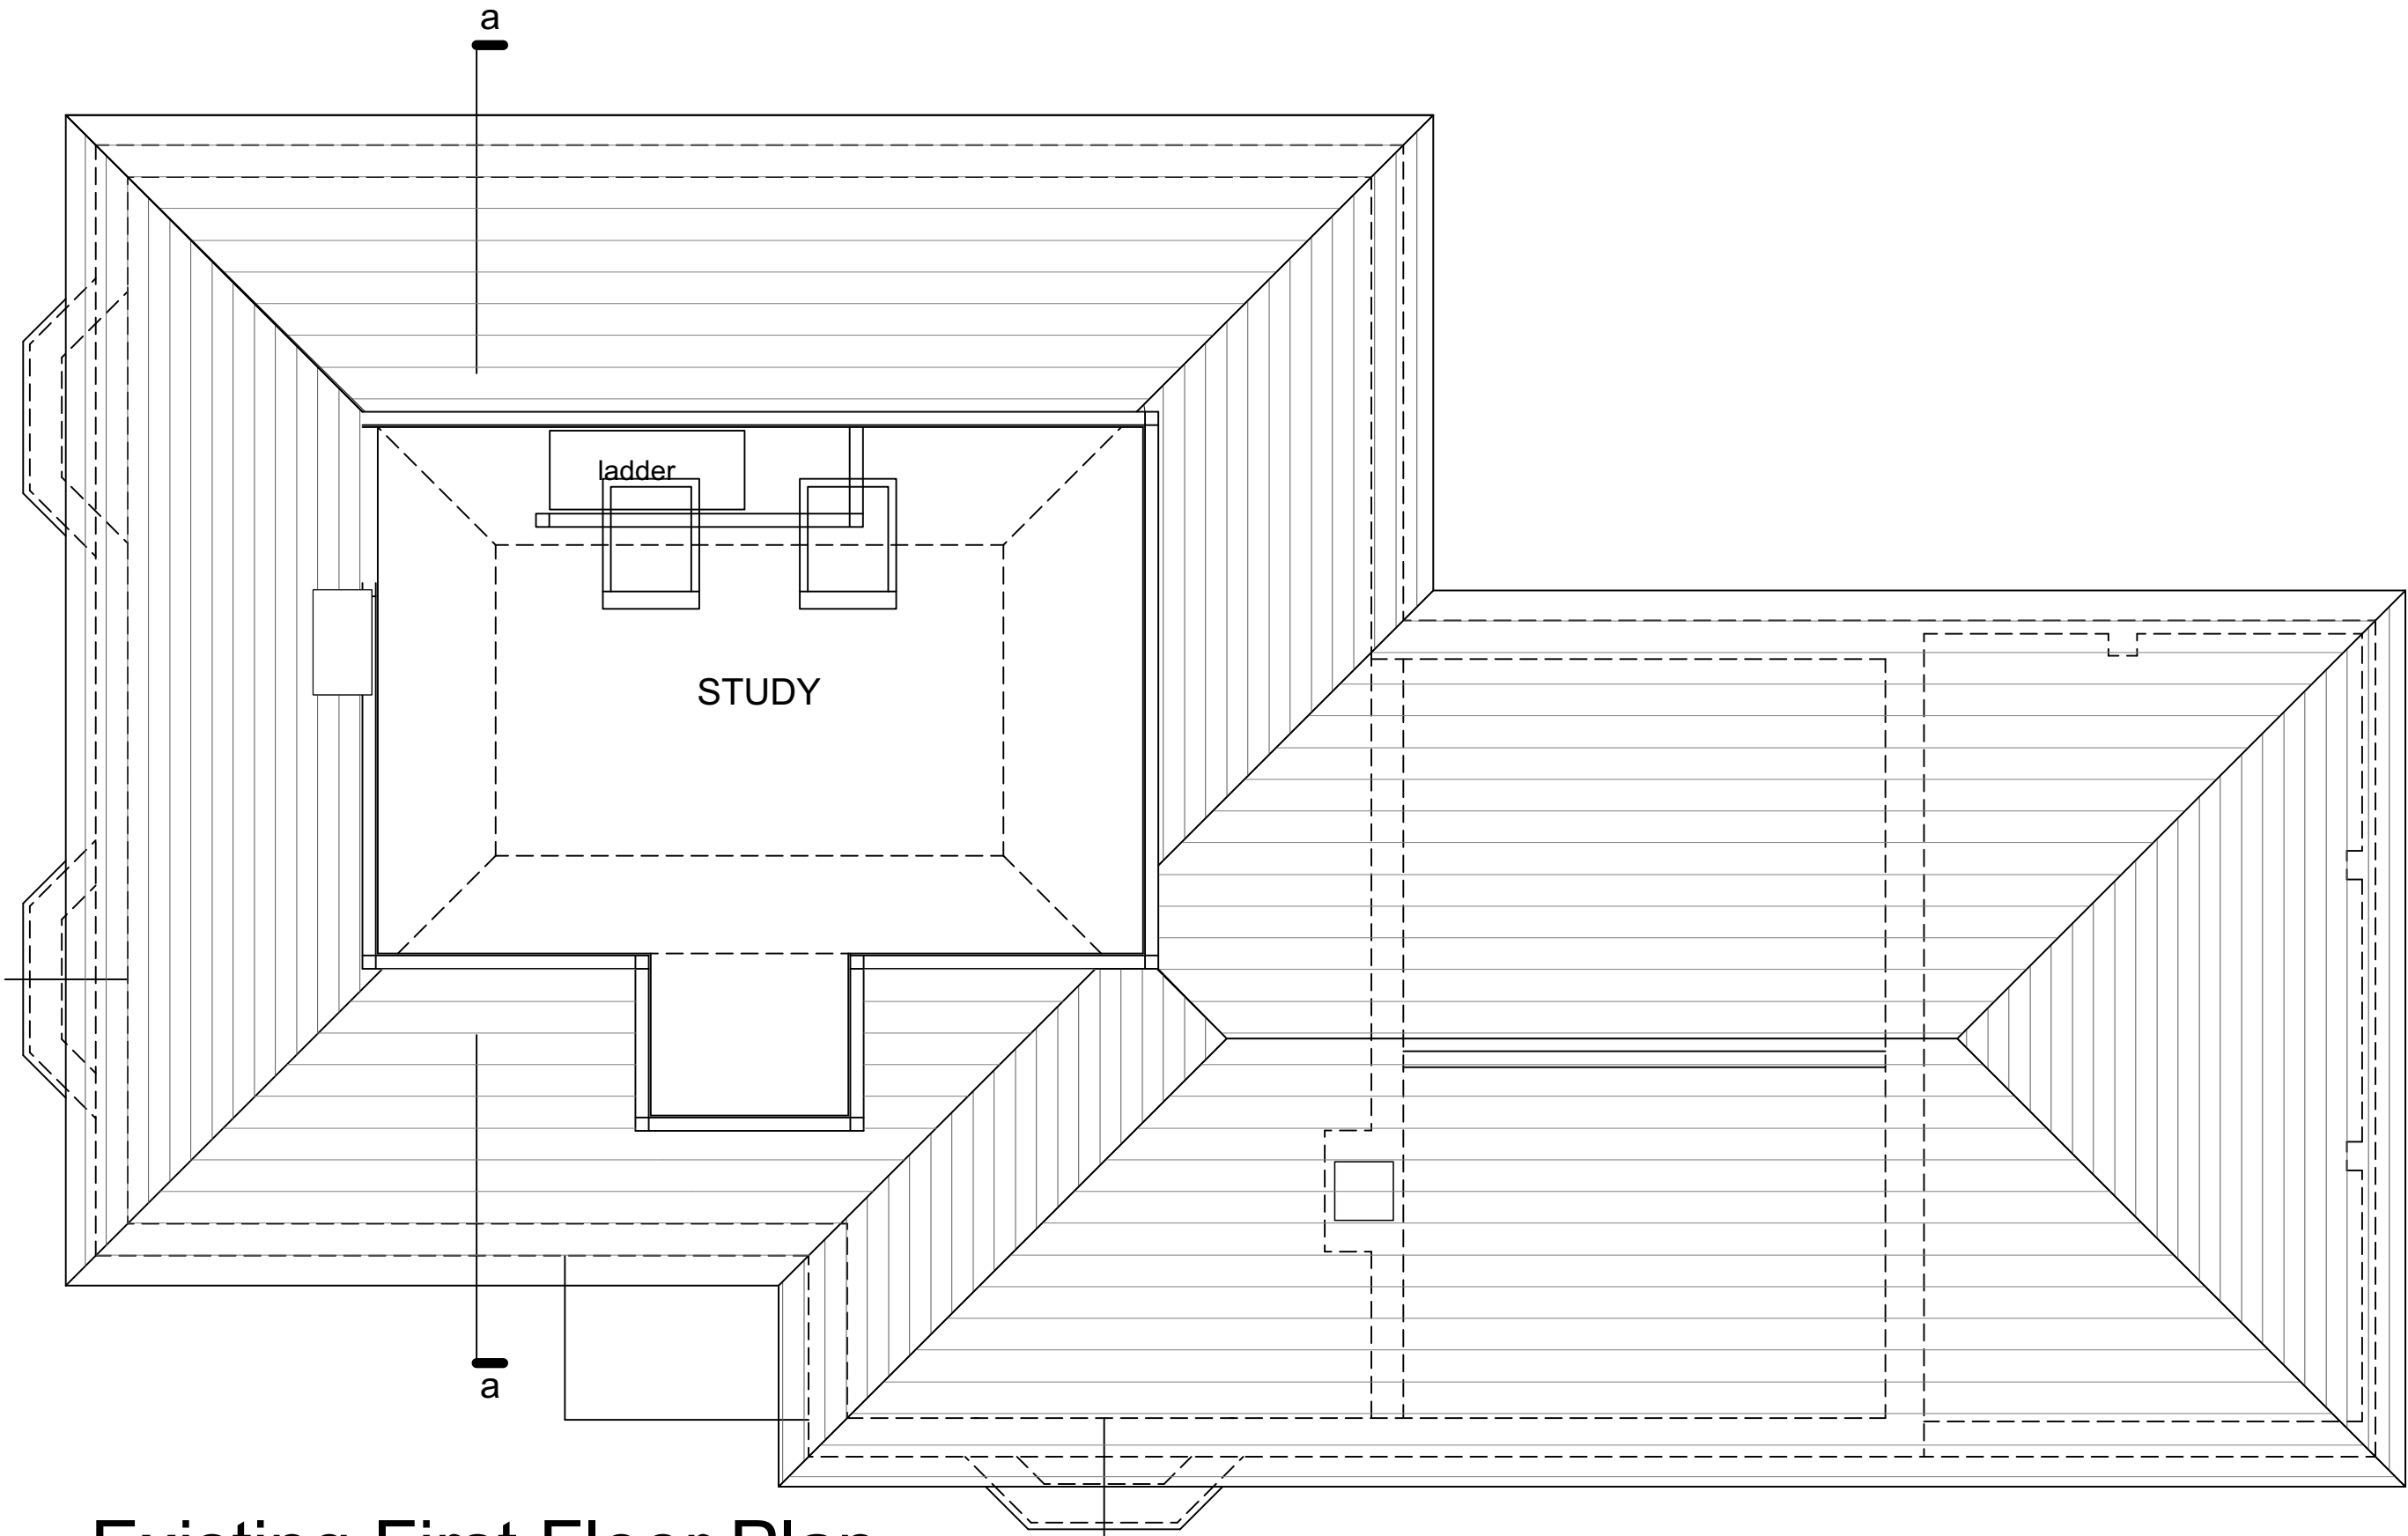

Existing First Floor Plan



Existing Front Elevation




Existing Rear Elevation



Existing Side Elevation



Existing Side Elevation

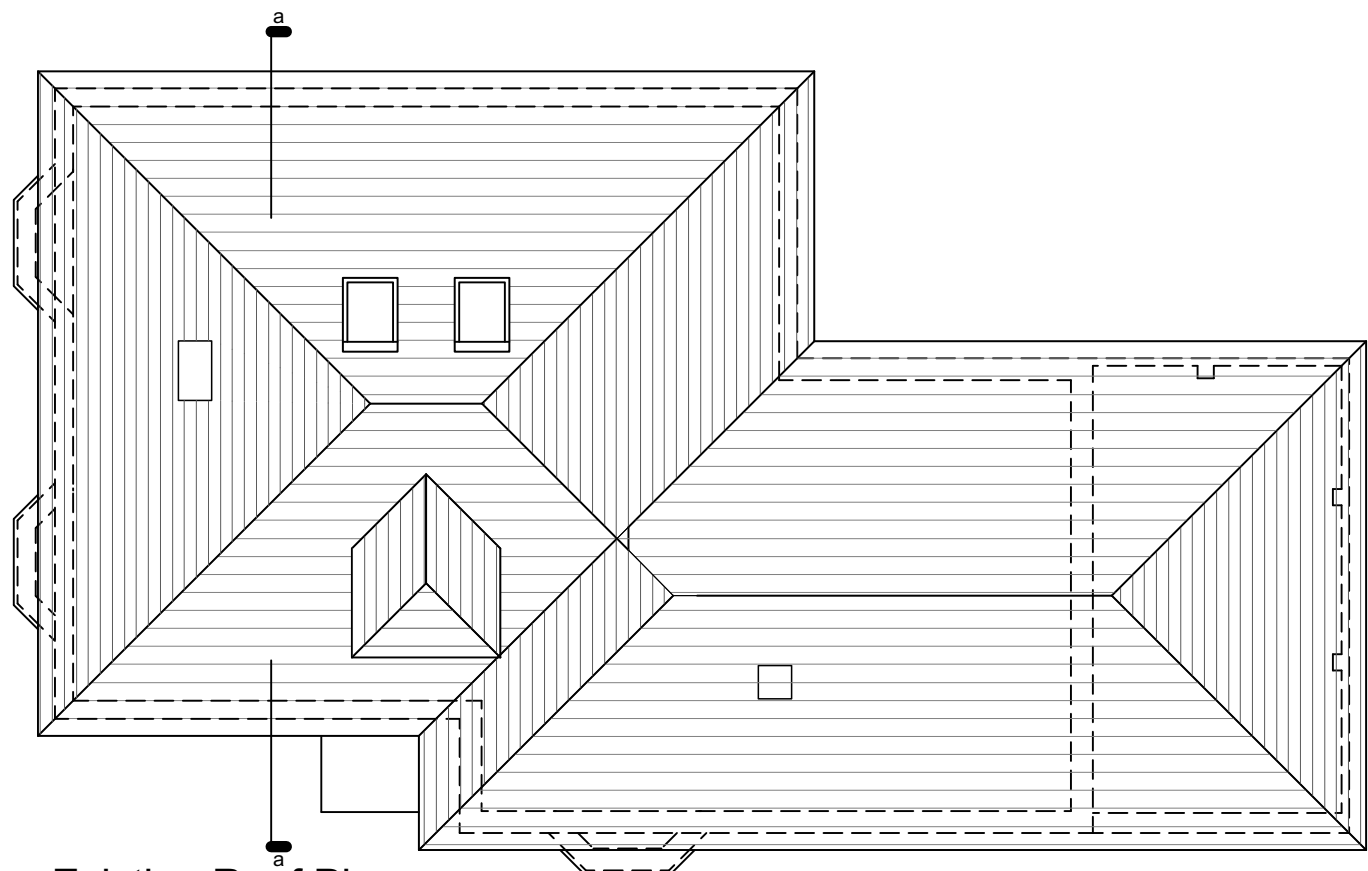

Existing Roof Plan



SCALE 1:100 @ A1

SCALE 1:50 @ A1

REV	DATE	REVISION NOTES
1	25.02.25	ISSUED FOR PERMIT
2	25.02.25	REVISED FOR PERMIT
3	25.02.25	REVISED FOR PERMIT
