


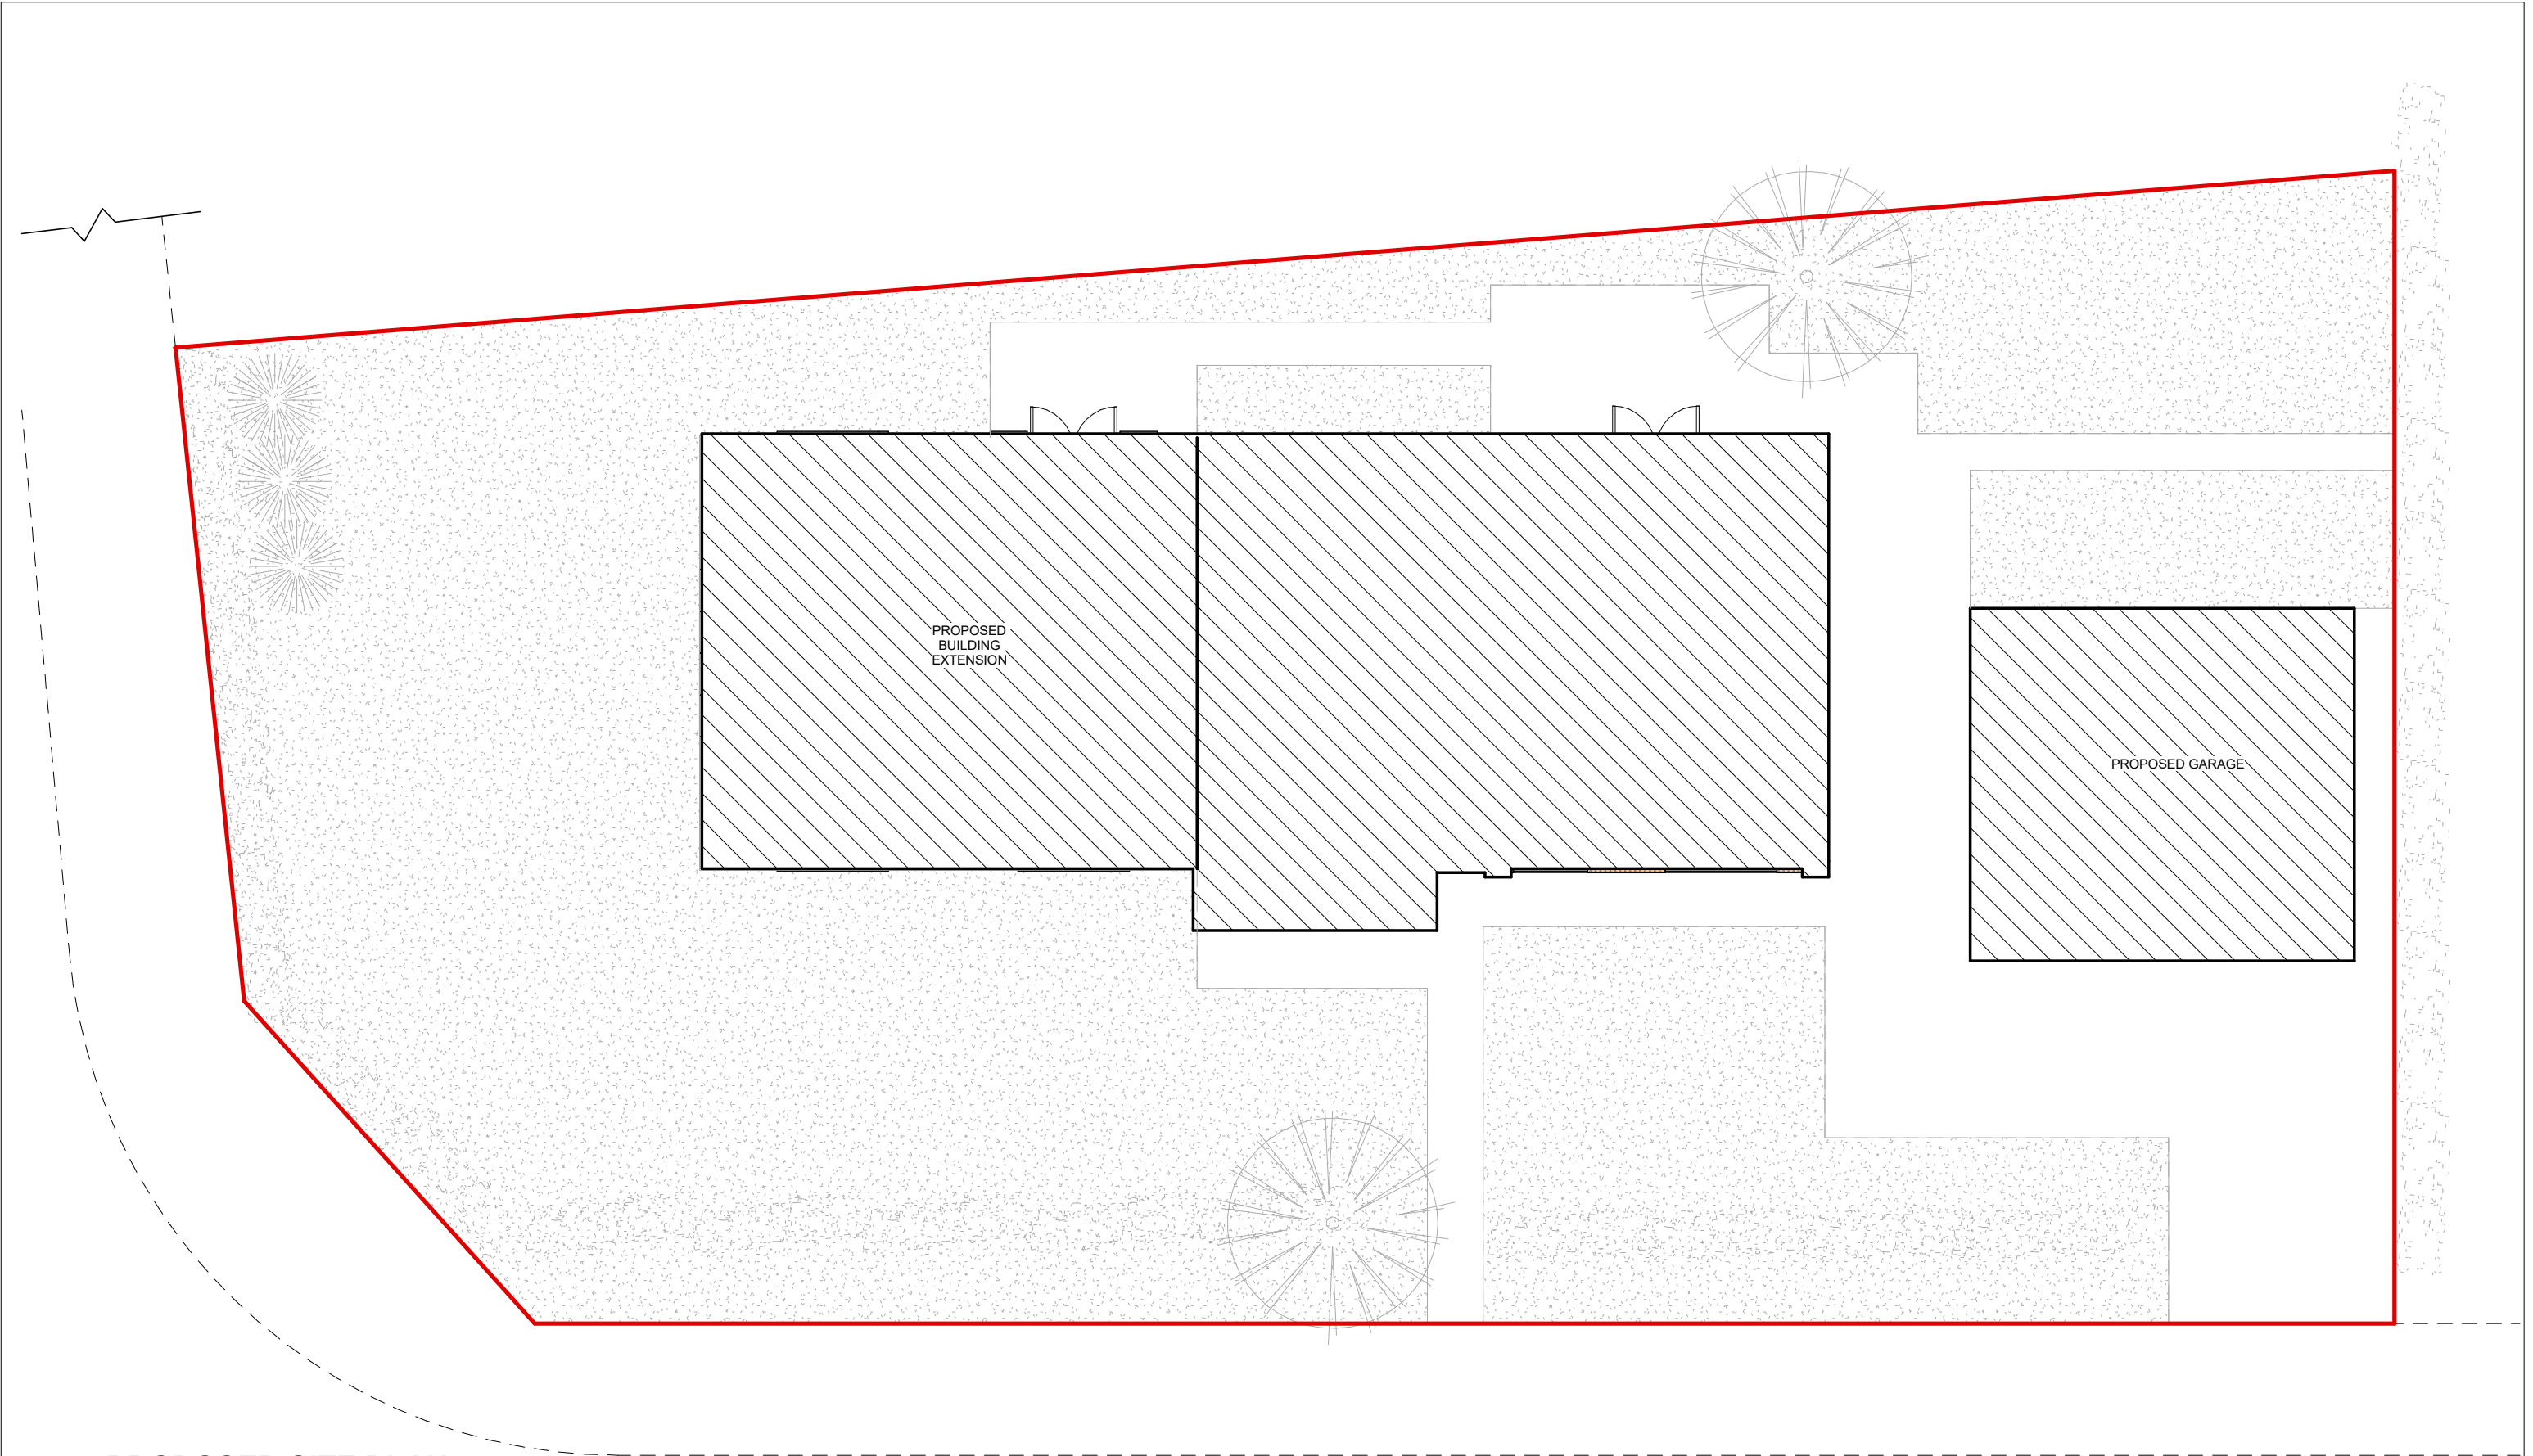

PROPOSED SITE PLAN



ALL DIMS IN MILLIMETERS UNLESS NOTED OTHERWISE DO NOT SCALE EXCEPT FOR PLANNING PURPOSES IF IN DOUBT - ASK THIS DRAWING IS CONFIDENTIAL AND IS THE PROPERTY OF KEENAN PROJECT DESIGNS LTD © COPYRIGHT	KEENAN PROJECT DESIGNS	KEENAN PROJECT DESIGNS 08002335787 INFO@KEENANPROJECTDESIGNS.COM WWW.KEENANPROJECTDESIGN.COM	CLIENT: Owen Roger	DATE: 20/05/25	DRAWN BY: Ugwu Kingsley	SCALE: 1:50@A3 1:25@A1
			ADDRESS: 2 Lower Gower Rd, Royston SG8 5EA	PROJECT LEAD: George Cristea	DRAWING NO: 3124-12	REV: B