


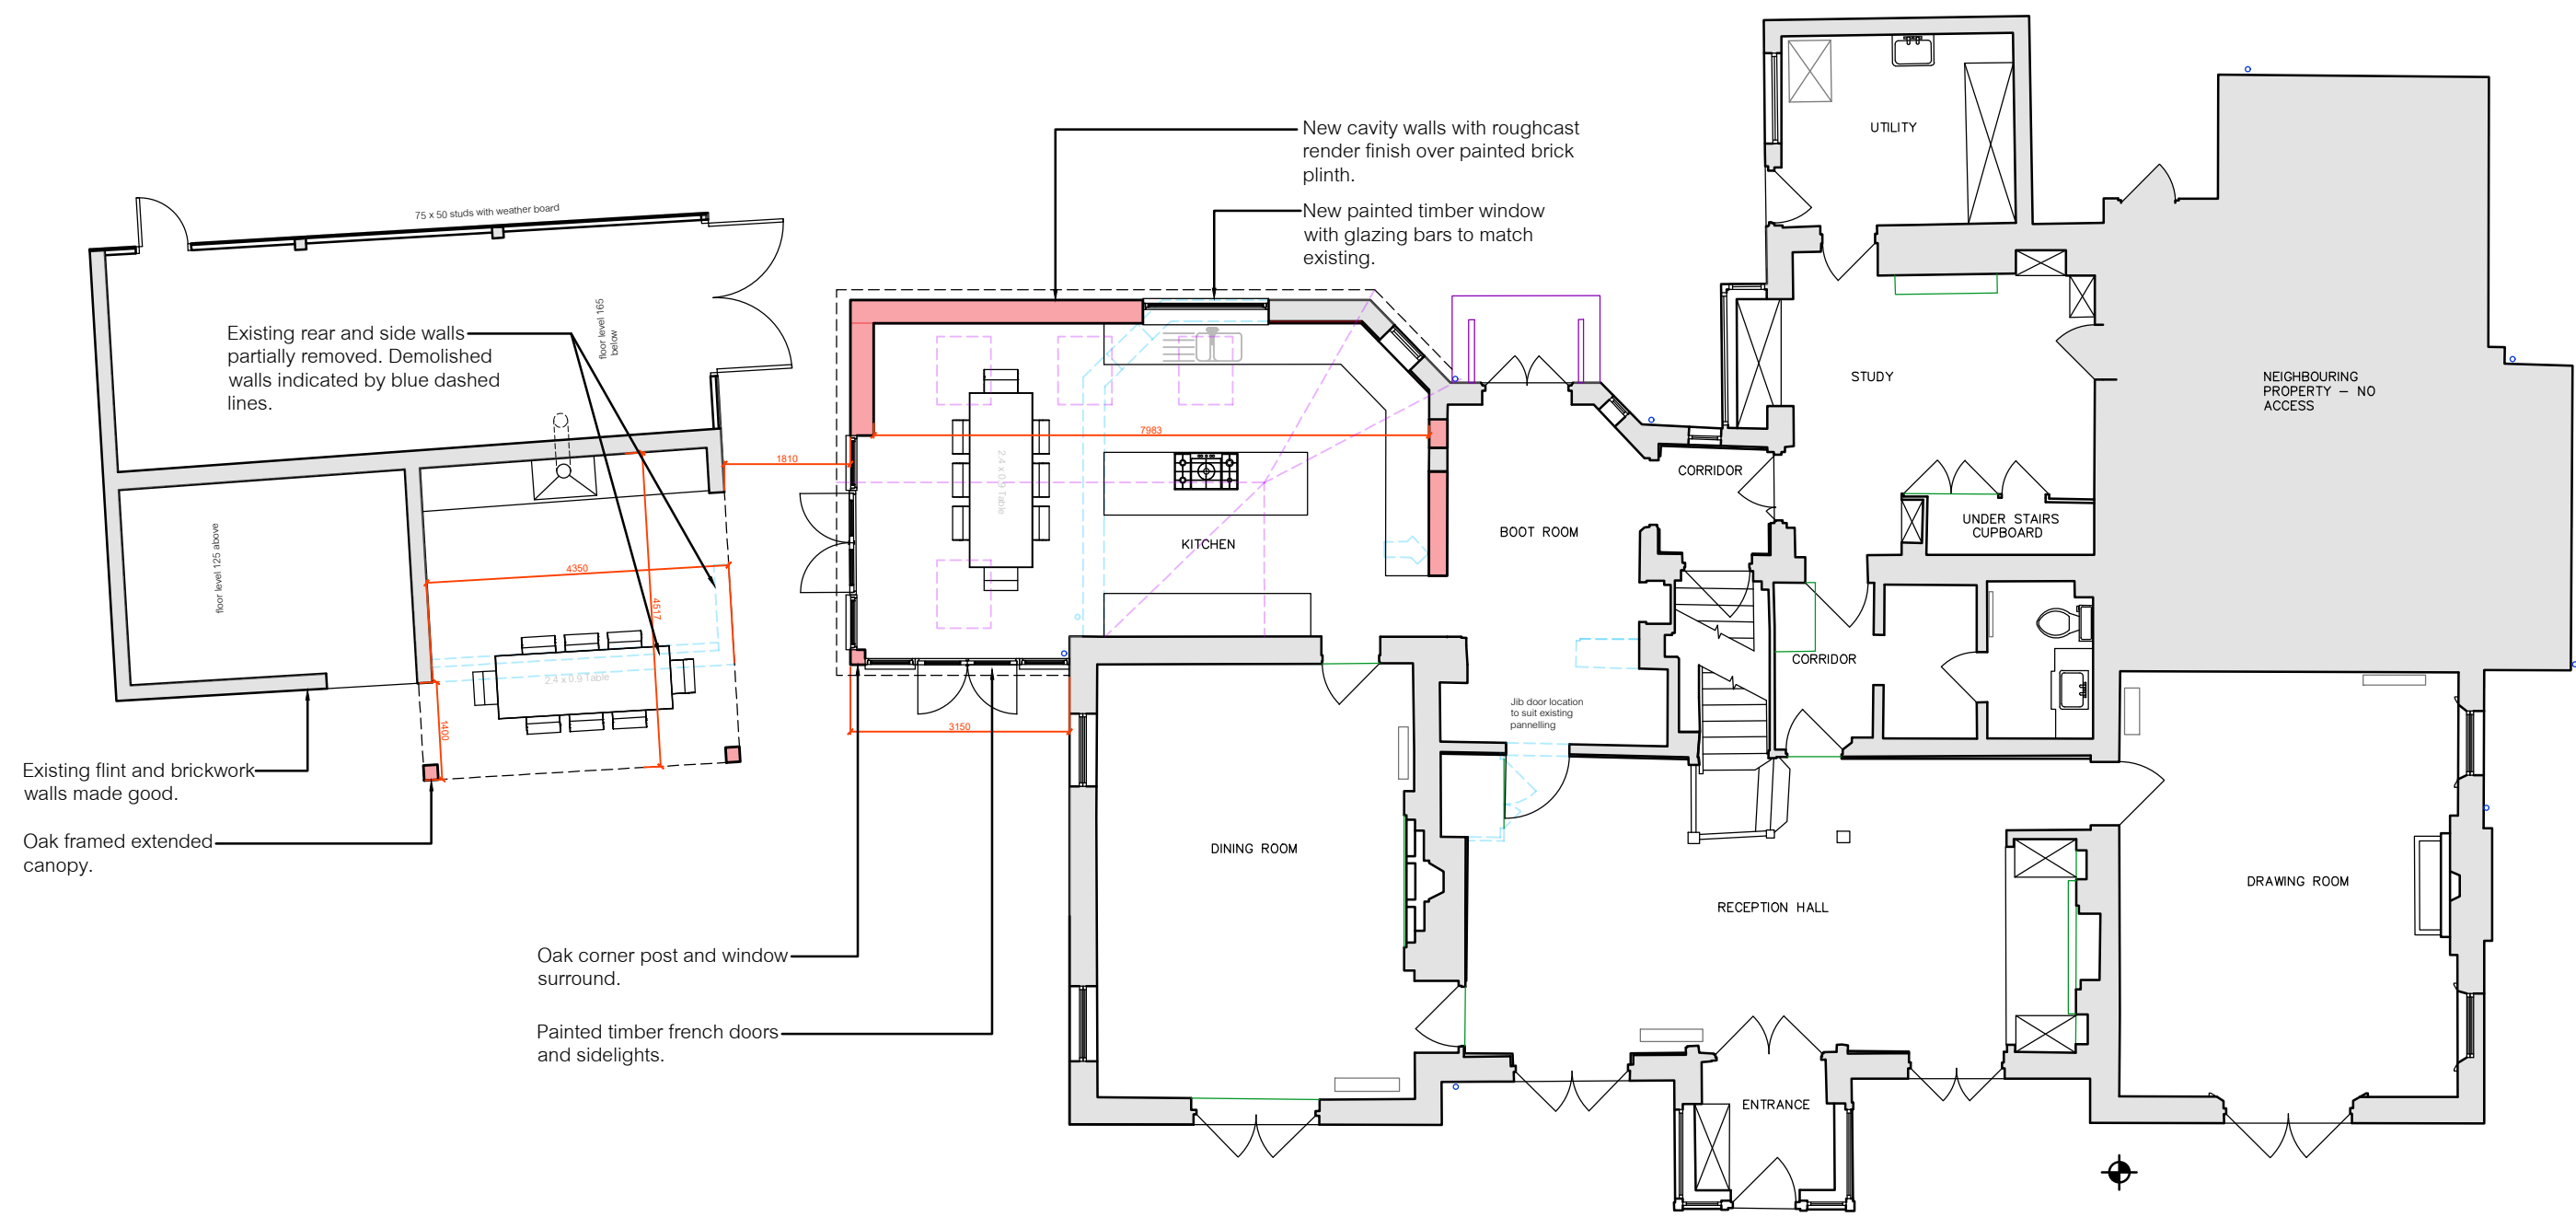


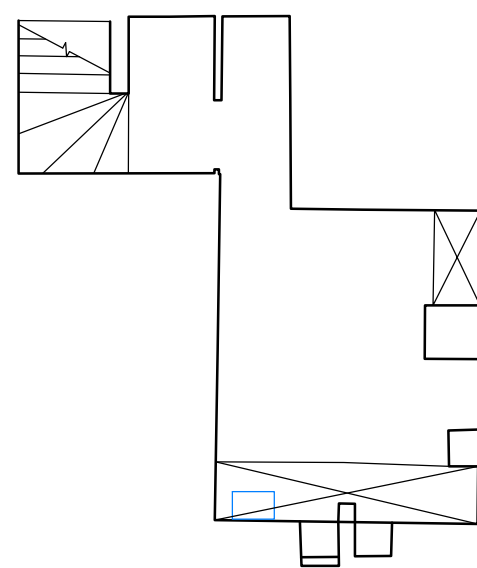

GROUND FLOOR LAYOUT

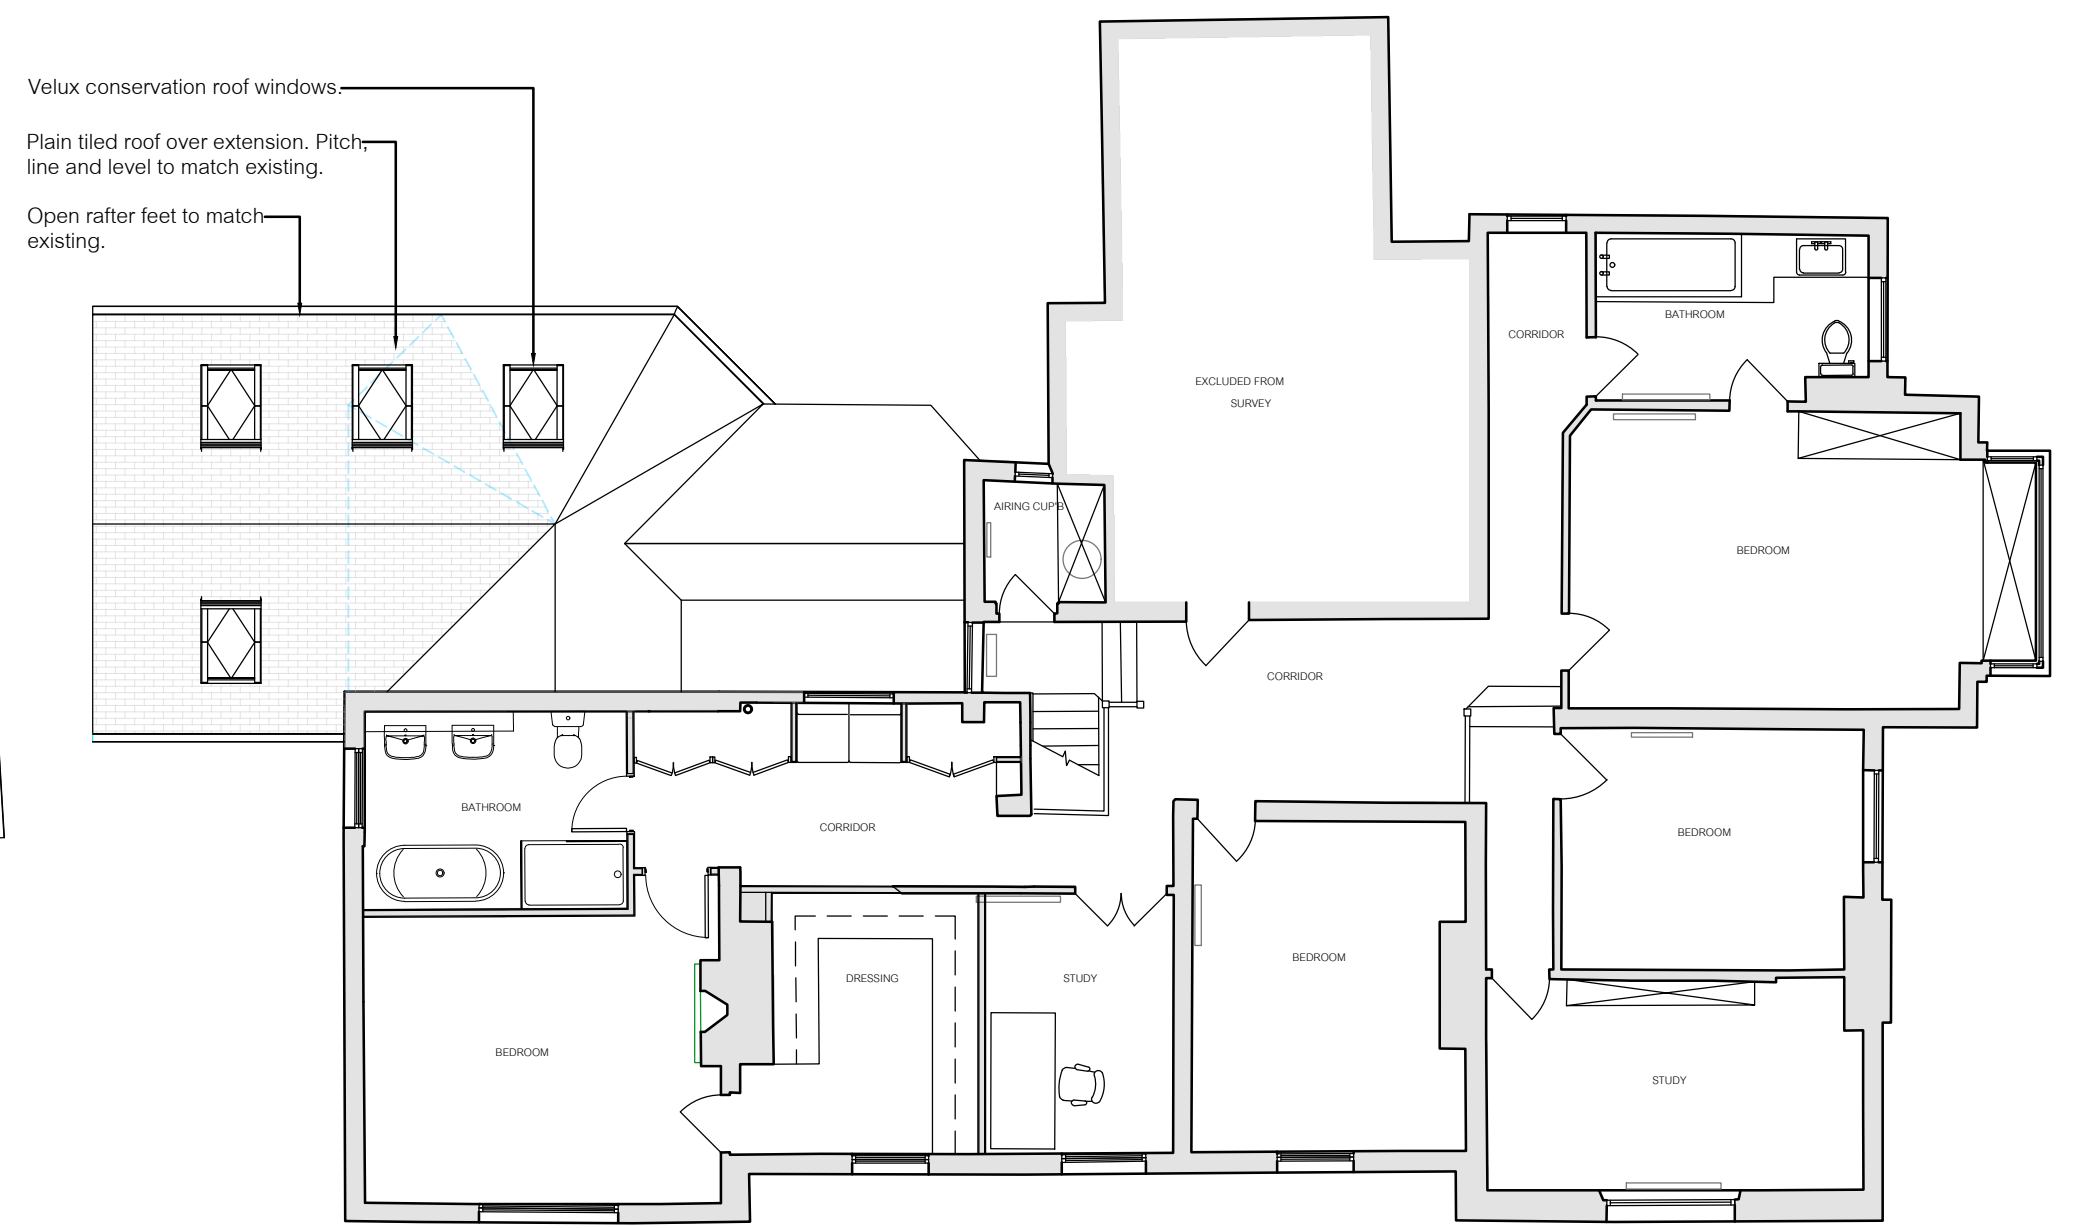

CELLAR

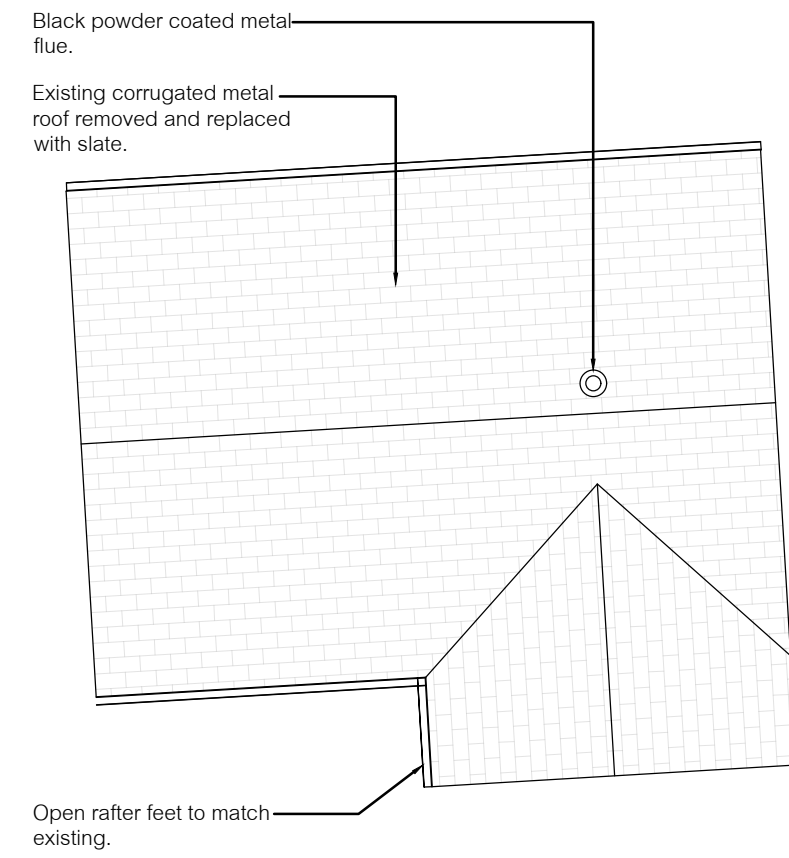


FIRST FLOOR LAYOUT



Rev.	Date	Details	Drawn	Checked
Issued for:				

PLANNING

Project/Client:	Project No:		
Proposed Extension & Alterations - Weston Bury	Dwg No:	Rev:	
	A105		
	Scale:	1 to 100	
Drawing:	North:		
Proposed Floor Plans	Drawn By:	Date:	
	Checked By:	Date:	

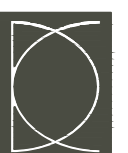

D.Chandler Architectural Design Ltd
Devonshire Business Centre, Works Rd, Letchworth, SG6 1GJ
Tel : 07901 864 742 - Email : daniel@dcarchitectural.org