


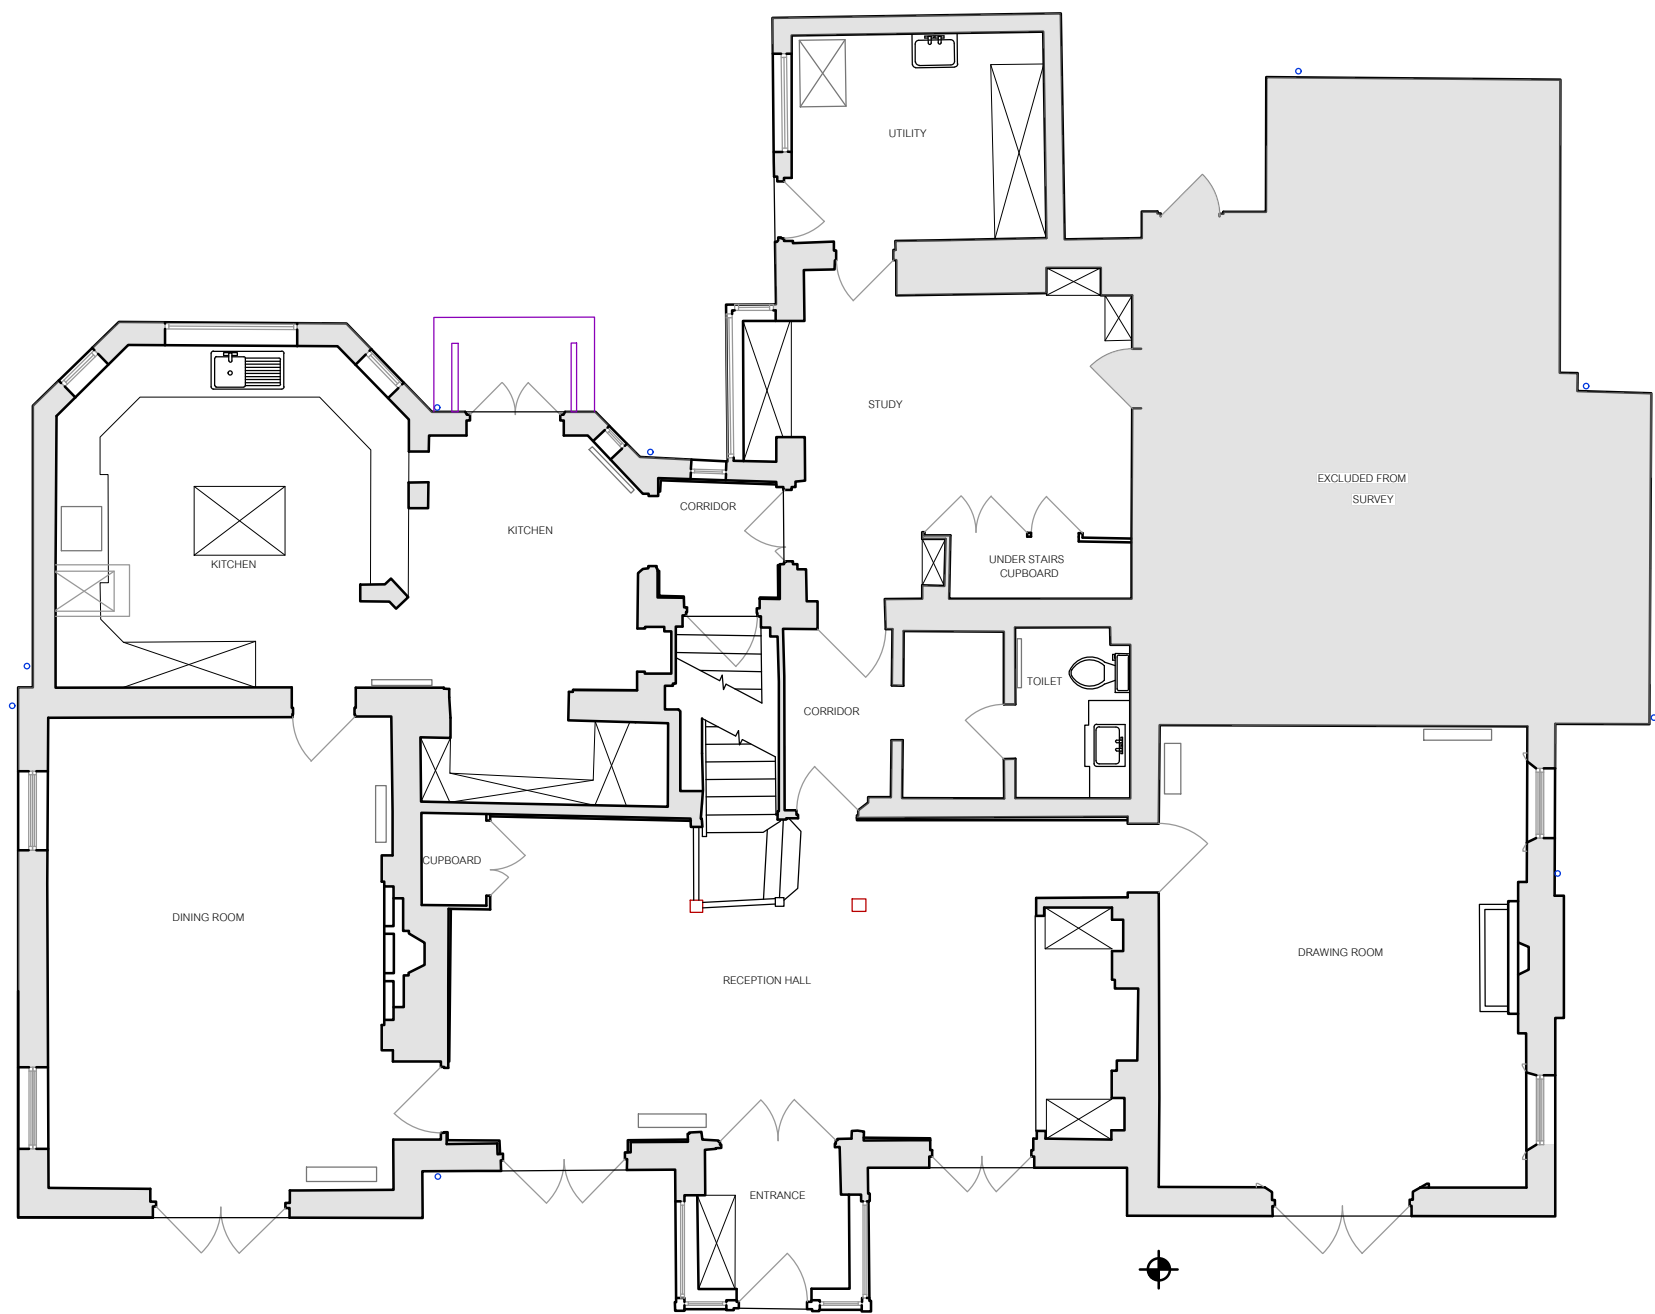
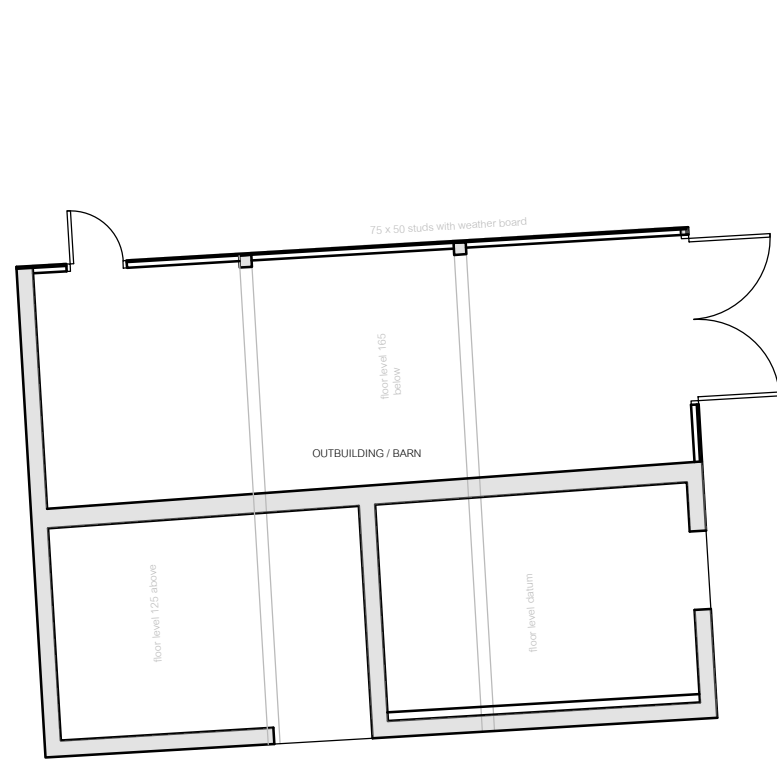


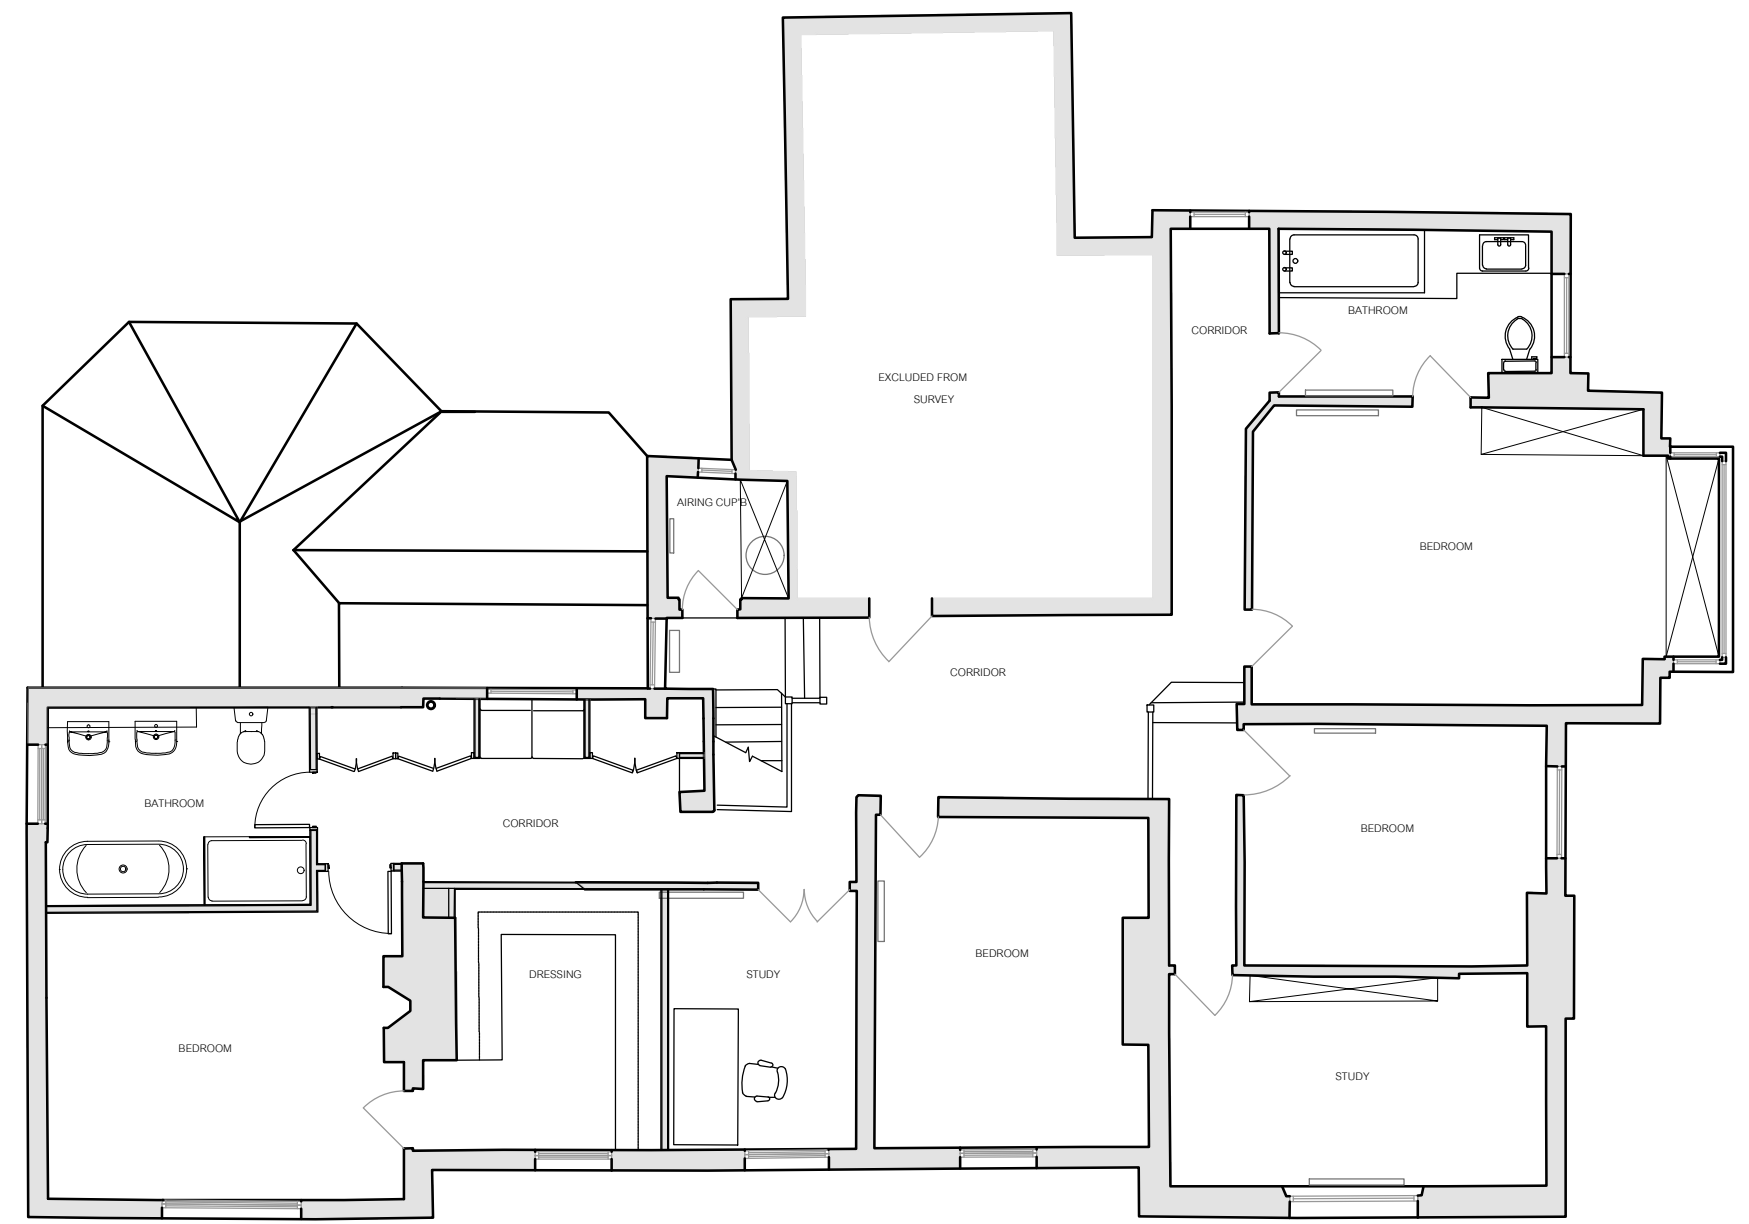

GROUND FLOOR LAYOUT

 

FIRST FLOOR LAYOUT

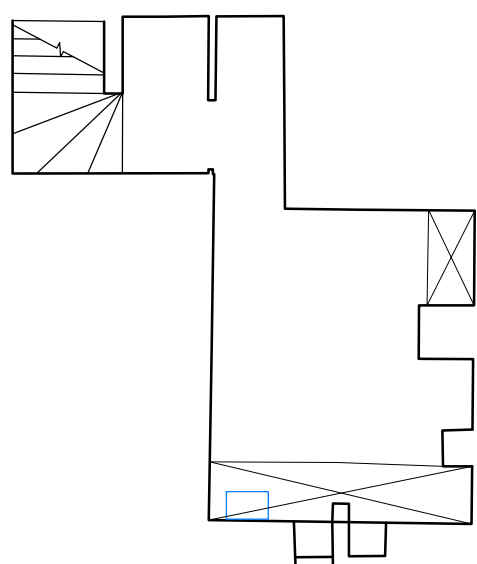

Rev. | Date | Details | Drawn | Checked
Issued for:

PLANNING

Project/Client:	Project No:
Proposed Extension & Alterations - Weston Bury	Dwg No: A100 Rev:
	Scale: 1 to 100
Drawing:	North:
Existing Floor Plans	Drawn By: Date:
	Checked By: Date:



D.Chandler Architectural Design Ltd
Devonshire Business Centre, Works Rd, Letchworth, SG6 1GJ
Tel : 07901 864 742 - Email : daniel@dcarchitectural.org