



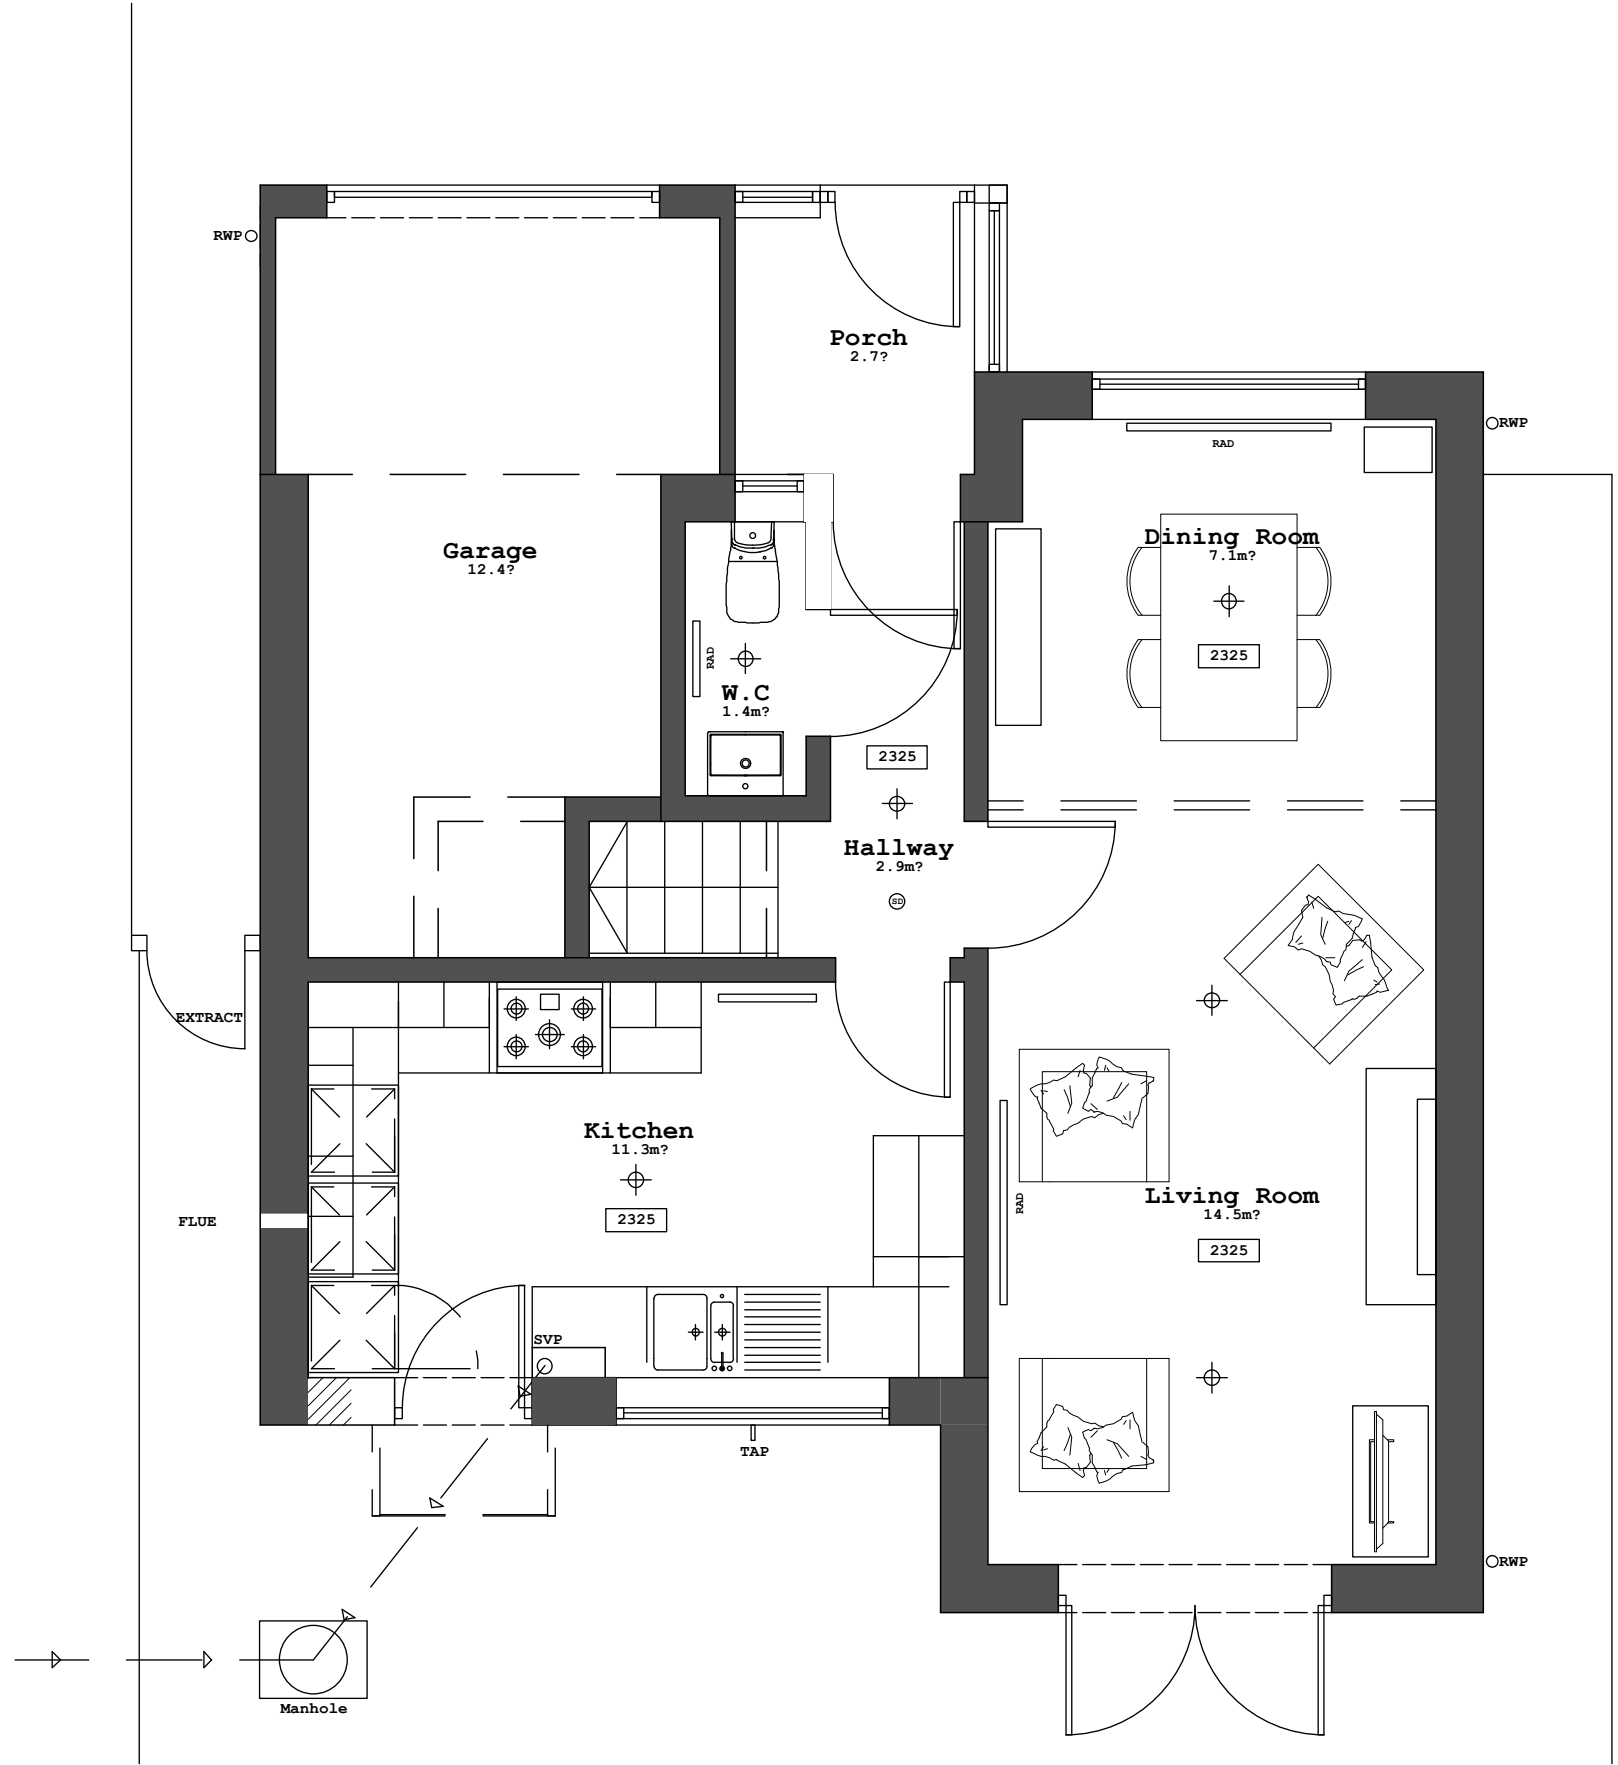

Ground Floor

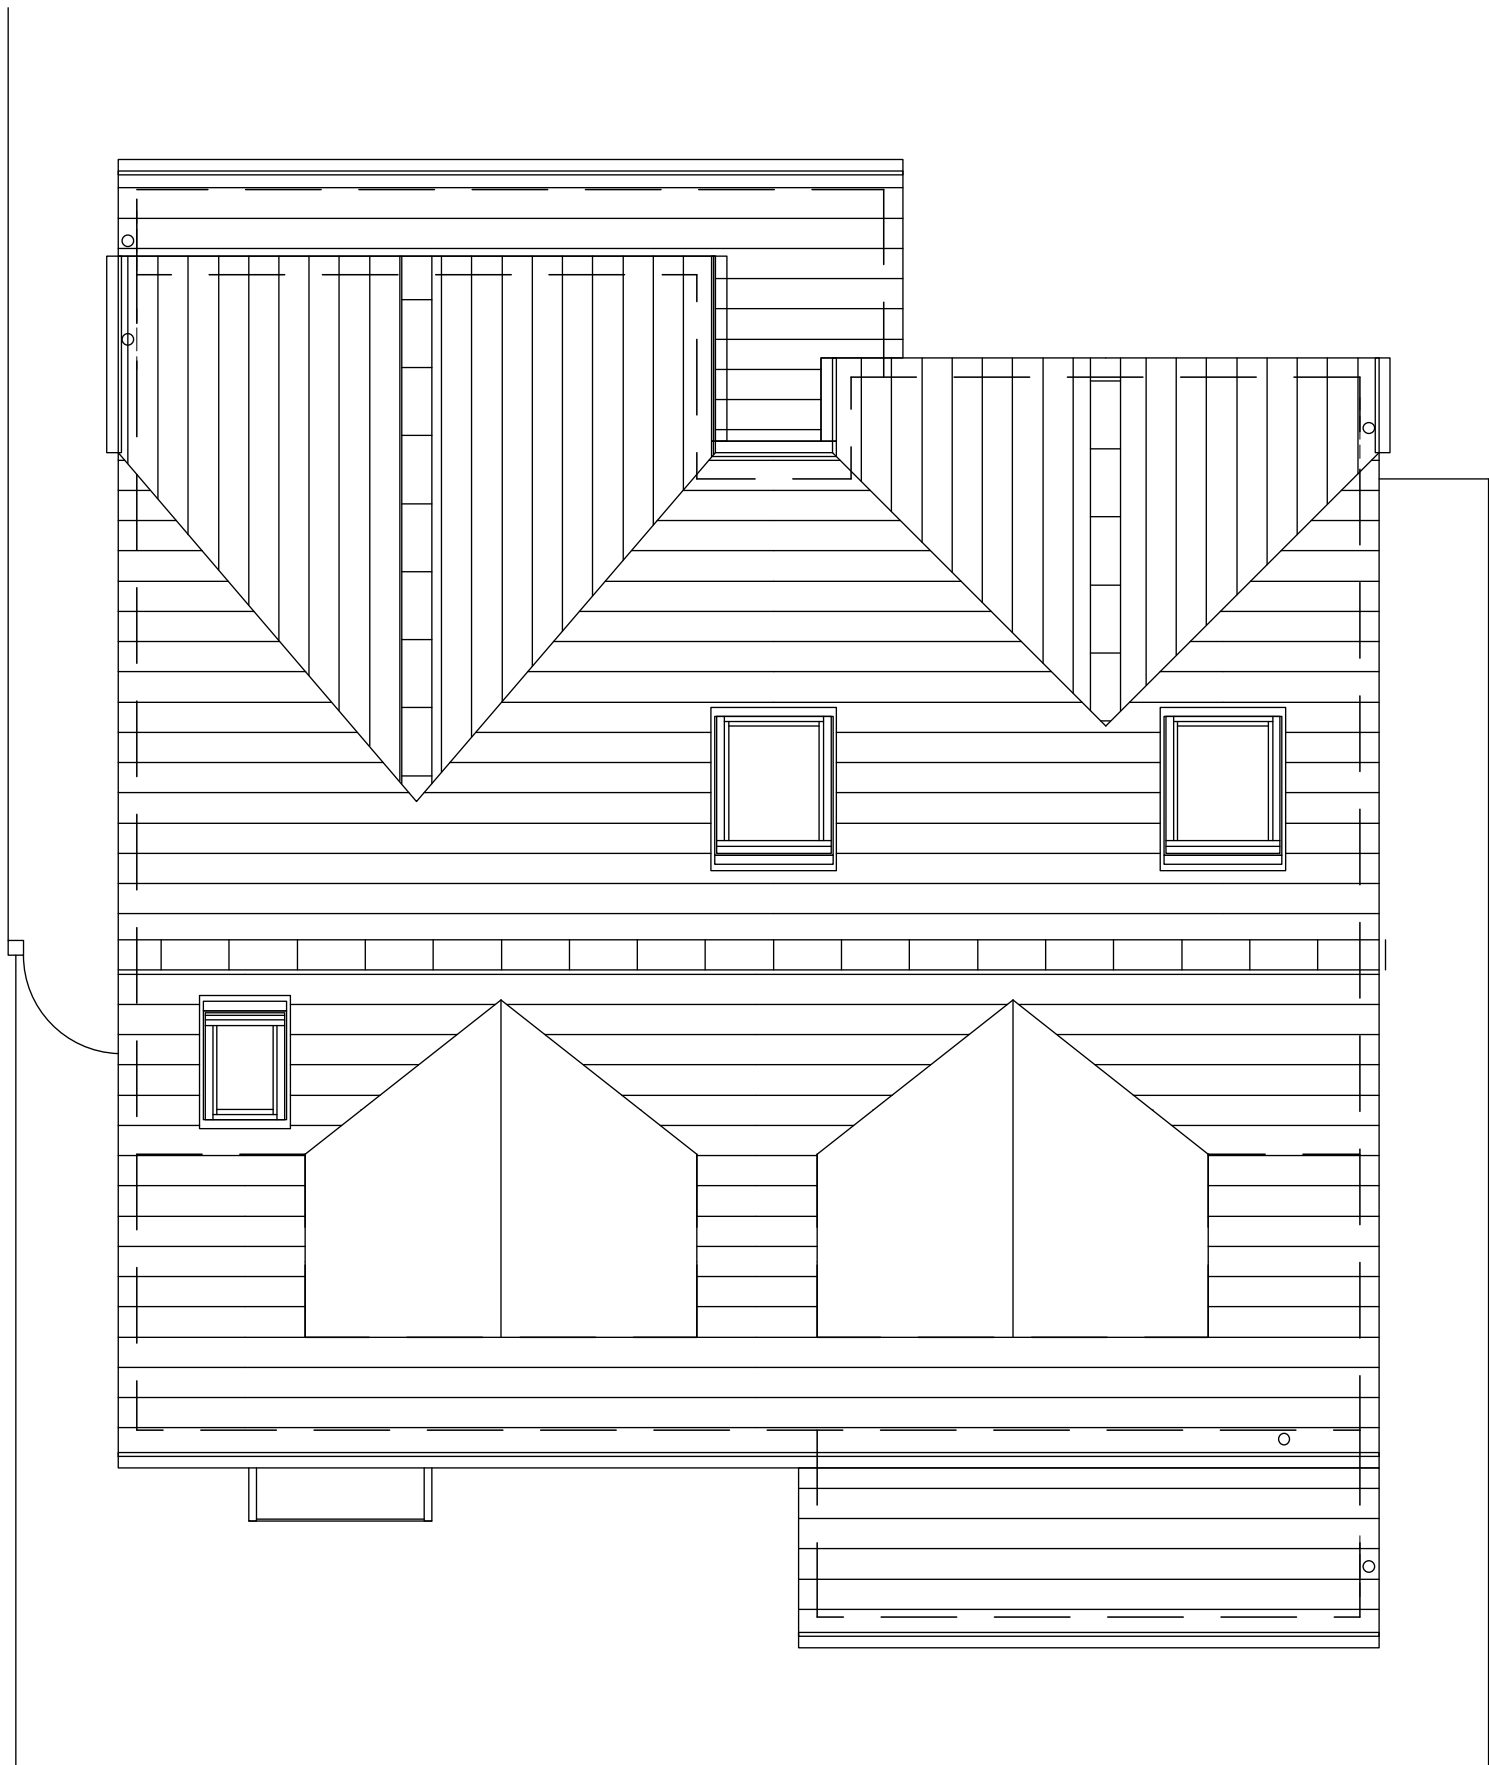


Roof Plan



Front Elevation

This drawing is a print and must not be scaled from without making reference to the accompanying scale bar. Any queries regarding dimensions must be taken up with Scoot / Studio Limited. All dimensions of existing buildings to be verified on site.

This drawing is the copyright of Scoot / Studio Limited and shall not be in any way used or reproduced without their prior written consent.

 

Revisions as bubbled.

Rev	Date	Comments



Rear view of existing property

/ Notes



Rear Elevation



East elevation



West elevation

Scoot / Studio

Studio 2, 27-28 Sun Street, Hitchin, Herts SG5 1AH
info@scootstudio.com
Tel: 07970044278 / 01462420786

PLANNING

43 Bessemer Close, Hitchin, Herts, SG5 1AG

Existing Plans & Elevations

SCALE 1:50 DRAWING NUMBER 10-01 REVISION -

DATE AUG 25

DRAWN BY JS PROJECT CODE BESS-2 CHECKED JS

