




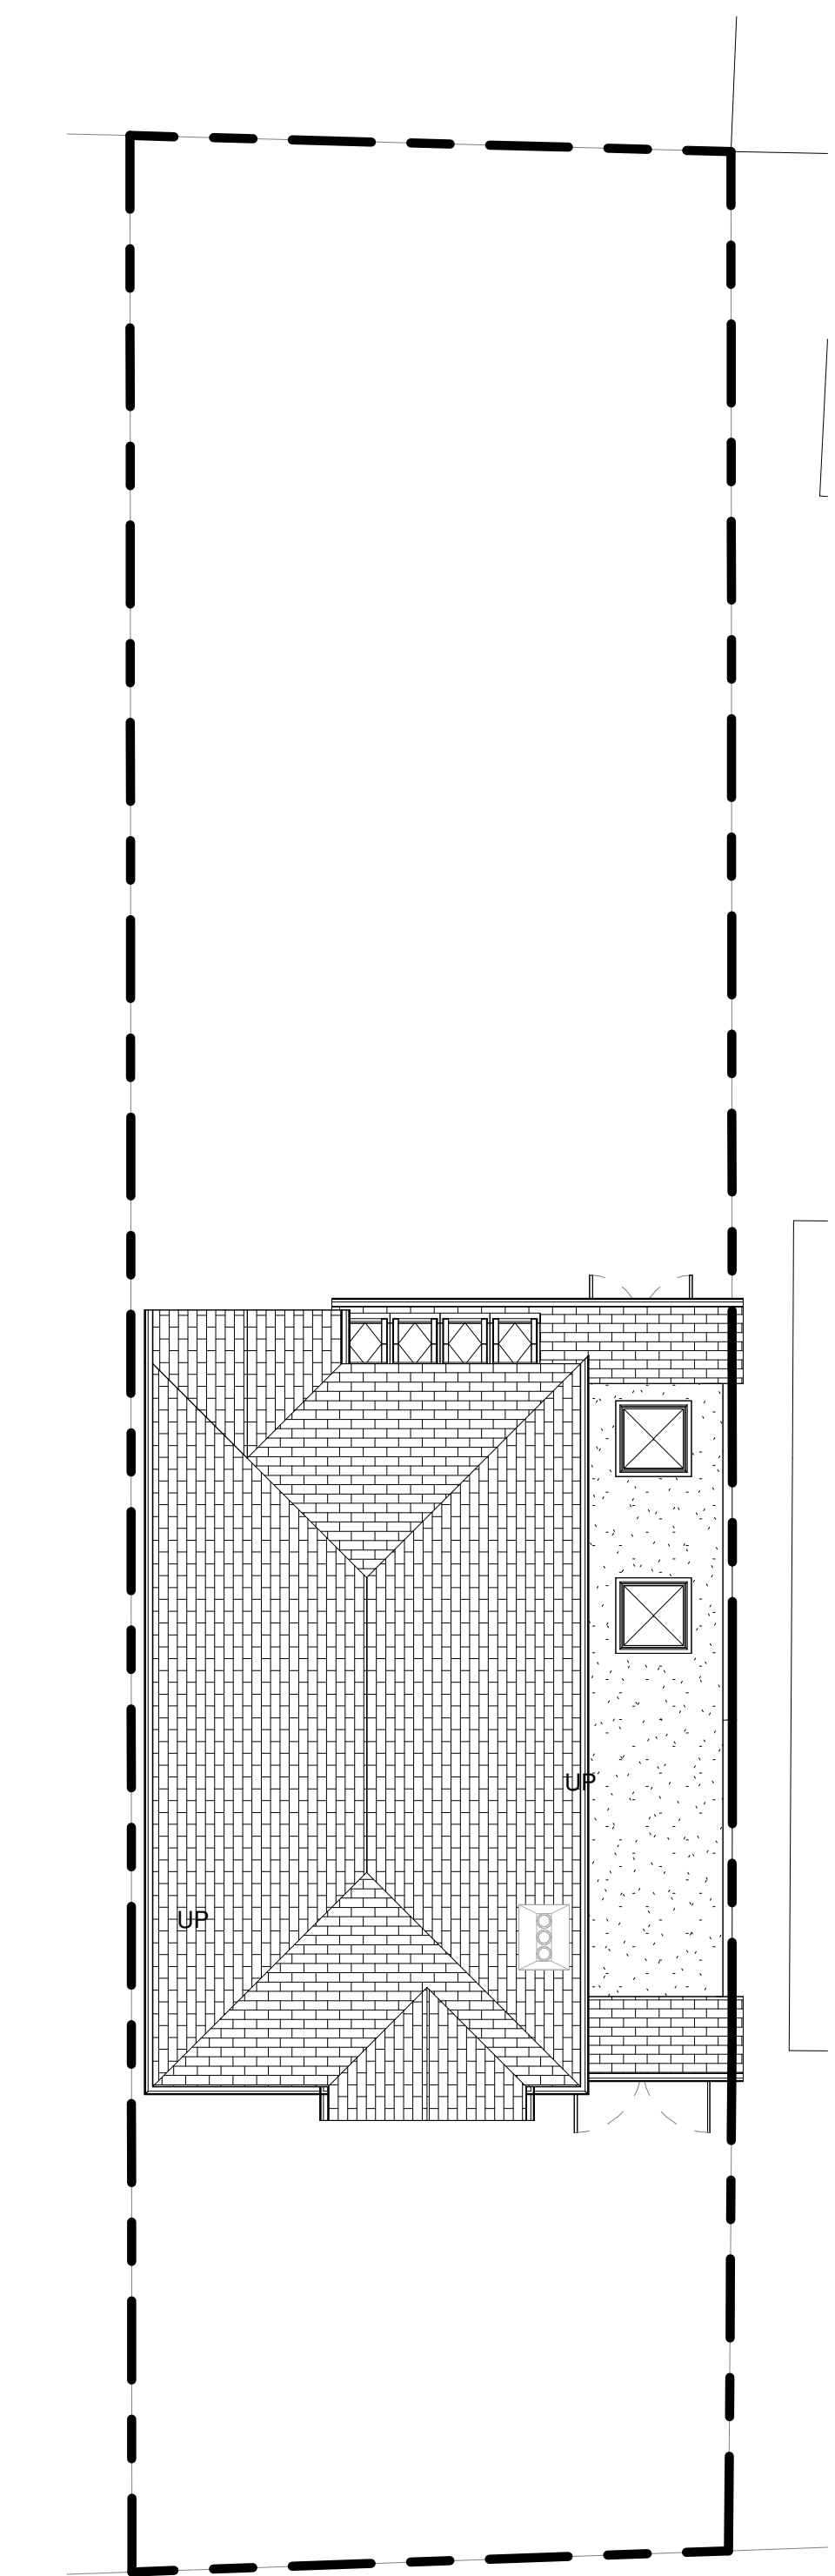


2 Block Plan - As Existing
1 : 100

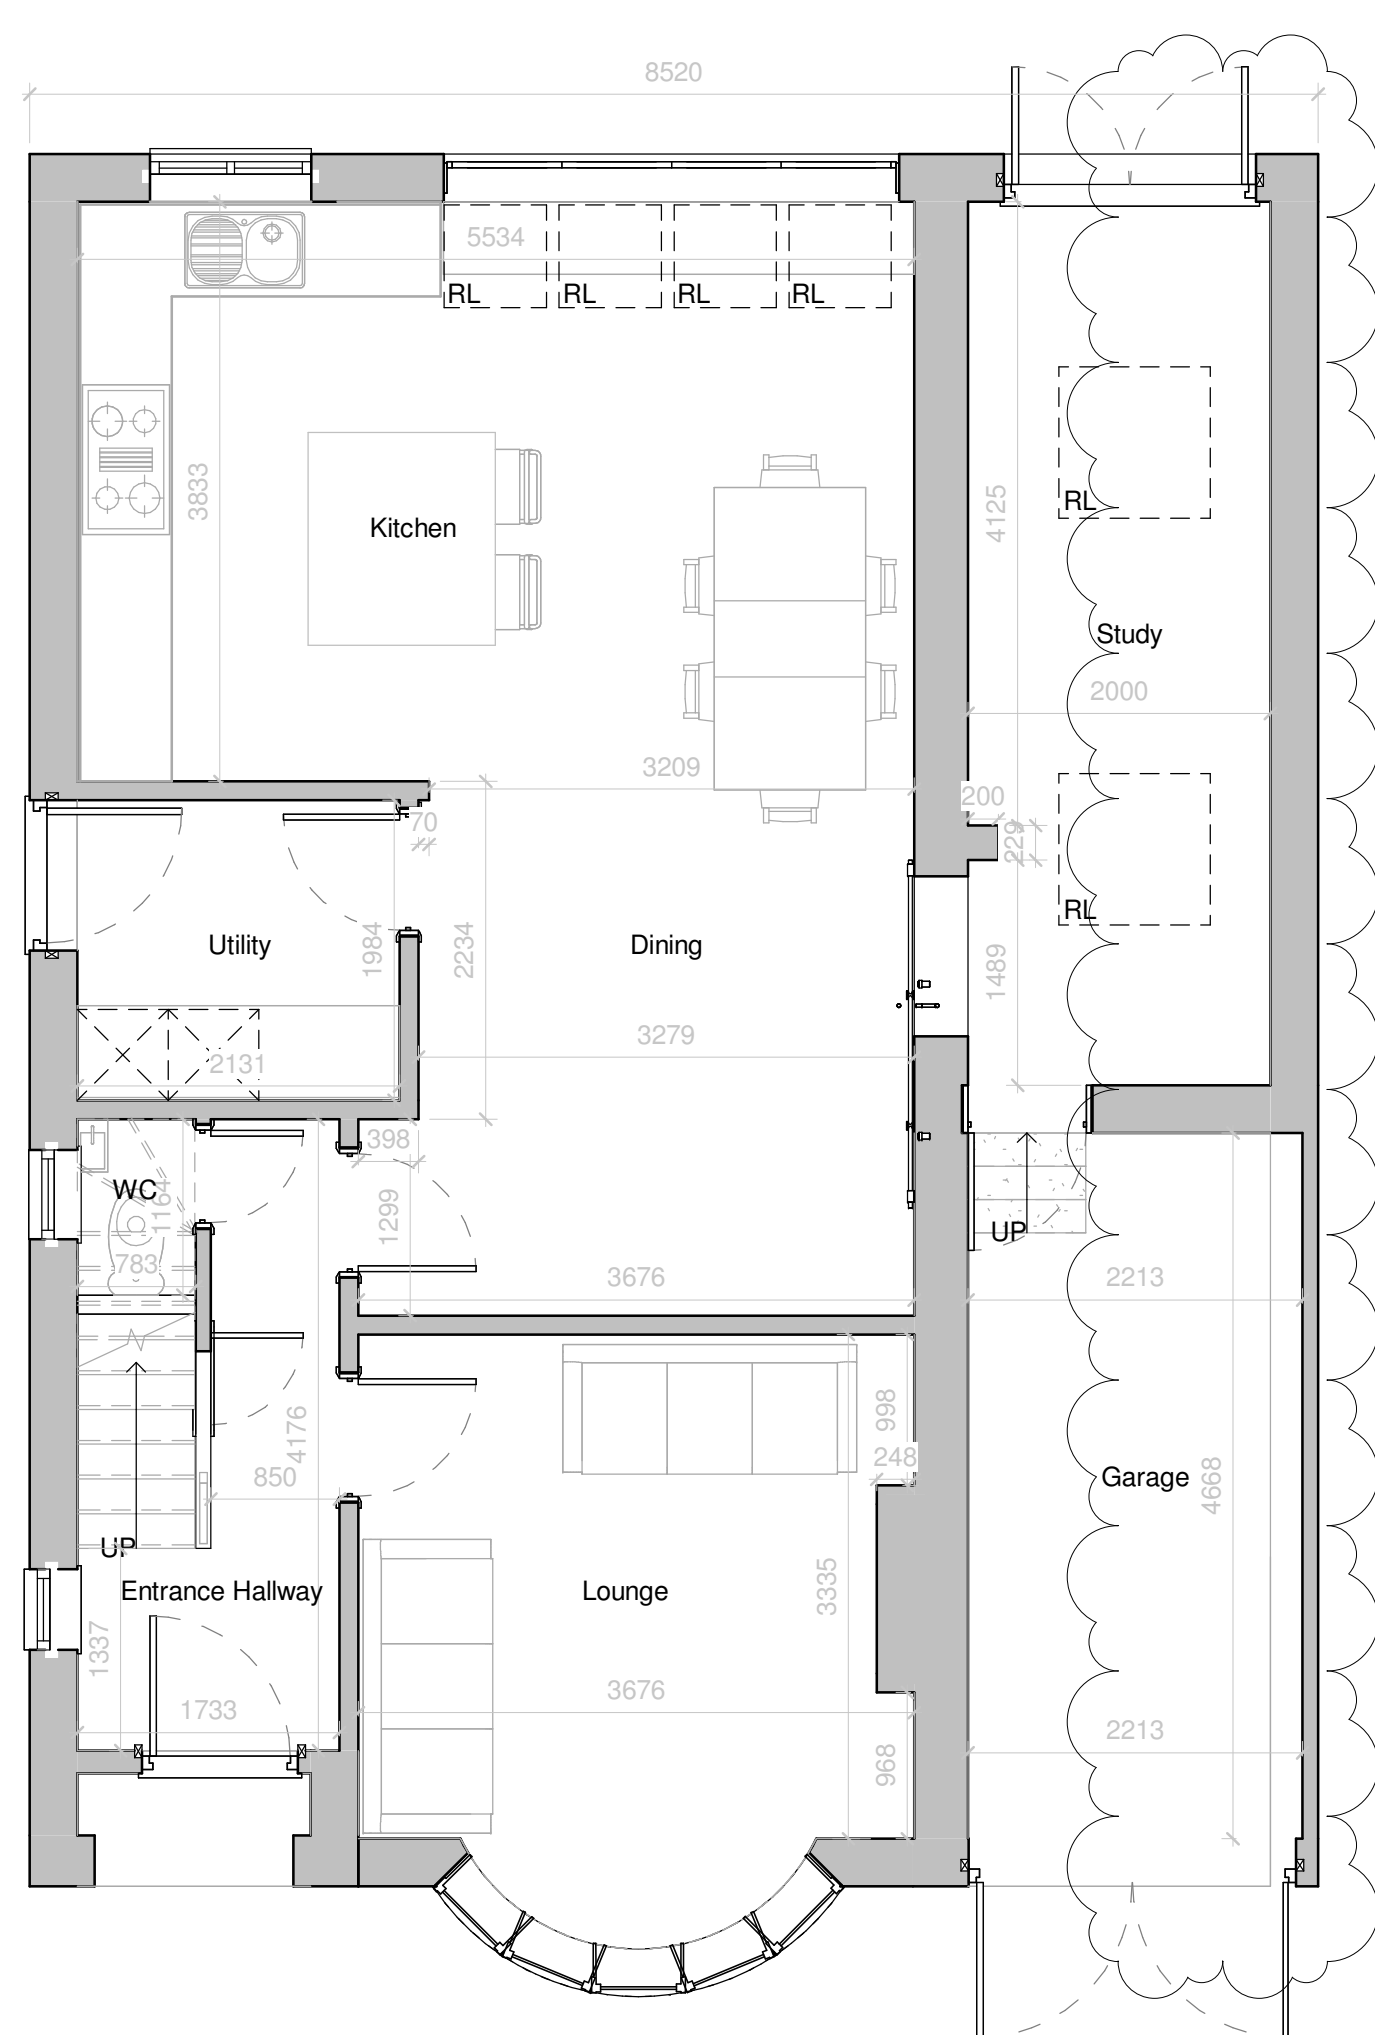

3 Ground Floor - As Existing
1 : 50

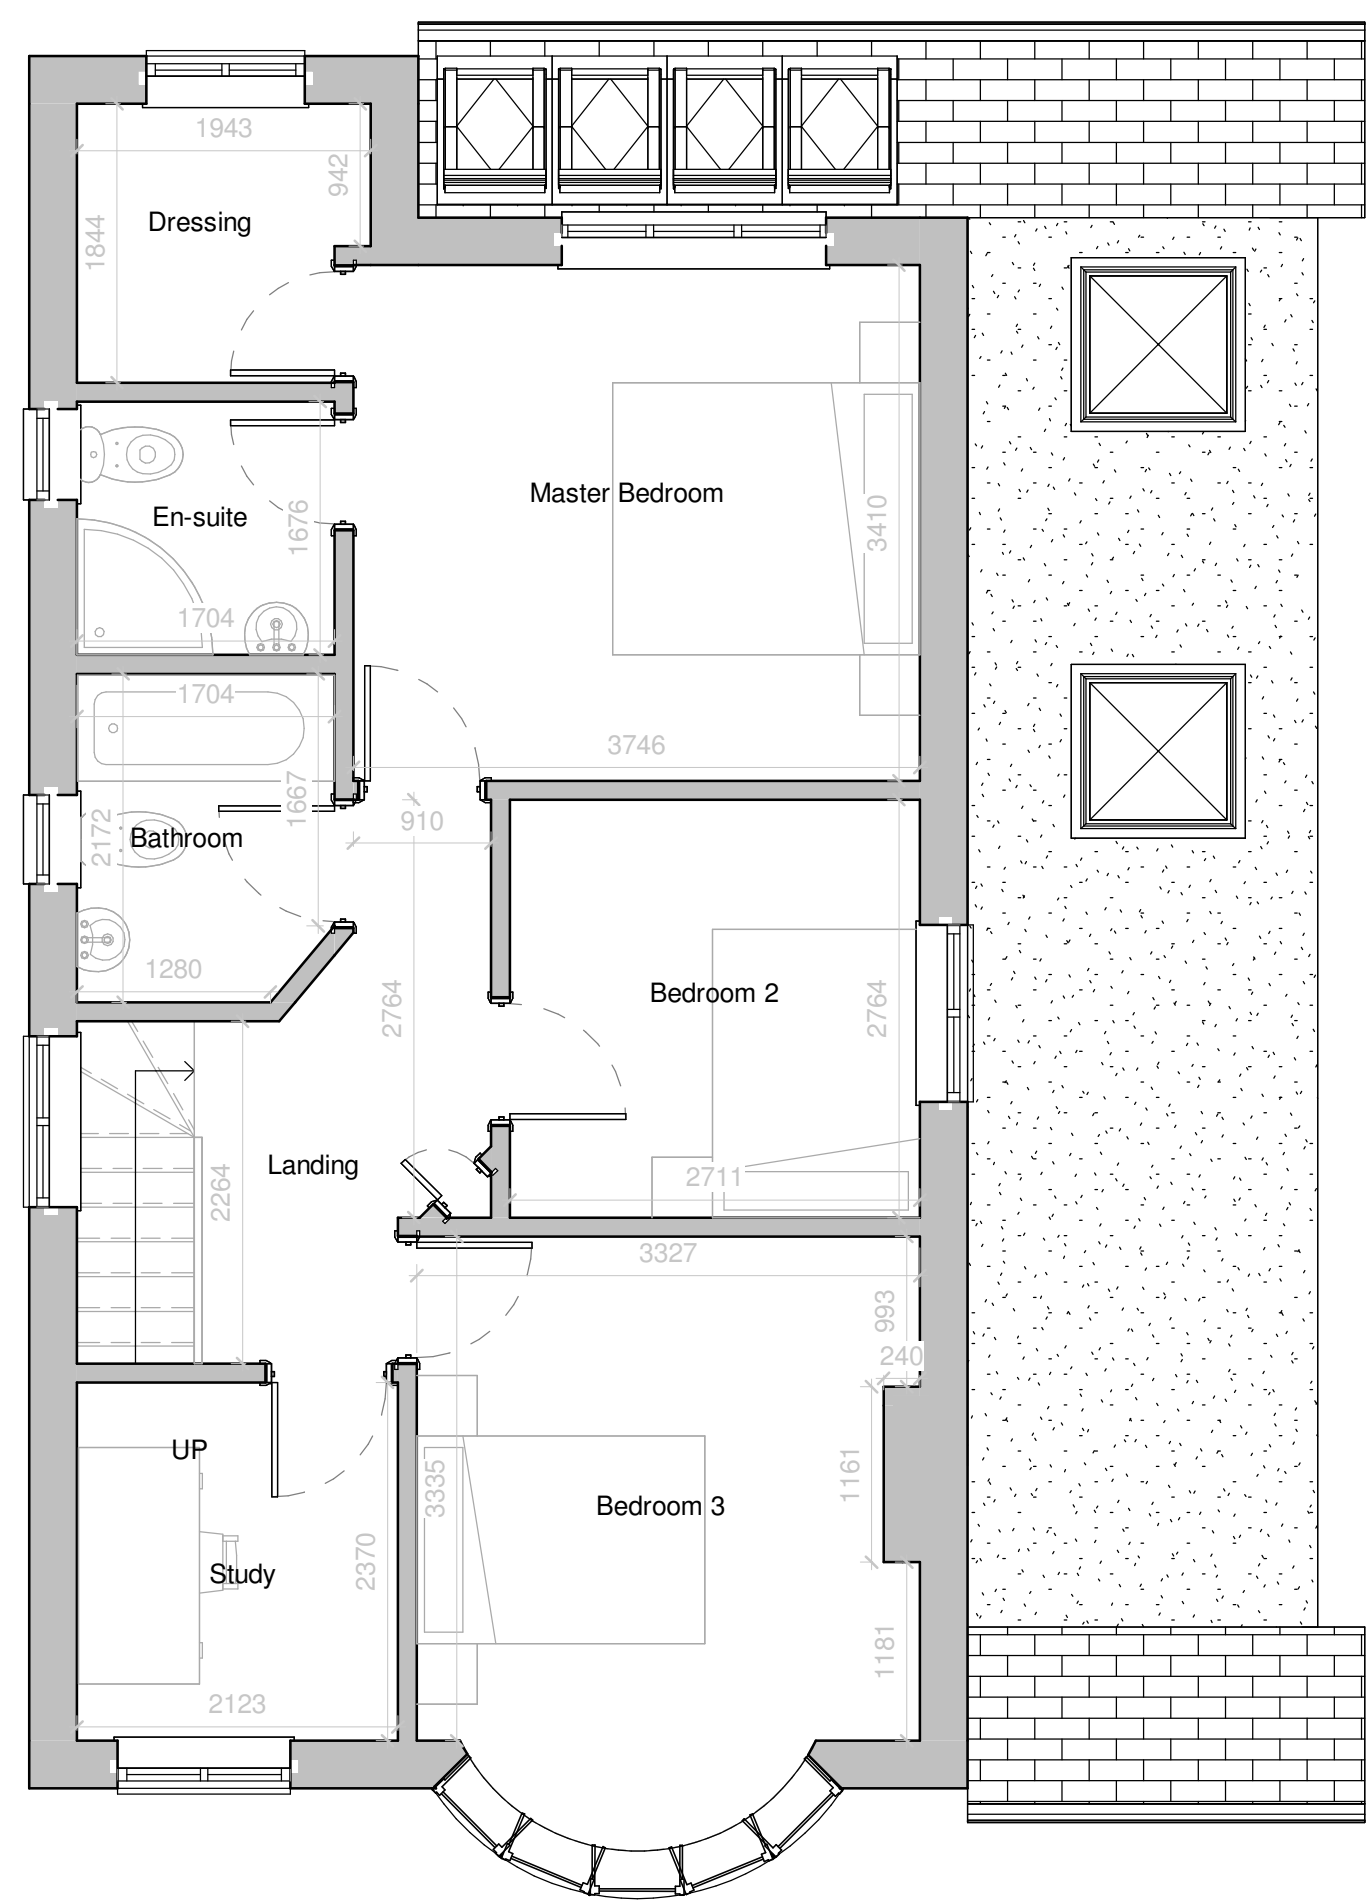

4 First Floor - As Existing
1 : 50

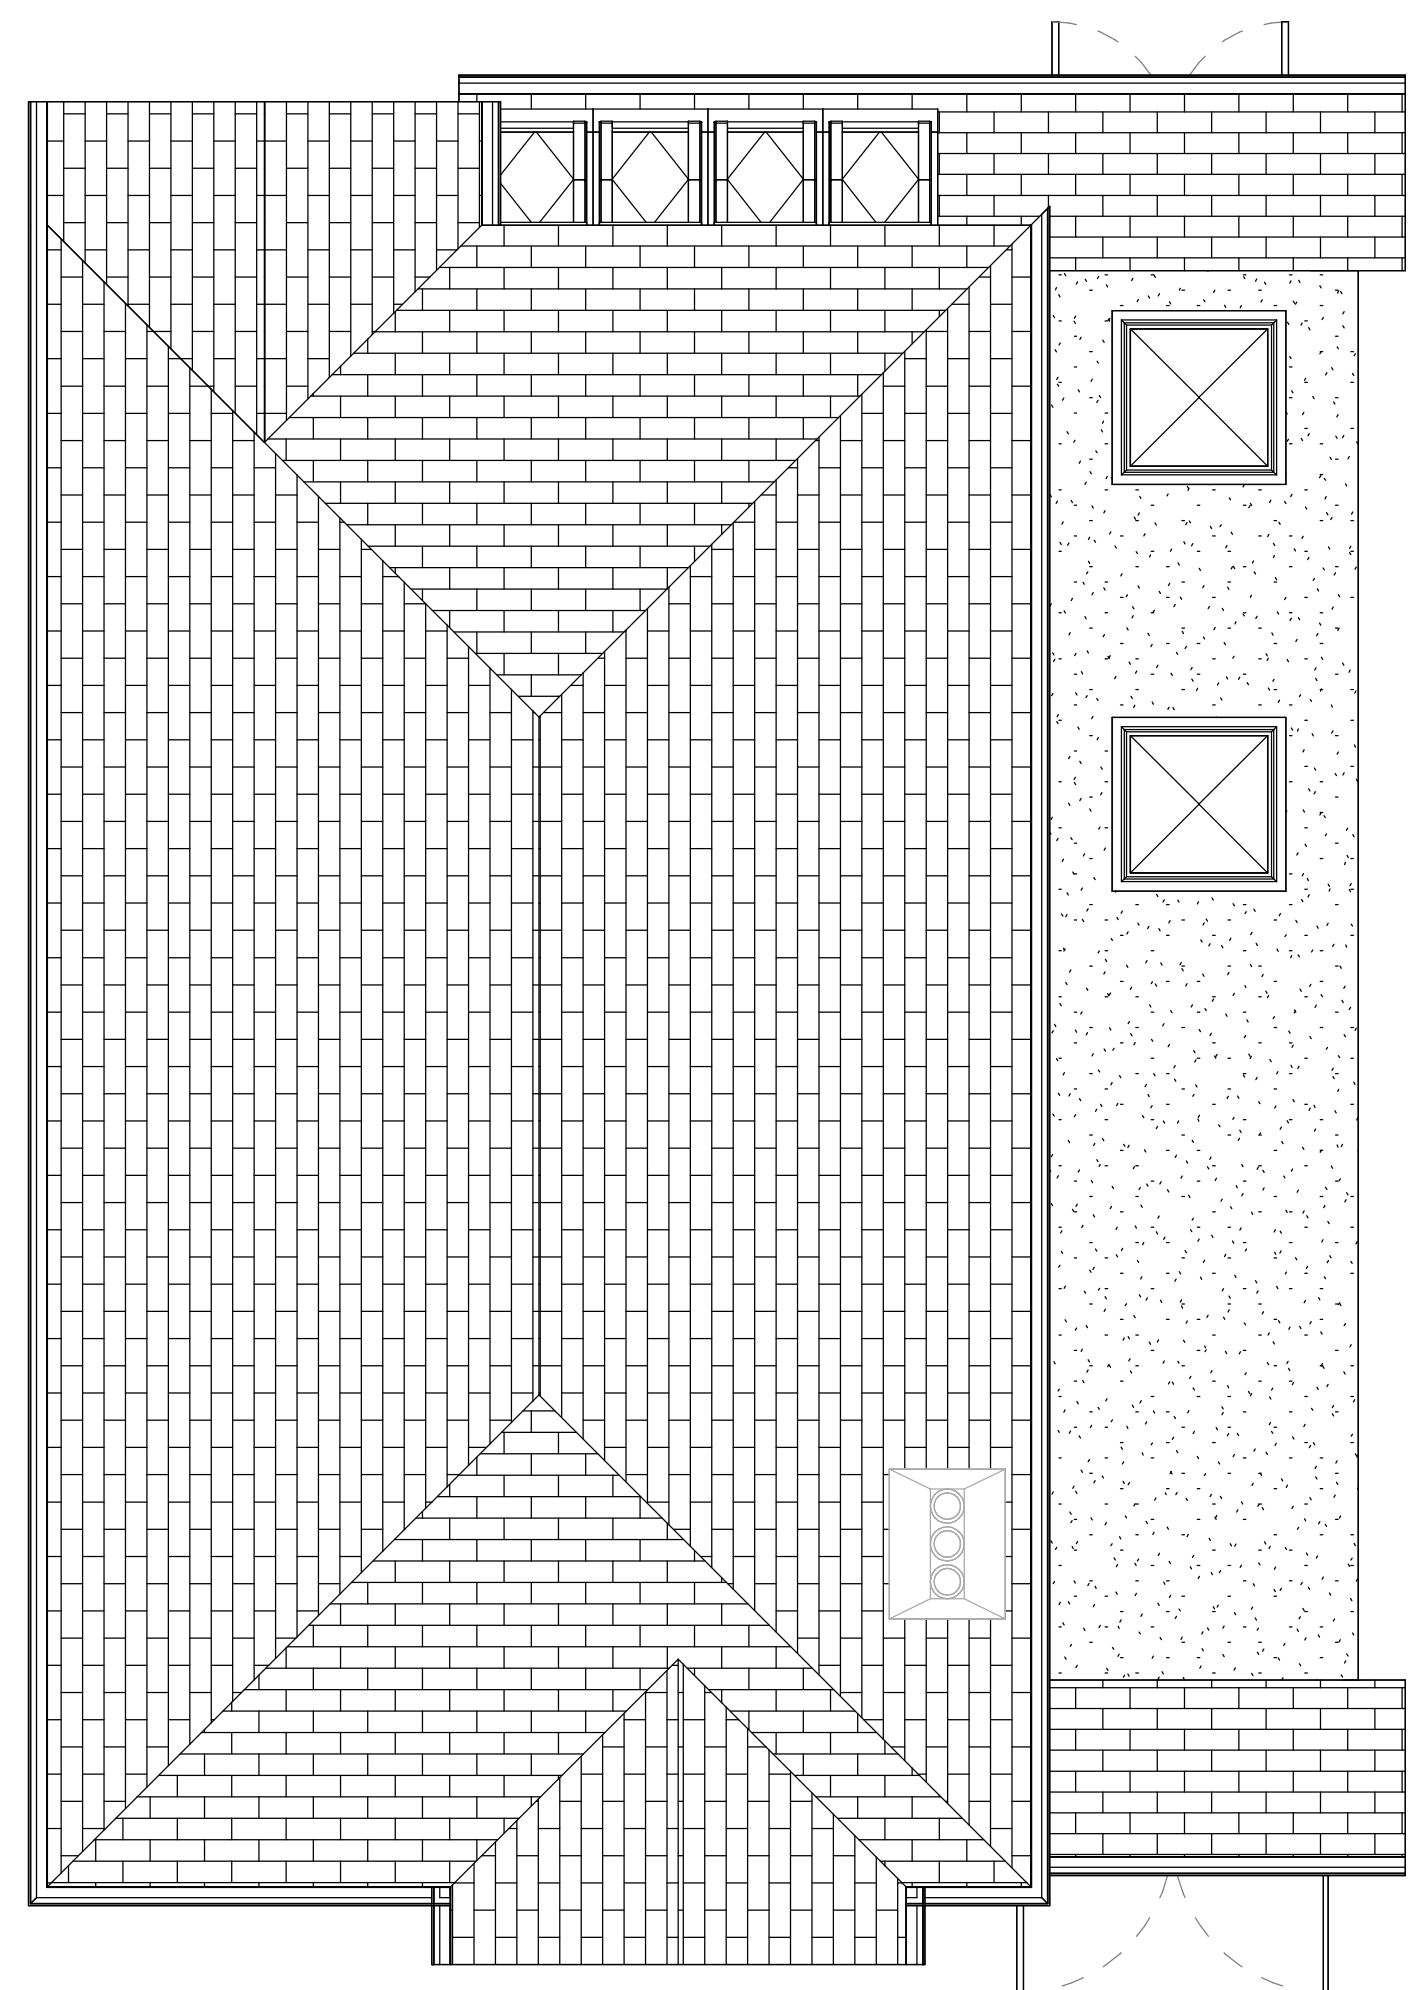


9 Roof Plan - As Existing
1 : 50




5 Front Elevation W - As Existing
1 : 100



6 Rear Elevation E - As Existing
1 : 100

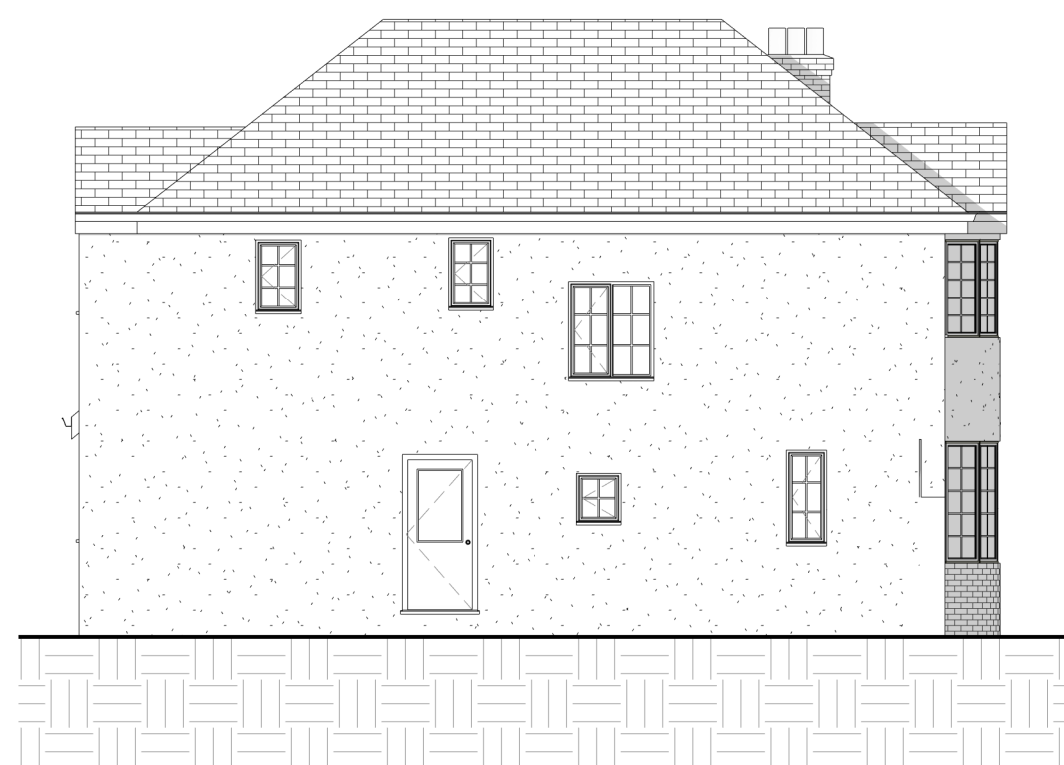



7 Side Elevation N - As Existing
1 : 100

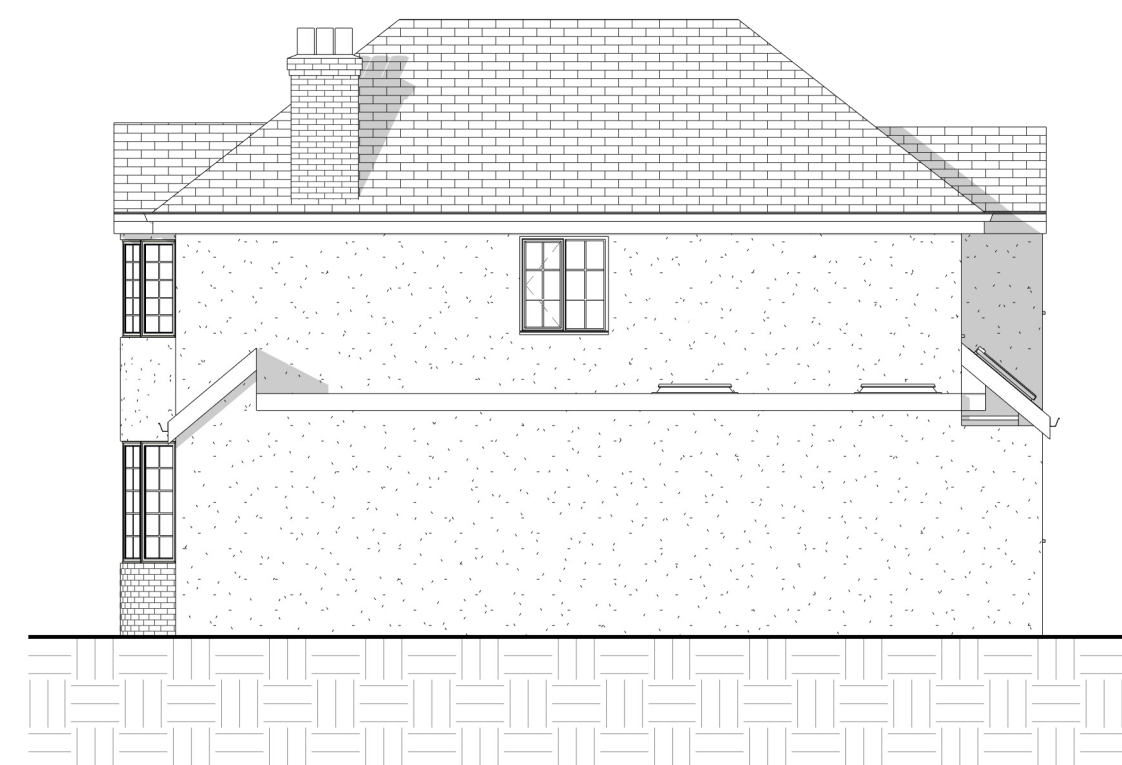

8 Side Elevation S - As Existing
1 : 100



1 Location Plan
1 : 1250

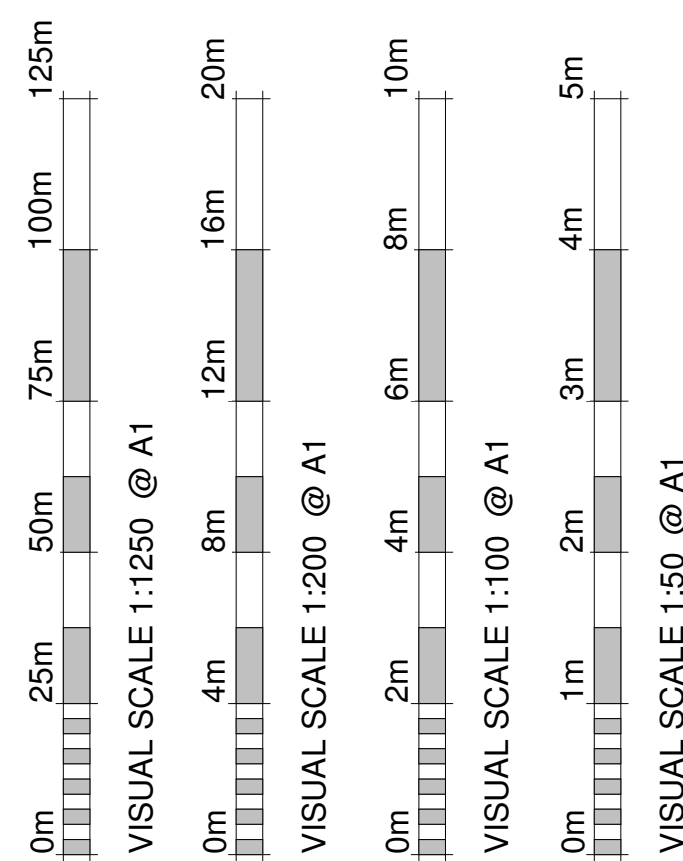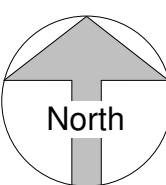

A	Amendment of the external wall position according to the survey	03/06/25	KR
Revision Number	Revision Description	Revision Date	Issued by
	Revision		

Planning

Status:

Dimensions, areas and levels where given are only approximate and subject to site survey.
All dimensions are to be checked on site. Figured dimensions only are to be taken from this drawing.
This drawing is to be read in conjunction with all relevant consultants and/or specialists drawings/documents and any discrepancies or variations are to be notified to the Architect before the affected work commences. This drawing is copyright and remains the property of the Architects.

CROE ARCHITECTS
REGISTERED QUALIFIED ARCHITECTS / HERTFORDSHIRE

telephone: 01462 453931
email: info@croearchitects.co.uk
web: www.croearchitects.co.uk

Project:
High Trees
Lucas Lane
Hitchin
Hertfordshire
SG5 2JA

Client:
Mr and Mrs Stocks

Drawing name:
As Existing

Scale: As indicated A1	Drawing number	Revision
Date: 08 - 24	24067 - 001	A
Drawn by: MU		