

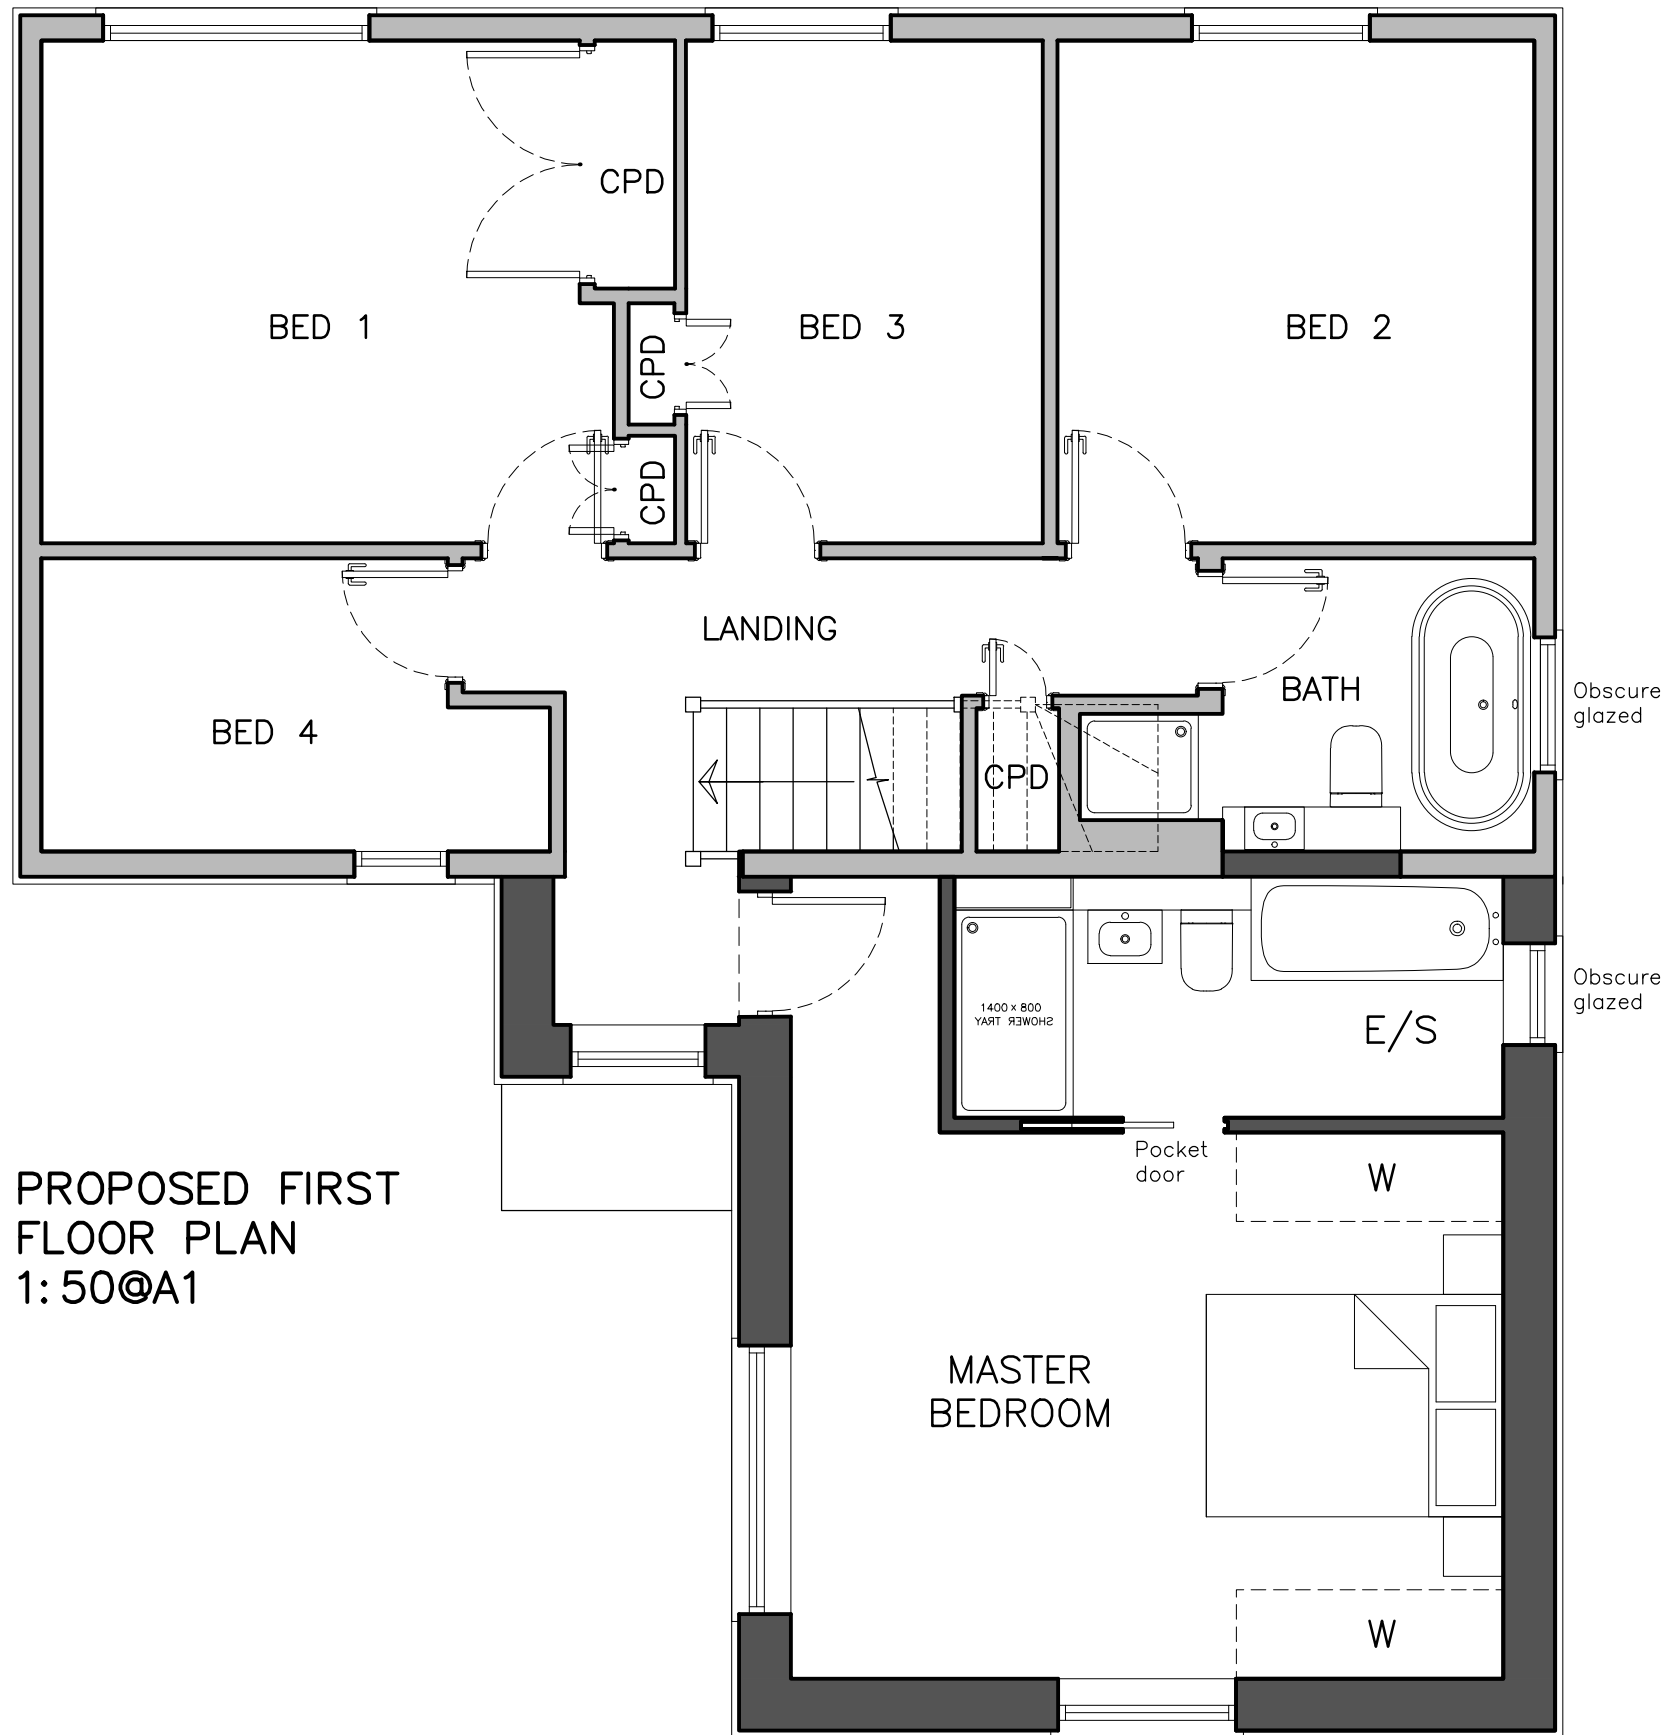


12 Milne Close, Letchworth

PLANNING


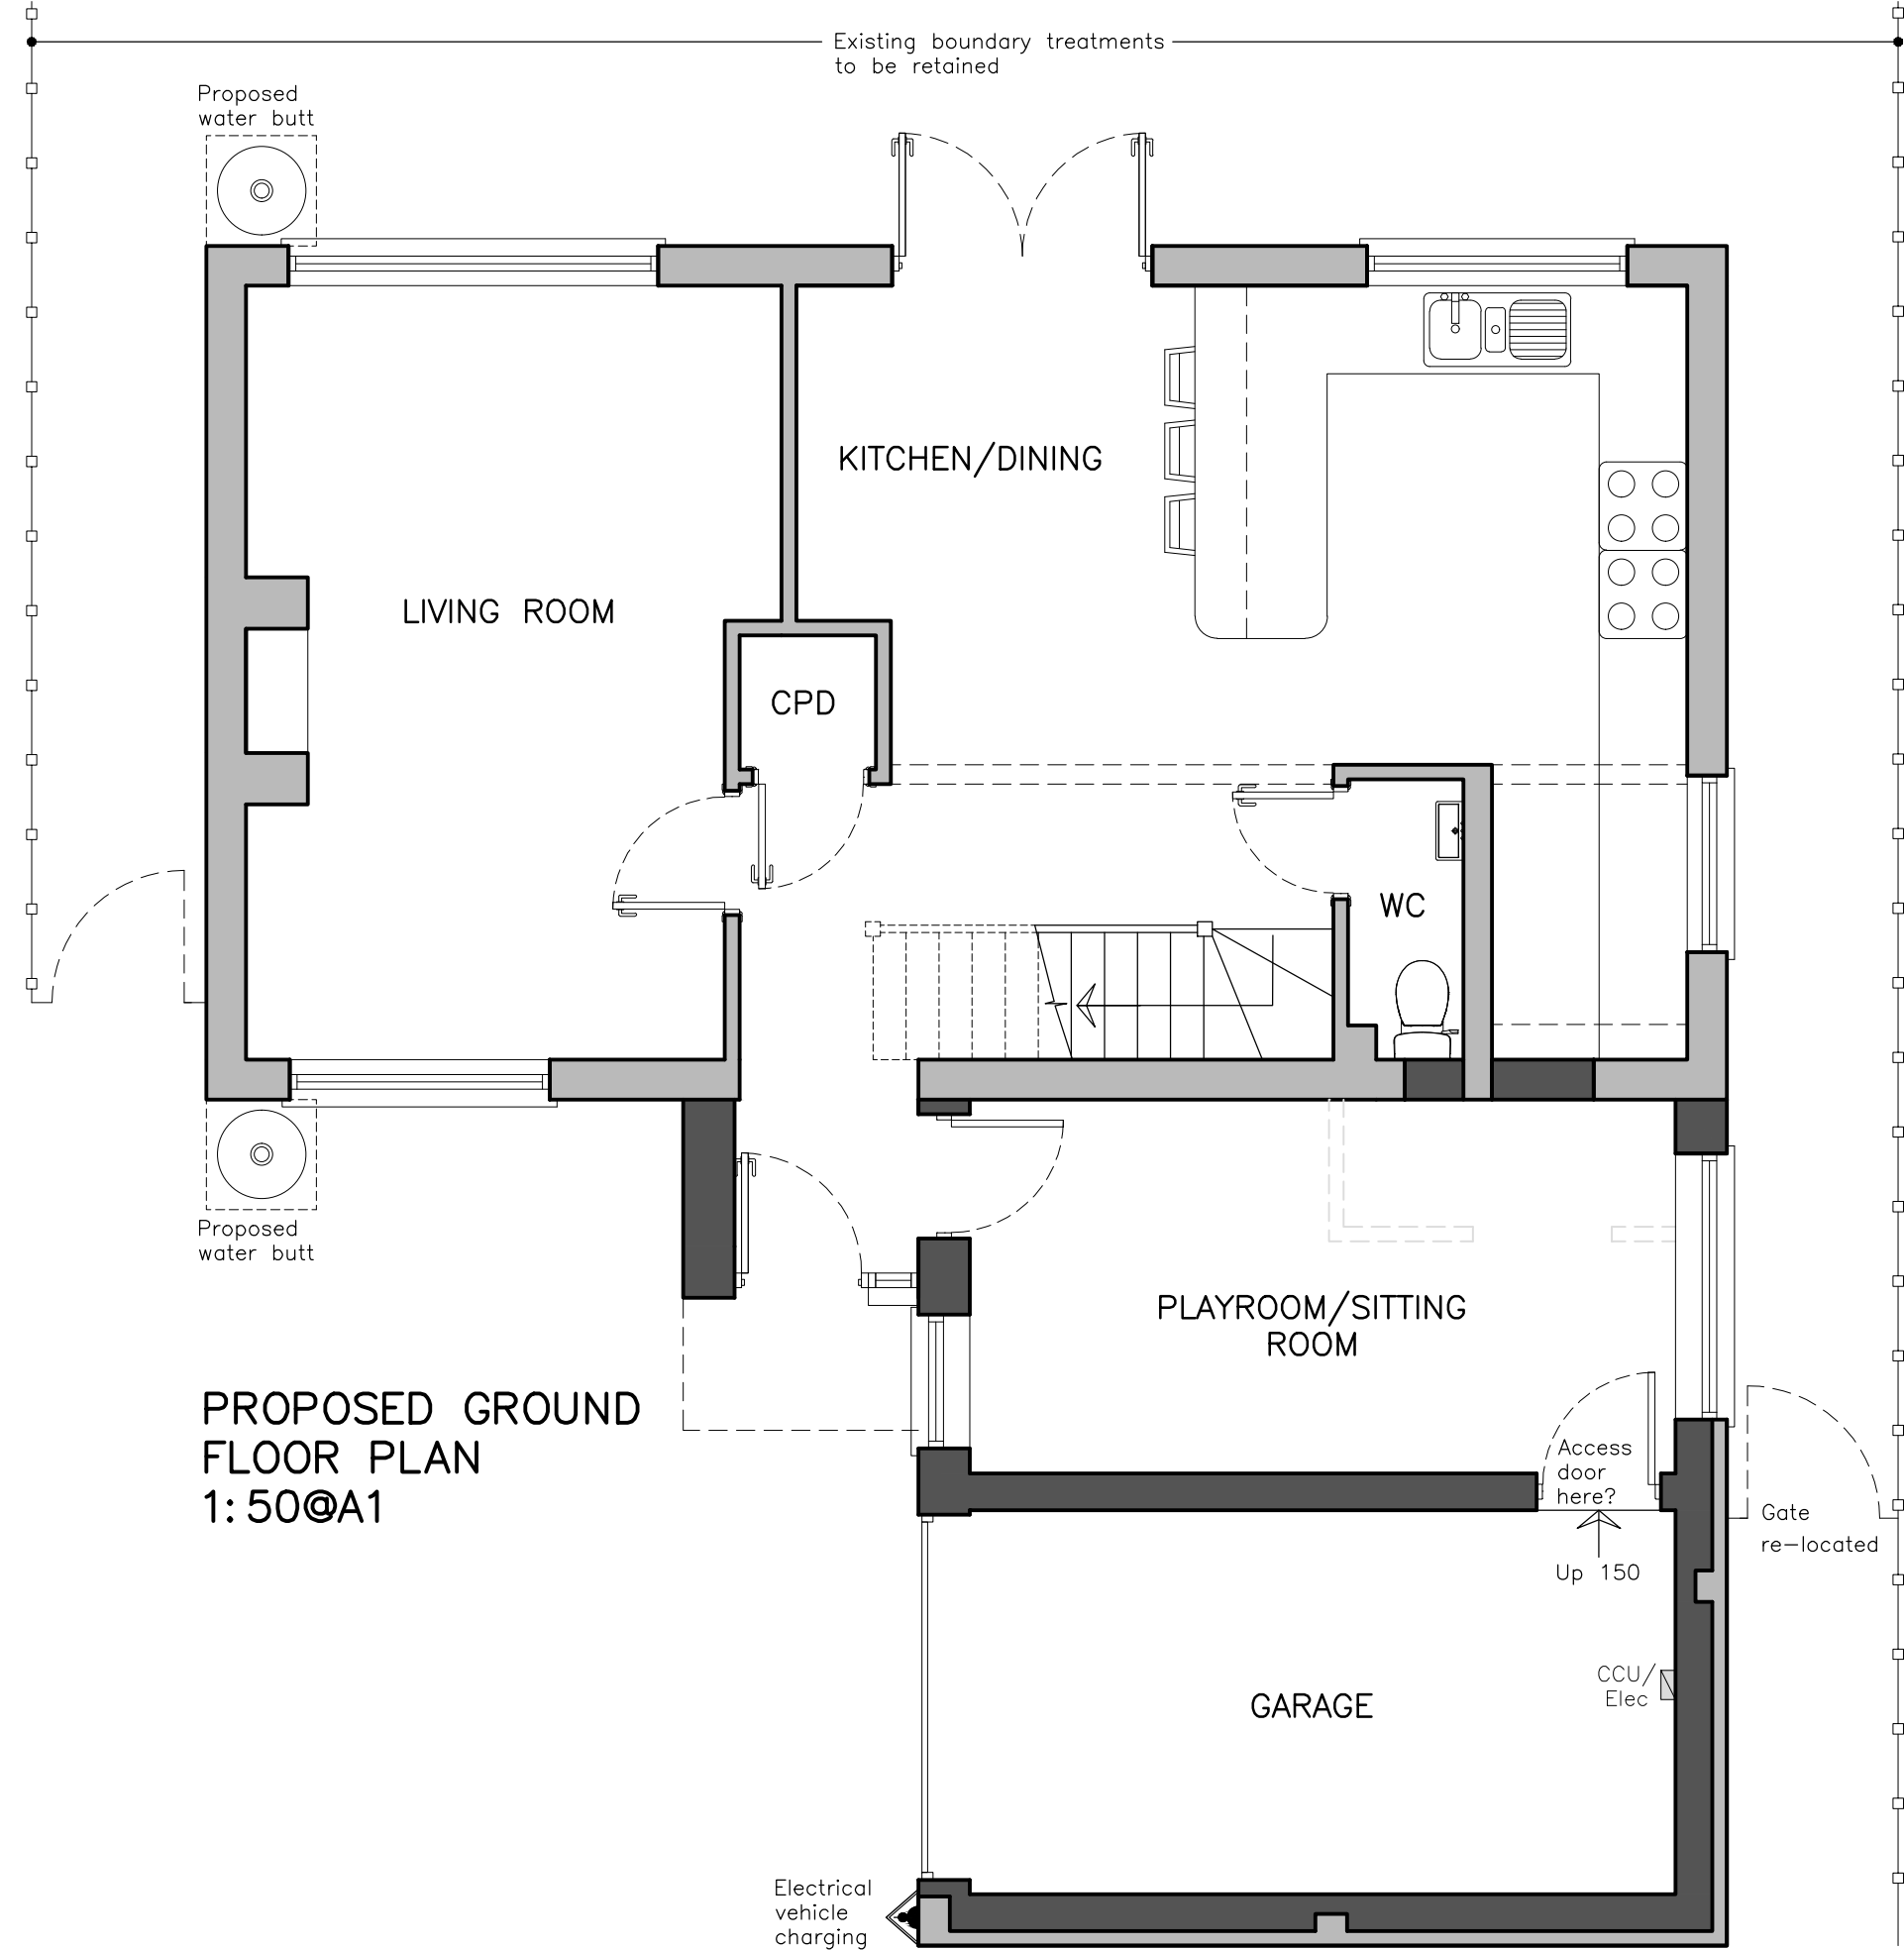


PROPOSED FRONT ELEVATION 1:50@A1

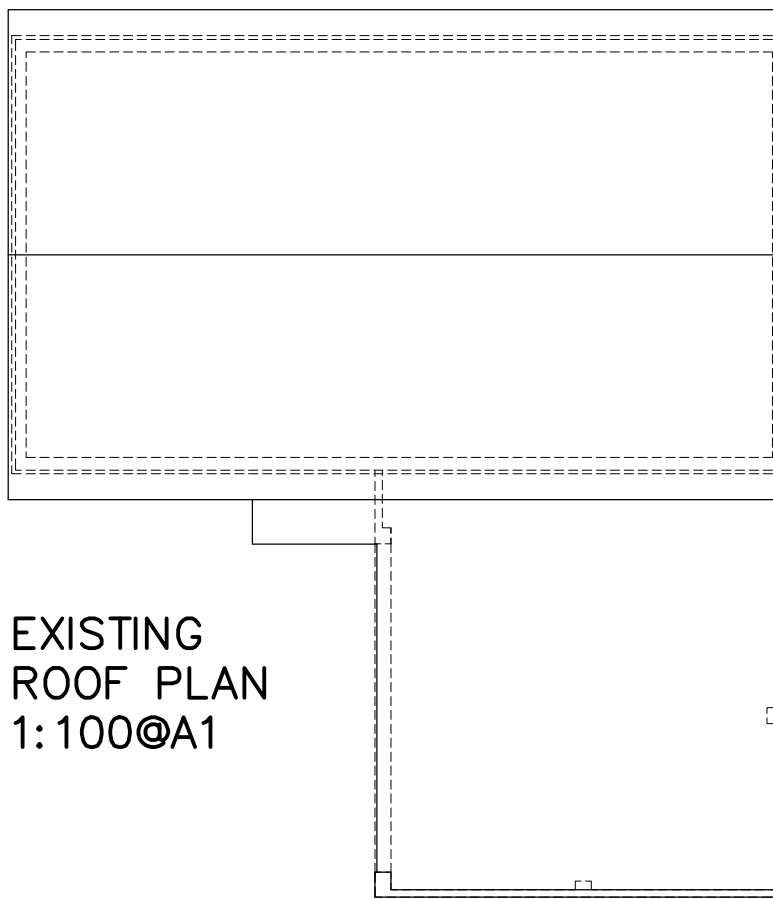

0 2 4 6 8 10m


EXISTING/PROPOSED ROOF PLAN 1:100@A1

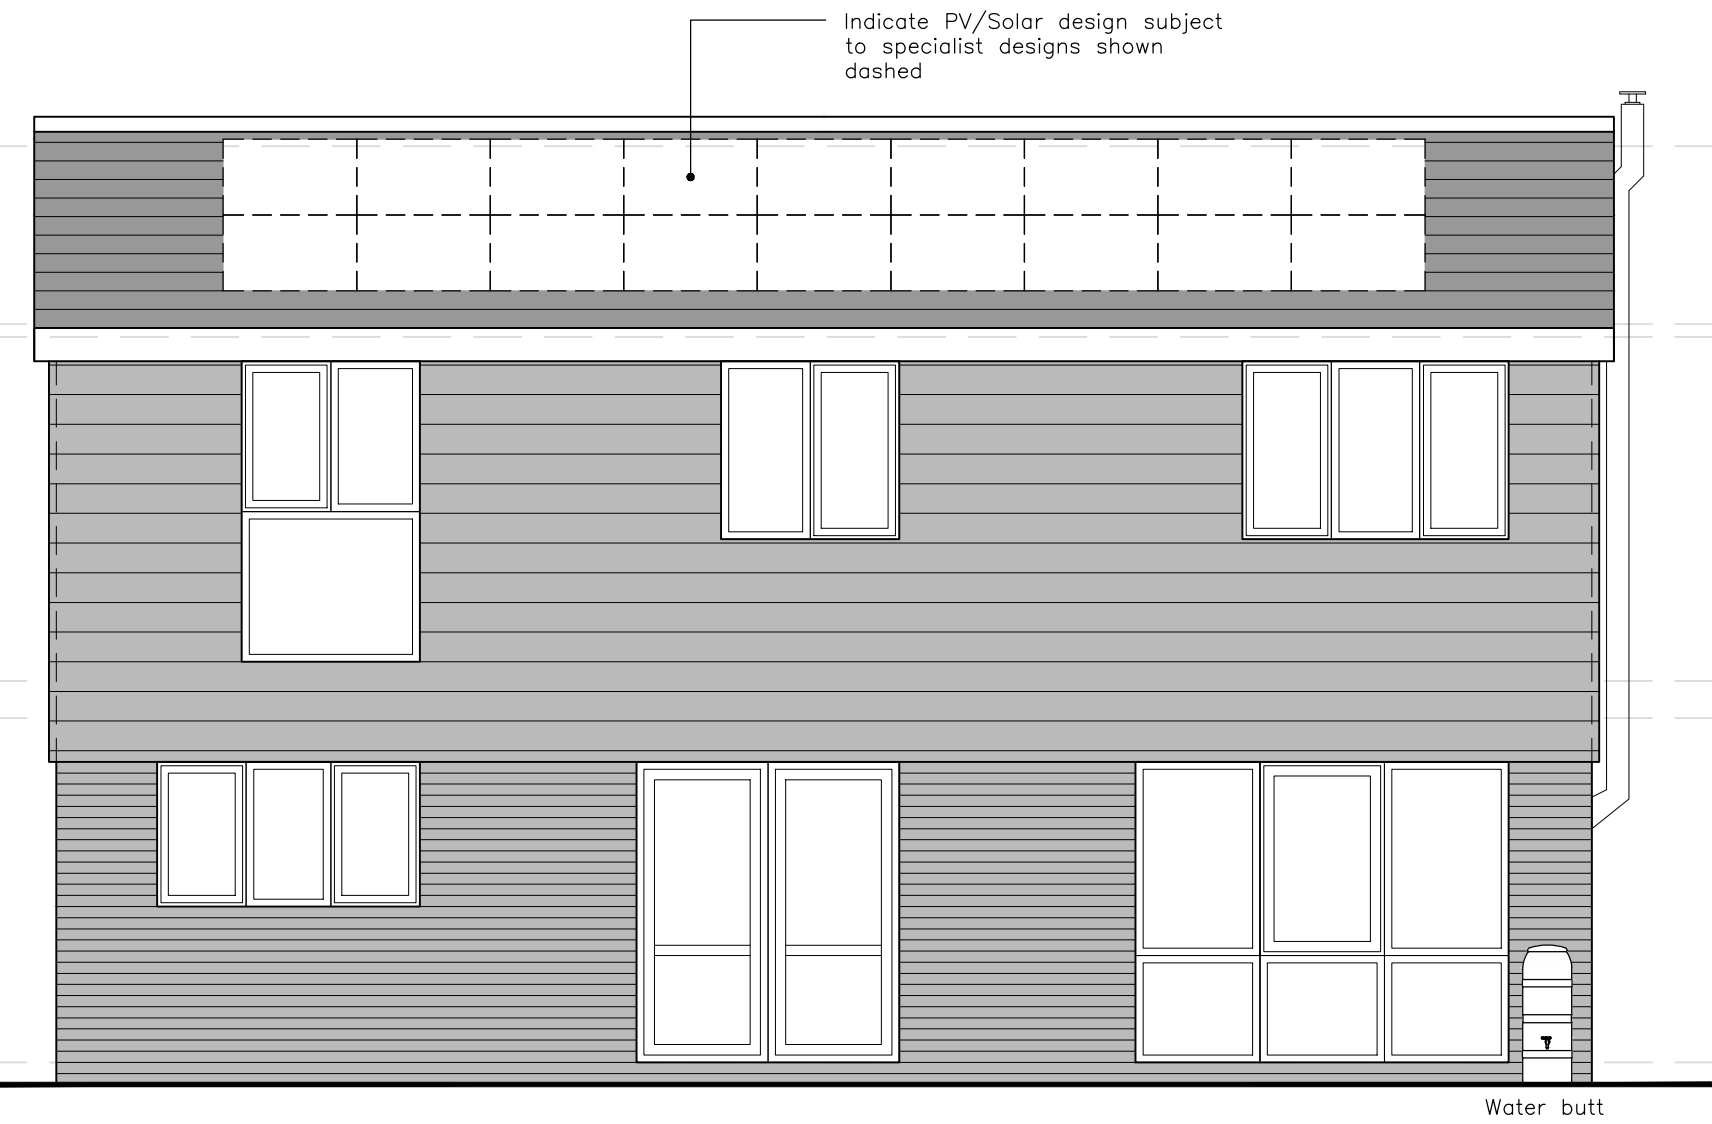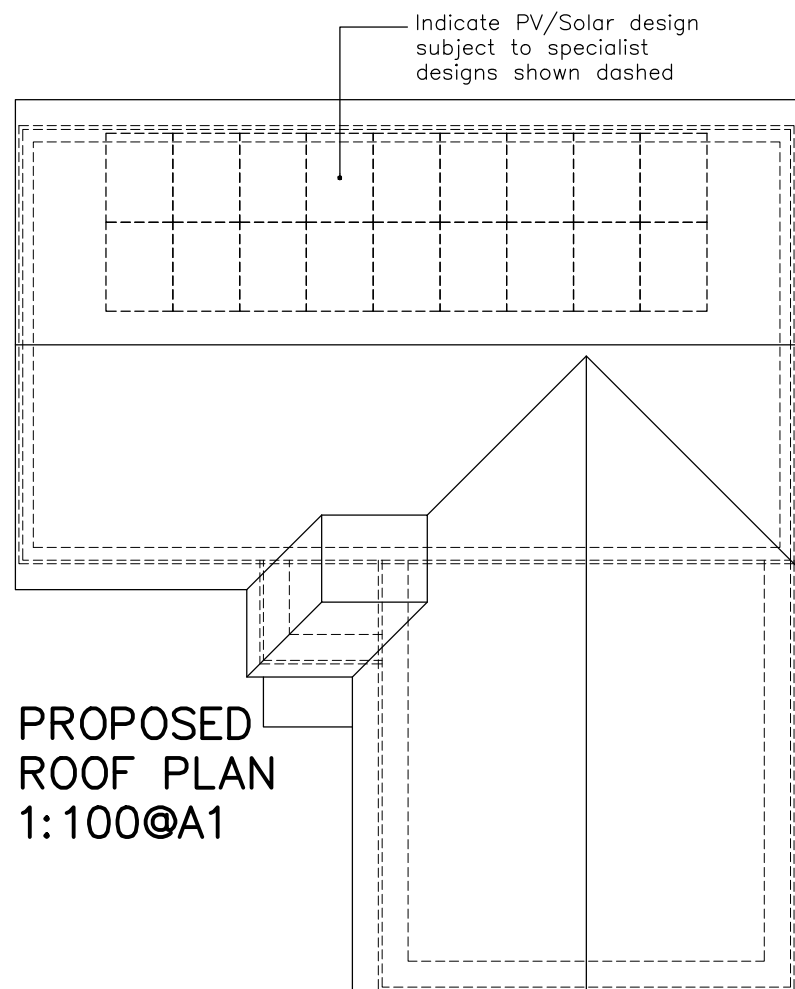

PROPOSED REAR ELEVATION 1:50@A1




PROPOSED RIGHT HAND SIDE ELEVATION 1:50@A1

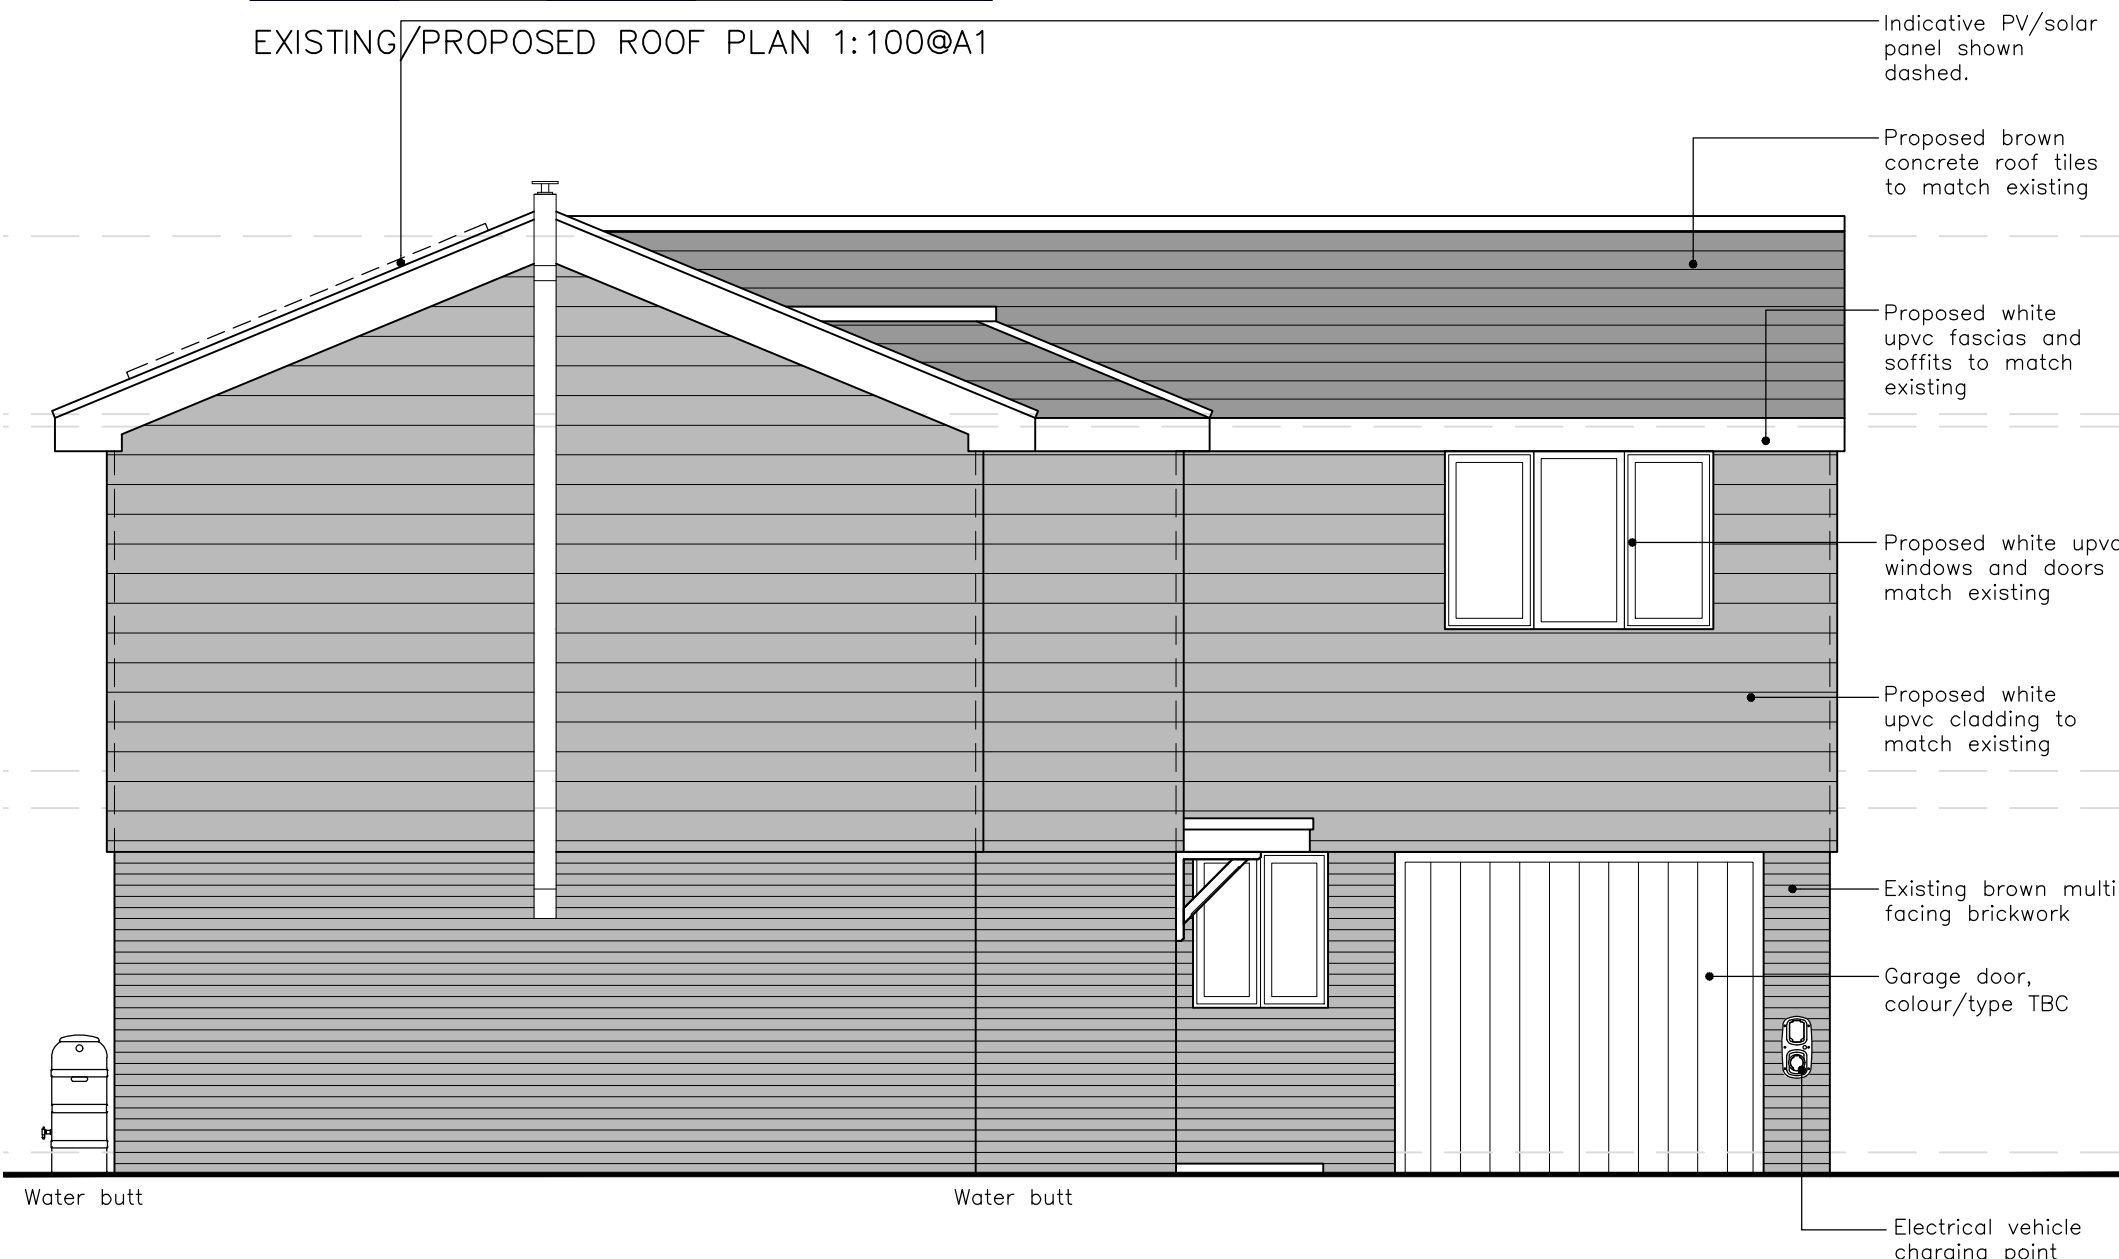

PROPOSED LEFT HAND SIDE ELEVATION 1:50@A1

Proposed Plans & Elevations and Existing Roof Plan

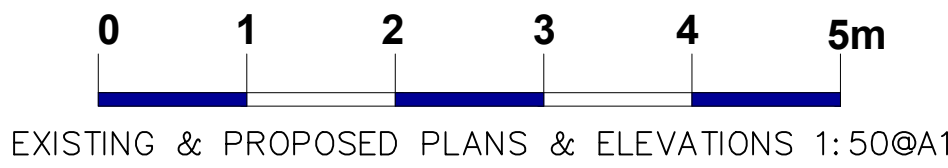

 JDB DESIGN Architectural Services E:JDBDesign@hotmail.co.uk T: +44 (0)78735393257		A Updated to planners comments dated 28.04.26.		28/06/26
Project 12 Milne Close, Letchworth				
Title Proposed Plans & Elevations and Existing Roof Plan				
Scale As shown @A1	Date Feb 26	Drawn JB	Checked XXX	
Drawing No. 288/26/101		Revision A		