




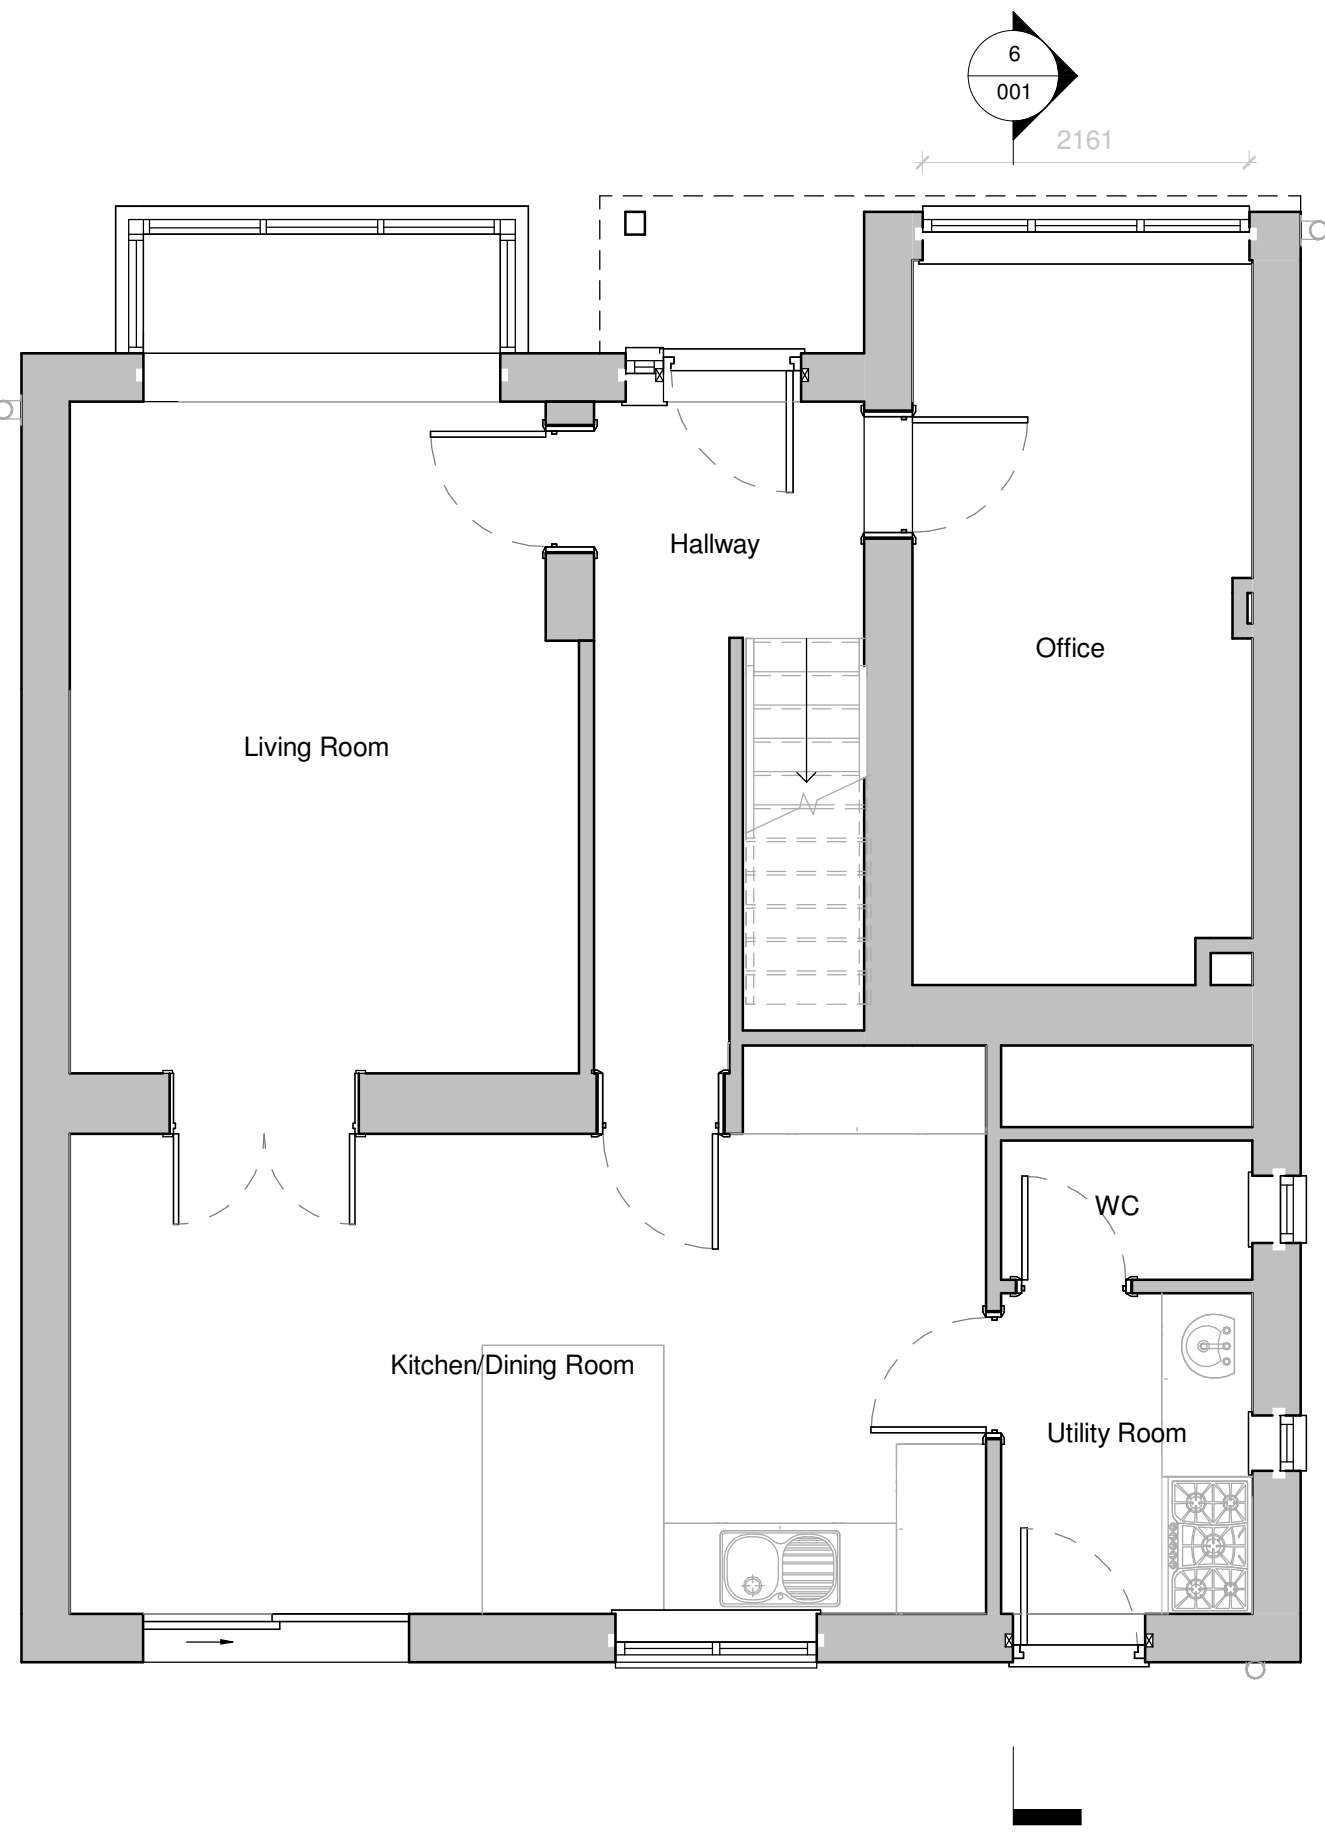


2 Ground Floor - As Existing and Proposed
1 : 50

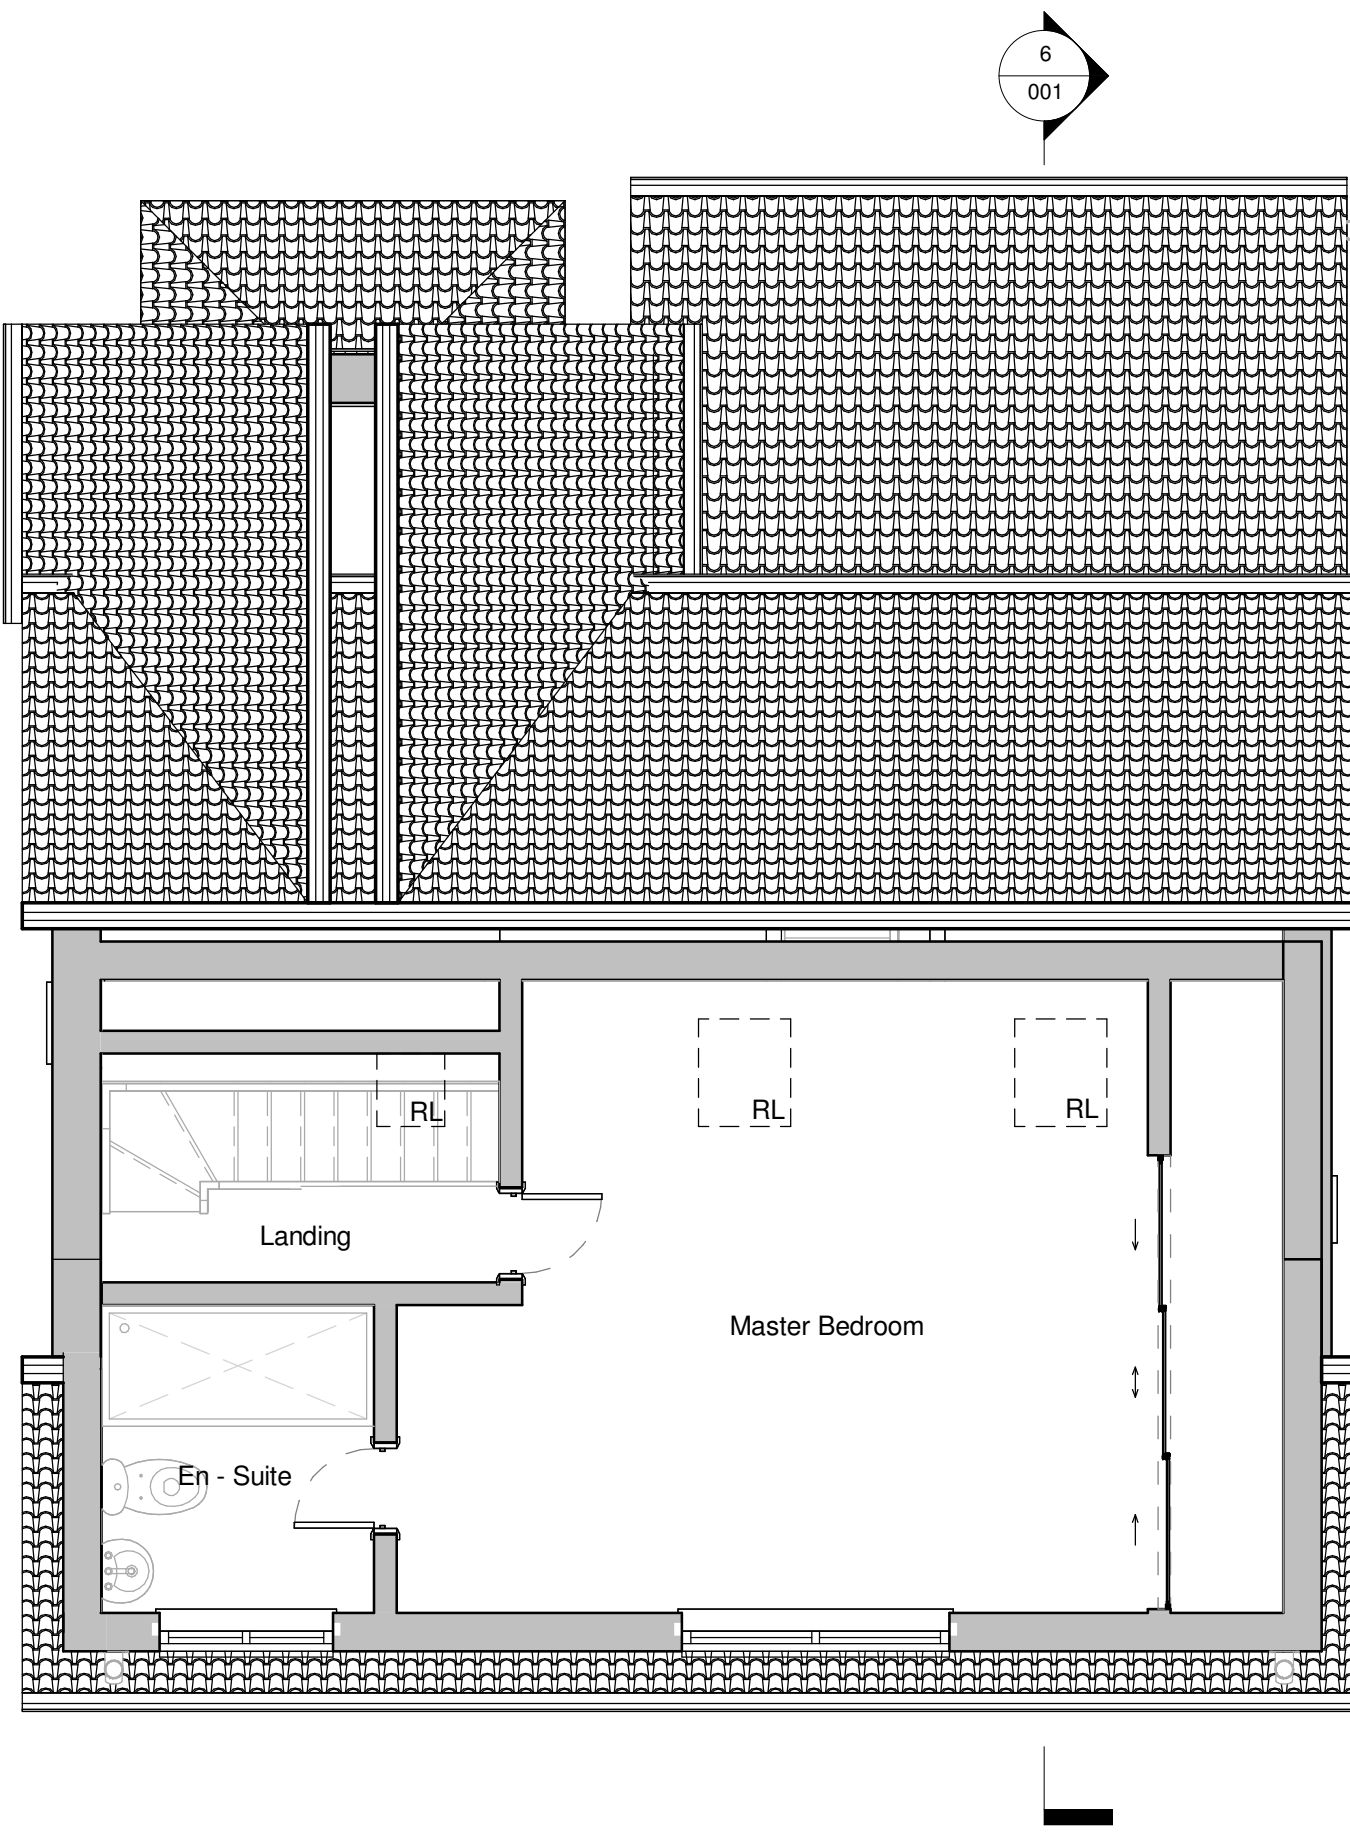


4 Second Floor - As Existing and Proposed
1 : 50

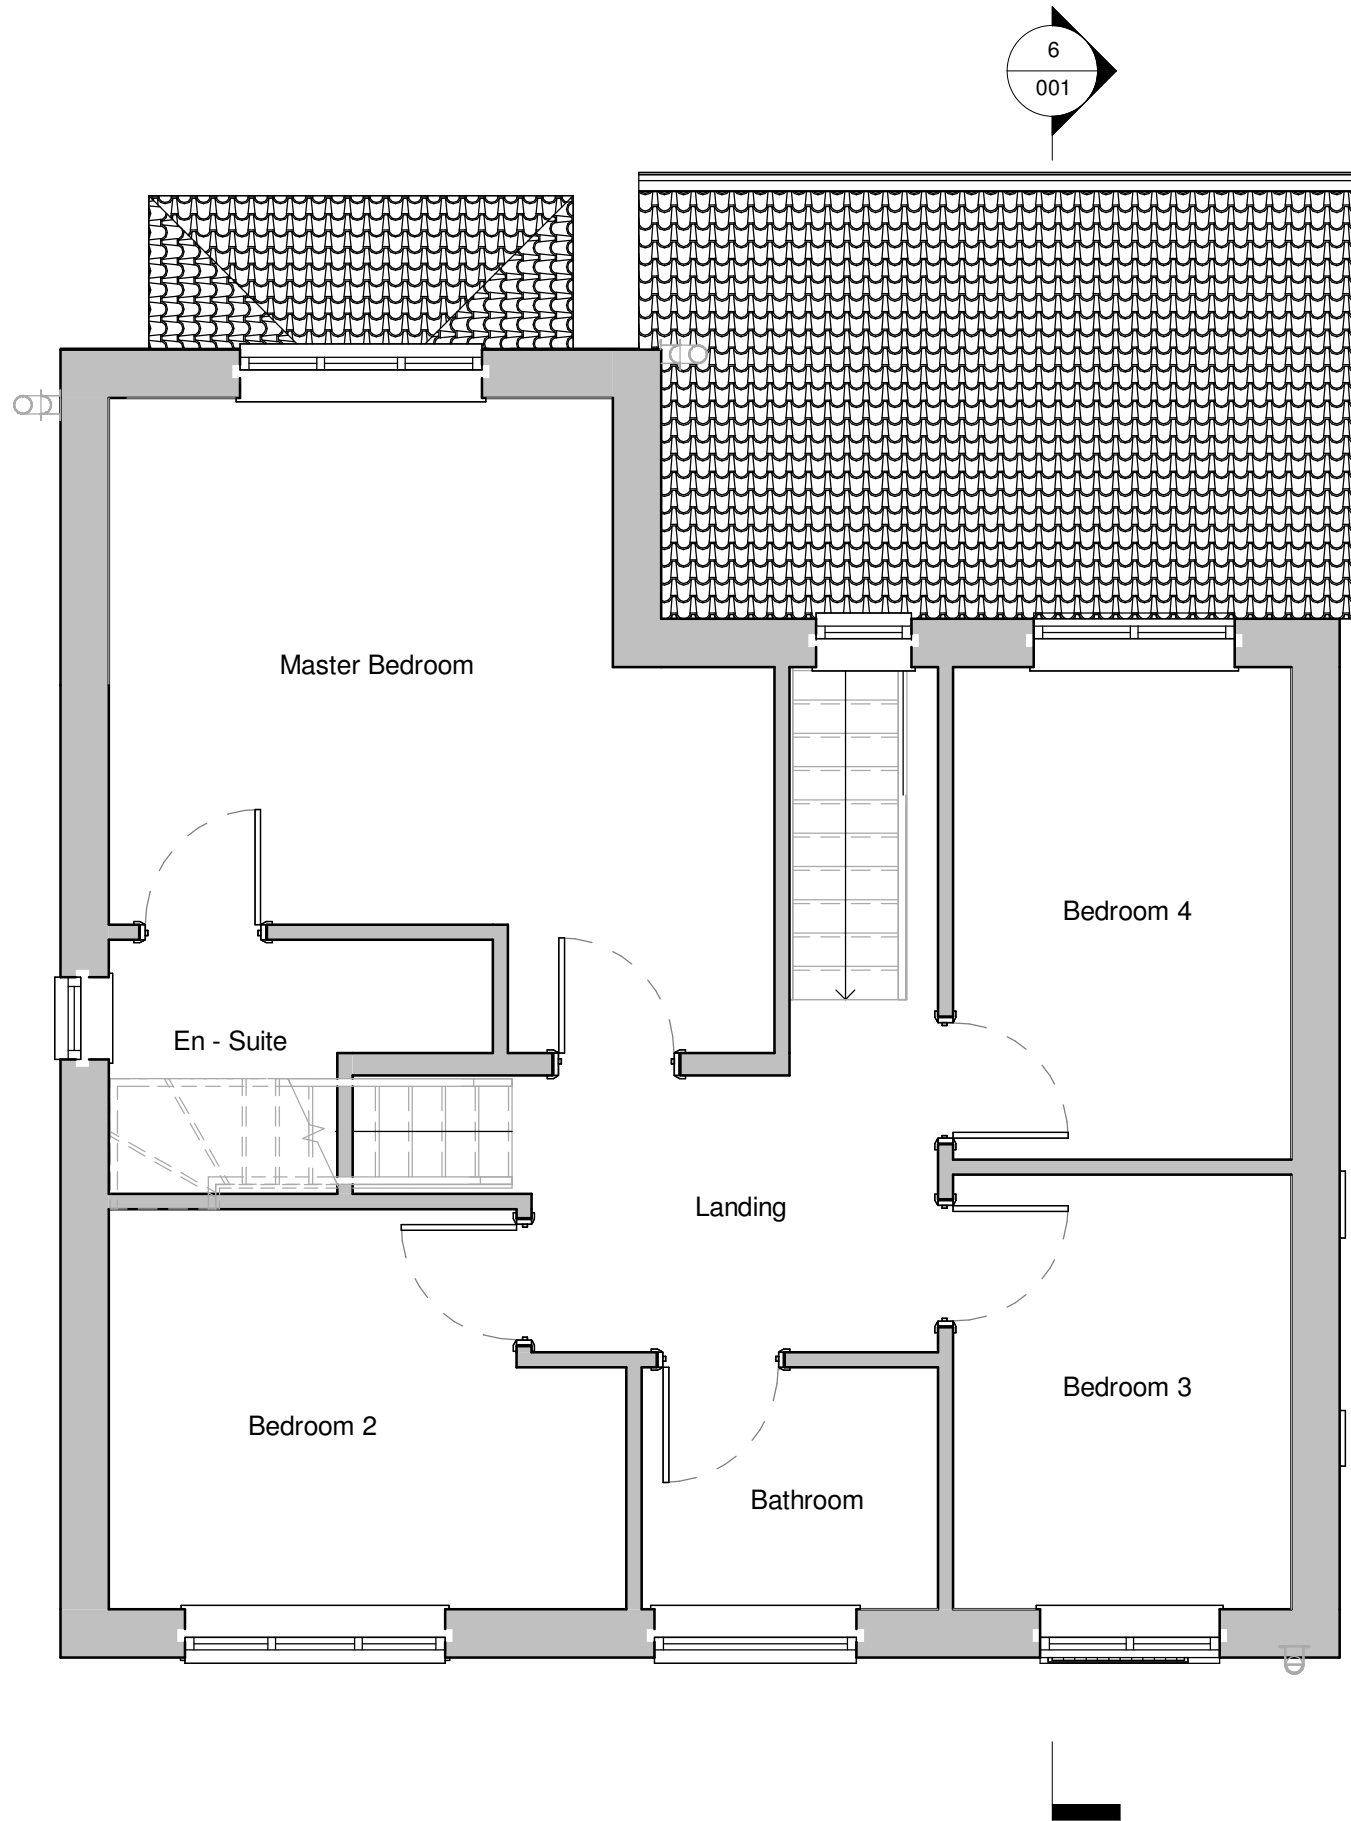

3 First Floor - As Existing and Proposed
1 : 50

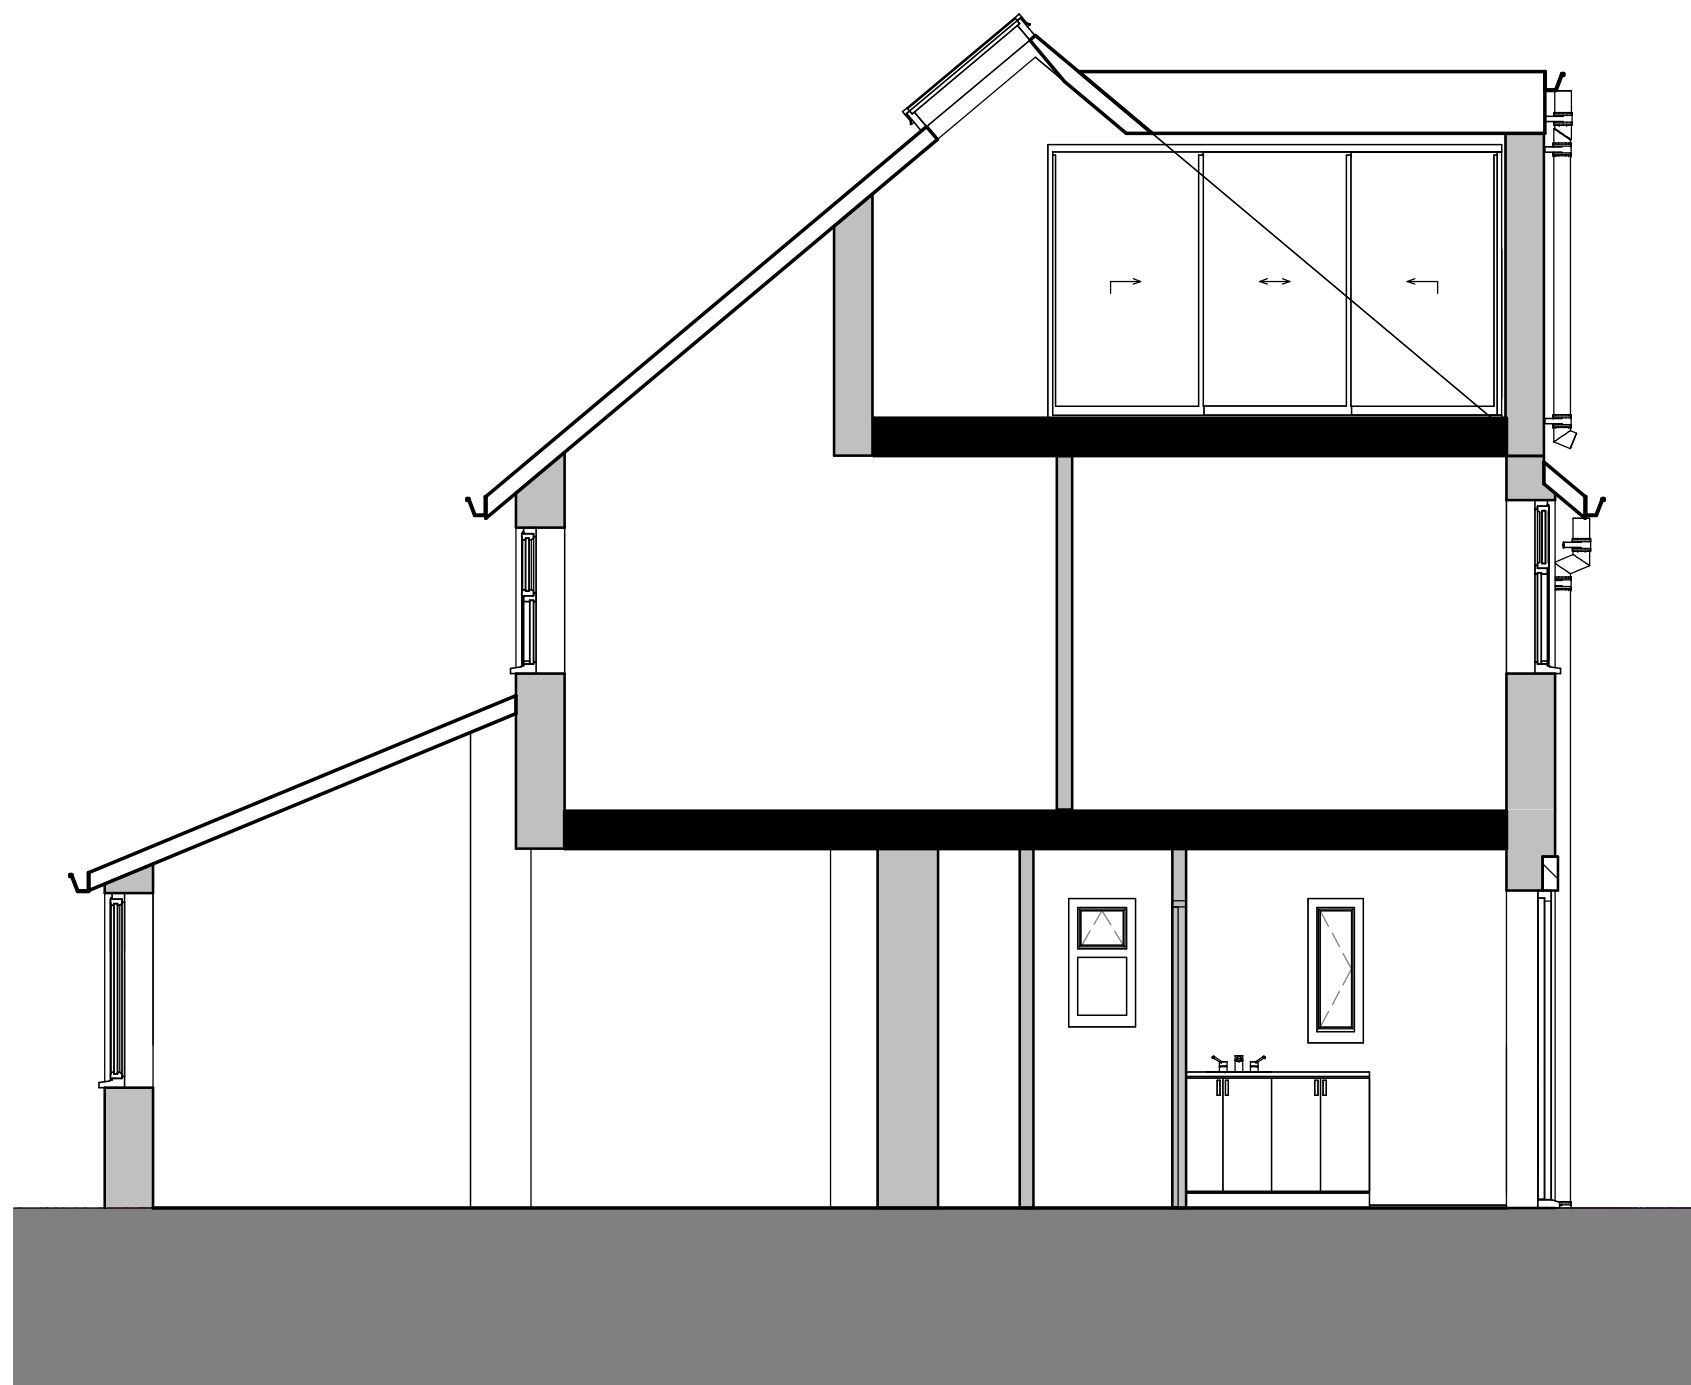


6 Section 1 - As Existing and Proposed
1 : 50

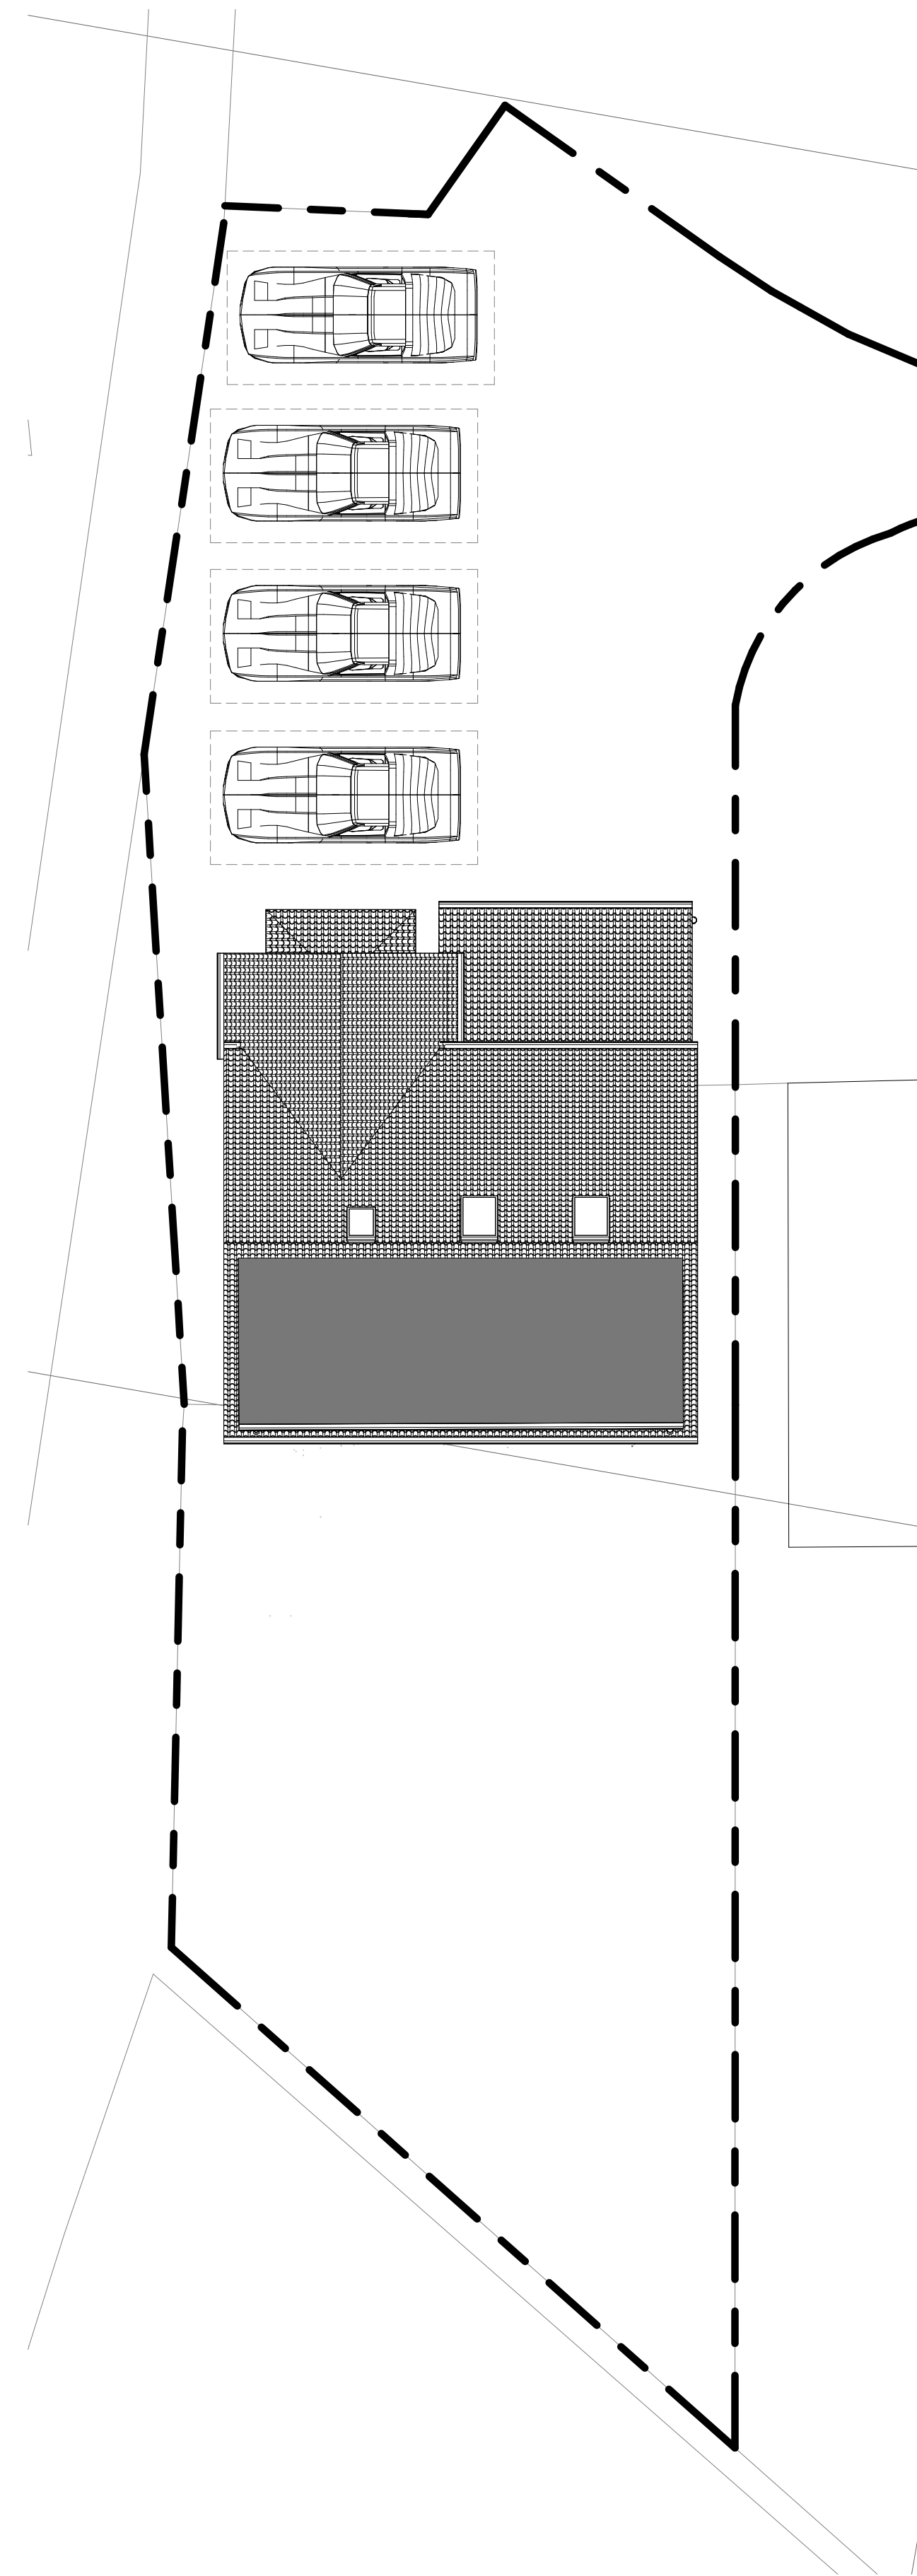

5 Block Plan - As Existing and Proposed
1 : 100



1 Location Plan
1 : 1250

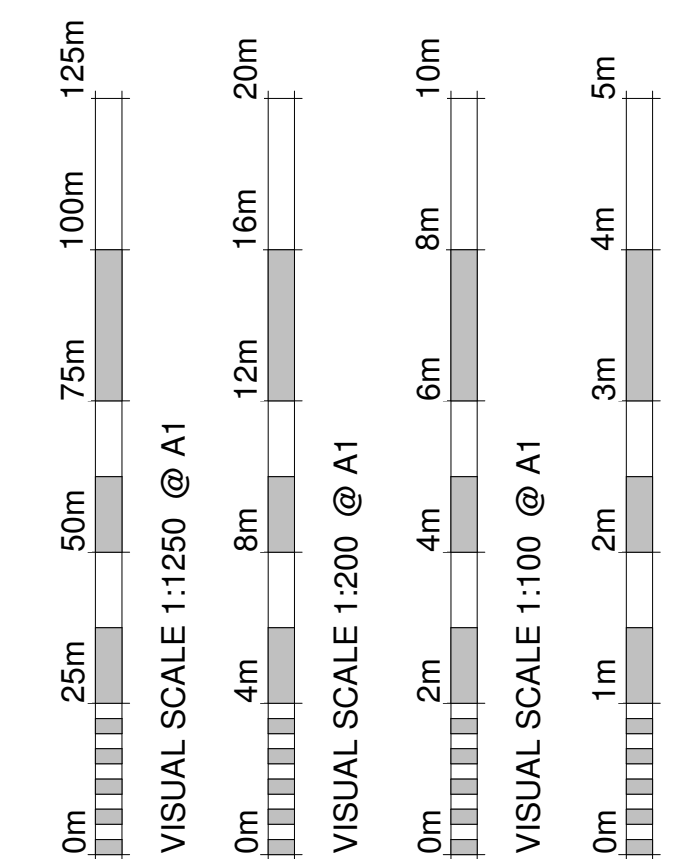

A Adding in car parking 01/04/2026 AB			
Revision Number	Revision Description	Revision Date	Issued by
Revision			

Planning

Status:

Dimensions, areas and levels where given are only approximate and subject to site survey.
All dimensions are to be checked on site. Figured dimensions only are to be taken from this drawing.
This drawing is to be read in conjunction with all relevant consultants and/or specialists drawings/documents and any discrepancies or variations are to be notified to the Architect before the affected work commences. This drawing is copyright and remains the property of the Architects.

CROE
ARCHITECTS
REGISTERED QUALIFIED ARCHITECTS / HERTFORDSHIRE

telephone: 01462 453931
email: info@croearchitects.co.uk
web: www.croearchitects.co.uk

Project:
2 Quinn Way,
Letchworth,
SG6 2TX

Client:
Gurpreet Singh

Drawing name:
As Existing & As Proposed -
Floor Plans

Scale: As indicated	A1	Drawing number	Revision
Date:	01 - 22	26017 - 001	A
Drawn by:	AB		