


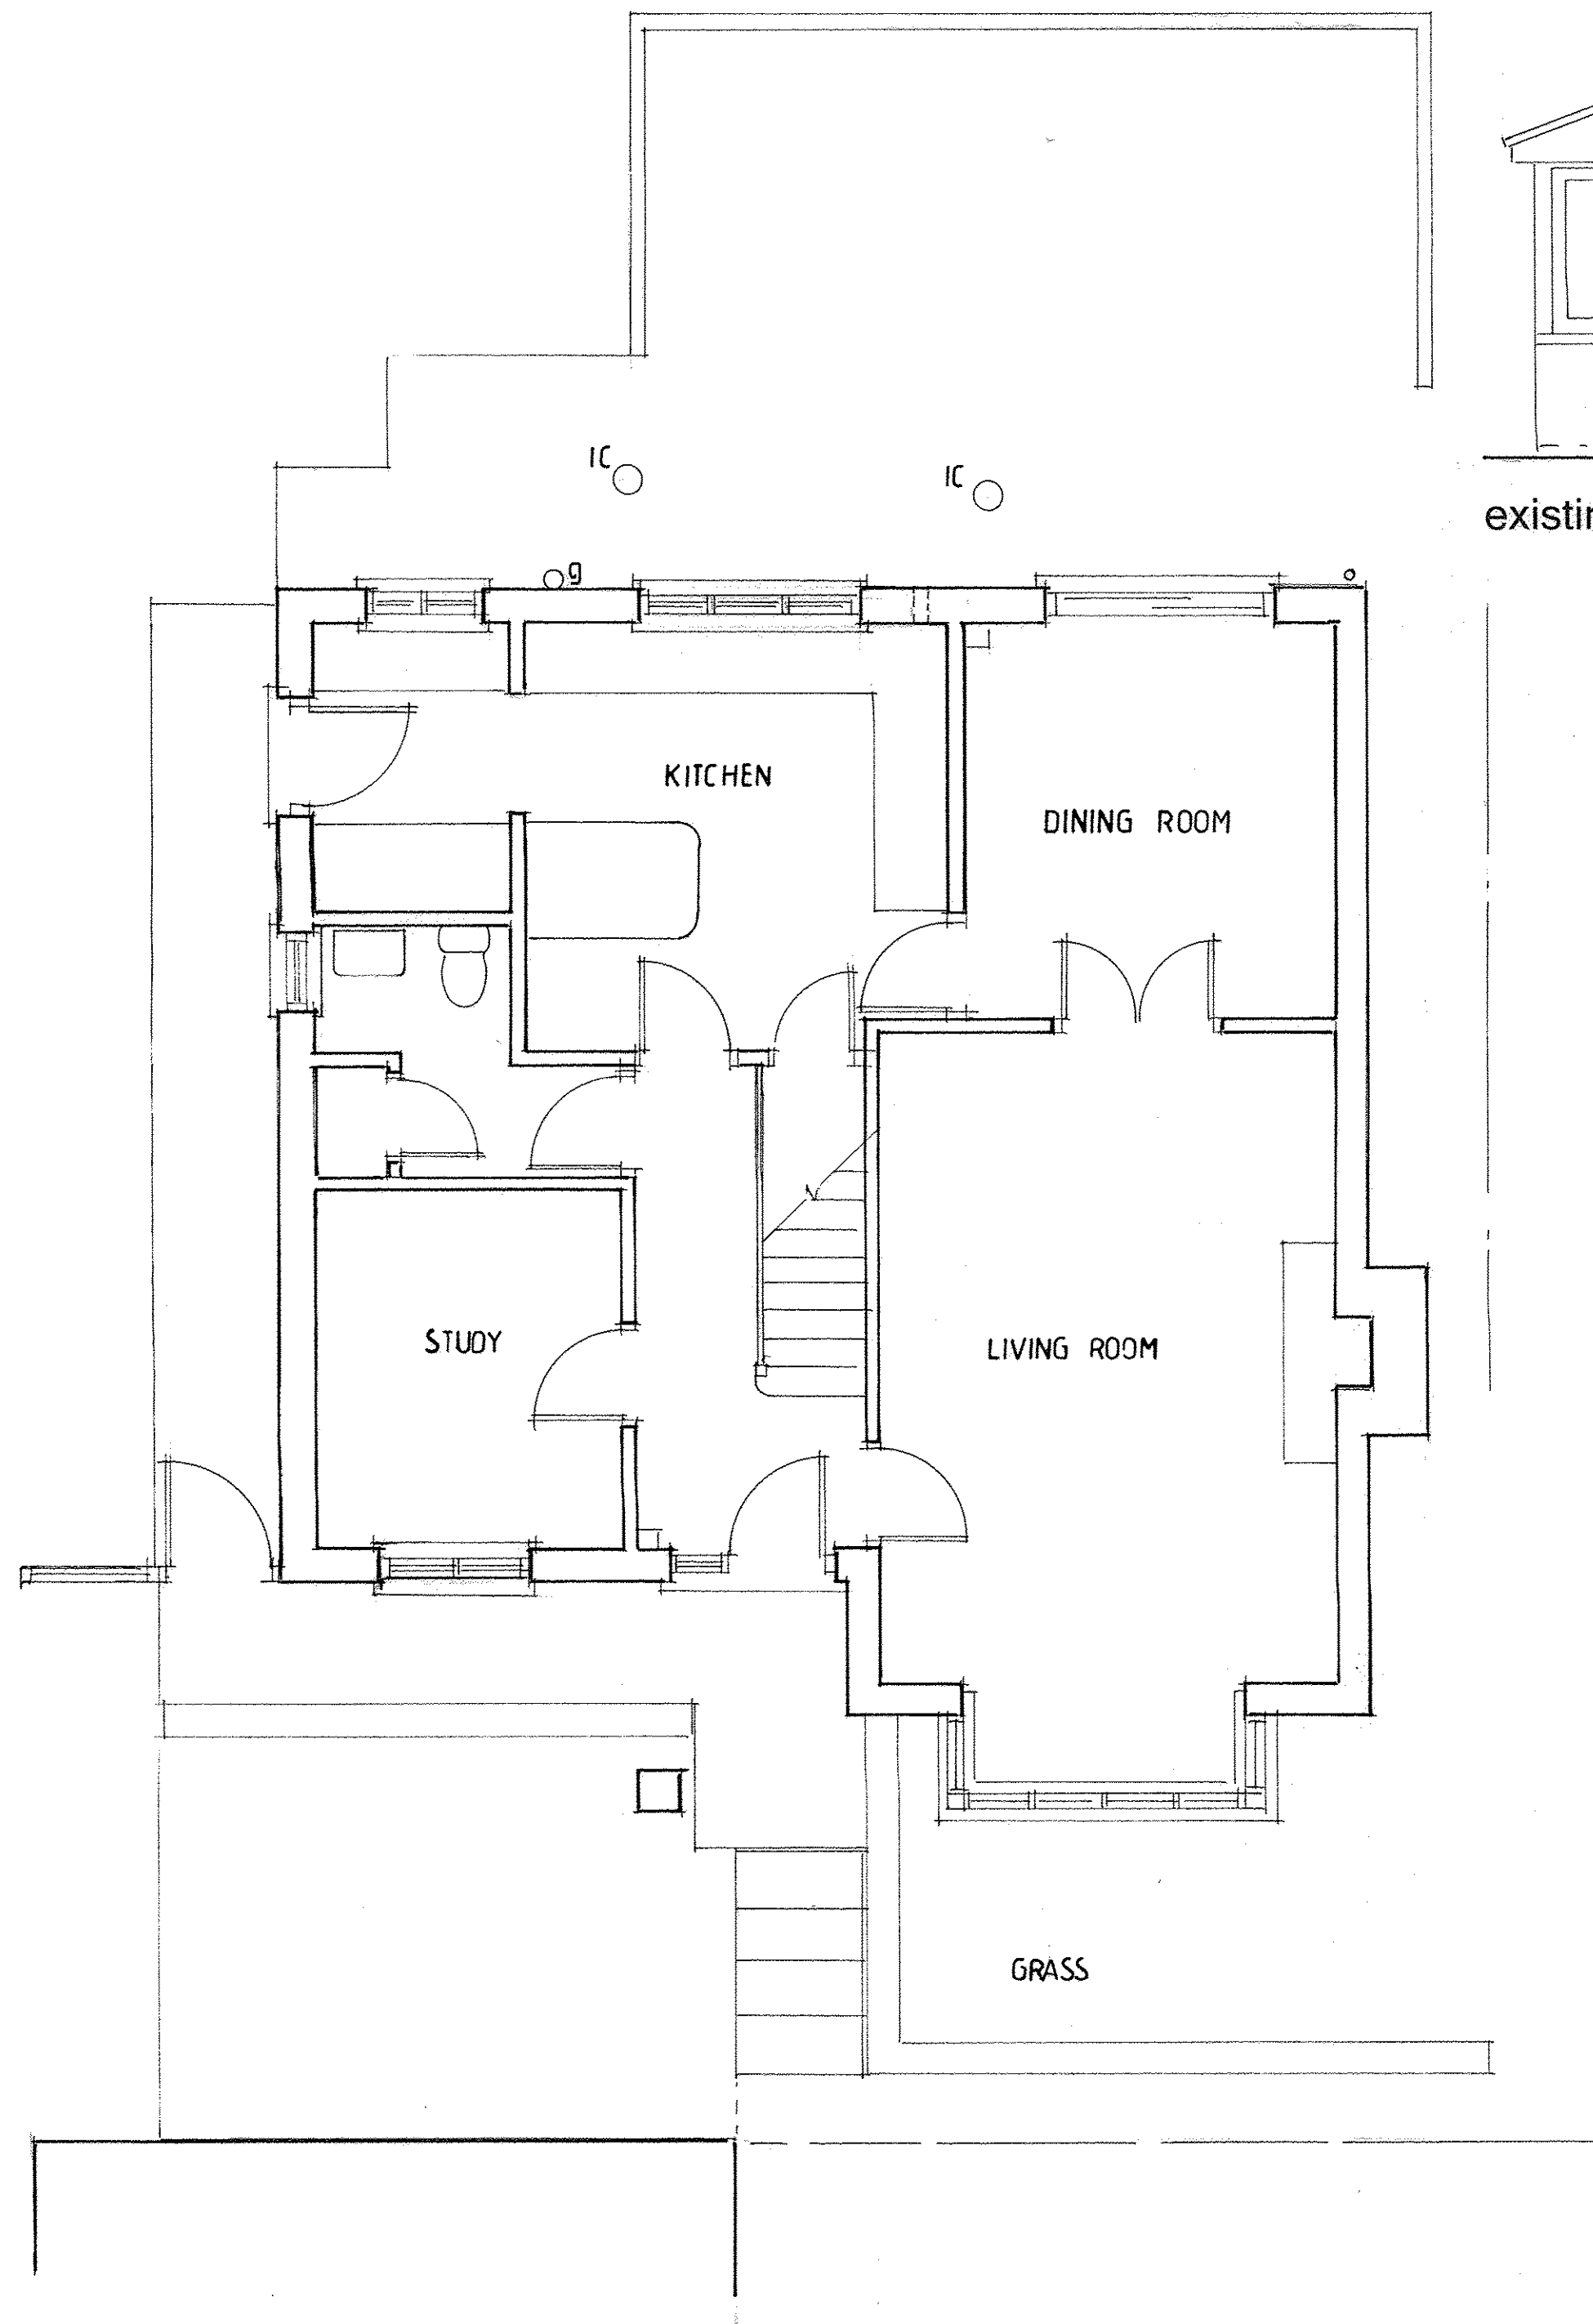

Existing Ground Floor Plan. 1 : 50.




existing elevation facing west.


existing elevation facing east.



existing elevation facing south.

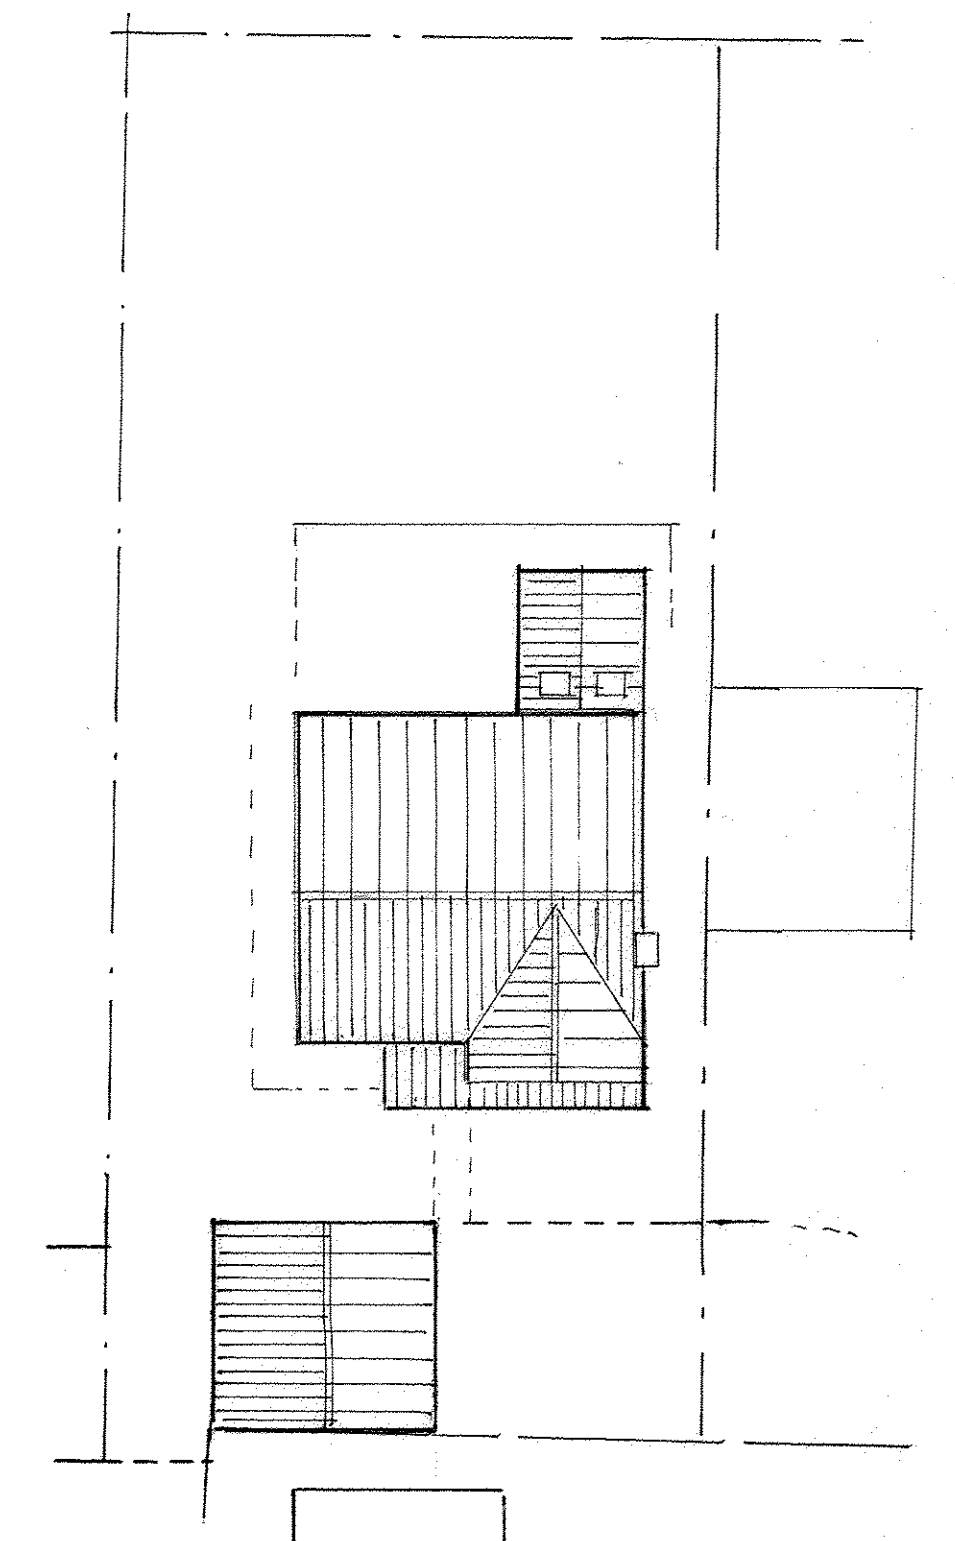

Proposed Site Plan. 1 : 200.

 

Project. 8. The Brambles Royston. Herts. SG8 9NQ.	JOHN GUEST. BSc. Architectural Designer. 1. Water Lane, Melbourn, Royston, SG8 6AX Tel: 07801 752897. enquiries@johnguestarchitectural.co.uk
Client. Mr. and Mrs. G. Glover.	Drawing Title: Existing Details.
Date. March. 2025	Drawing No. 886/25/01.
Scale. 1 : 50.	Revision: