




proposed elevation facing west.




proposed elevation facing east.

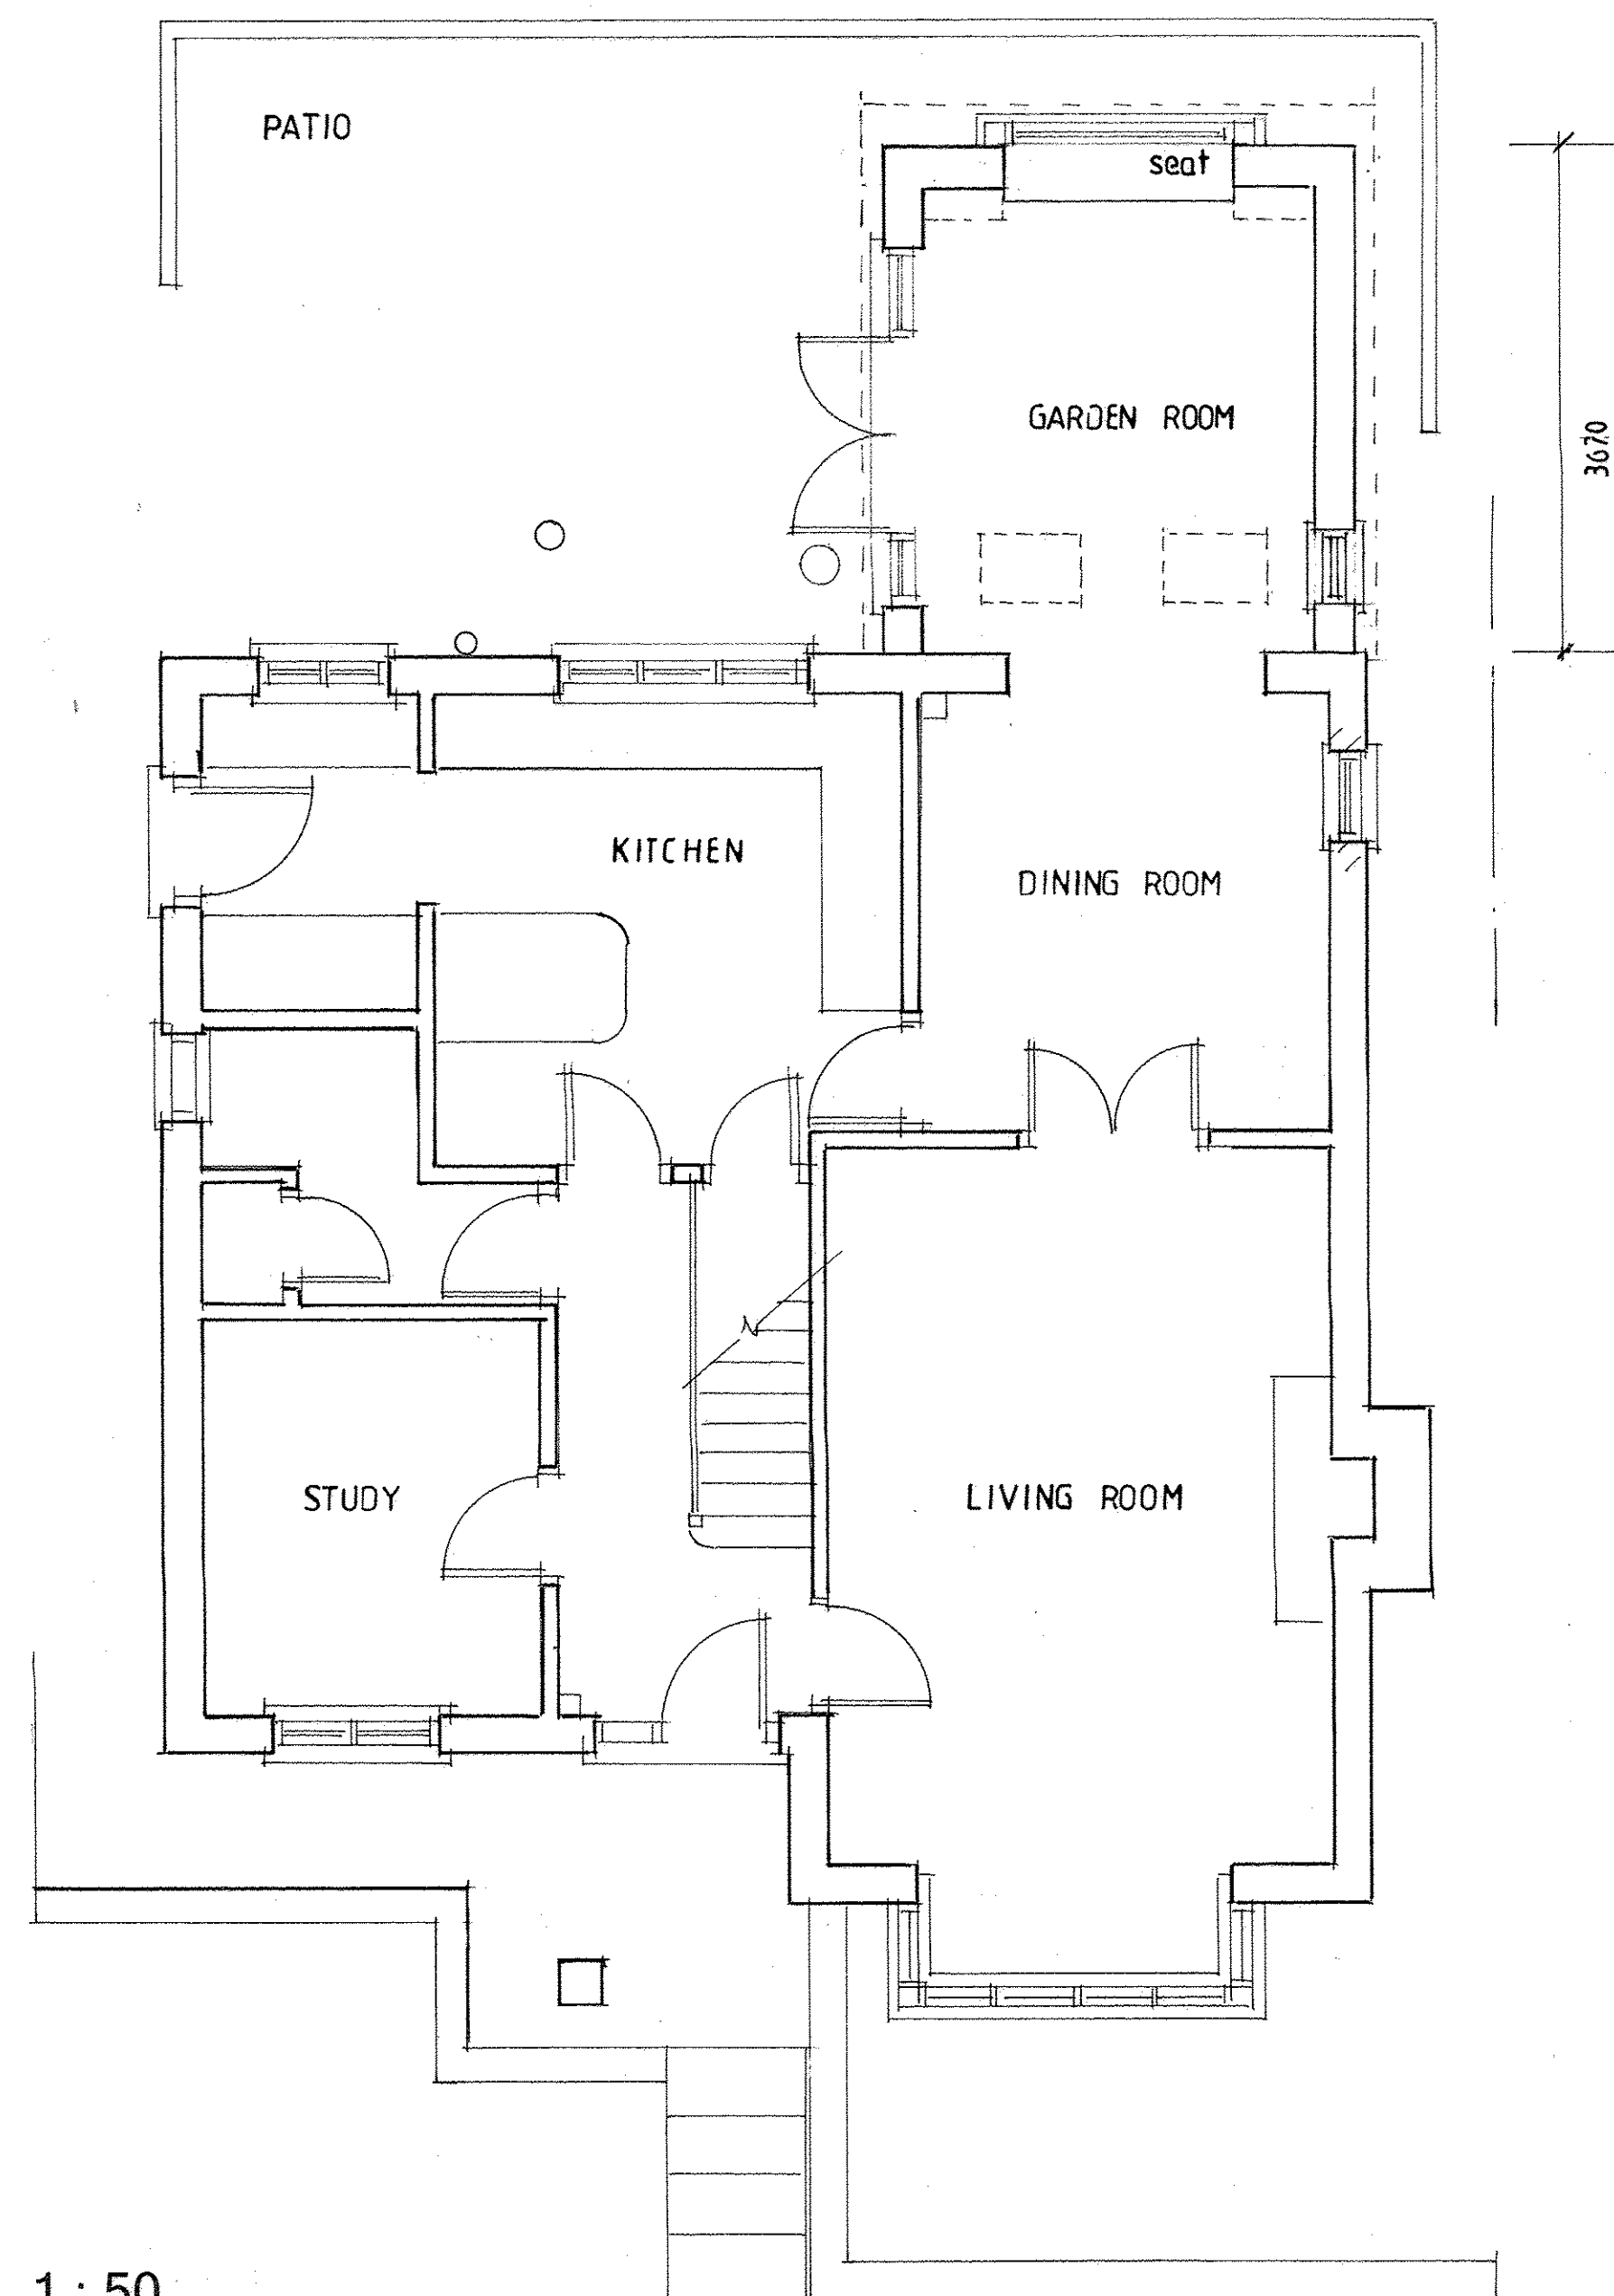

Proposed Ground Floor Plan. 1 : 50.



proposed elevation facing south.

 

Project. 8. The Brambles Royston. Herts. SG8 9NQ.	JOHN GUEST. BSc. Architectural Designer. 1. Water Lane, Melbourn, Royston, SG8 6AX Tel: 07801 752897. enquiries@johnquestarchitectural.co.uk
Client. Mr. and Mrs. G. Glover,	Drawing Title: Proposed Details.
Date. March. 2025	Drawing No. 886/25/02.
Scale. 1 : 50.	Revision: