




1 Proposed Site Plan
1 : 500



2 Site Location Plan
1 : 1250

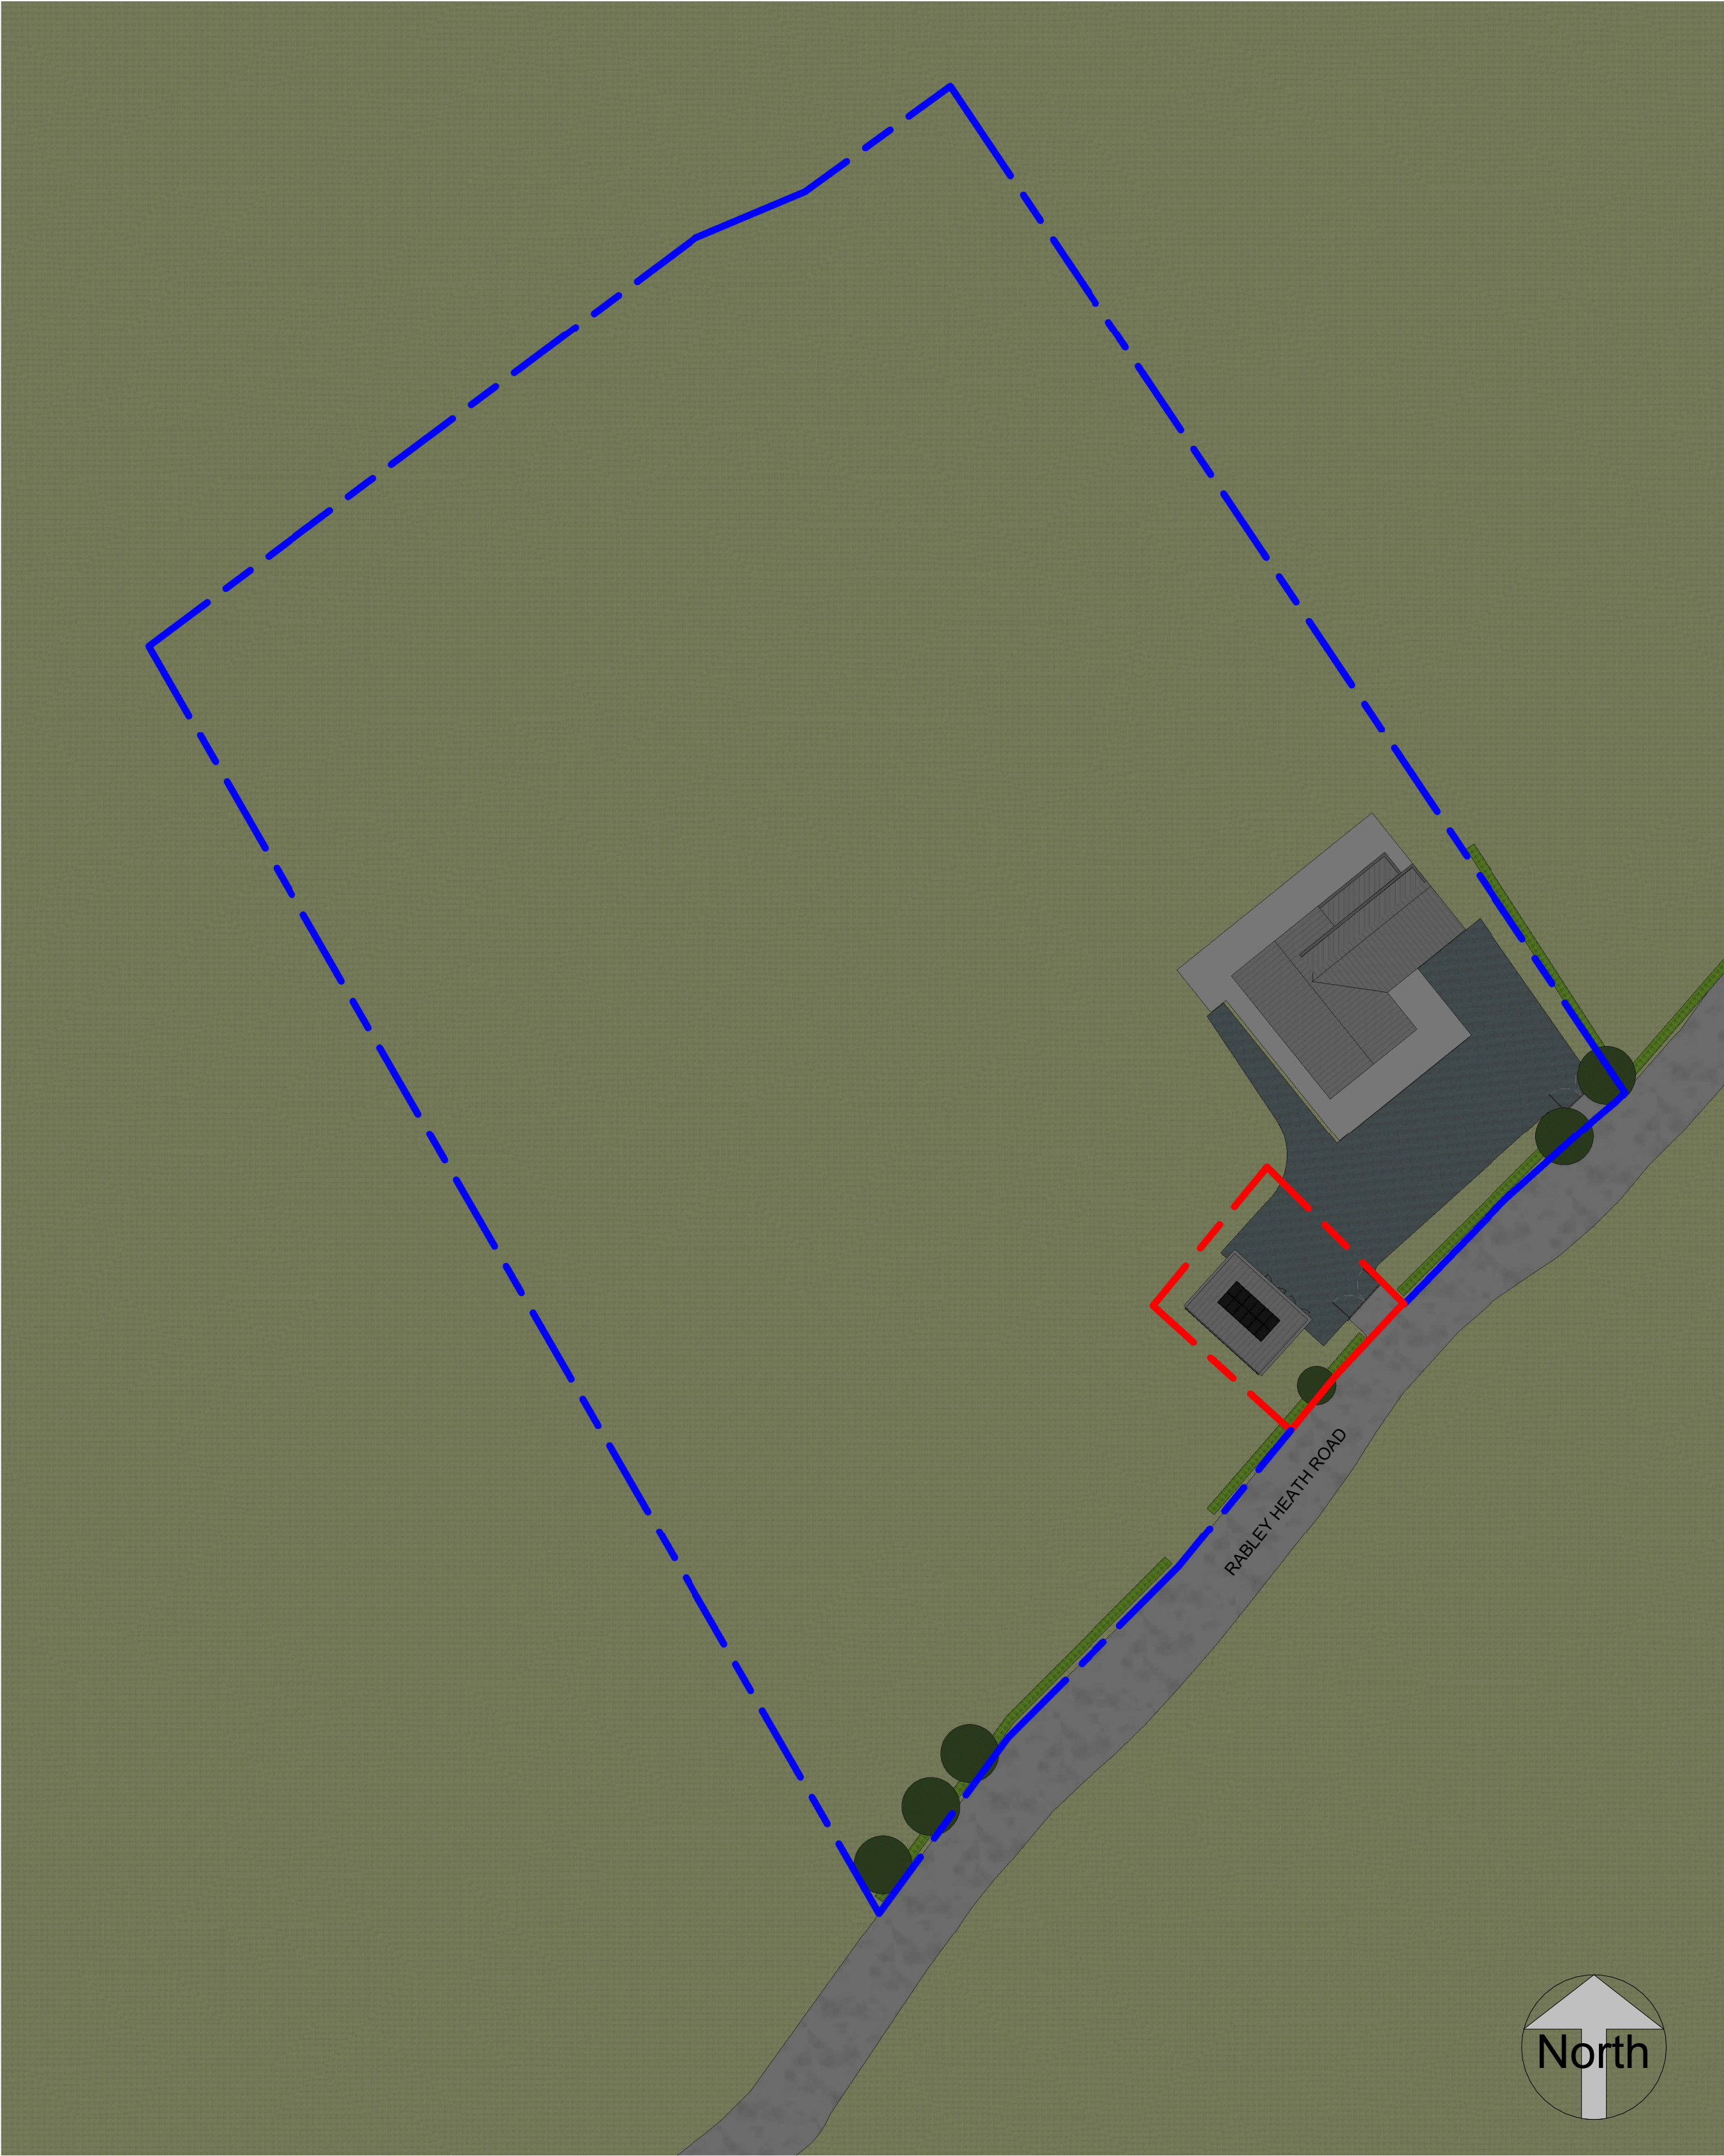

This drawing is protected under Copyright and at no time should any portion of this drawing be reproduced or copied without the permission of the Designer (Design Copyright Act 1968). This drawing must not be used for purposes other than that for which it is provided. It is supplied without liability for any errors or omissions. Drawings only to be scaled for planning application purposes, all dimensions to be checked on site. All drawings subject to Statutory Authority Approval.

No.	Revision Description	Date	Drawn	Checked

project

STABLES

client

Mr A Jennings

07590073160
The Basement, 324
Liverpool Road,
London, N7 8PU

www.nucleusdesignstudio.co.uk
richard@nucleusdesignstudio.co.uk

status	Planning Application	address						
		Land Adjacent to Ashley Lodge, Rabley Heath Road, AL6 9UB						
date	03/25/24	scale	As indicated	project no	24-01	drwg no.	10	rev
		Proposed Site Plan & Site Location Plan						