



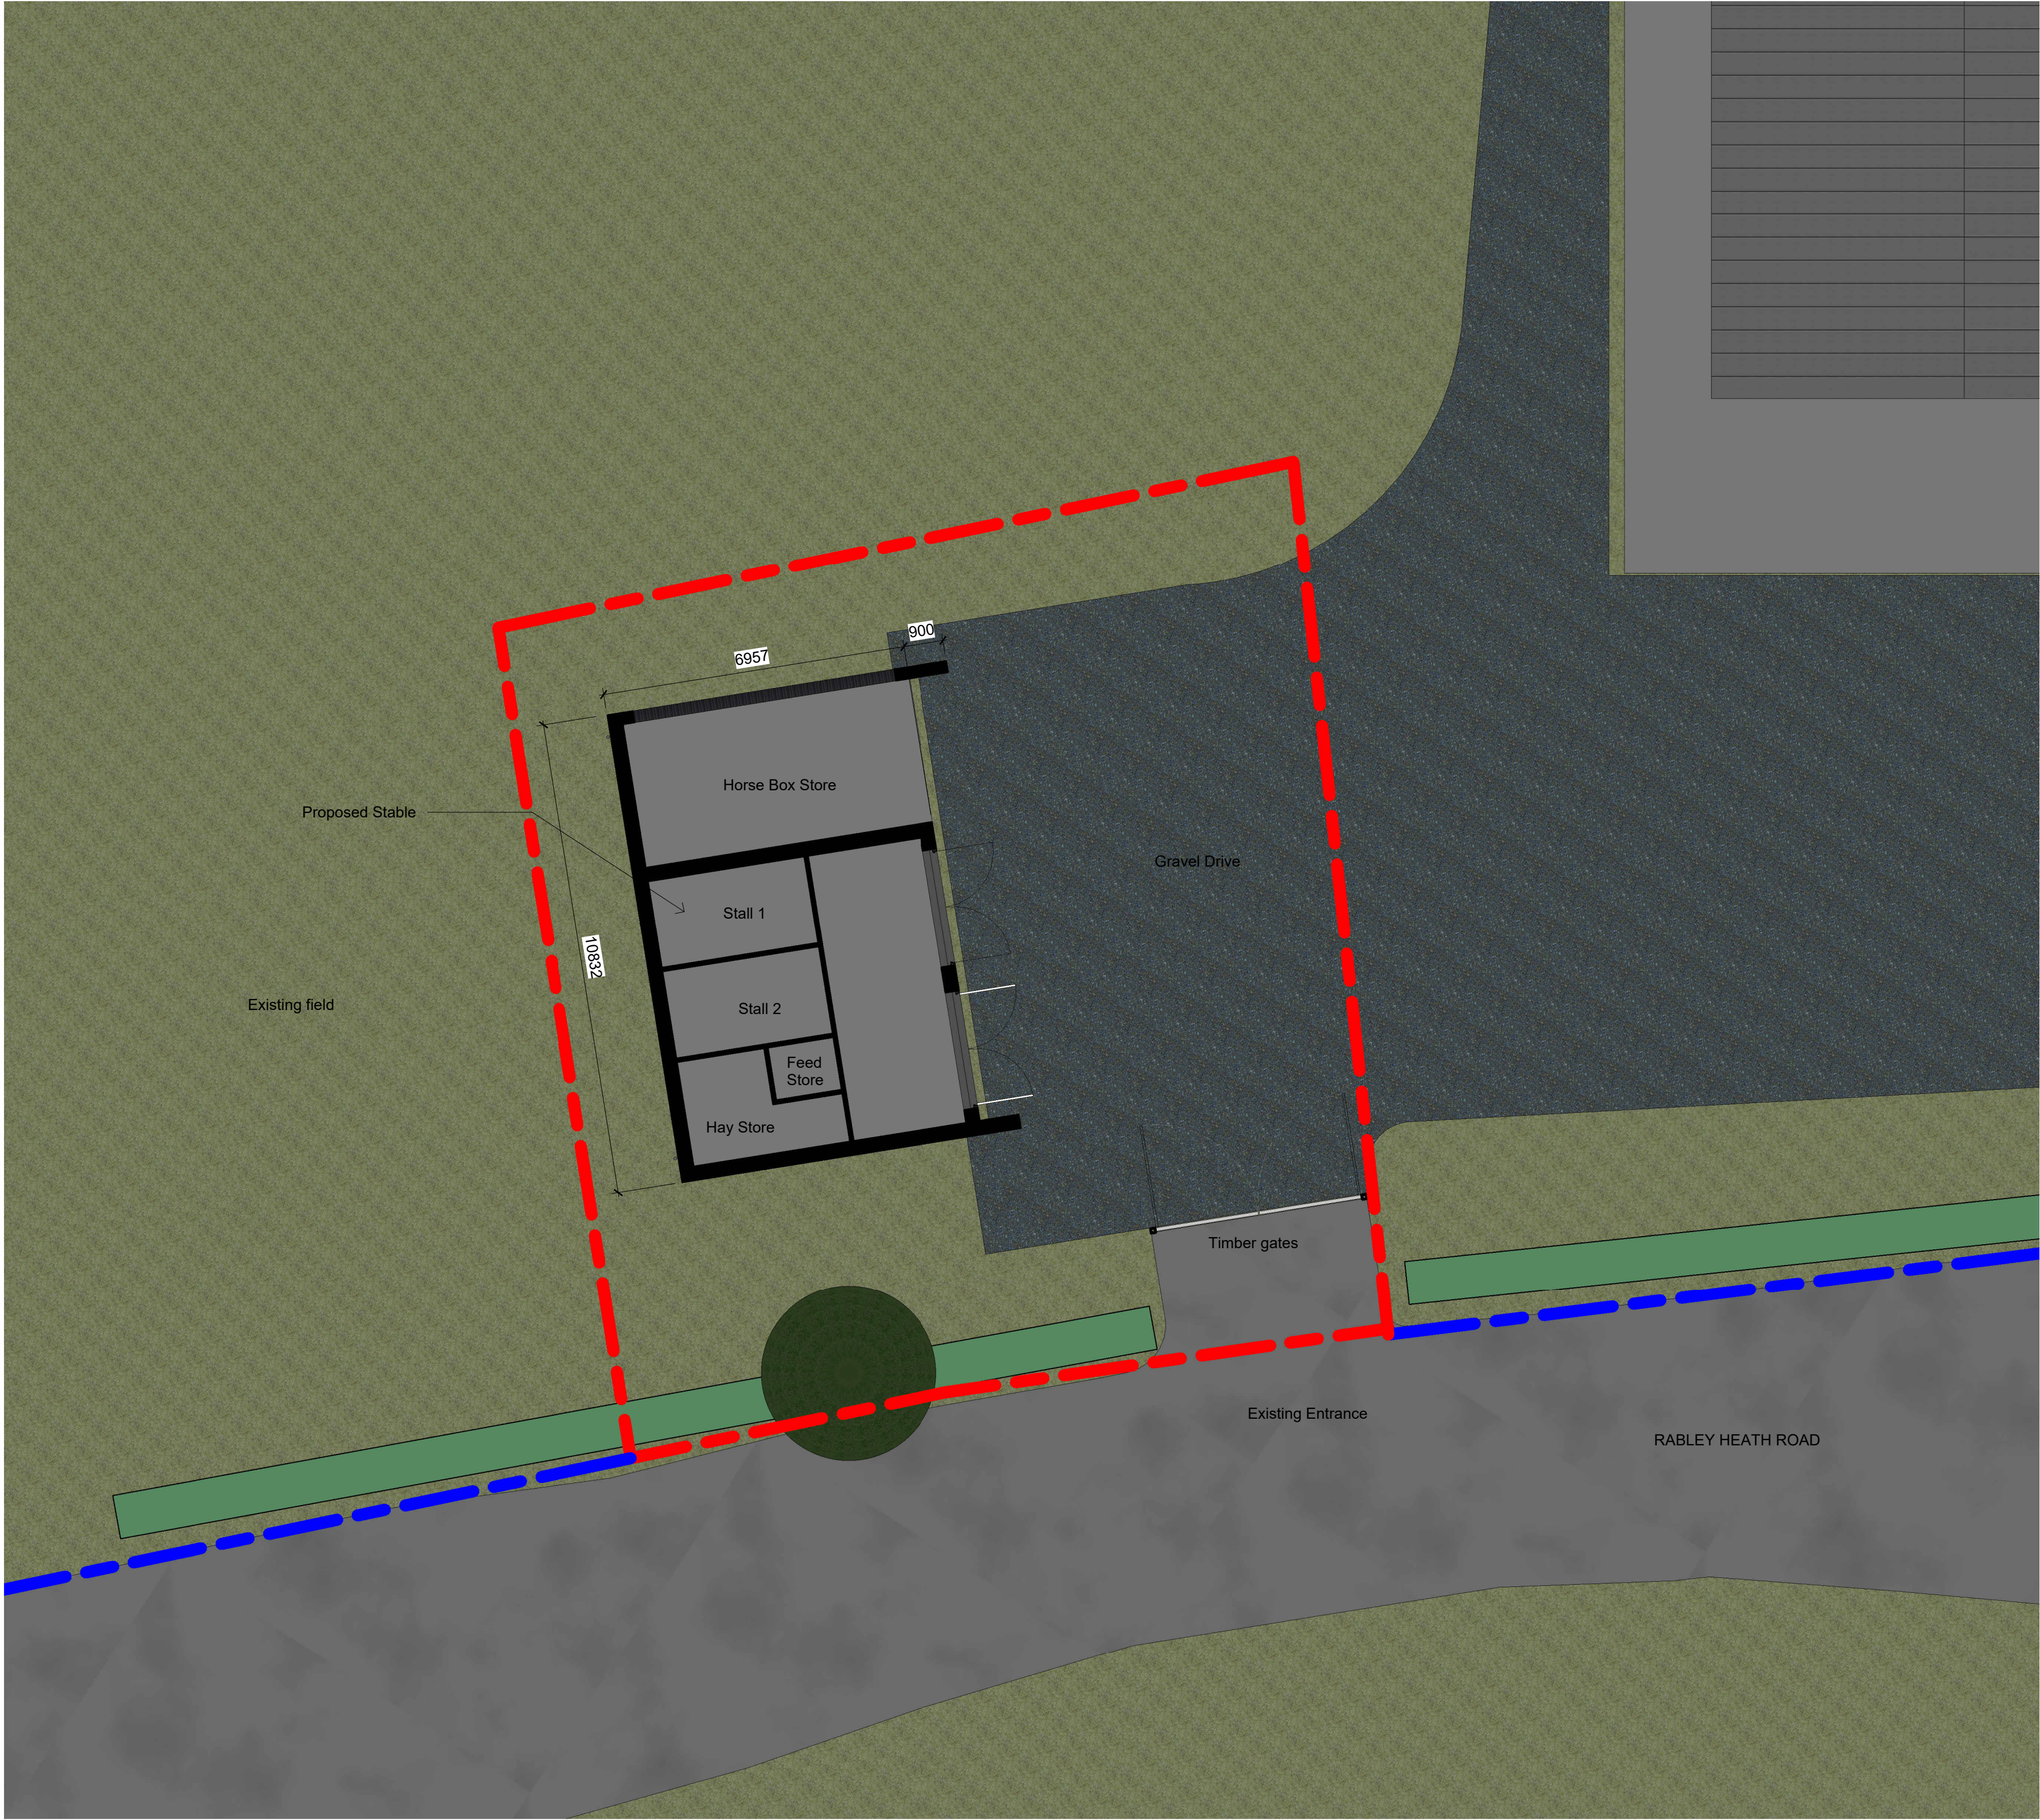


1
1 : 100

Ground Floor Plan

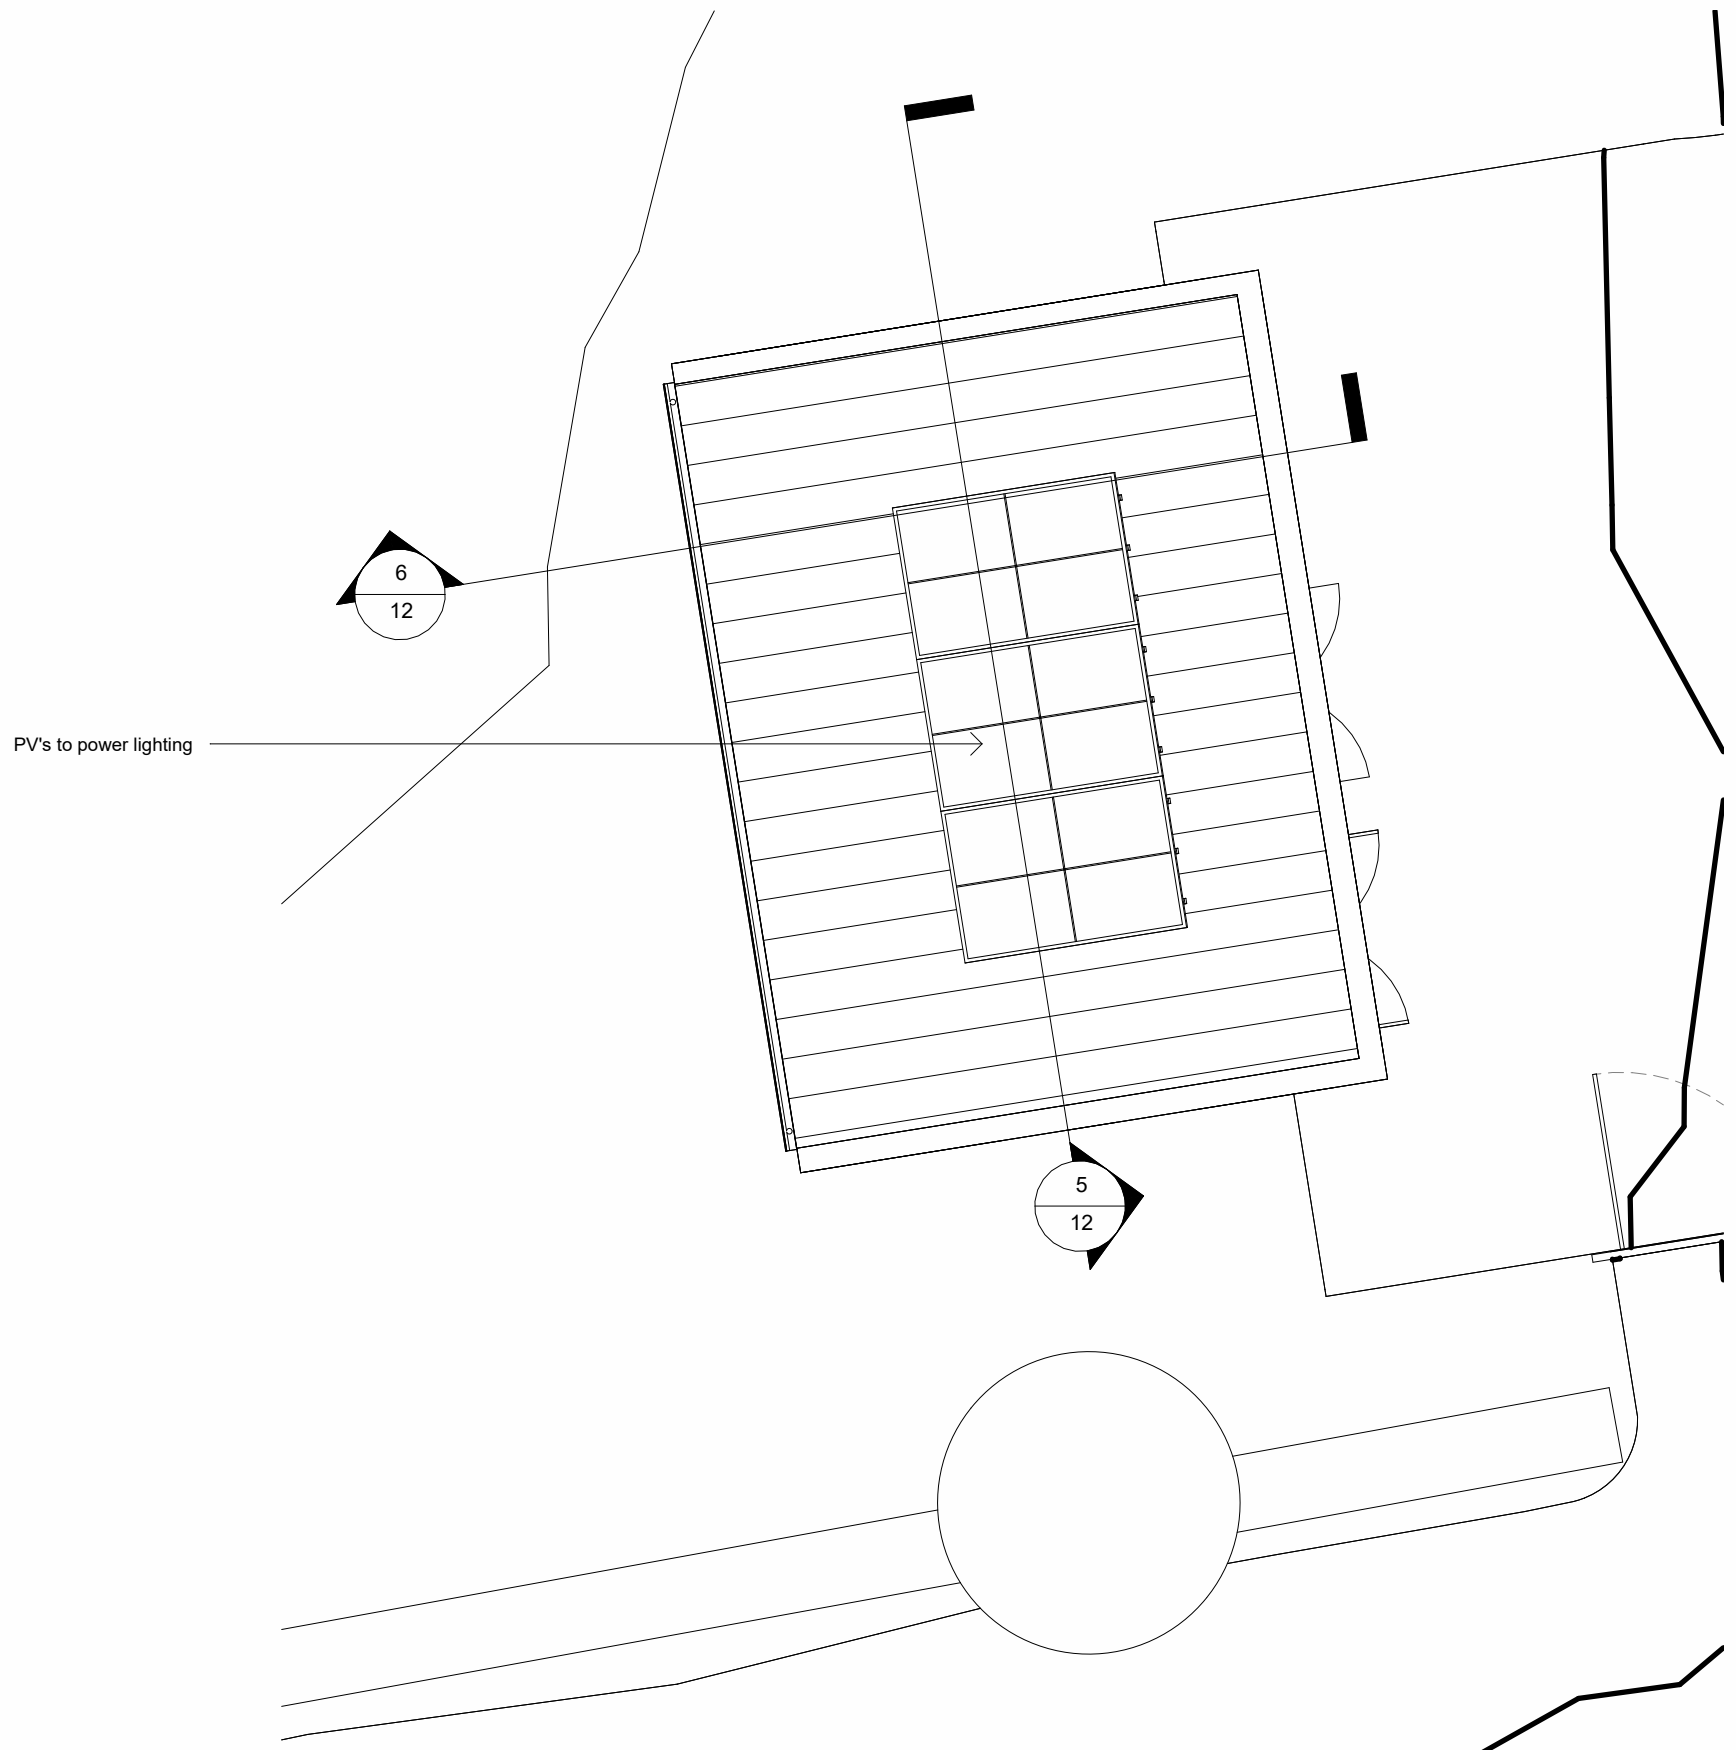

2
1 : 100

Roof Plan

 

This drawing is protected under Copyright and at no time should any portion of this drawing be reproduced or copied without the permission of the Designer (Design Copyright Act 1968). This drawing must not be used for purposes other than that for which it is provided. It is supplied without liability for any errors or omissions. Drawings only to be scaled for planning application purposes, all dimensions to be checked on site. All drawings subject to Statutory Authority Approval.

No.	Revision Description	Date	Drawn	Checked



project
STABLES
client
Mr A Jennings

07590073160
The Basement, 324
Liverpool Road,
London, N7 8PU

nucleus

DESIGN STUDIO

www.nucleusdesignstudio.co.uk
richard@nucleusdesignstudio.co.uk

status Planning Application	address	Land Adjacent to Ashley Lodge, Rabley Heath Road, AL6 9UB				
	title	Proposed Ground Floor & Roof Plans				
	date	scale	project no	drwg no.	rev	
	03/25/24	1 : 100	24-01	11		