


EXISTING 1.8m
SLOTTED FENCE

COVERED AREA

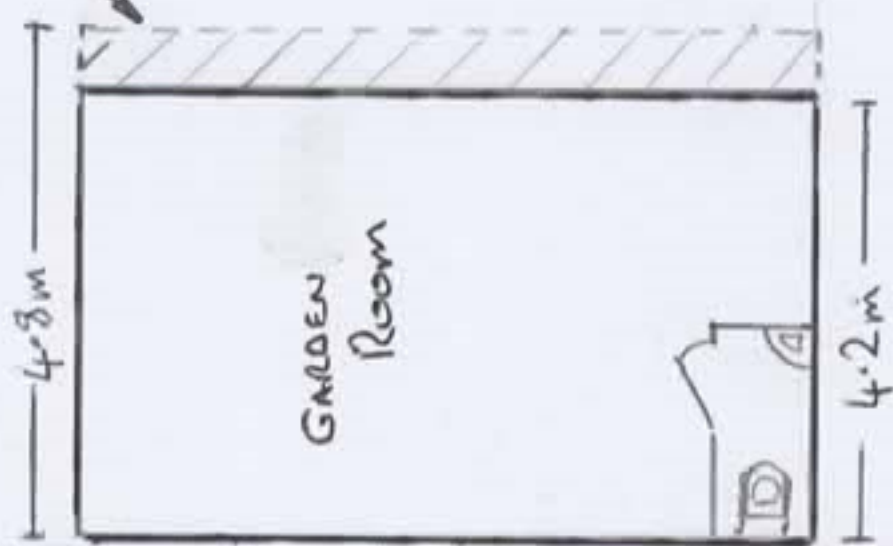


GARDEN
Room

4.8m

4.2m

1.8 METRE
WOODEN FENCE

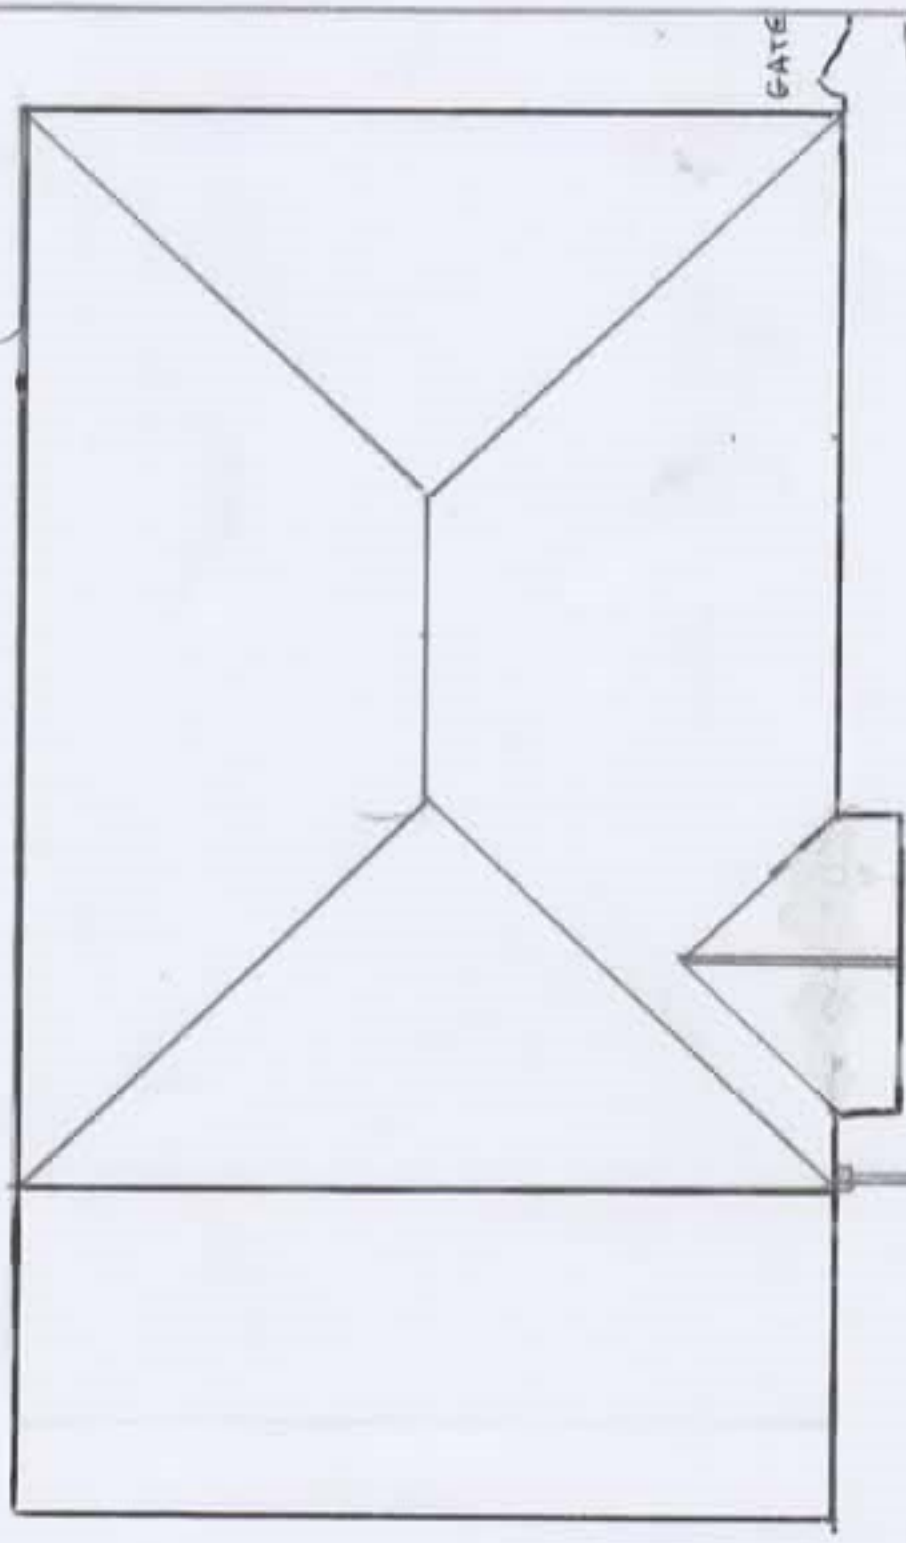


GATE

1.8 METRE
WOODEN FENCE

EXISTING 1.8m
SLOTTED FENCE

HEDGE

HEDGE

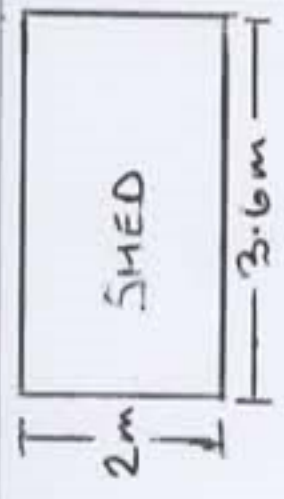

SHED

2m

3.6m

RICHARD LEWIS
PROJECT : 2A MIDDLE DRIFT, ROYSTON, SG85BU
TITLE : LOCATION / SITE PLAN SCALE : 1:100
ORG NO PL/1004/01 DATE 19.08.2024