




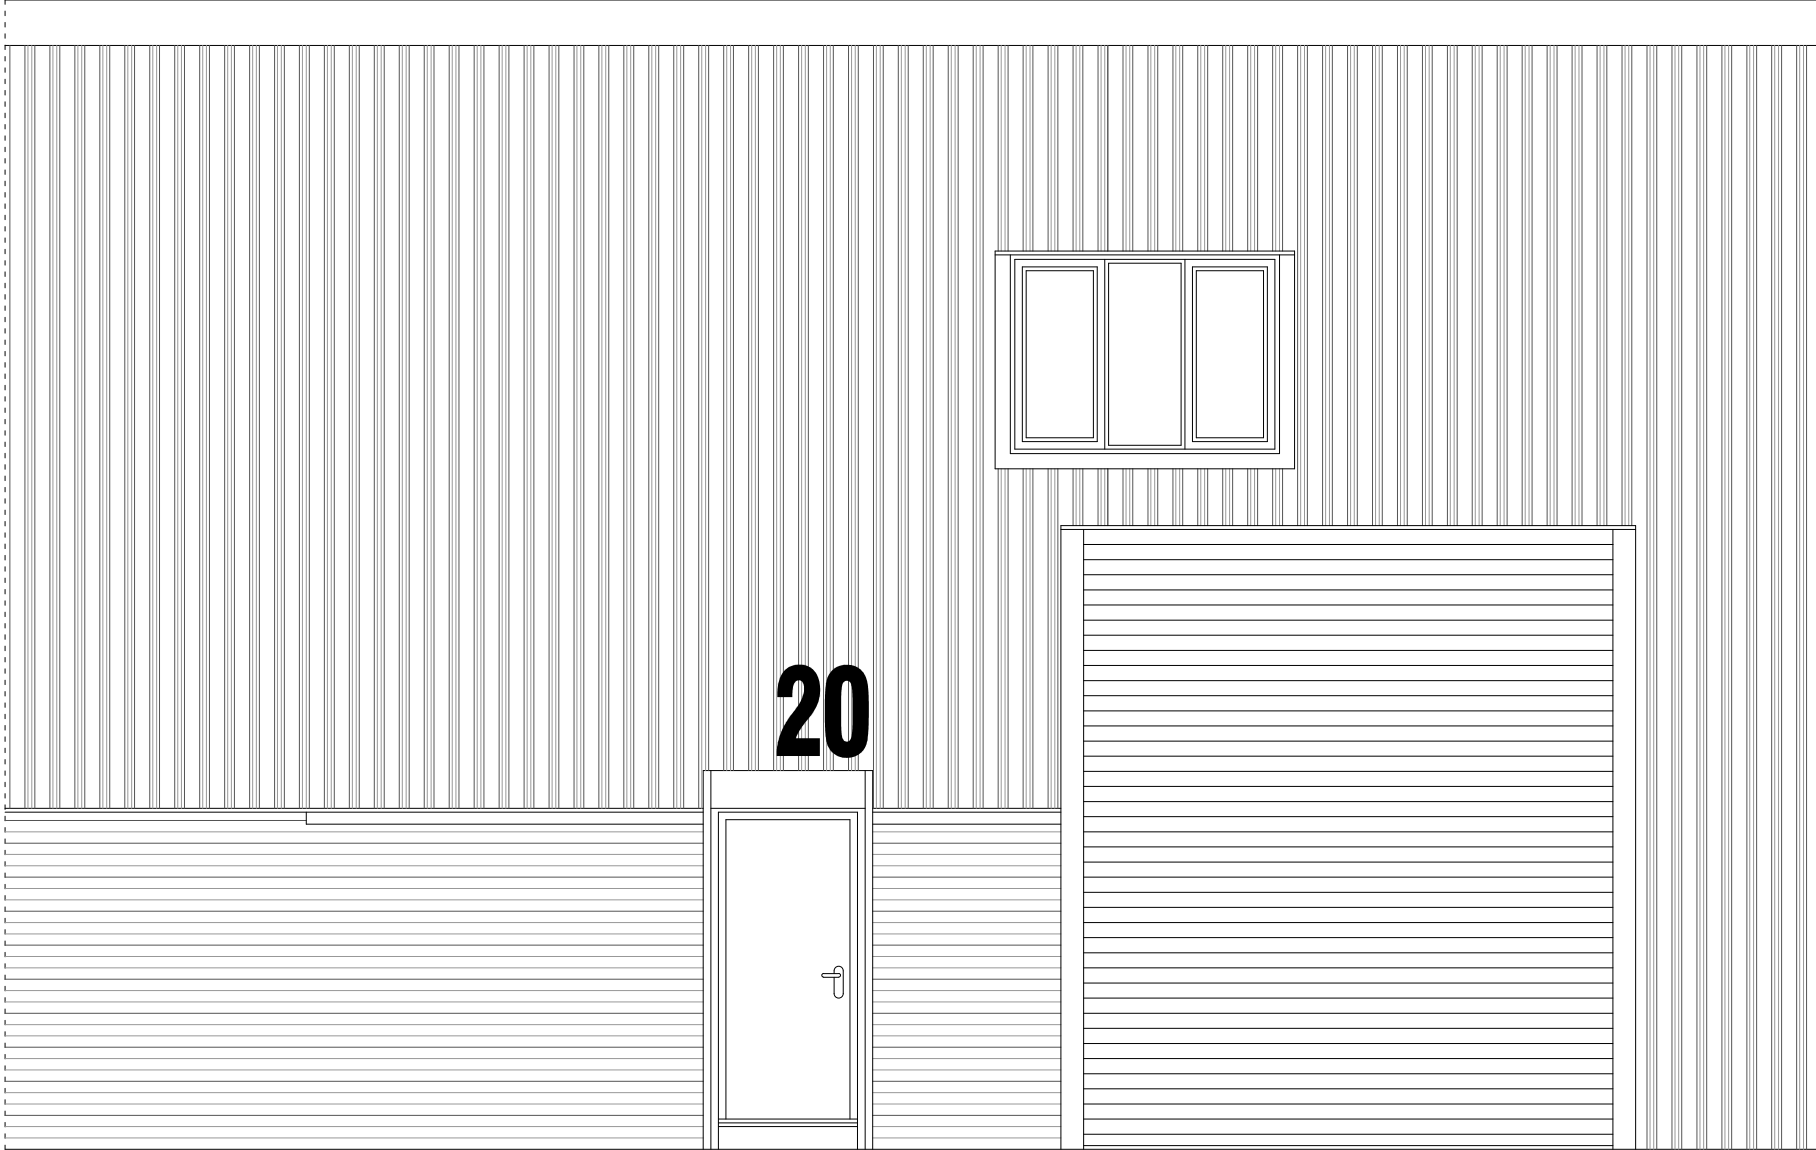

PROPOSED - FRONT ELEVATION

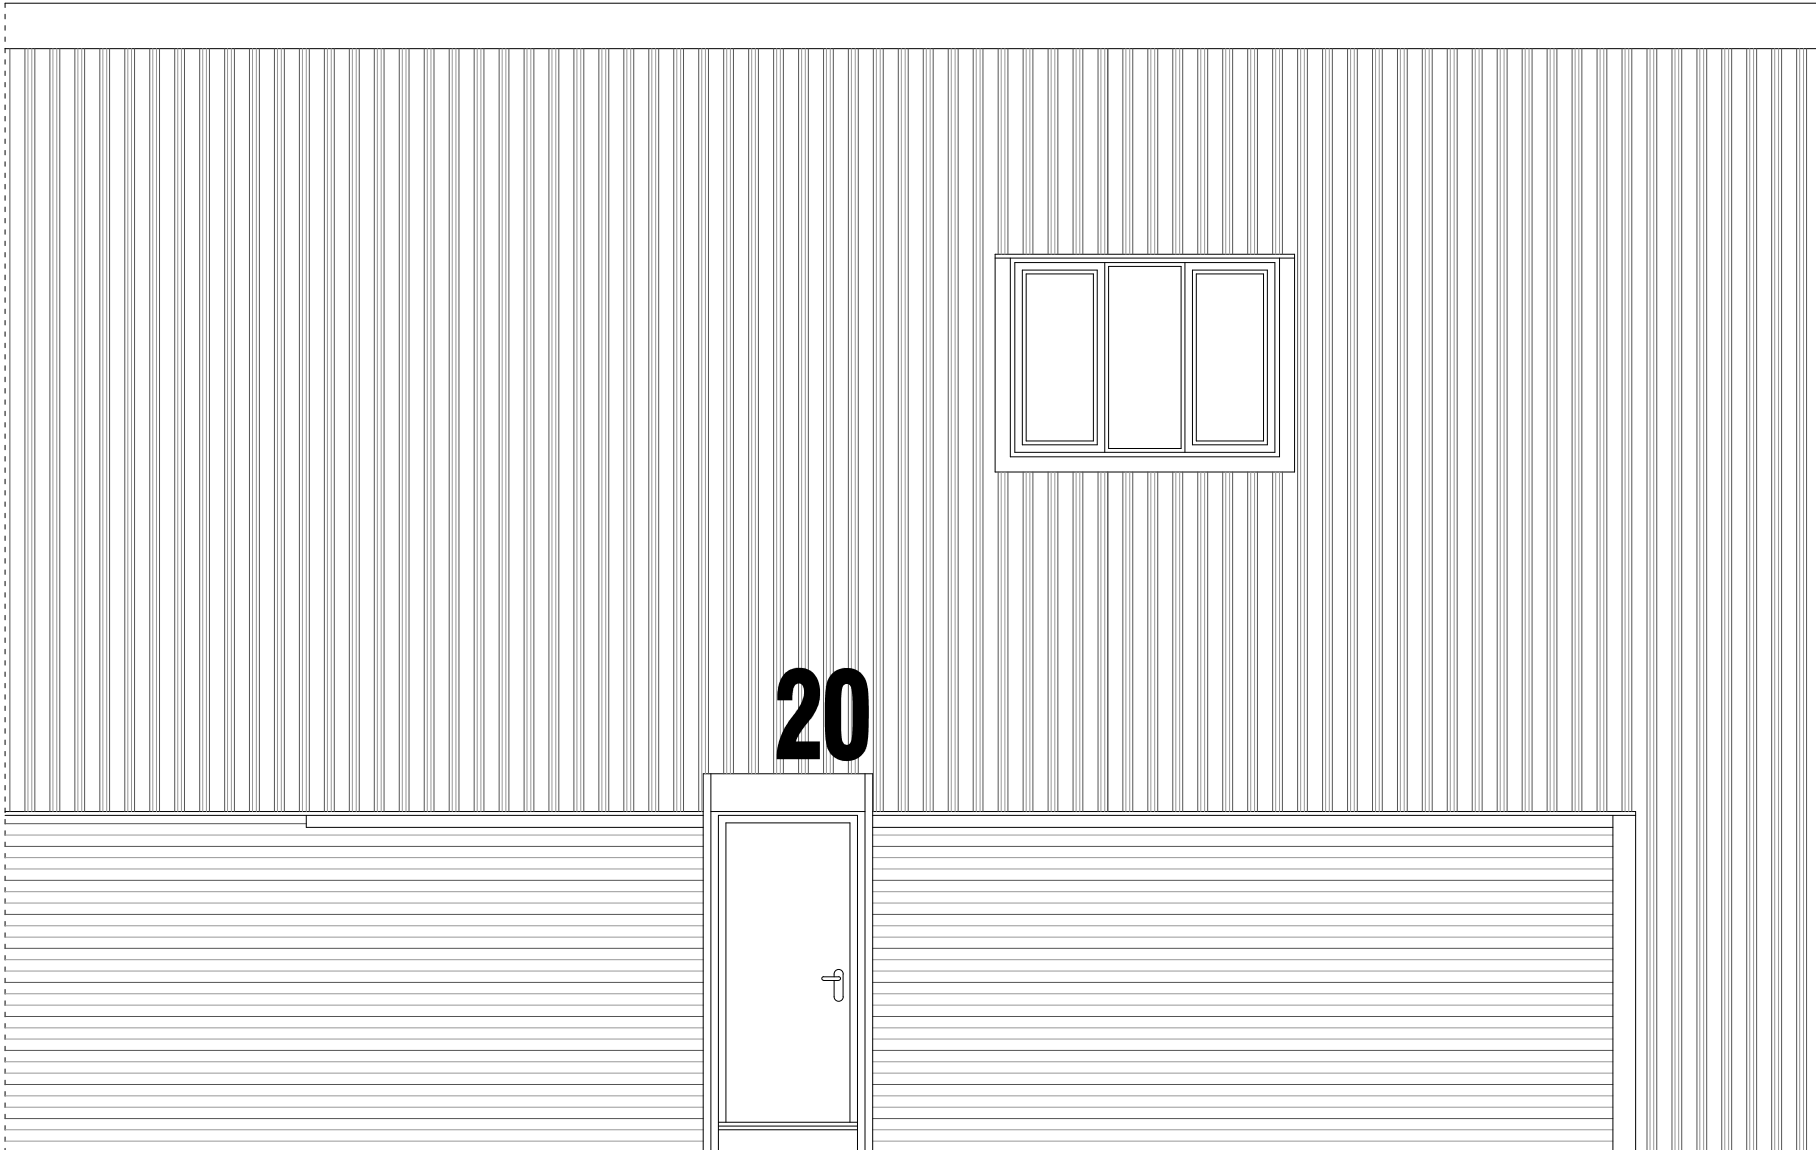

EXISTING - FRONT ELEVATION

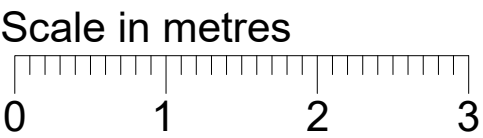

|      |      |             |                                                                |                        |                  |
|------|------|-------------|----------------------------------------------------------------|------------------------|------------------|
|      |      |             | Title<br>Unit 20 Cam Centre<br>Wilbury Road<br>Hitchin SG4 0AP |                        |                  |
|      |      |             | Description<br>Front Elevation                                 |                        |                  |
|      |      |             | Scale<br>1:50 @ A3                                             | Issue Date<br>10/07/24 | Drawn By<br>p.s. |
| Rev. | Date | Description | Drawing No.<br>15506-01                                        |                        | Revision         |