




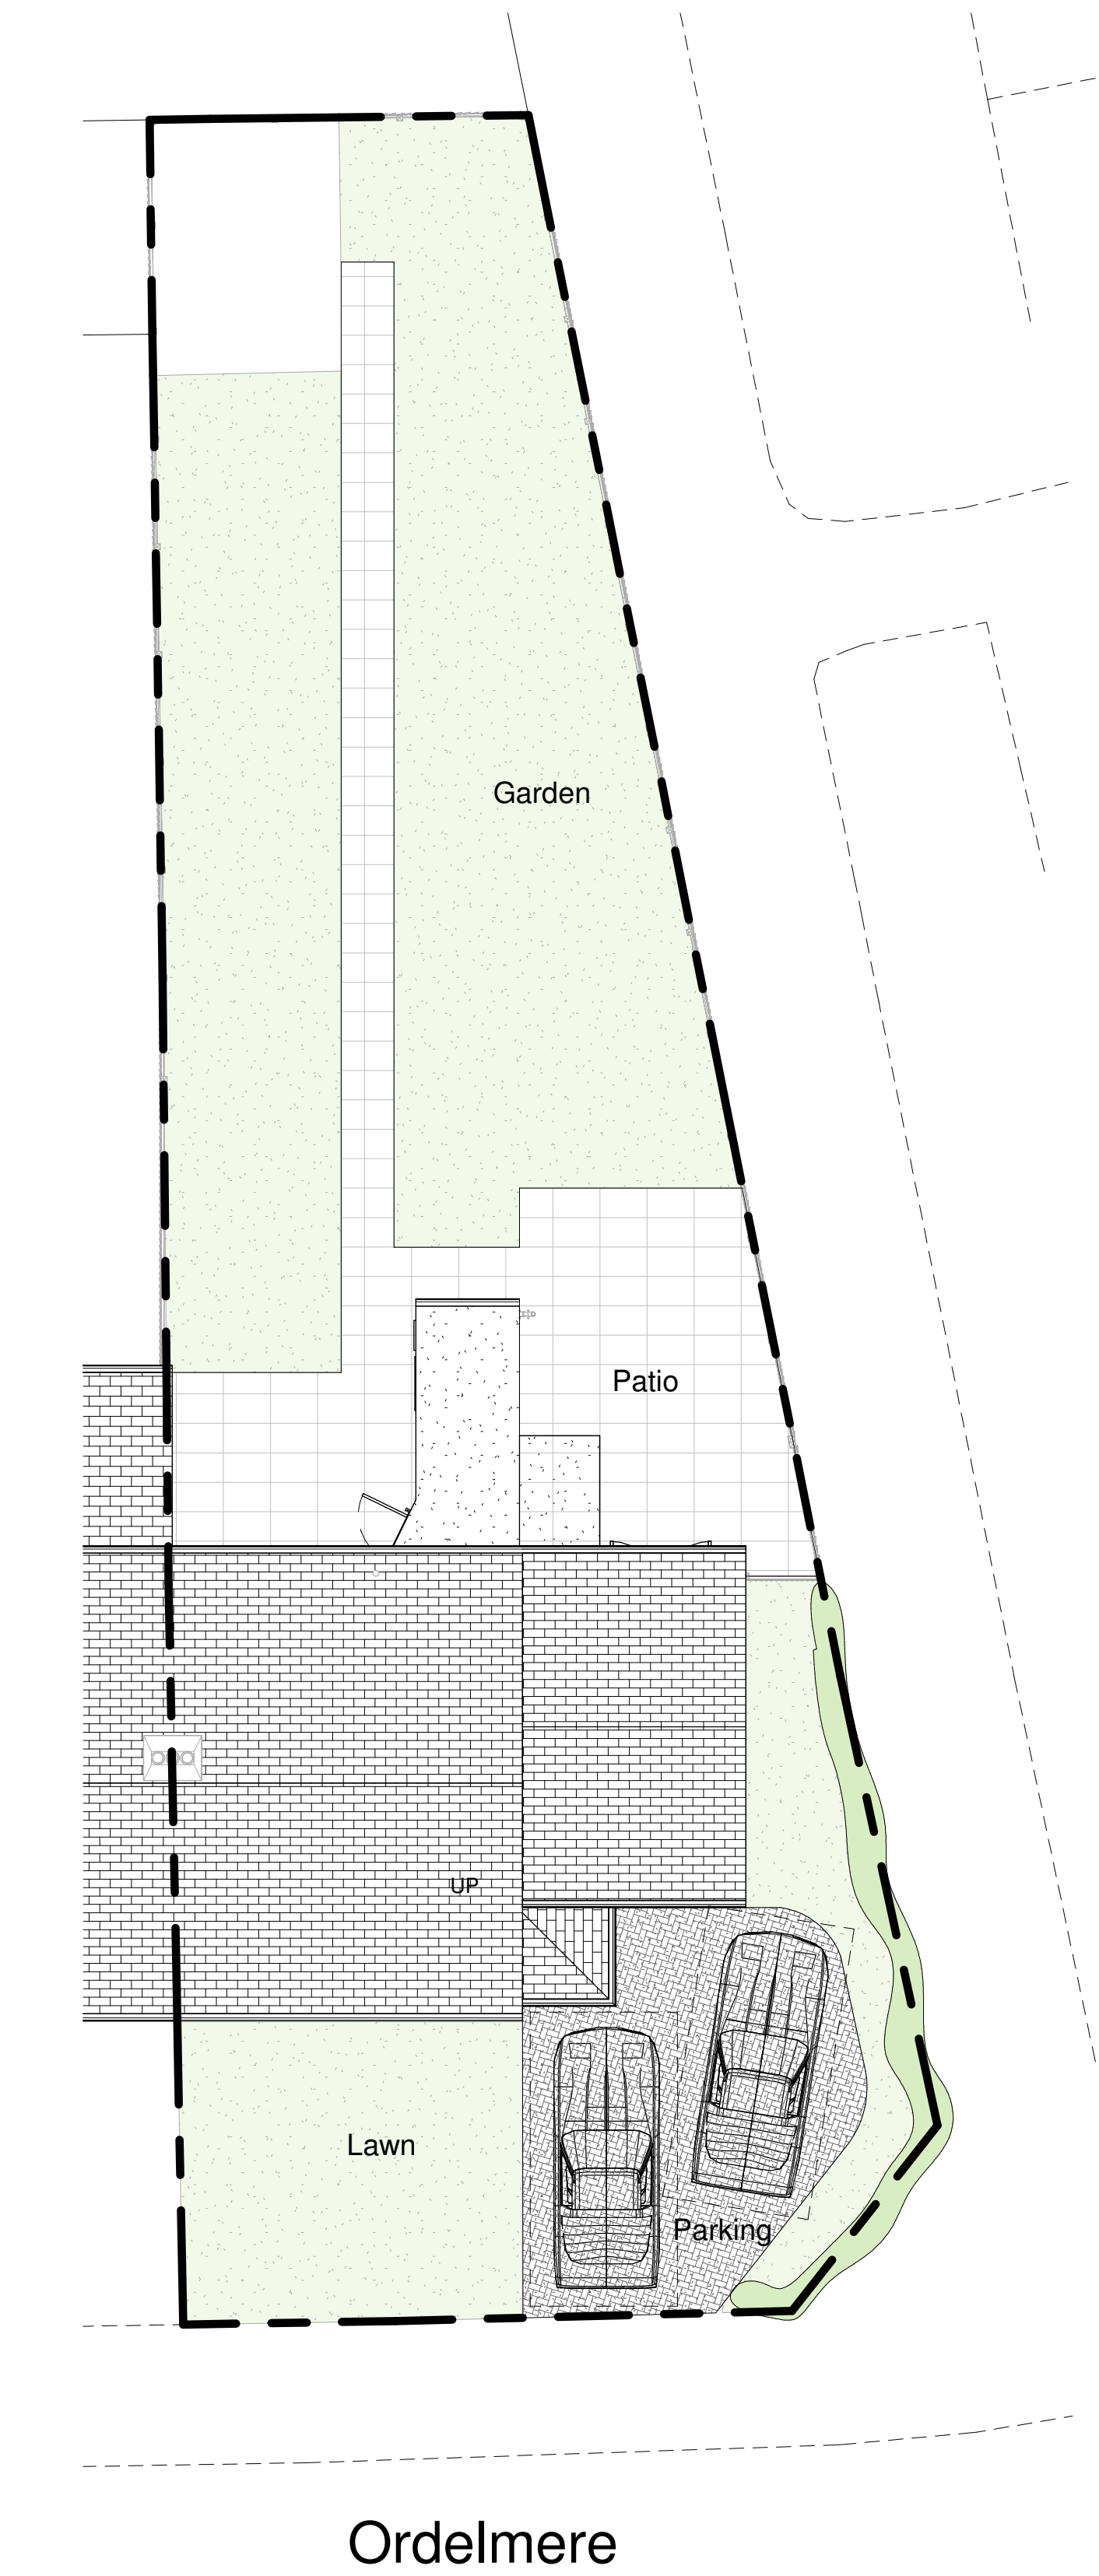


1 **Block Plan - As Proposed**
1 : 100

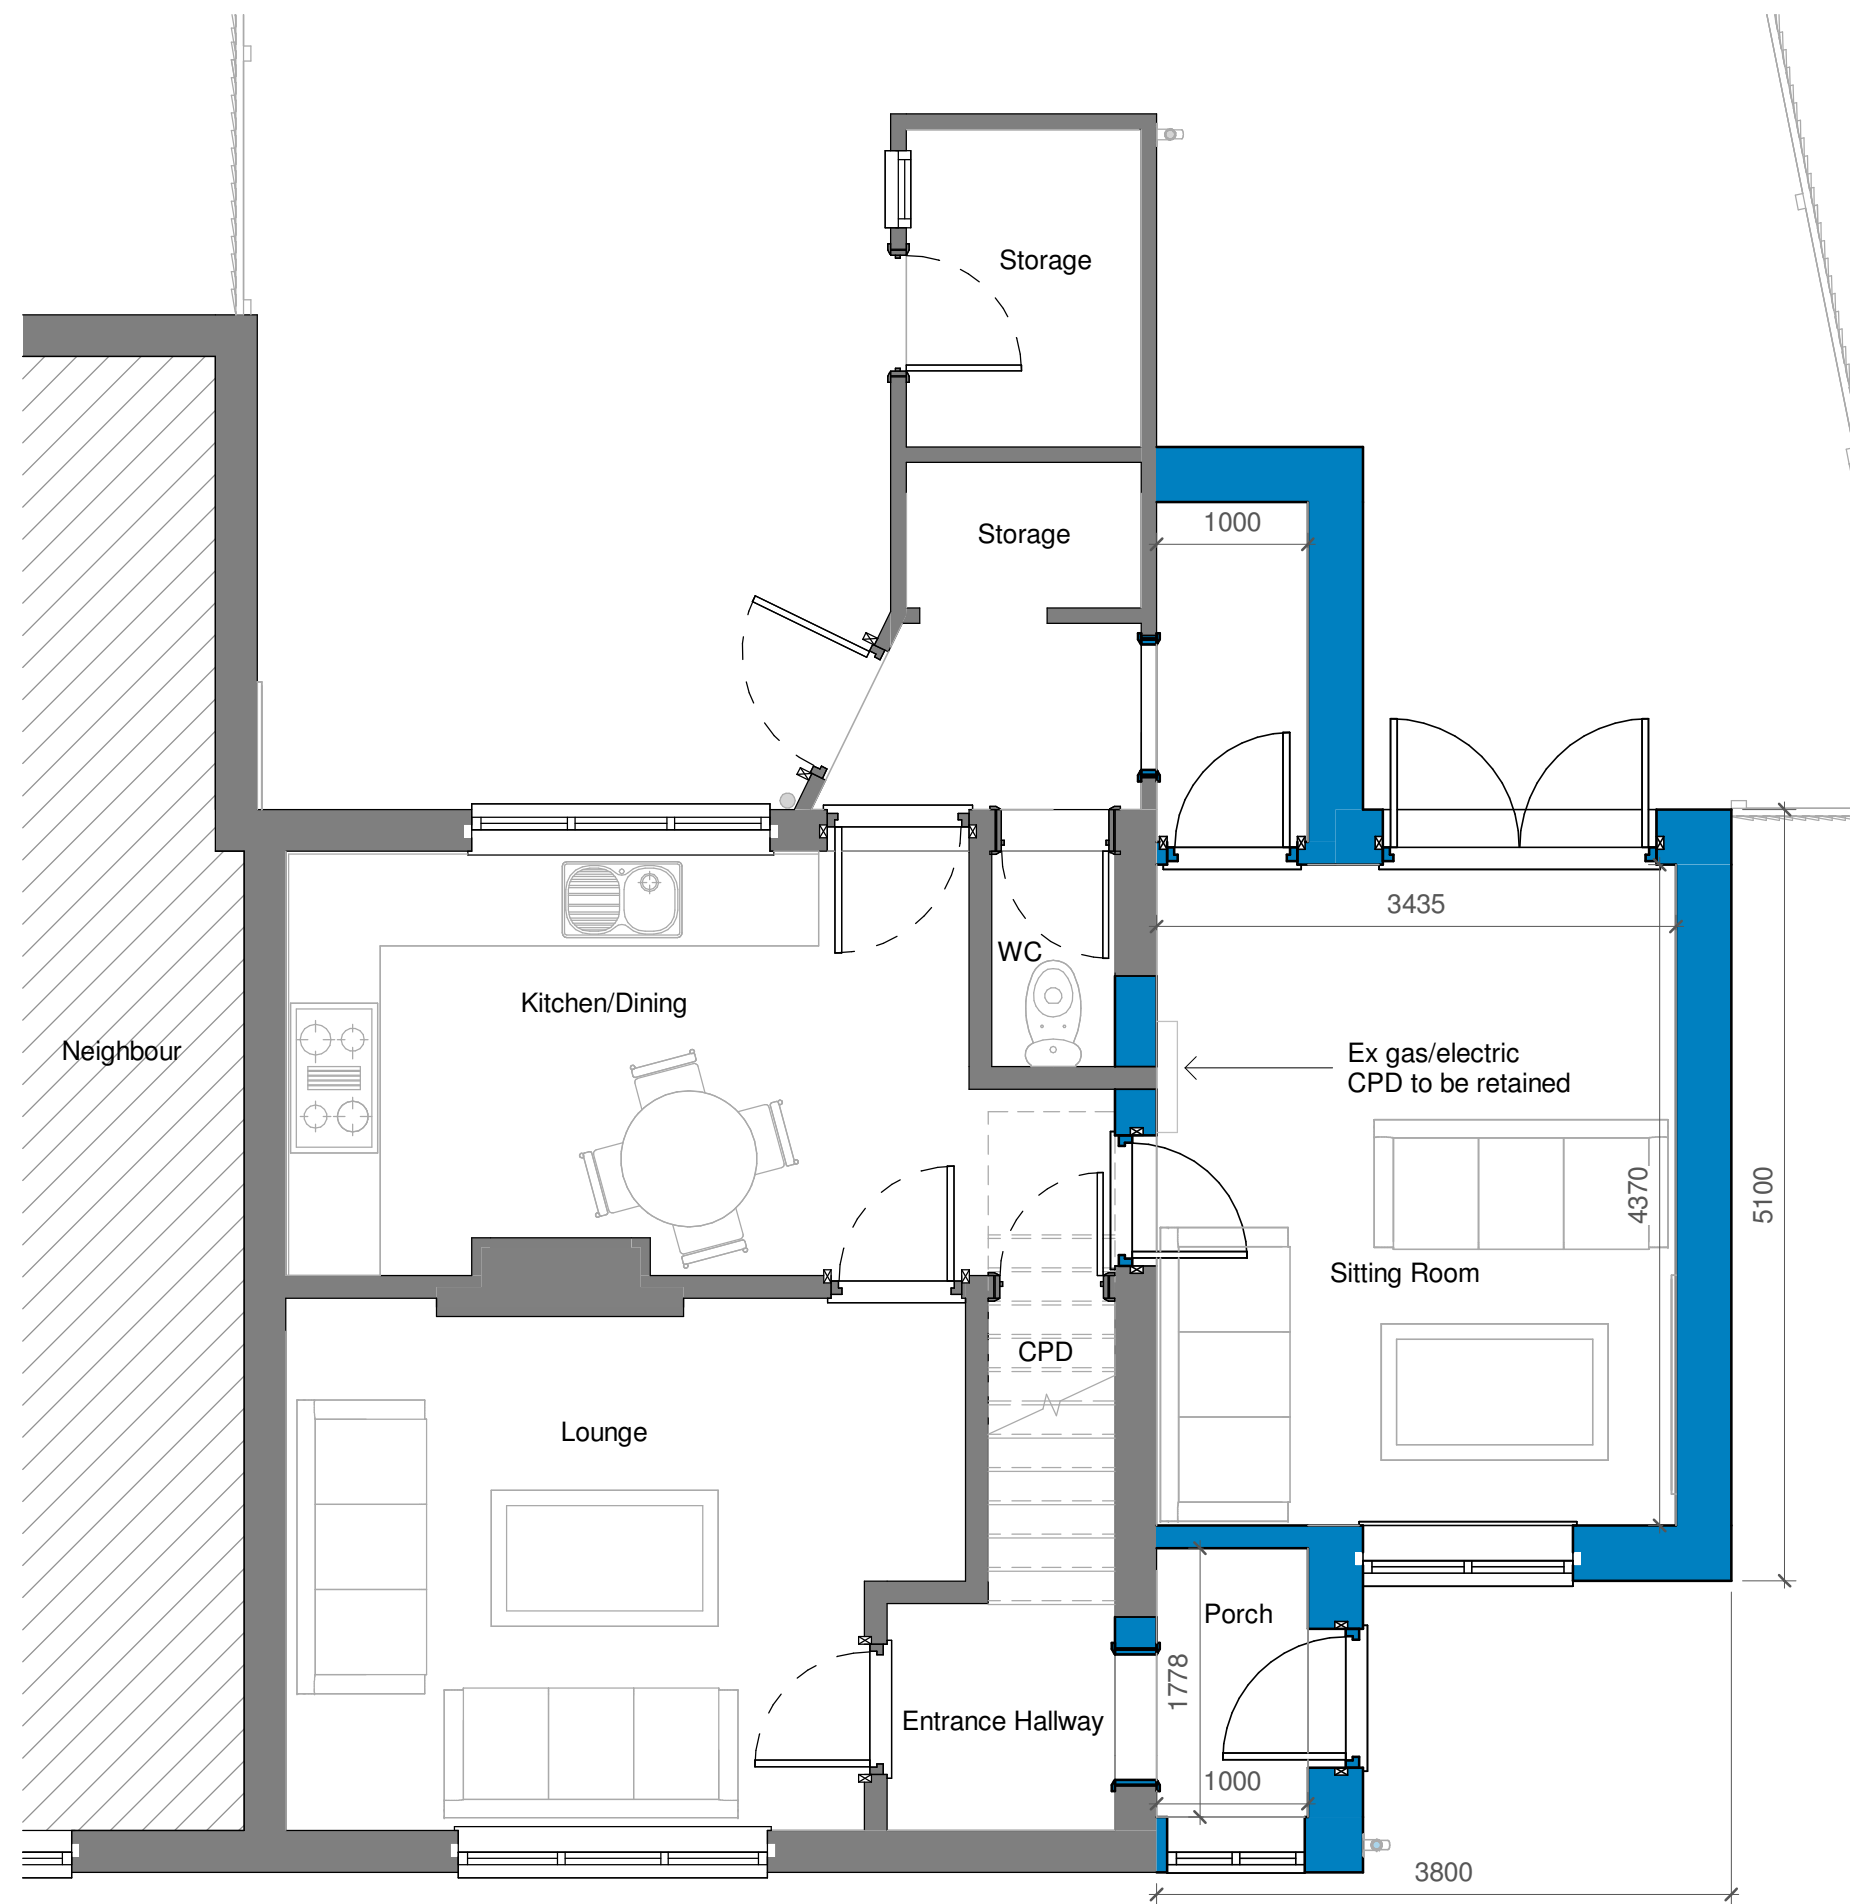


2 **Ground Floor - As Proposed**
1 : 50

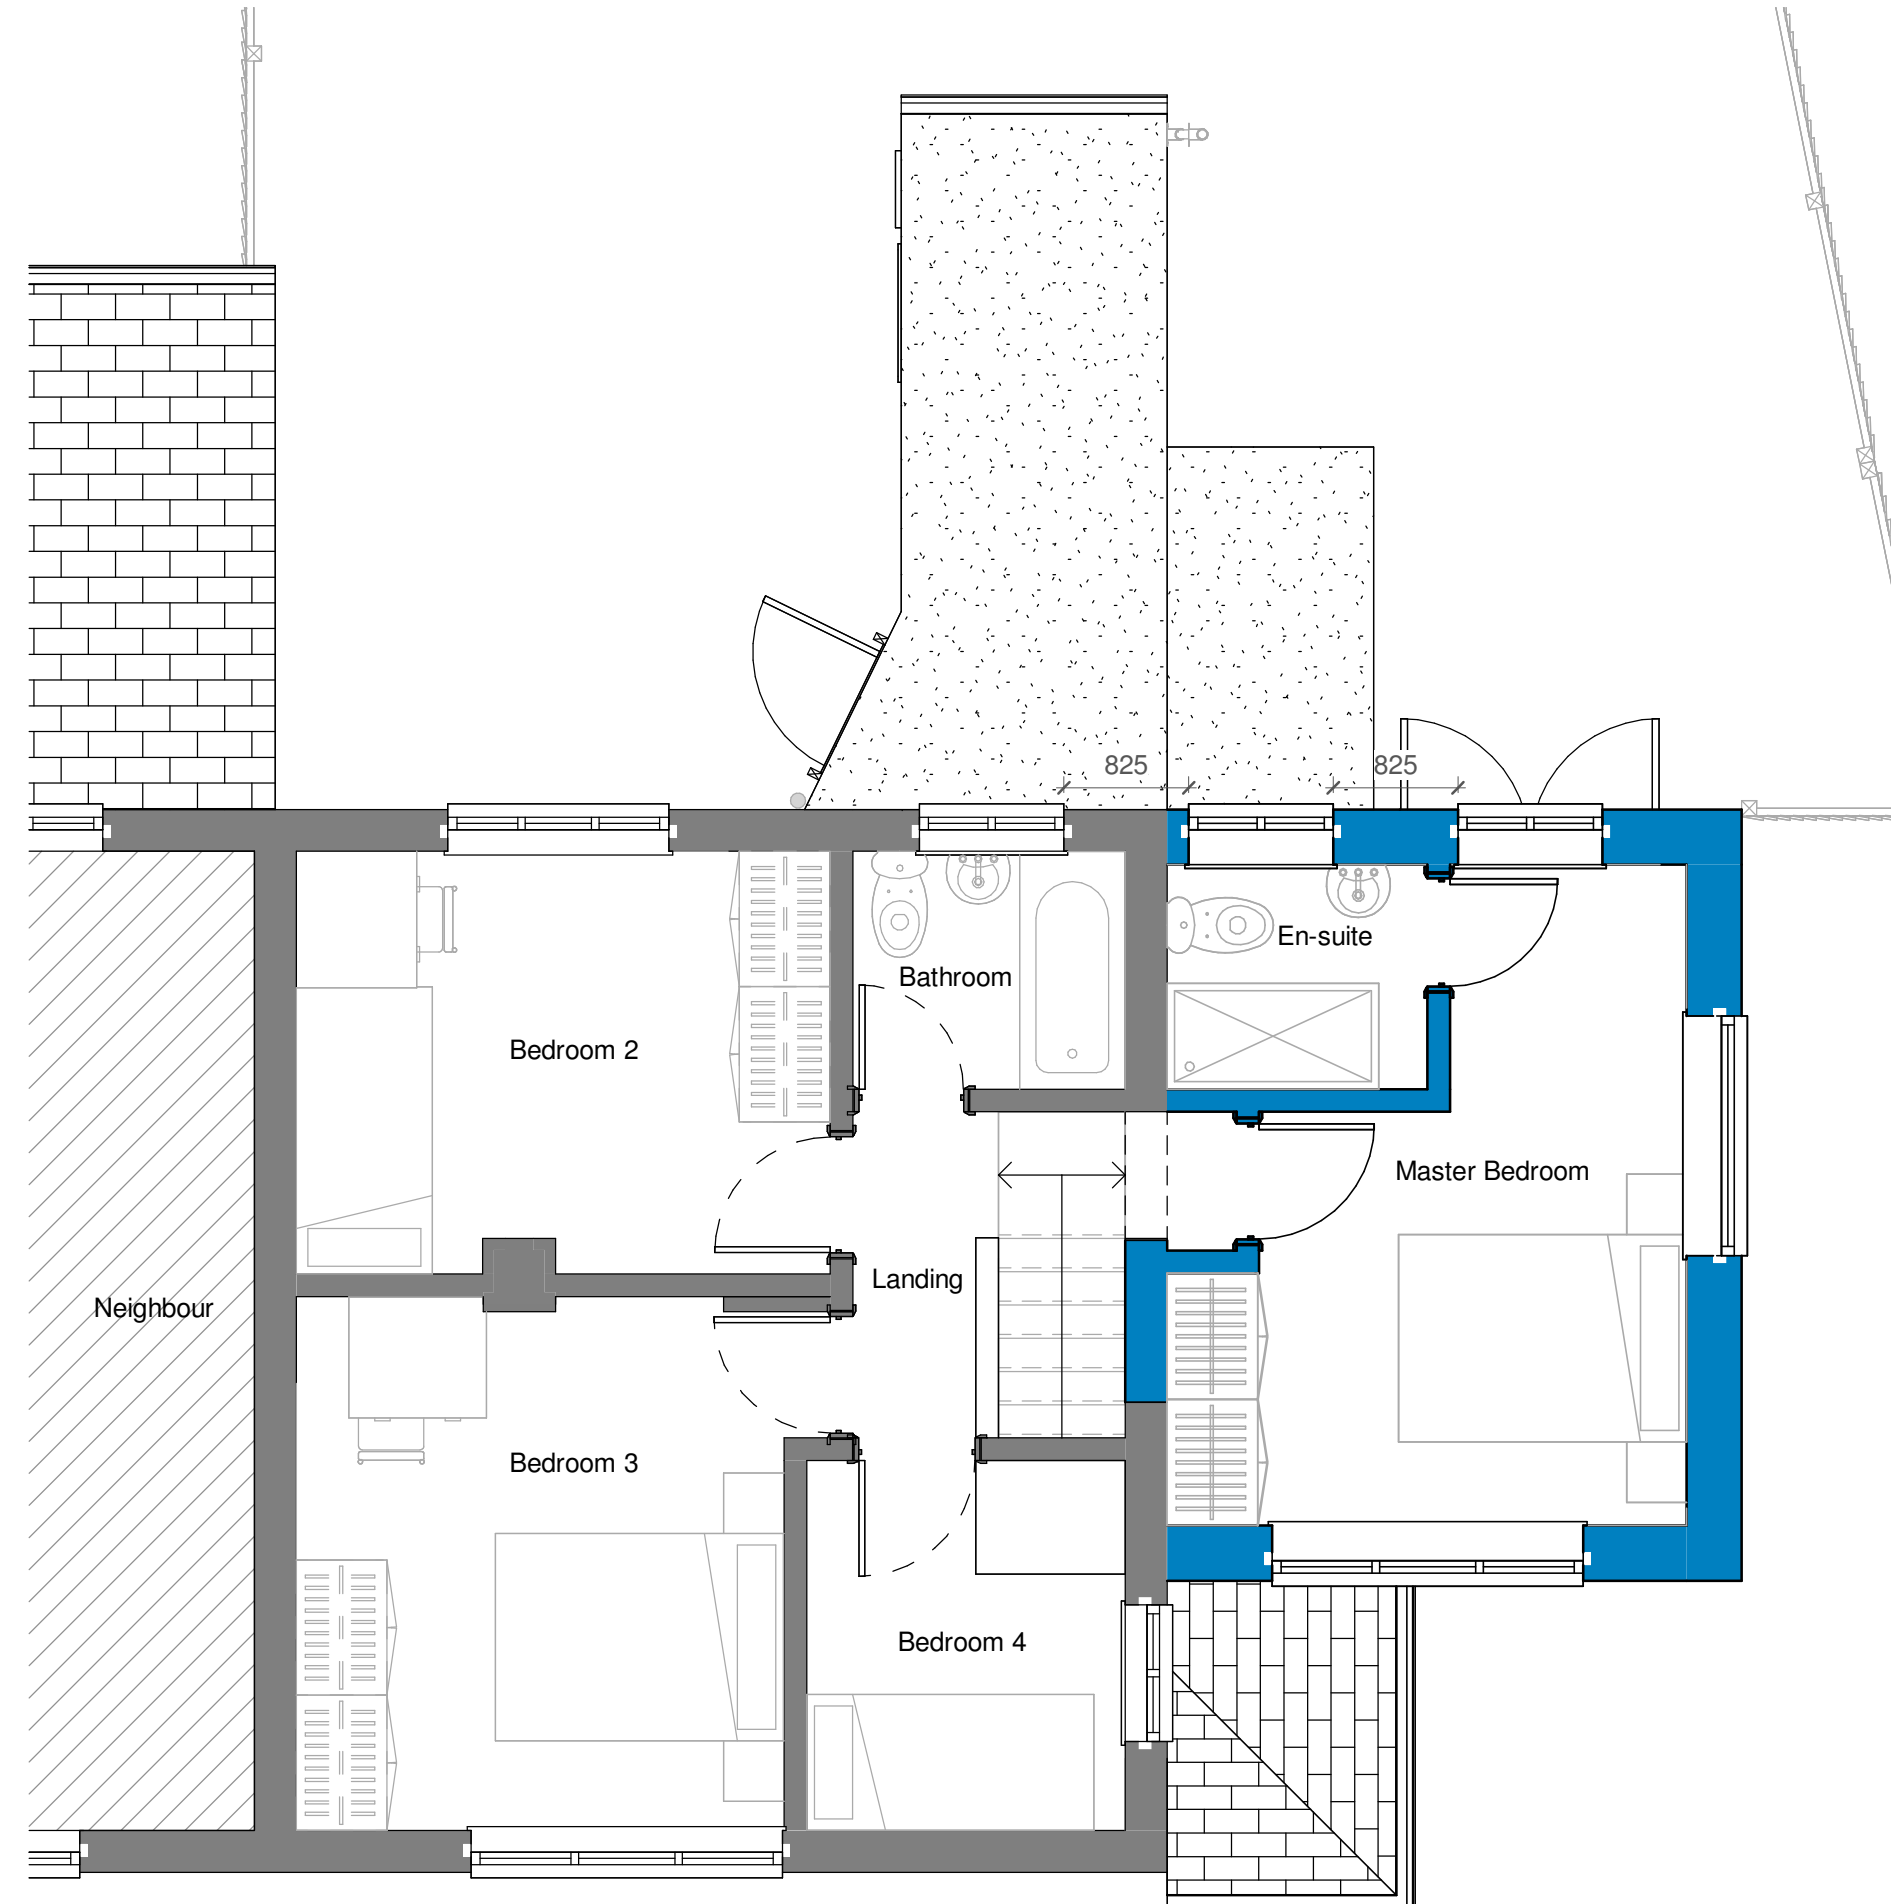


3 **First Floor - As Proposed**
1 : 50

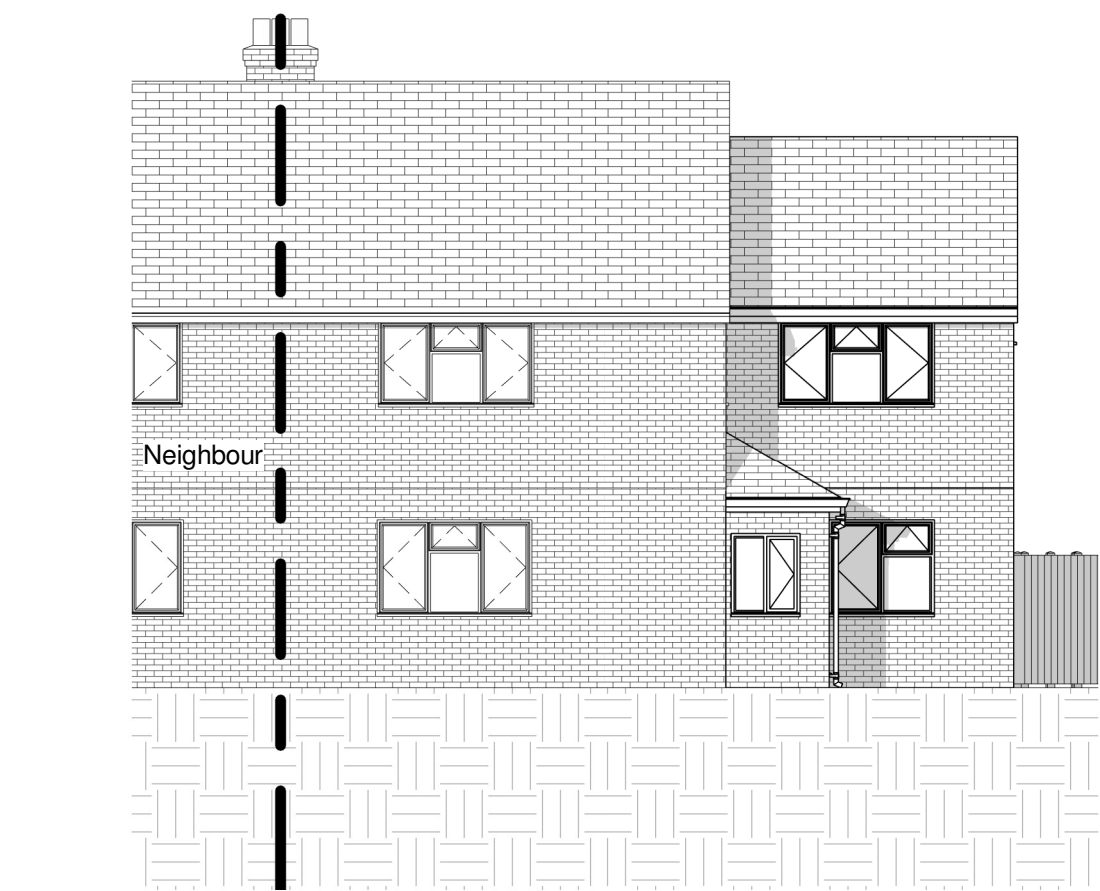

4 **Front Elevation E - As Proposed**
1 : 100

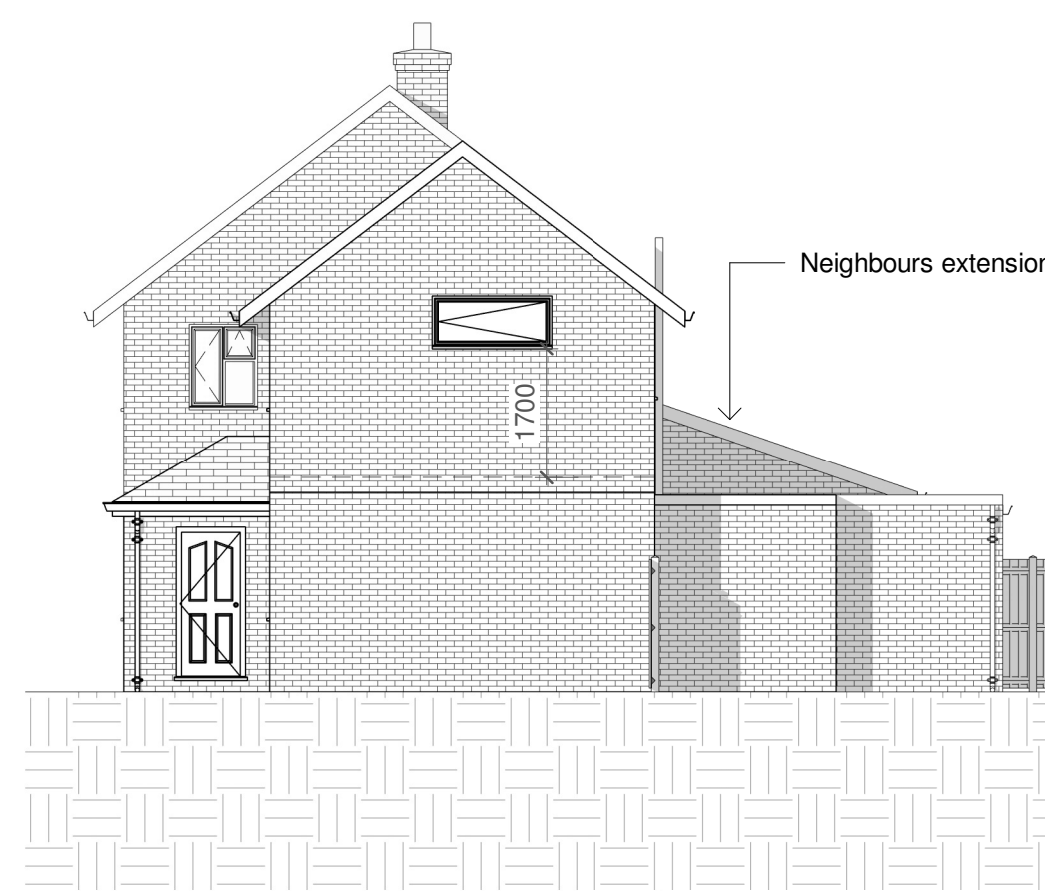

6 **Side Elevation N - As Proposed**
1 : 100

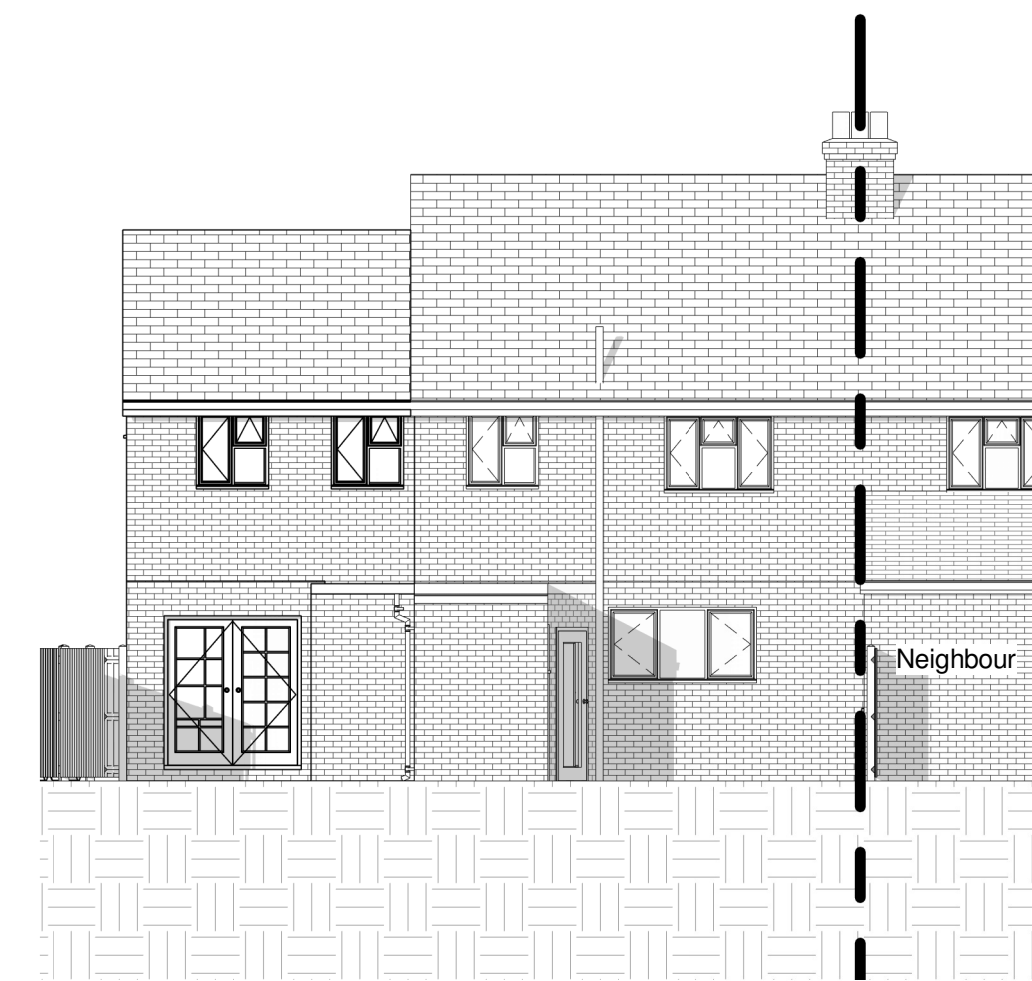

5 **Rear Elevation W - As Proposed**
1 : 100



MATERIALS

Roof
Clay tiled to match existing.
Flat roof to match existing.

Walls
Red brick to match existing.

Doors
White UPVC frames to match existing.

Windows
White UPVC frames, double glazed to match existing.

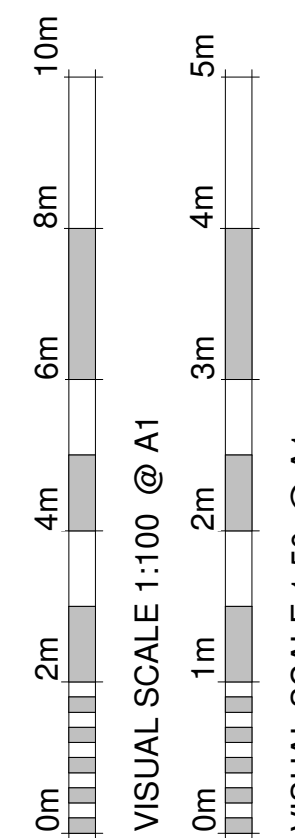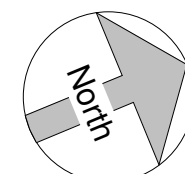

Revision Number	Revision Description	Revision Date	Issued by
	Revision		

Planning

Status:

Dimensions, areas and levels where given are only approximate and subject to site survey.
All dimensions are to be checked on site. Figured dimensions only are to be taken from this drawing.
This drawing is to be read in conjunction with all relevant consultants and/or specialists drawings/documents and any discrepancies or variations are to be notified to the Architect before the affected work commences. This drawing is copyright and remains the property of the Architects.

CROE
ARCHITECTS
REGISTERED QUALIFIED ARCHITECTS / HERTFORDSHIRE

telephone: 01462 453931
email: info@croearchitects.co.uk
web: www.croearchitects.co.uk

Project:
73 Ordelmere
Letchworth Garden City
SG6 4QP

Client:
Mr and Mrs Burke

Drawing name:
As Proposed

Scale: As indicatedA1	Drawing number	Revision
Date: 07 - 24	24059 - 010	
Drawn by: MU		