


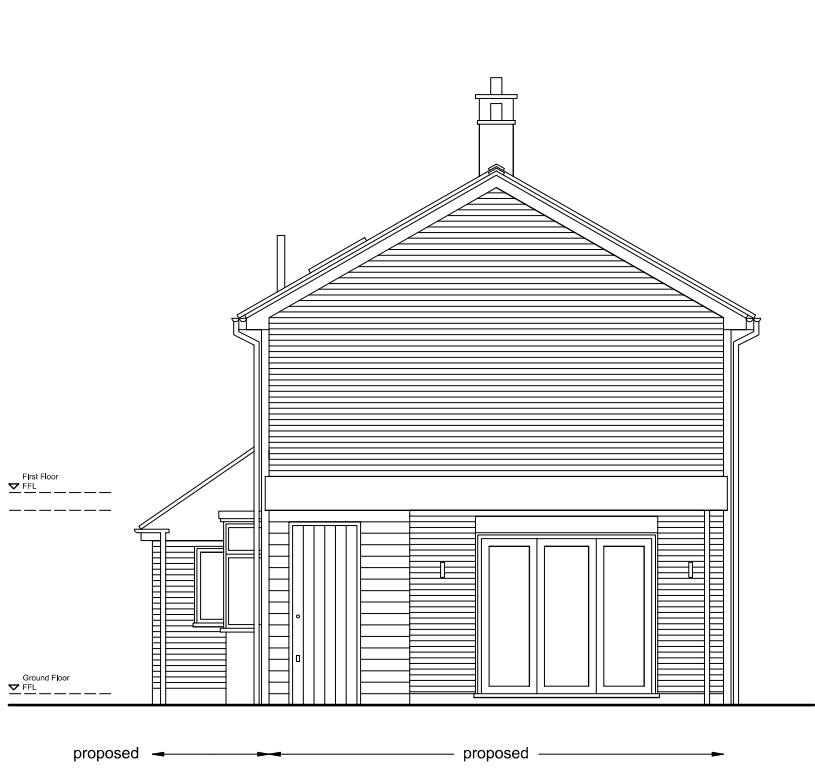


SOUTH EAST ELEVATION (as proposed)



NORTH EAST ELEVATION (as proposed)





NORTH WEST ELEVATION (as proposed)

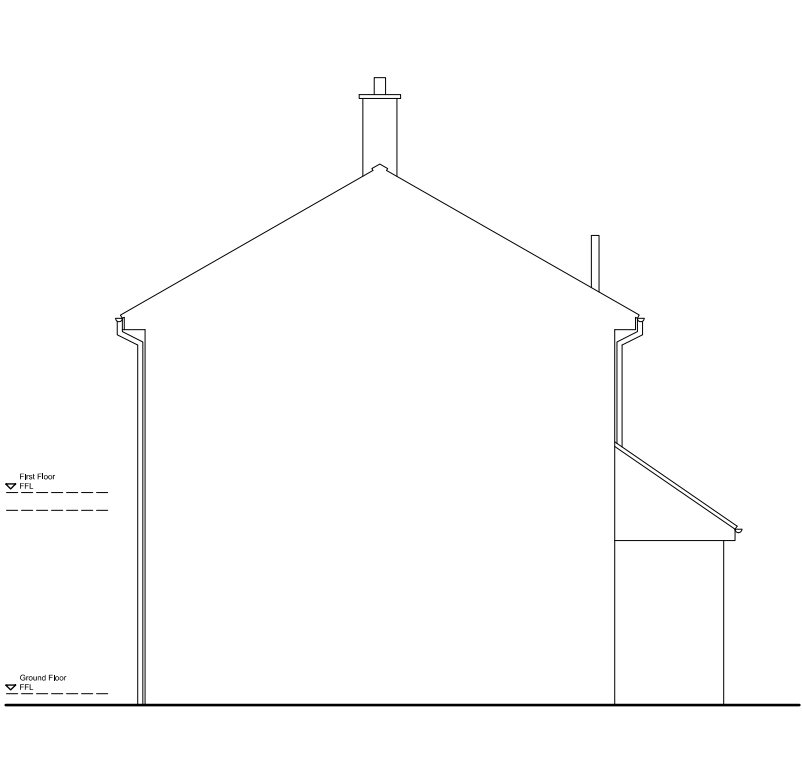


SOUTH WEST ELEVATION (as proposed)

0 2 10 METRES @ 1:100 SCALE @ A1

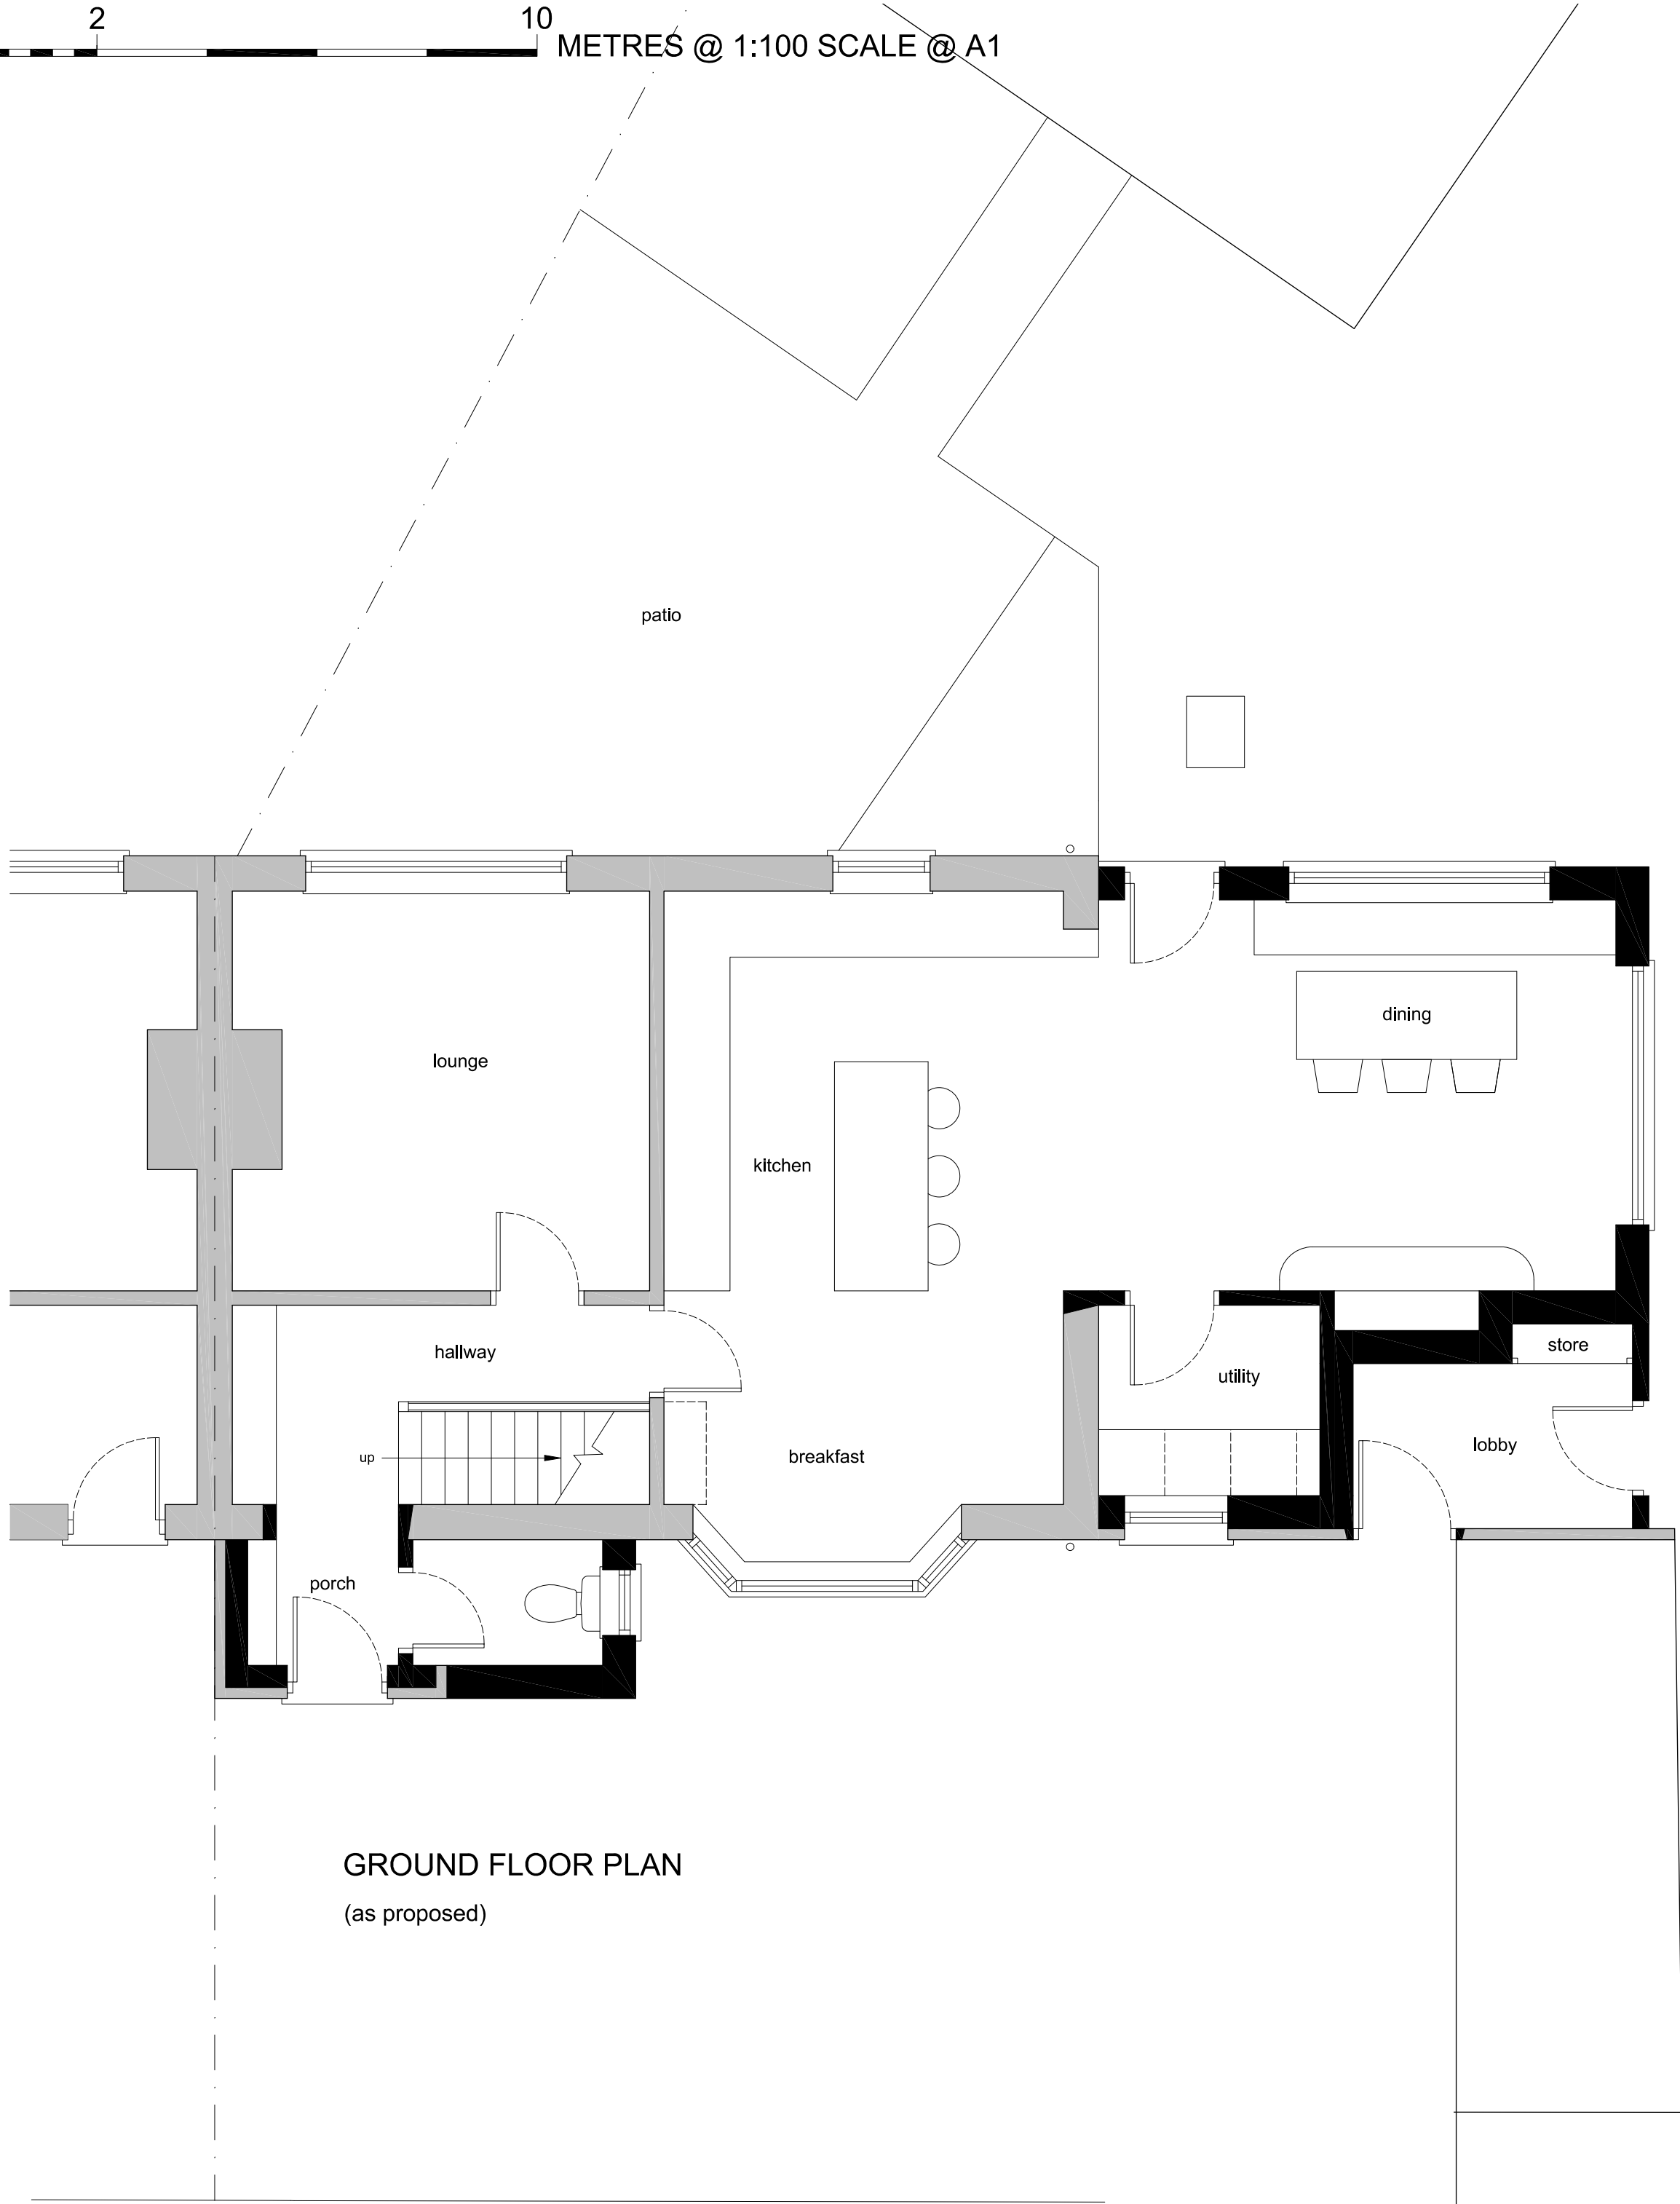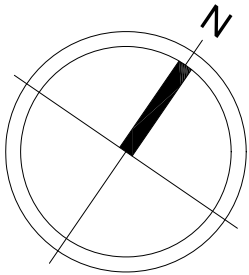

GROUND FLOOR PLAN (as proposed)

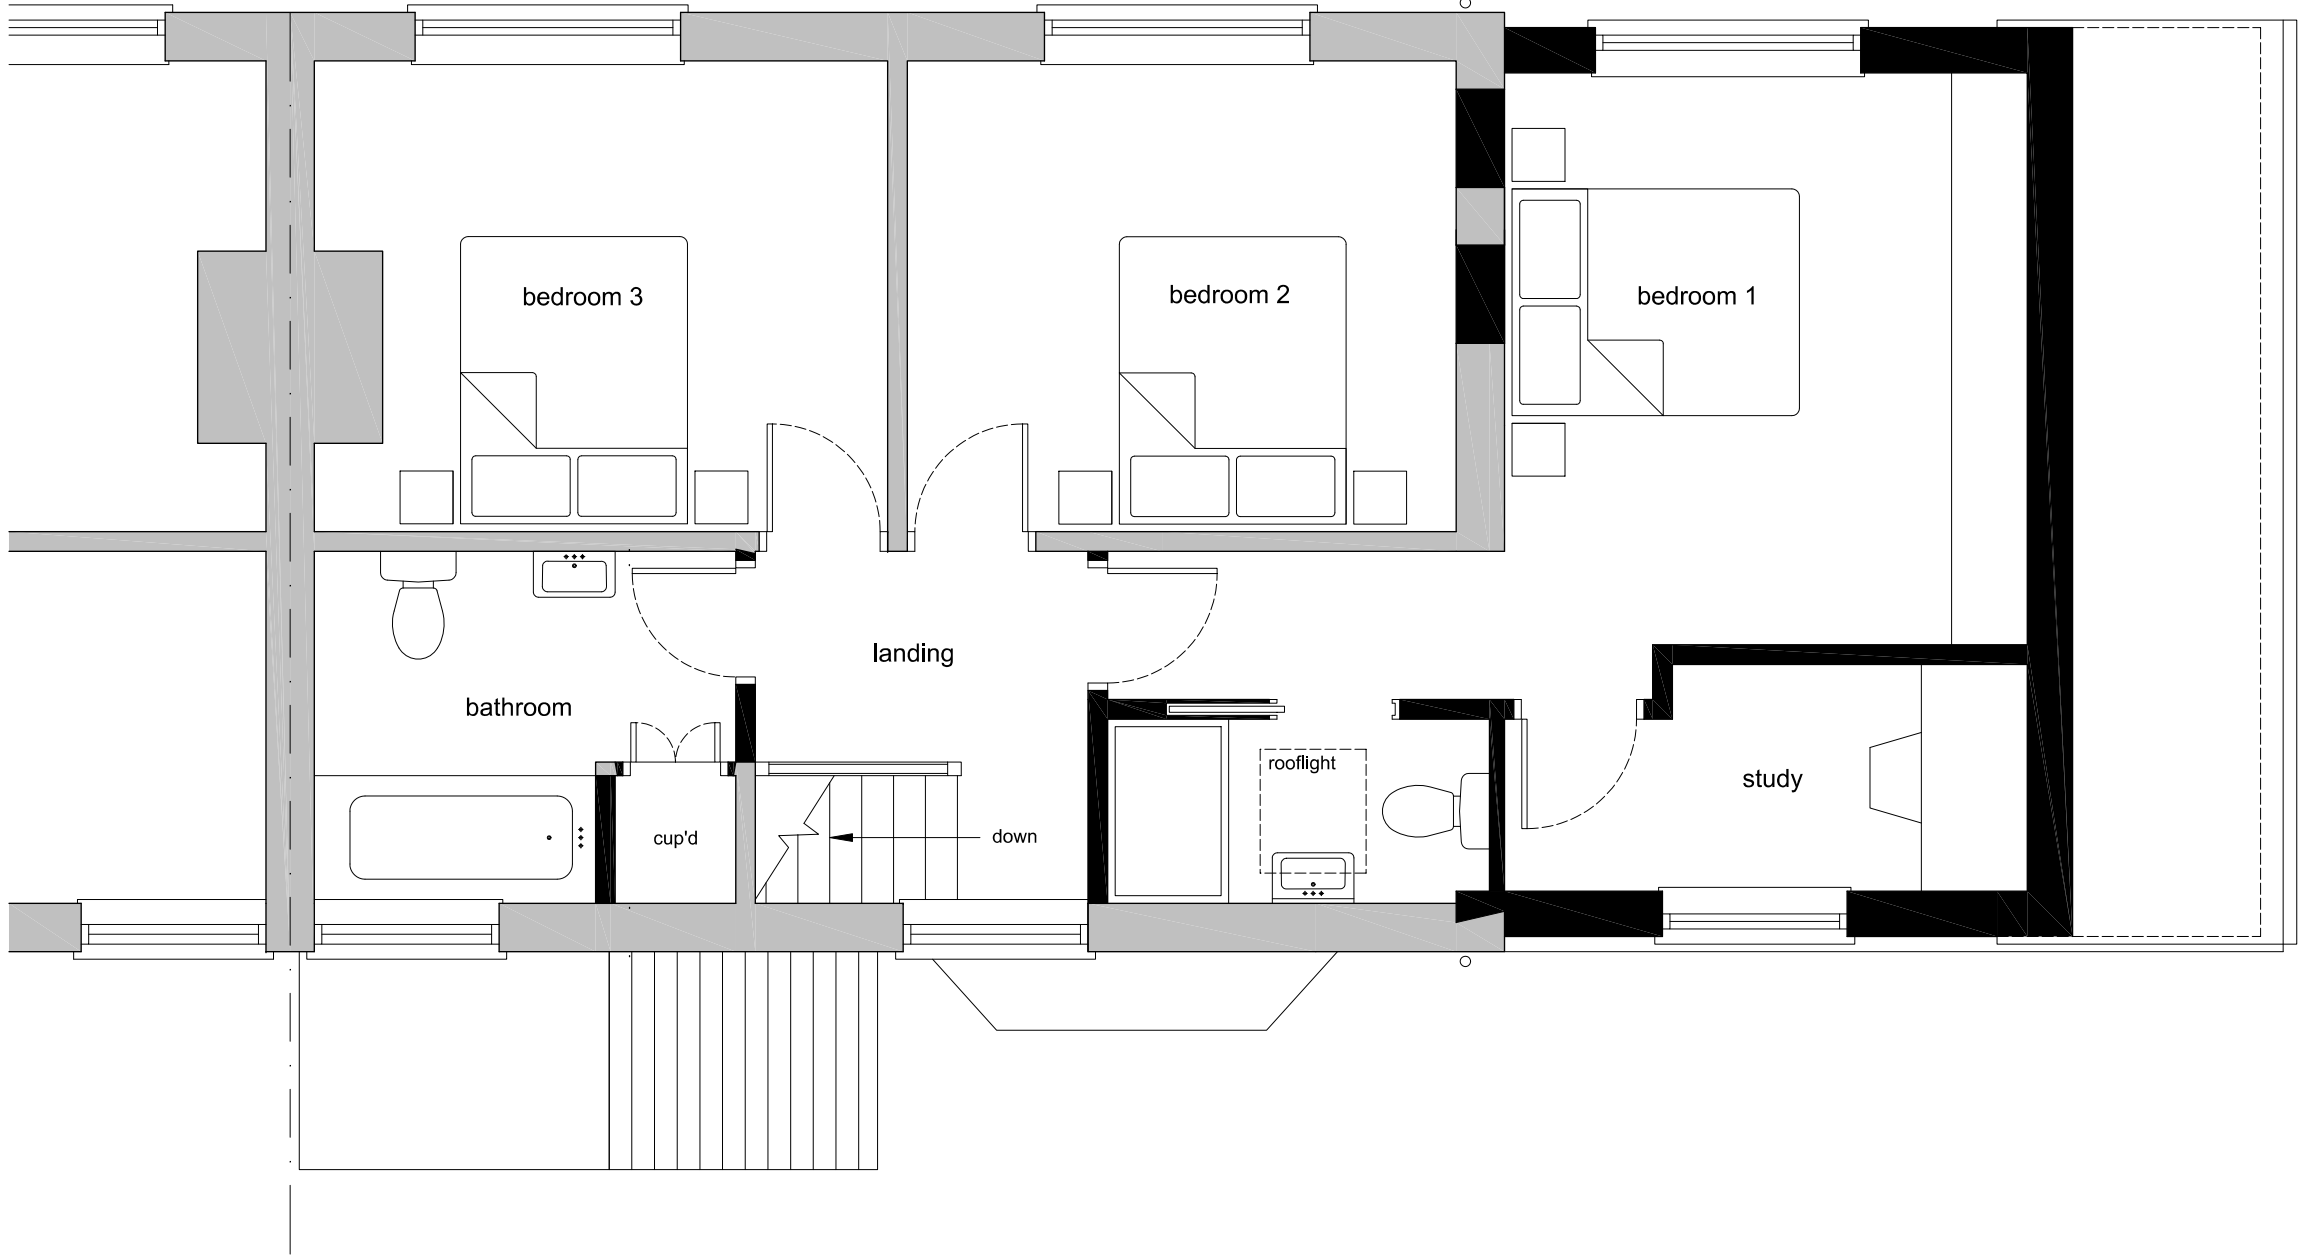

FIRST FLOOR PLAN (as proposed)

0 1 5 METRES @ 1:50 scale @ A1

GENERAL NOTES

No.	Description
01	Check all dimensions on site
02	Walls existing
03	Walls proposed
04	EXTERNAL MATERIALS
EXTENSION ROOF: Concrete interlocking and plain tiles and EPDM rubber roof in black.	
EXTENSION WALLS: Facing brickwork to match existing house.	
EXTENSION WINDOWS: White uPVC casement windows and white powder coated aluminium windows with flush casements and equal sight lines.	
EXTENSION DOORS: White powder coated aluminium doors with flush casements and equal sight lines.	
RAINWATER GOODS: Black aluminium hoppers half round gutters and rainwater pipes.	
ROOFLIGHTS: Velux style and flat fixed rooflights.	

REVISIONS

Rev	Date	Description



WHITEBRICK

29b Hermitage Road,
Hitchin, Hertfordshire, SG5 1BY.
info@whitebrick.studio

CLIENT

Mr and Mrs Bolter

PROJECT

Extension and Alterations at
22 Bradleys Corner, Hitchin,
Hertfordshire, SG4 0PR.

DRAWING TITLE

Proposed Plans and
Elevations

INFORMATION

Job ref	2606
Drawing no.	2606-02
Scale	1:100, 1:50 @ ISOA1
Date	Mar 26
Drawn	CWM