




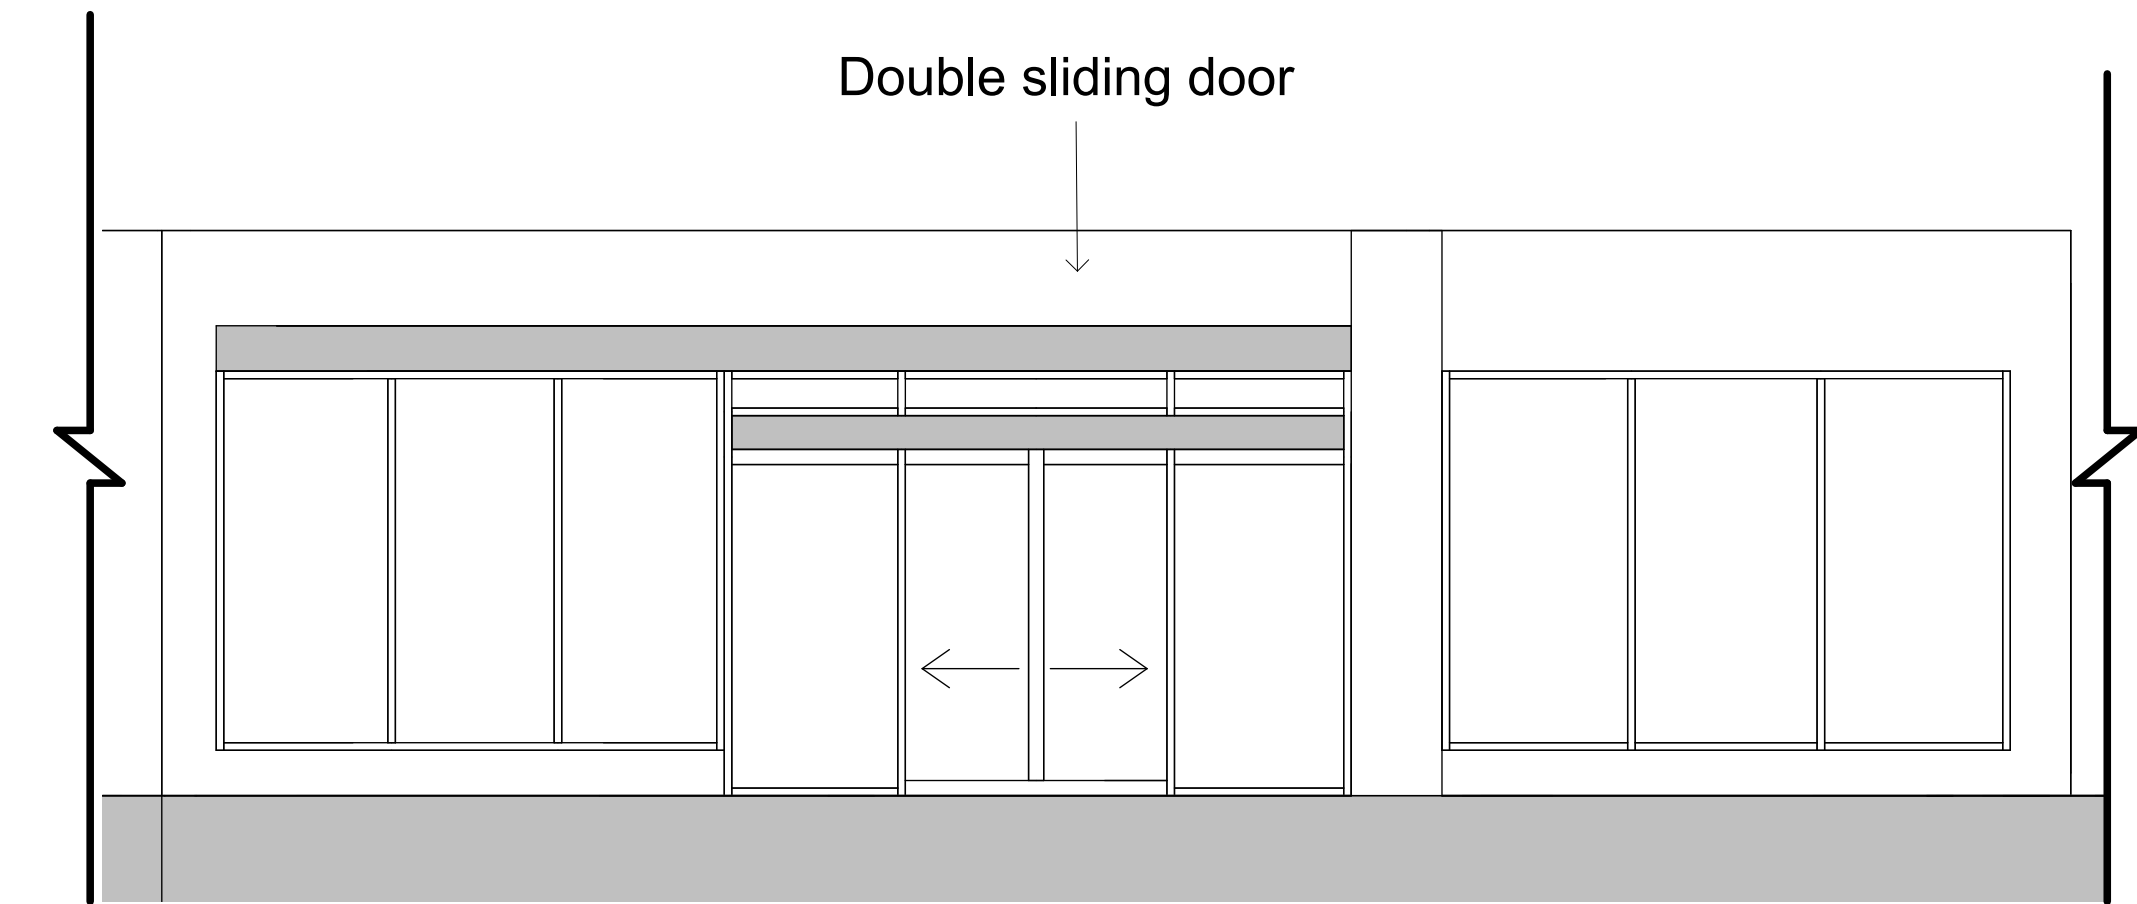

2 Front Elevation As Existing
1 : 50

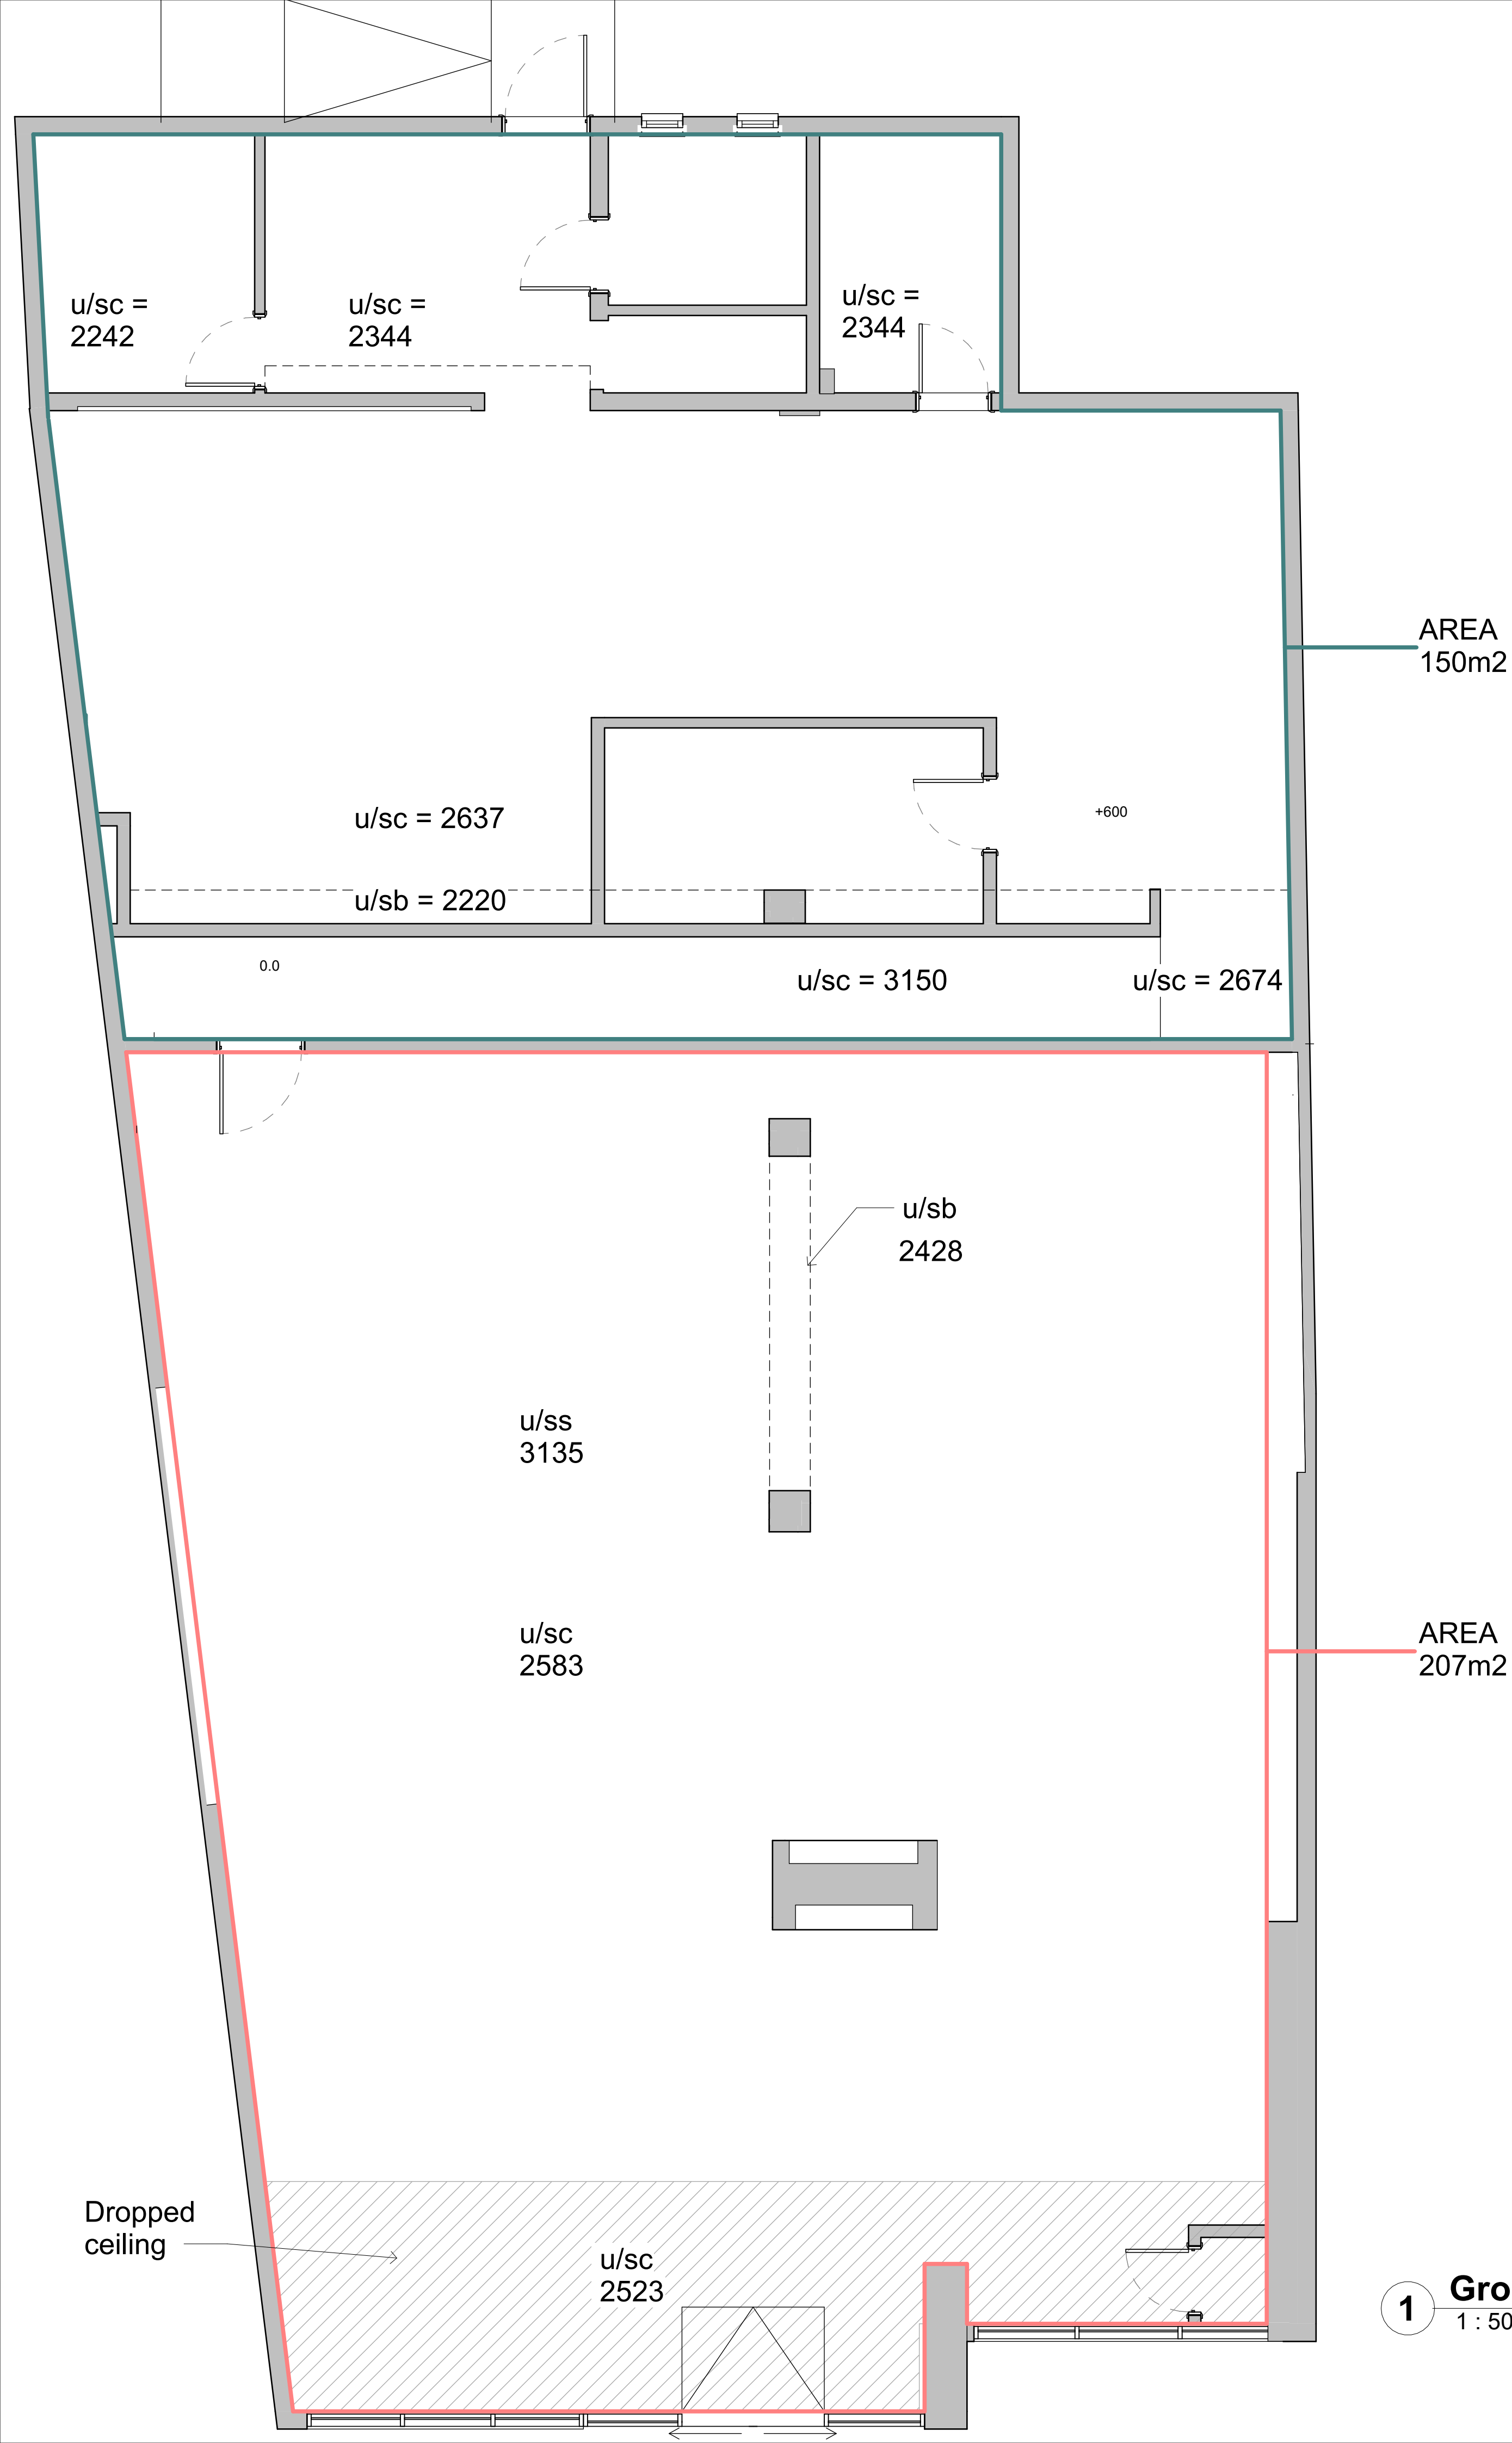


3 Rear Elevation As Existing
1 : 50

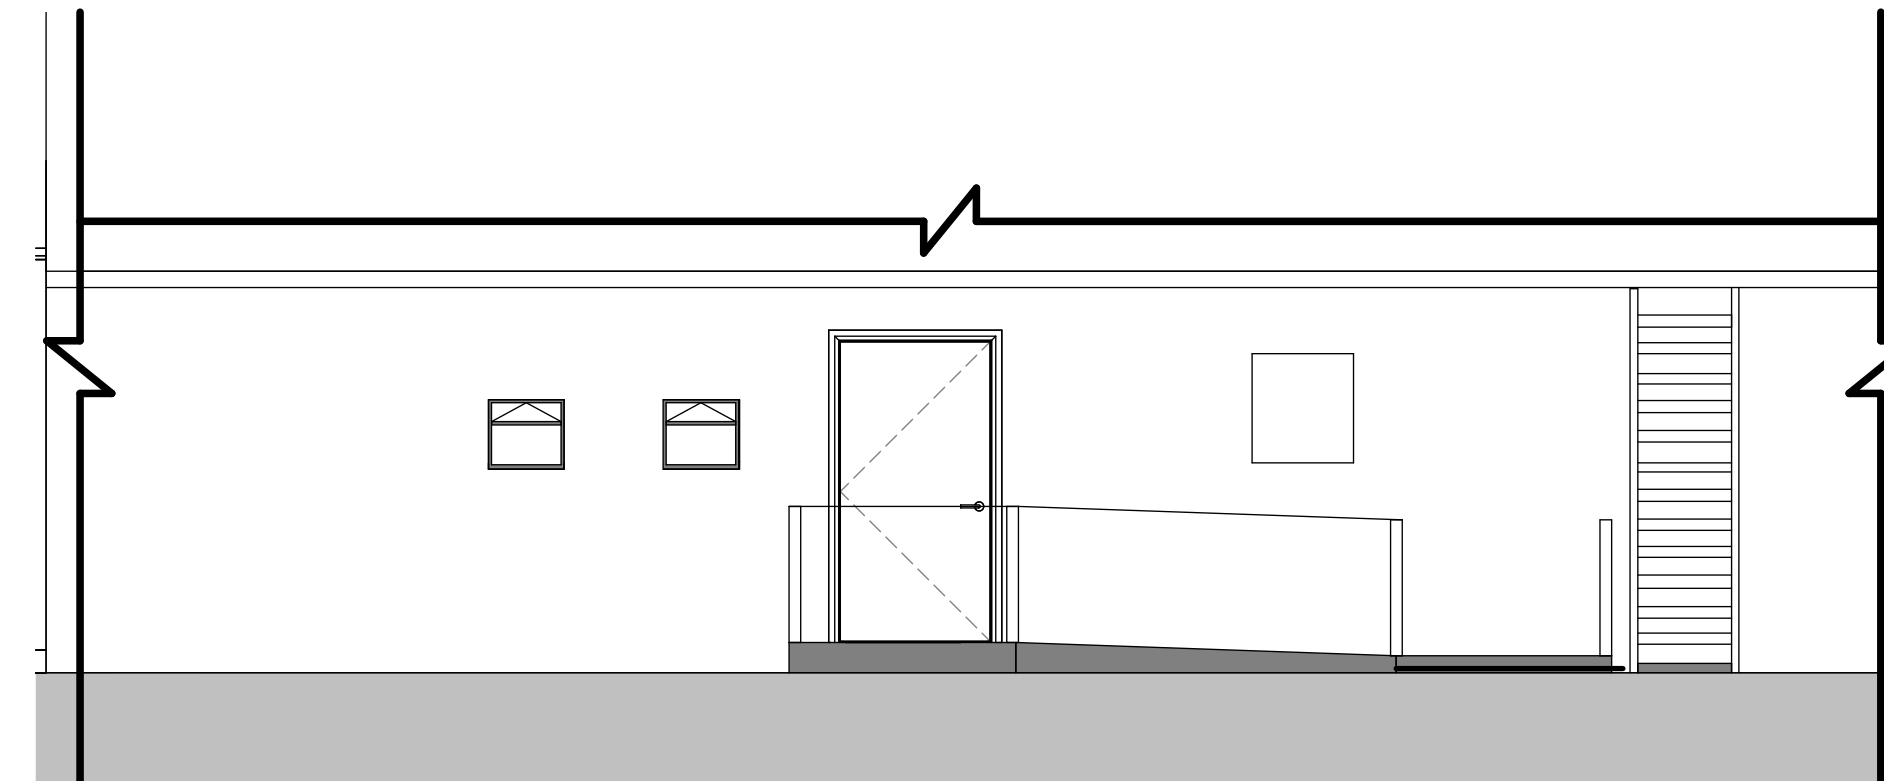

KEY

u/sb - underside of beam
u/sc - underside of ceiling
u/ss - underside of structural soffit

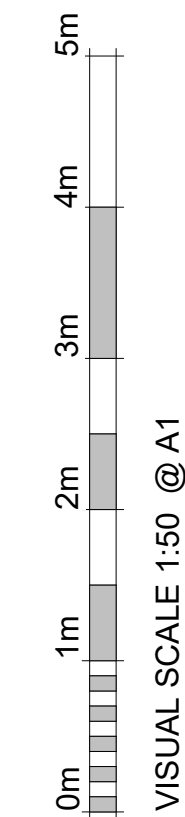

Revision Number	Revision Description	Revision Date	Issued by
Revision			

Information

Status:

Dimensions, areas and levels where given are only approximate and subject to site survey.
All dimensions are to be checked on site. Figured dimensions only are to be taken from this drawing.
This drawing is to be read in conjunction with all relevant consultants and/or specialists drawings/documents and any discrepancies or variations are to be notified to the Architect before the affected work commences. This drawing is copyright and remains the property of the Architects.

CROE ARCHITECTS
REGISTERED QUALIFIED ARCHITECTS / HERTFORDSHIRE

telephone: 01462 453931
email: info@croearchitects.co.uk
web: www.croearchitects.co.uk

Project:
11AB Bancroft
Hitchin
SG5 1JQ

Client:
John Ray Construction

Drawing name:
As Existing

Scale: As indicated @ A1	Drawing number	Revision
Date: 08 - 24	24073 - 001	
Drawn by: MU		