



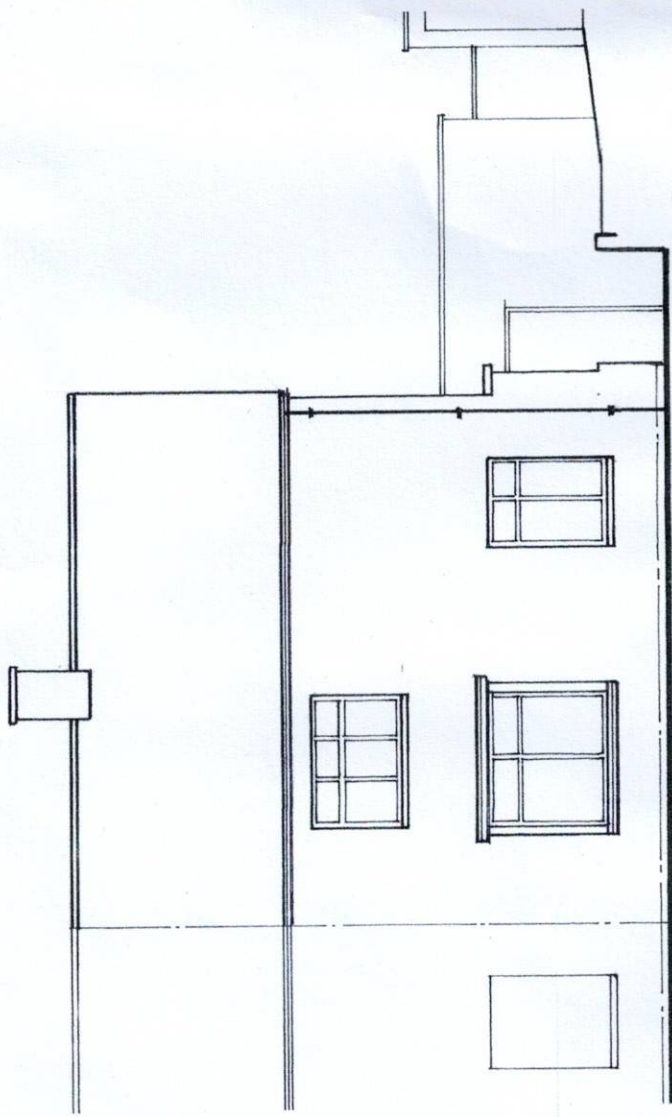

FRONT ELEVATION

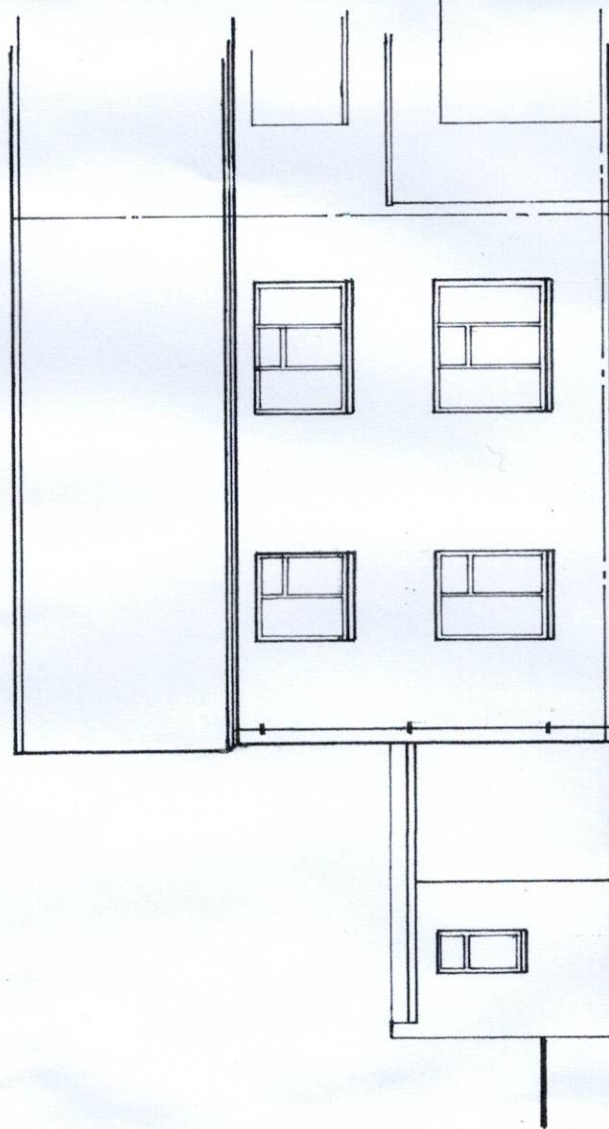

SIDE ELEVATION



REAR ELEVATION



Planning and Design Limited 2 Peartree Close Sheffield Bedfordshire SG17 5JG tel - 01462 851774 - 07818078668		Site 2 Wilshire Crescent Hitchin SG4 0PL	Scale 1:100 @A3
Drawing Rear and Side Extensions Existing Elevations		Drawing No. IHL/26/WCH/04	Date Jan-26
			Rev