


THIS PLAN AND DESIGN IS TO BE USED SOLELY IN CONNECTION WITH THE PROJECT AS DESCRIBED. THE DRAWING AND DESIGN IS THE COPYRIGHT OF YPL UK LIMITED T/A YOUR PLANS UK, AND MUST NOT BE RE-ISSUED, LOANED OR COPIED WITHOUT WRITTEN CONSENT OF YPL UK LIMITED T/A YOUR PLANS UK.

THE PLAN IS TO BE READ IN CONJUNCTION WITH ALL OTHER THIRD PARTY INFORMATION RELEVANT TO THE PROJECT. ANY APPARENT DISCREPANCY IS TO BE BROUGHT TO THE ATTENTION OF YPL UK LIMITED T/A YOUR PLANS UK AND/OR ANY THIRD-PARTIES OR SPECIALISTS ASSOCIATED.

REAR ELEVATION



SIDE ELEVATION

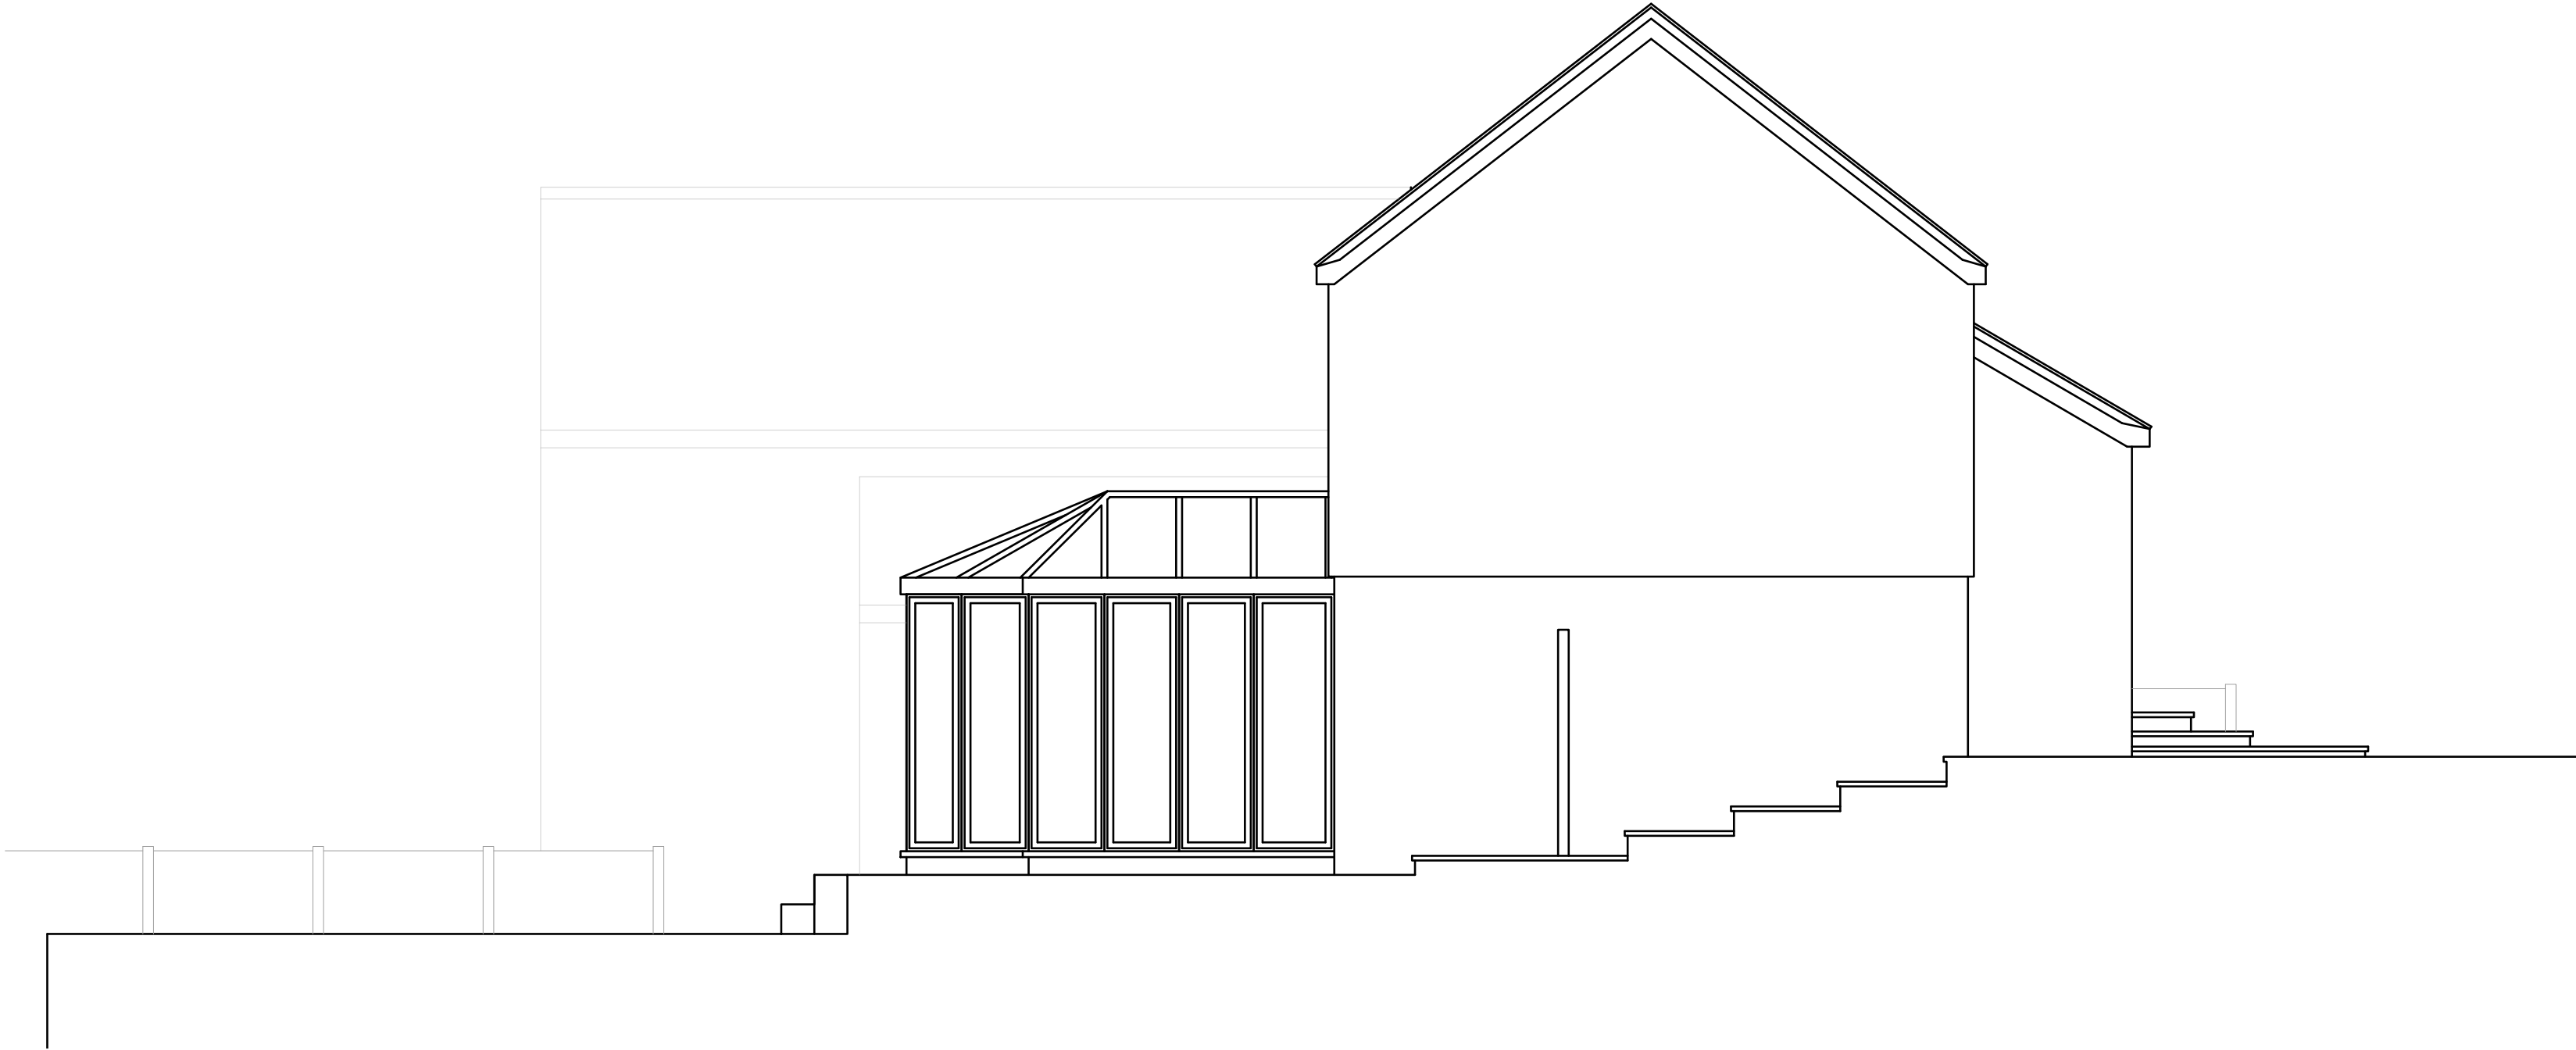

FOR APPROVAL

Location
19 SHAFTESBURY WAY
ROYSTON

Title
EXISTING ELEVATIONS

Scale	Drawn	Checked	Date
1:50 @ A2	SJB	HE	FEB 26
Drawing Number		Revision	
2340_YPUK_P004(B)		P1	



YOURPLANS