






PROPOSED FRONT ELEVATION

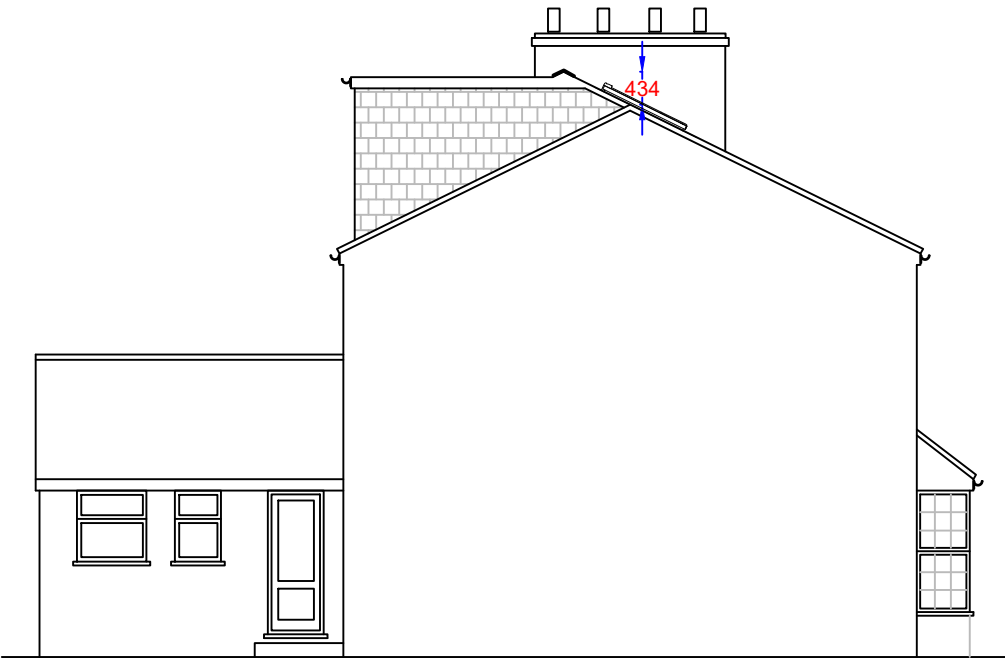

PROPOSED SIDE ELEVATION

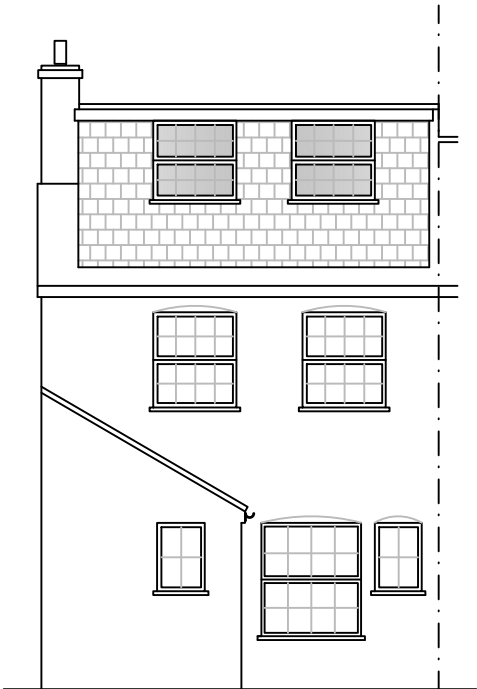

PROPOSED REAR ELEVATION

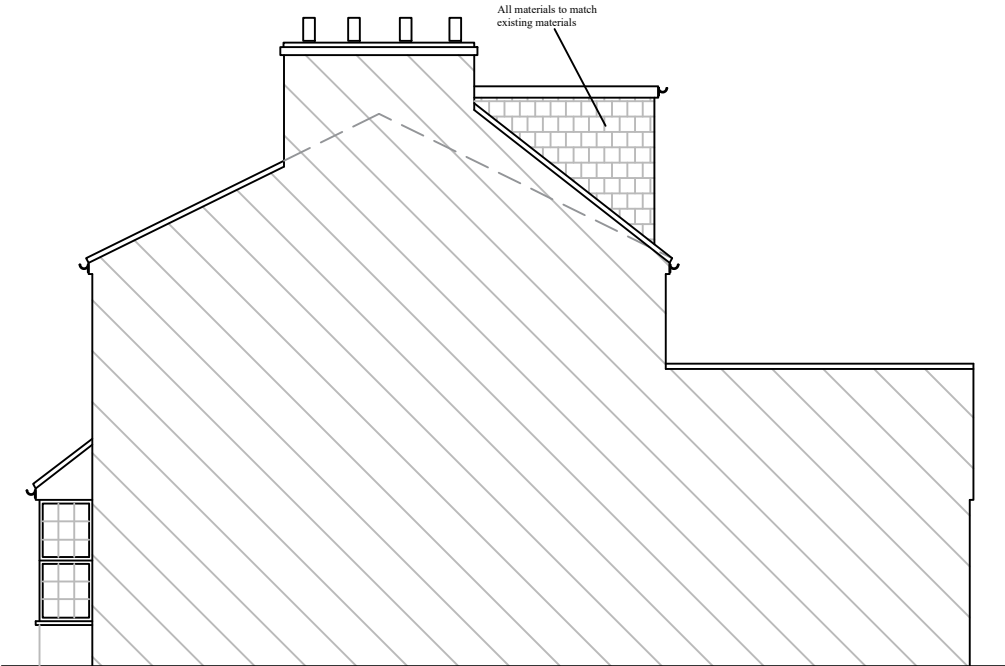

PROPOSED SIDE ELEVATION

Notes

All drawings to be signed off by building control before the commencement of any works. If works commence on a Building Notice, the Builder/property owner commences works at their own risk and ELA Design (or its Officer's) cannot accept any liability whatsoever for these works carried out.



Rev	Date	Details	By
A	10/02/26	Revision A	CE

Project: Loft Conversion

Drawing: Proposed Elevations

Address: 19 Kings Road, Hitchin, SG5 1RD

Drawing N°: ELA/6 Rev: A

A3 Scale: 1:100 Drawn By: CE Job No: 3483 Date: 10/02/26

