



- 1 Check All Dimensions On Site
- 2 Scale for Planning Purposes Only
- 3 All Dimensions in Millimetres
- 4 Drawing for the purpose stated. No other use authorised
- 5 To be read in conjunction with separate A4 notes


Bin store as approval (Planning Reference No.
22/02765/FP, Drawing No. ODC - 22/21.05)
with separate 2.1x1.5 cycle shed.

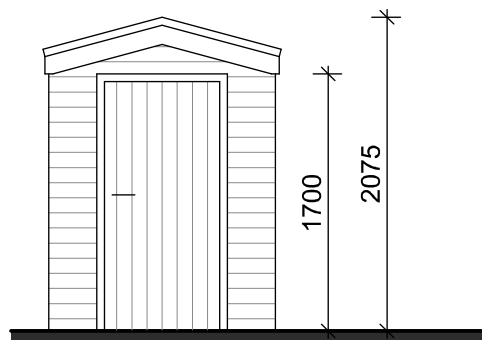


Side Elevation
Scale - 1:100

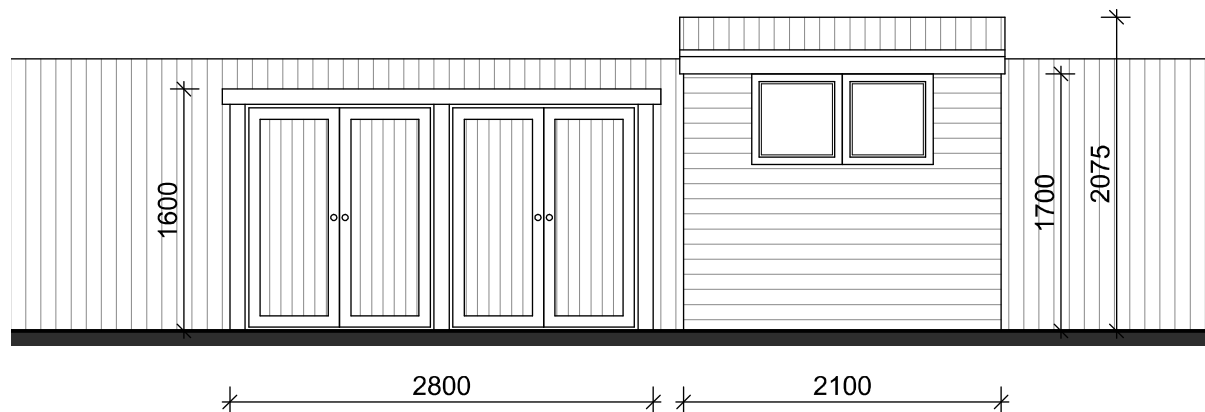

Bin Store and Cycle Store Front Elevation
Scale - 1:100

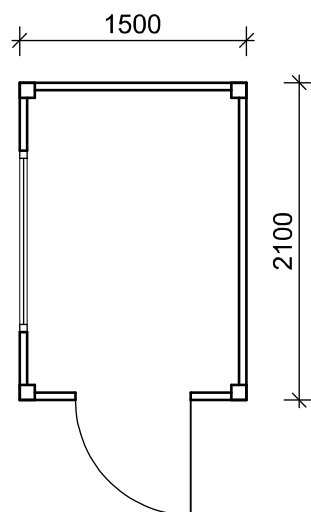

Cycle Store Plan
Scale - 1:100

 

Aubrey Technical Services[©]
Architectural Design Consultants

'The Loft' 61A Belswains Lane
Hemel Hempstead
Hertfordshire
HP3 9PP

Tel: 01442 247935
info@aubreytechnicalservices.co.uk
www.aubreytechnicalservices.co.uk

Project:

Proposed Dwelling adjacent to
21 St Katherines Close,
Ickleford, SG5 3XS

Drawing Title:

Bin Store and Cycle Store as Proposed

Date: Mar 26	Scale: 1:50 @ A4	Drawing No: L1258/24	Revision: Rev. -
-----------------	---------------------	-------------------------	---------------------