

The measured areas and drawings within this scheme relate to the current state of design and are reliant upon the information available at the time. Any decisions to be made on the basis of these predictions should include due allowance for variations in the design development and construction process. Please note that this drawing is compiled with existing information available. All dimensions to be checked on site.

revisions		
revision	date	notes
A	4.9.24	Roof plan updated.




EXISTING FRONT
ELEVATION




EXISTING SECTION




EXISTING REAR
ELEVATION

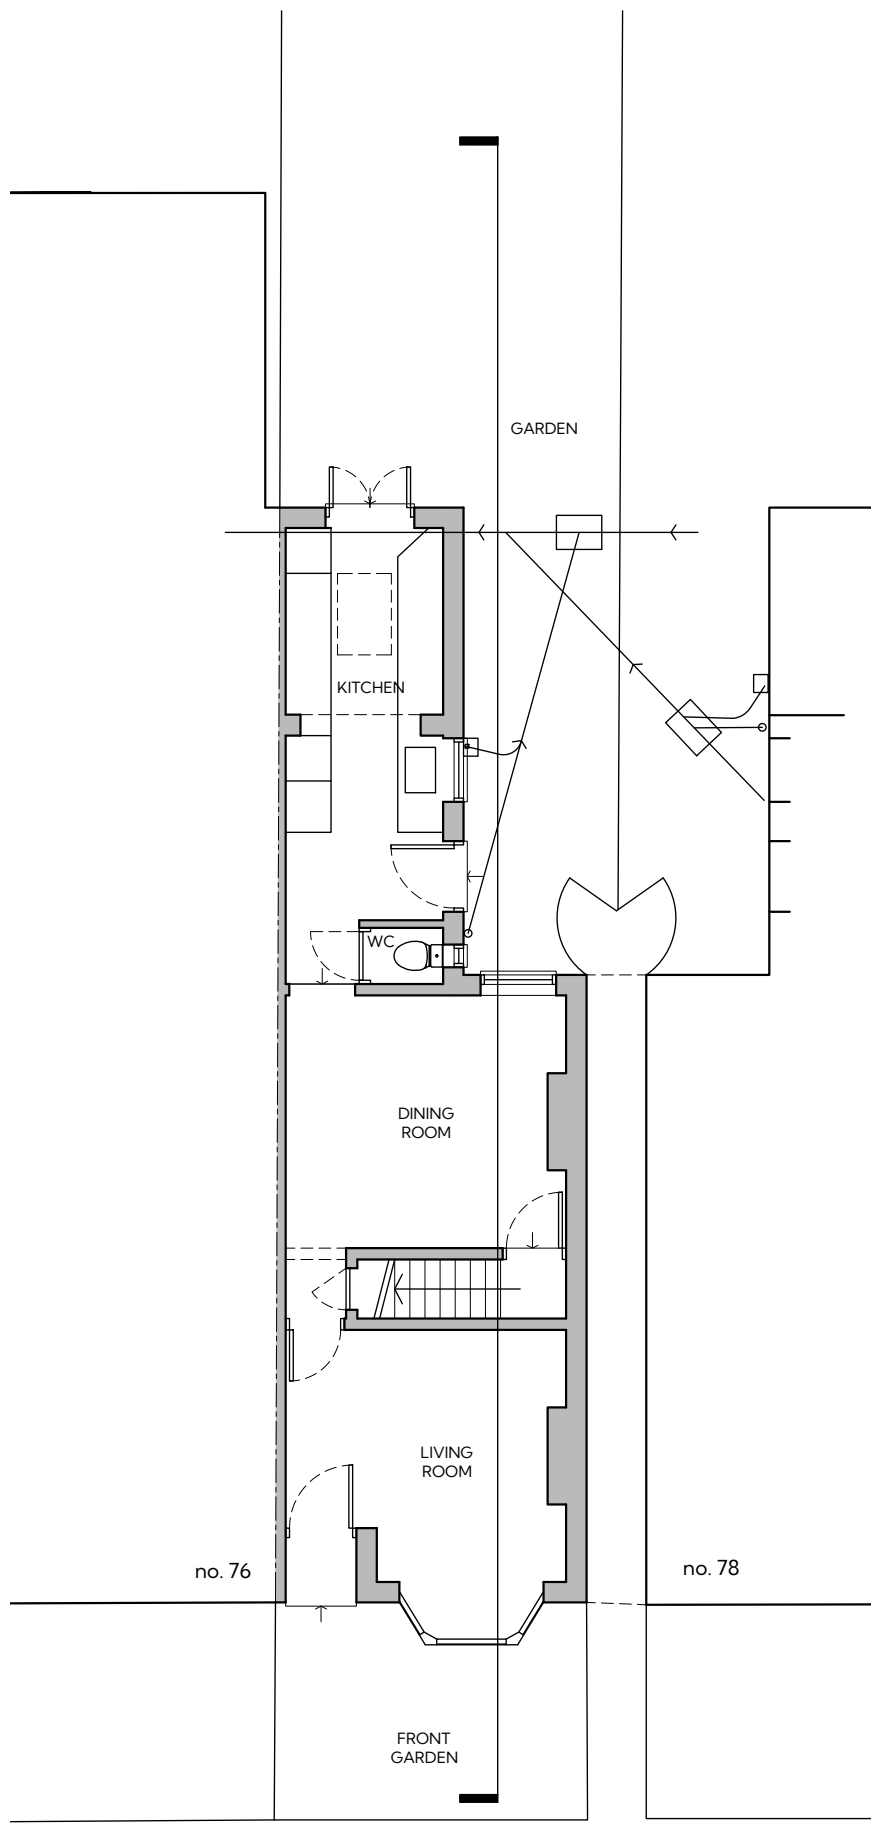

EXISTING GROUND
FLOOR PLAN

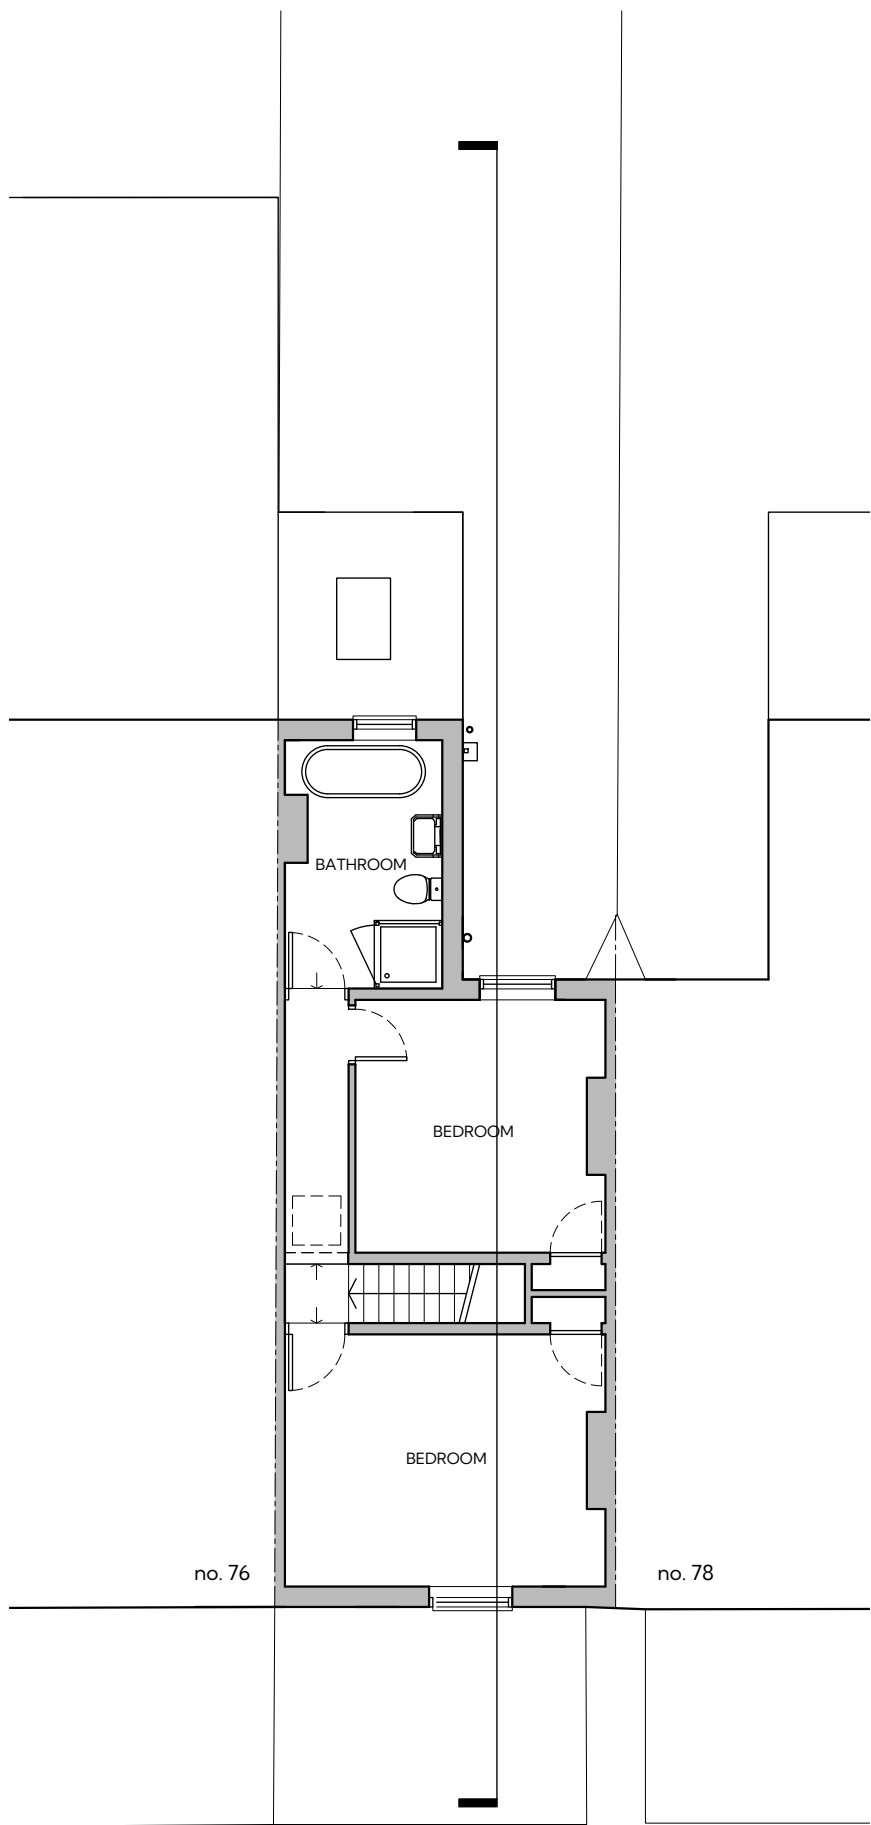


EXISTING FIRST
FLOOR PLAN

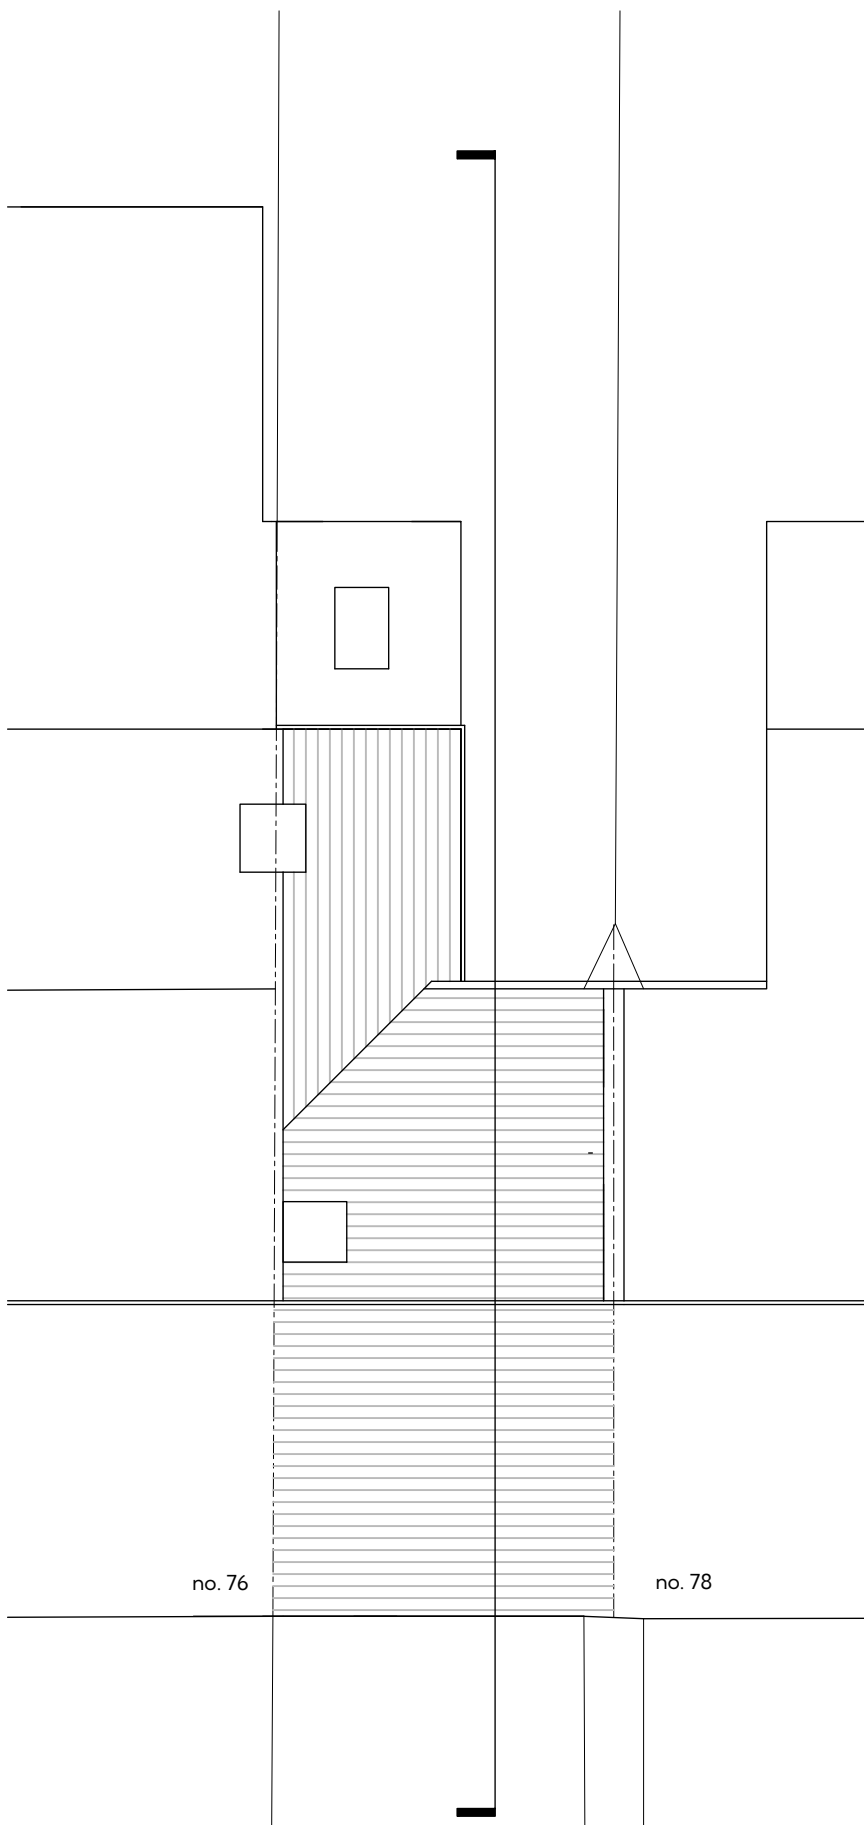

EXISTING ROOF
PLAN

0 1m 5m

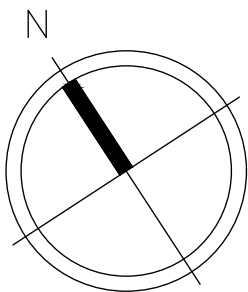

STUDIO LUNET

ARCHITECTURE / INTERIOR DESIGN

27-28 Sun Street, Hitchin SG4 1AH

site

77 Brampton Park Road, Hitchin
SG5 1XE

client

Victoria Bannon and Matthew Pull

title

PLANNING APPLICATION
Existing Drawings

information

job no.	77 Brampton Park Road
drawing no.	S2-01-A
scale	1:100 @ A1
date	July 2024
author	LM

DO NOT SCALE FROM THIS DRAWING : Verify all dimensions on site