




front elevation

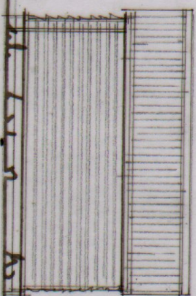


side elevation

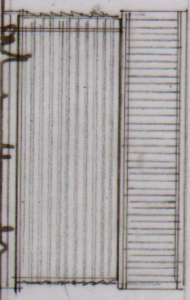

side elevation

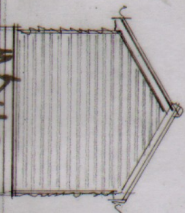


rear elevation

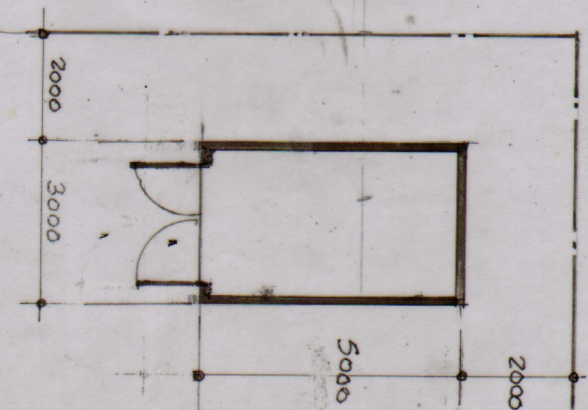


plan

A3 reduced

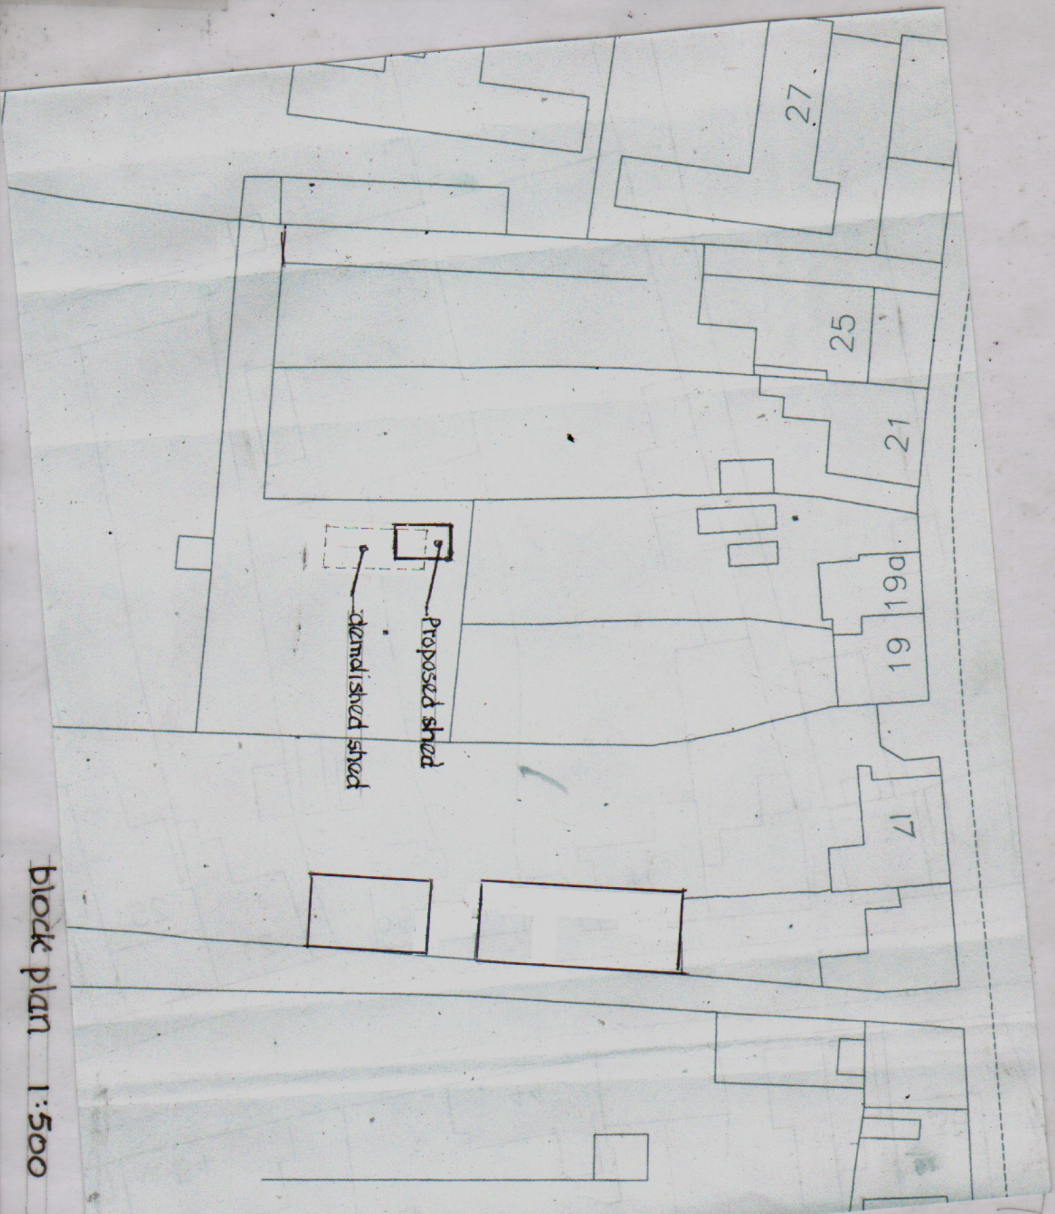

block plan 1:500

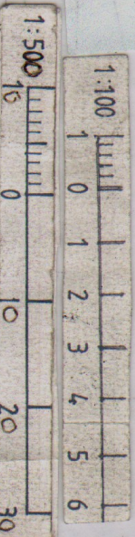

R.A. Rowe	
Architectural Design Services	
R.A.R.	
Temple Court, High Street, Bury, Cheshire, SK2 8HT. Tel. 01753 545811	
17 High Street, Barkway, Herts	
Proposed replacement garden shed.	
Scale: 1:100	Drawn: R.A.R.
Date: Dec. 25	Rev: 1
Drawing No. 24.25.1	
© 17/4/26	