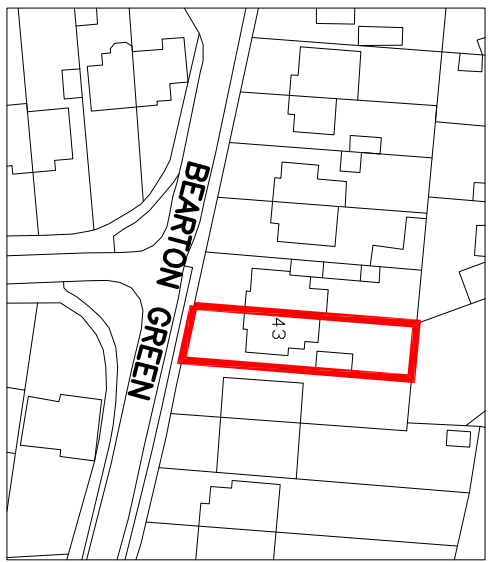
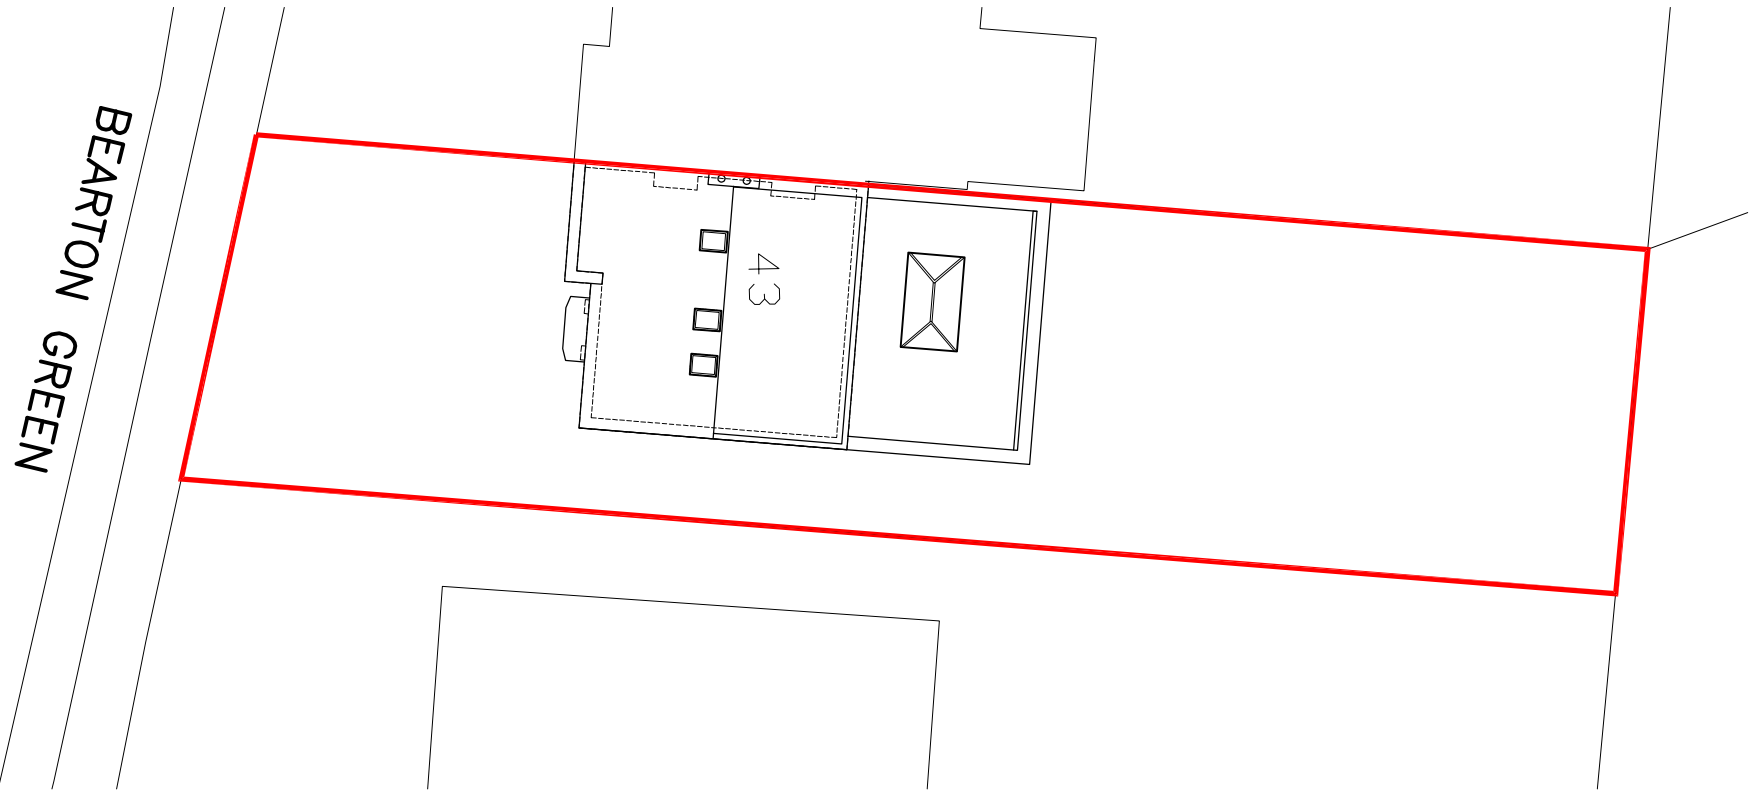
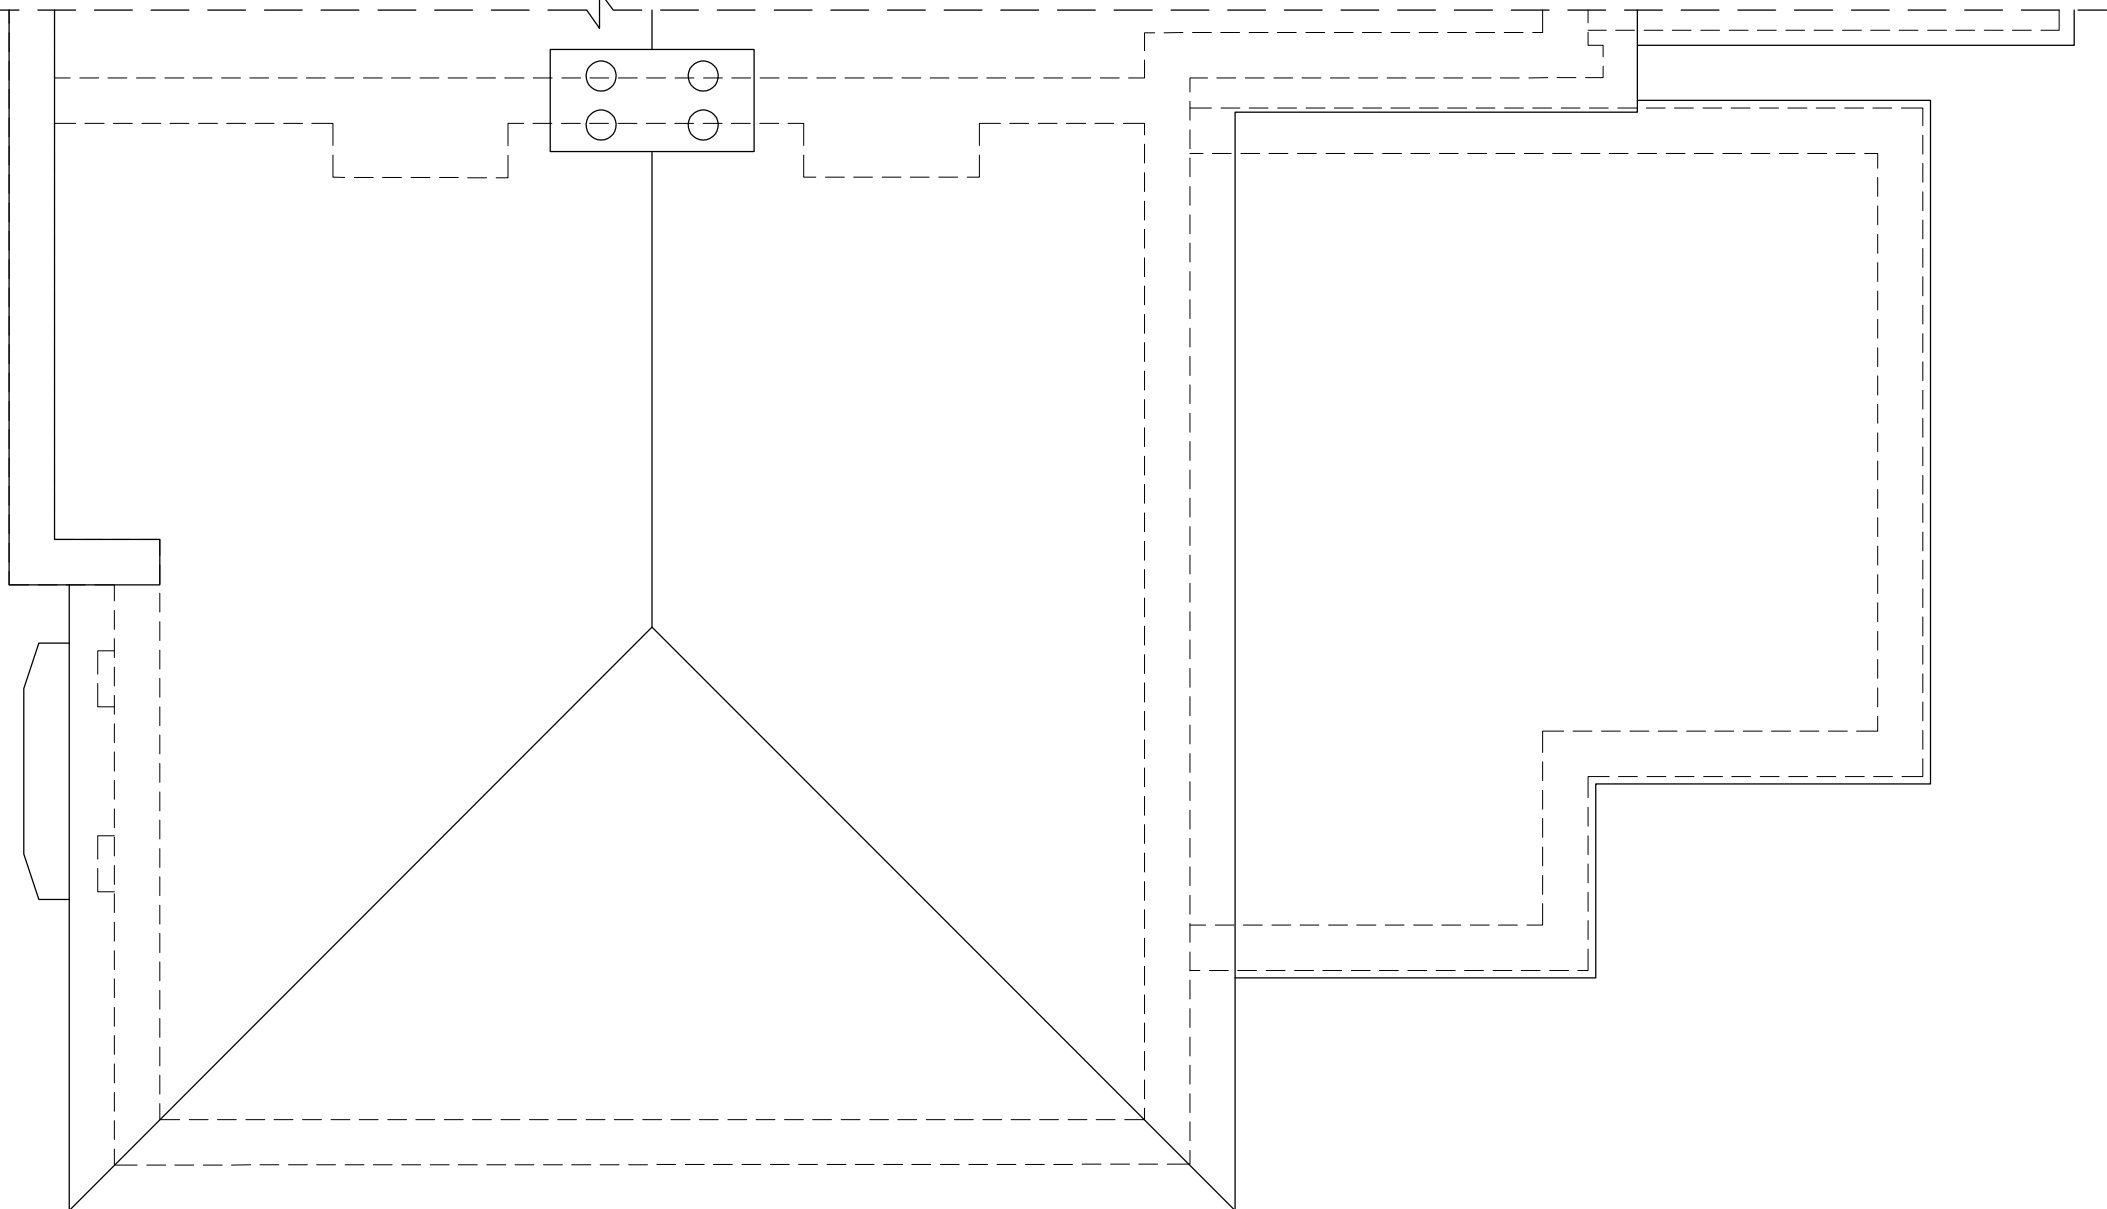
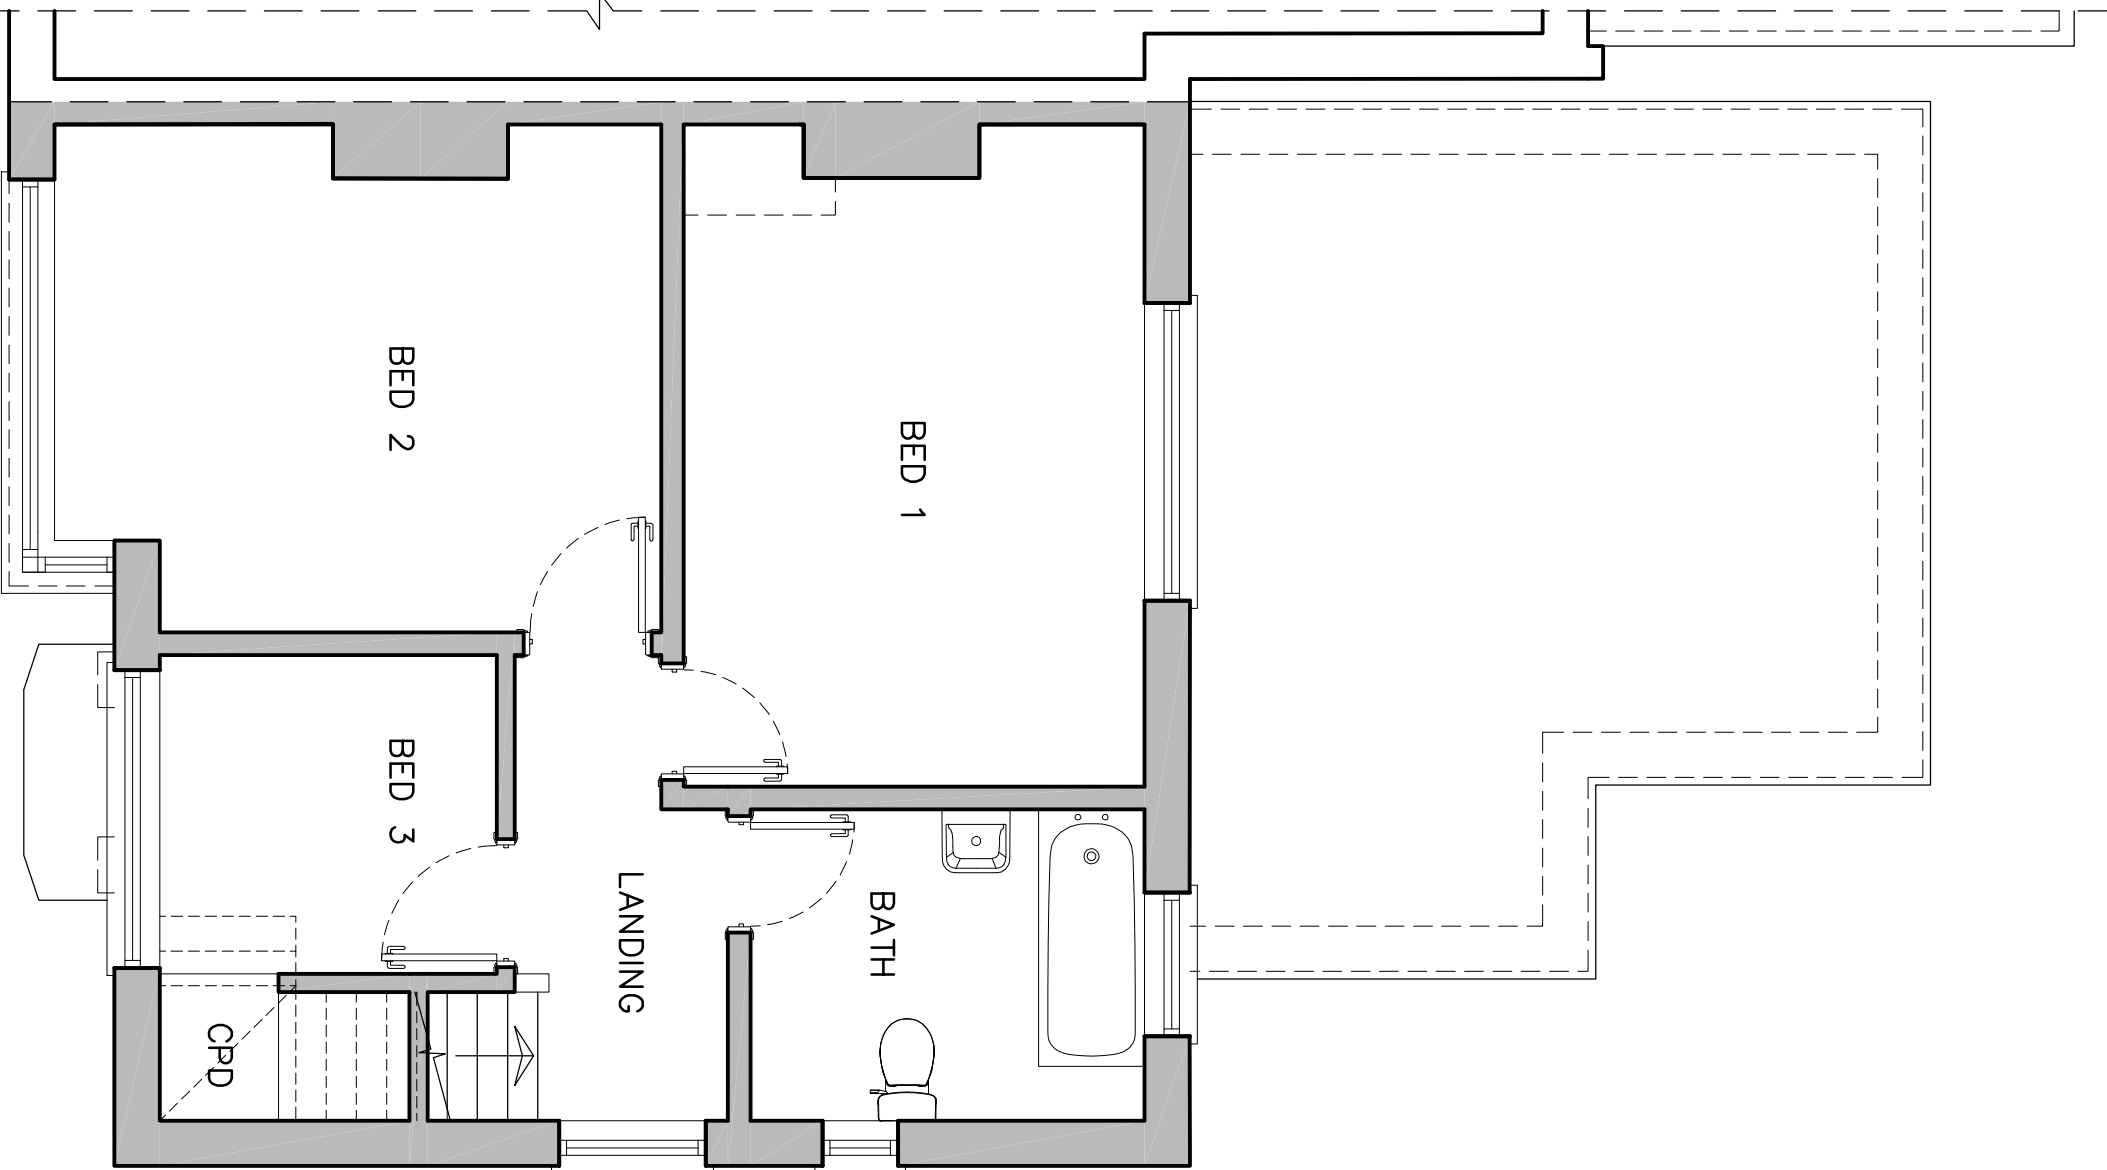
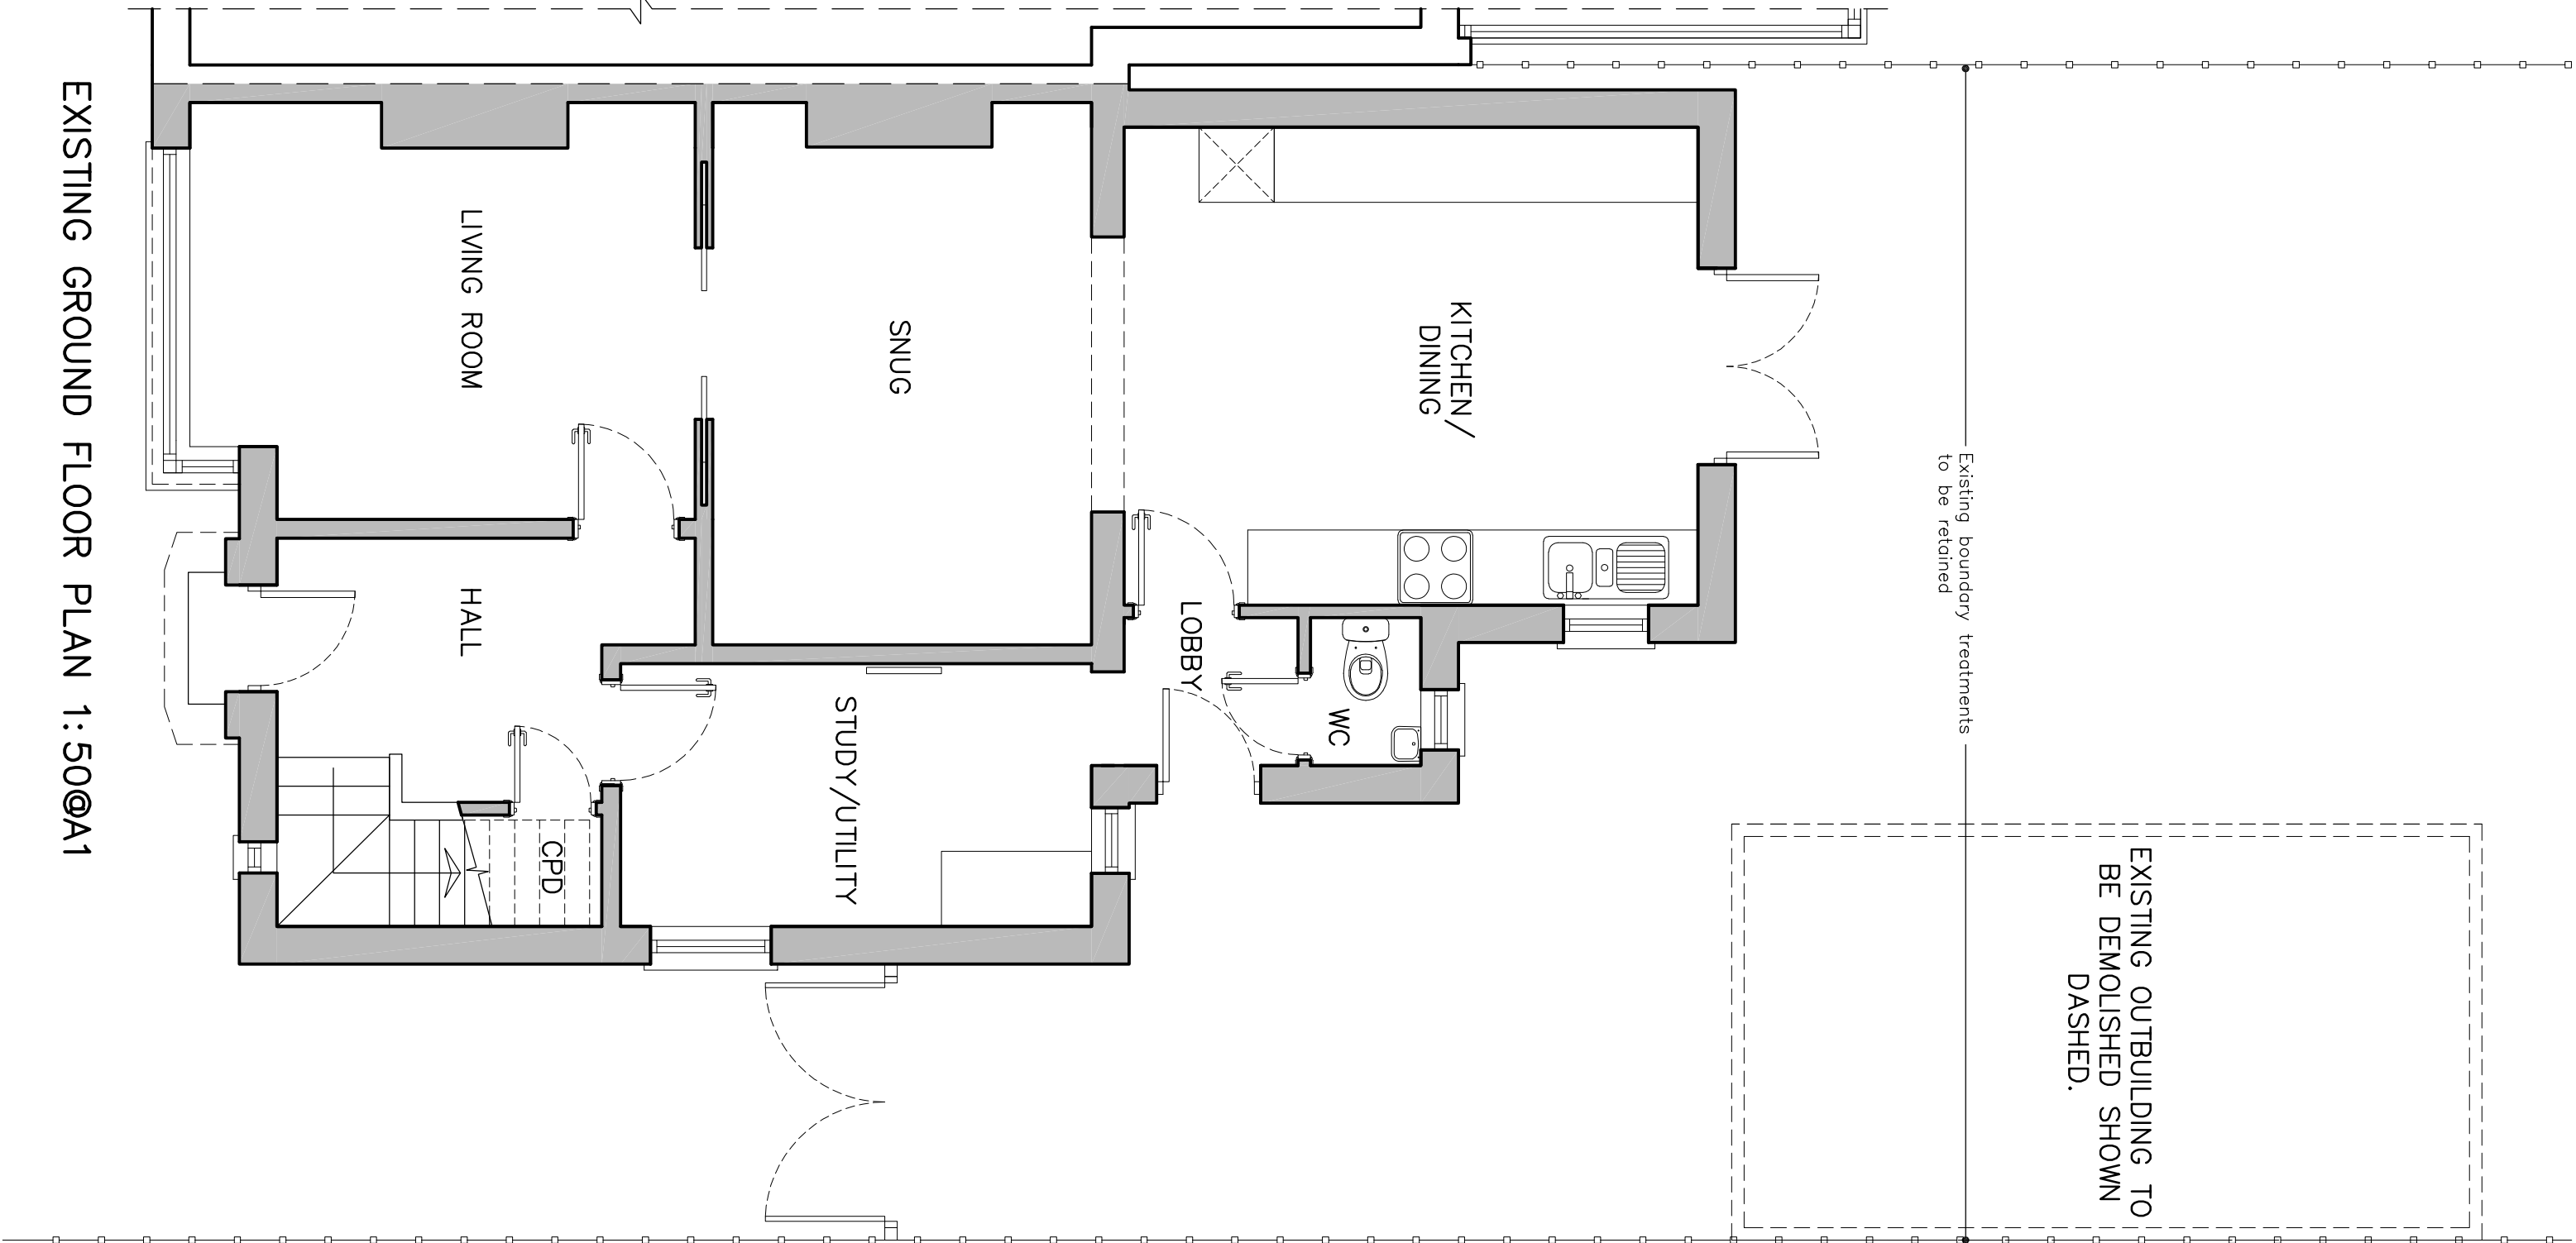


JDB DESIGN Architectural Services 12, The Quadrant, Hitchin, Herts SG4 7ET T: +44 (0)7575 58327		Project 43 Bearton Green, Hitchin	
Title Existing Plans, Site Location Plan & Proposed Site/Roof Plan		Date June 25	
Scale As shown @A1		Drawn JJB	
Drawing No. 247/25/100		Checked XXX	
		Revision	