



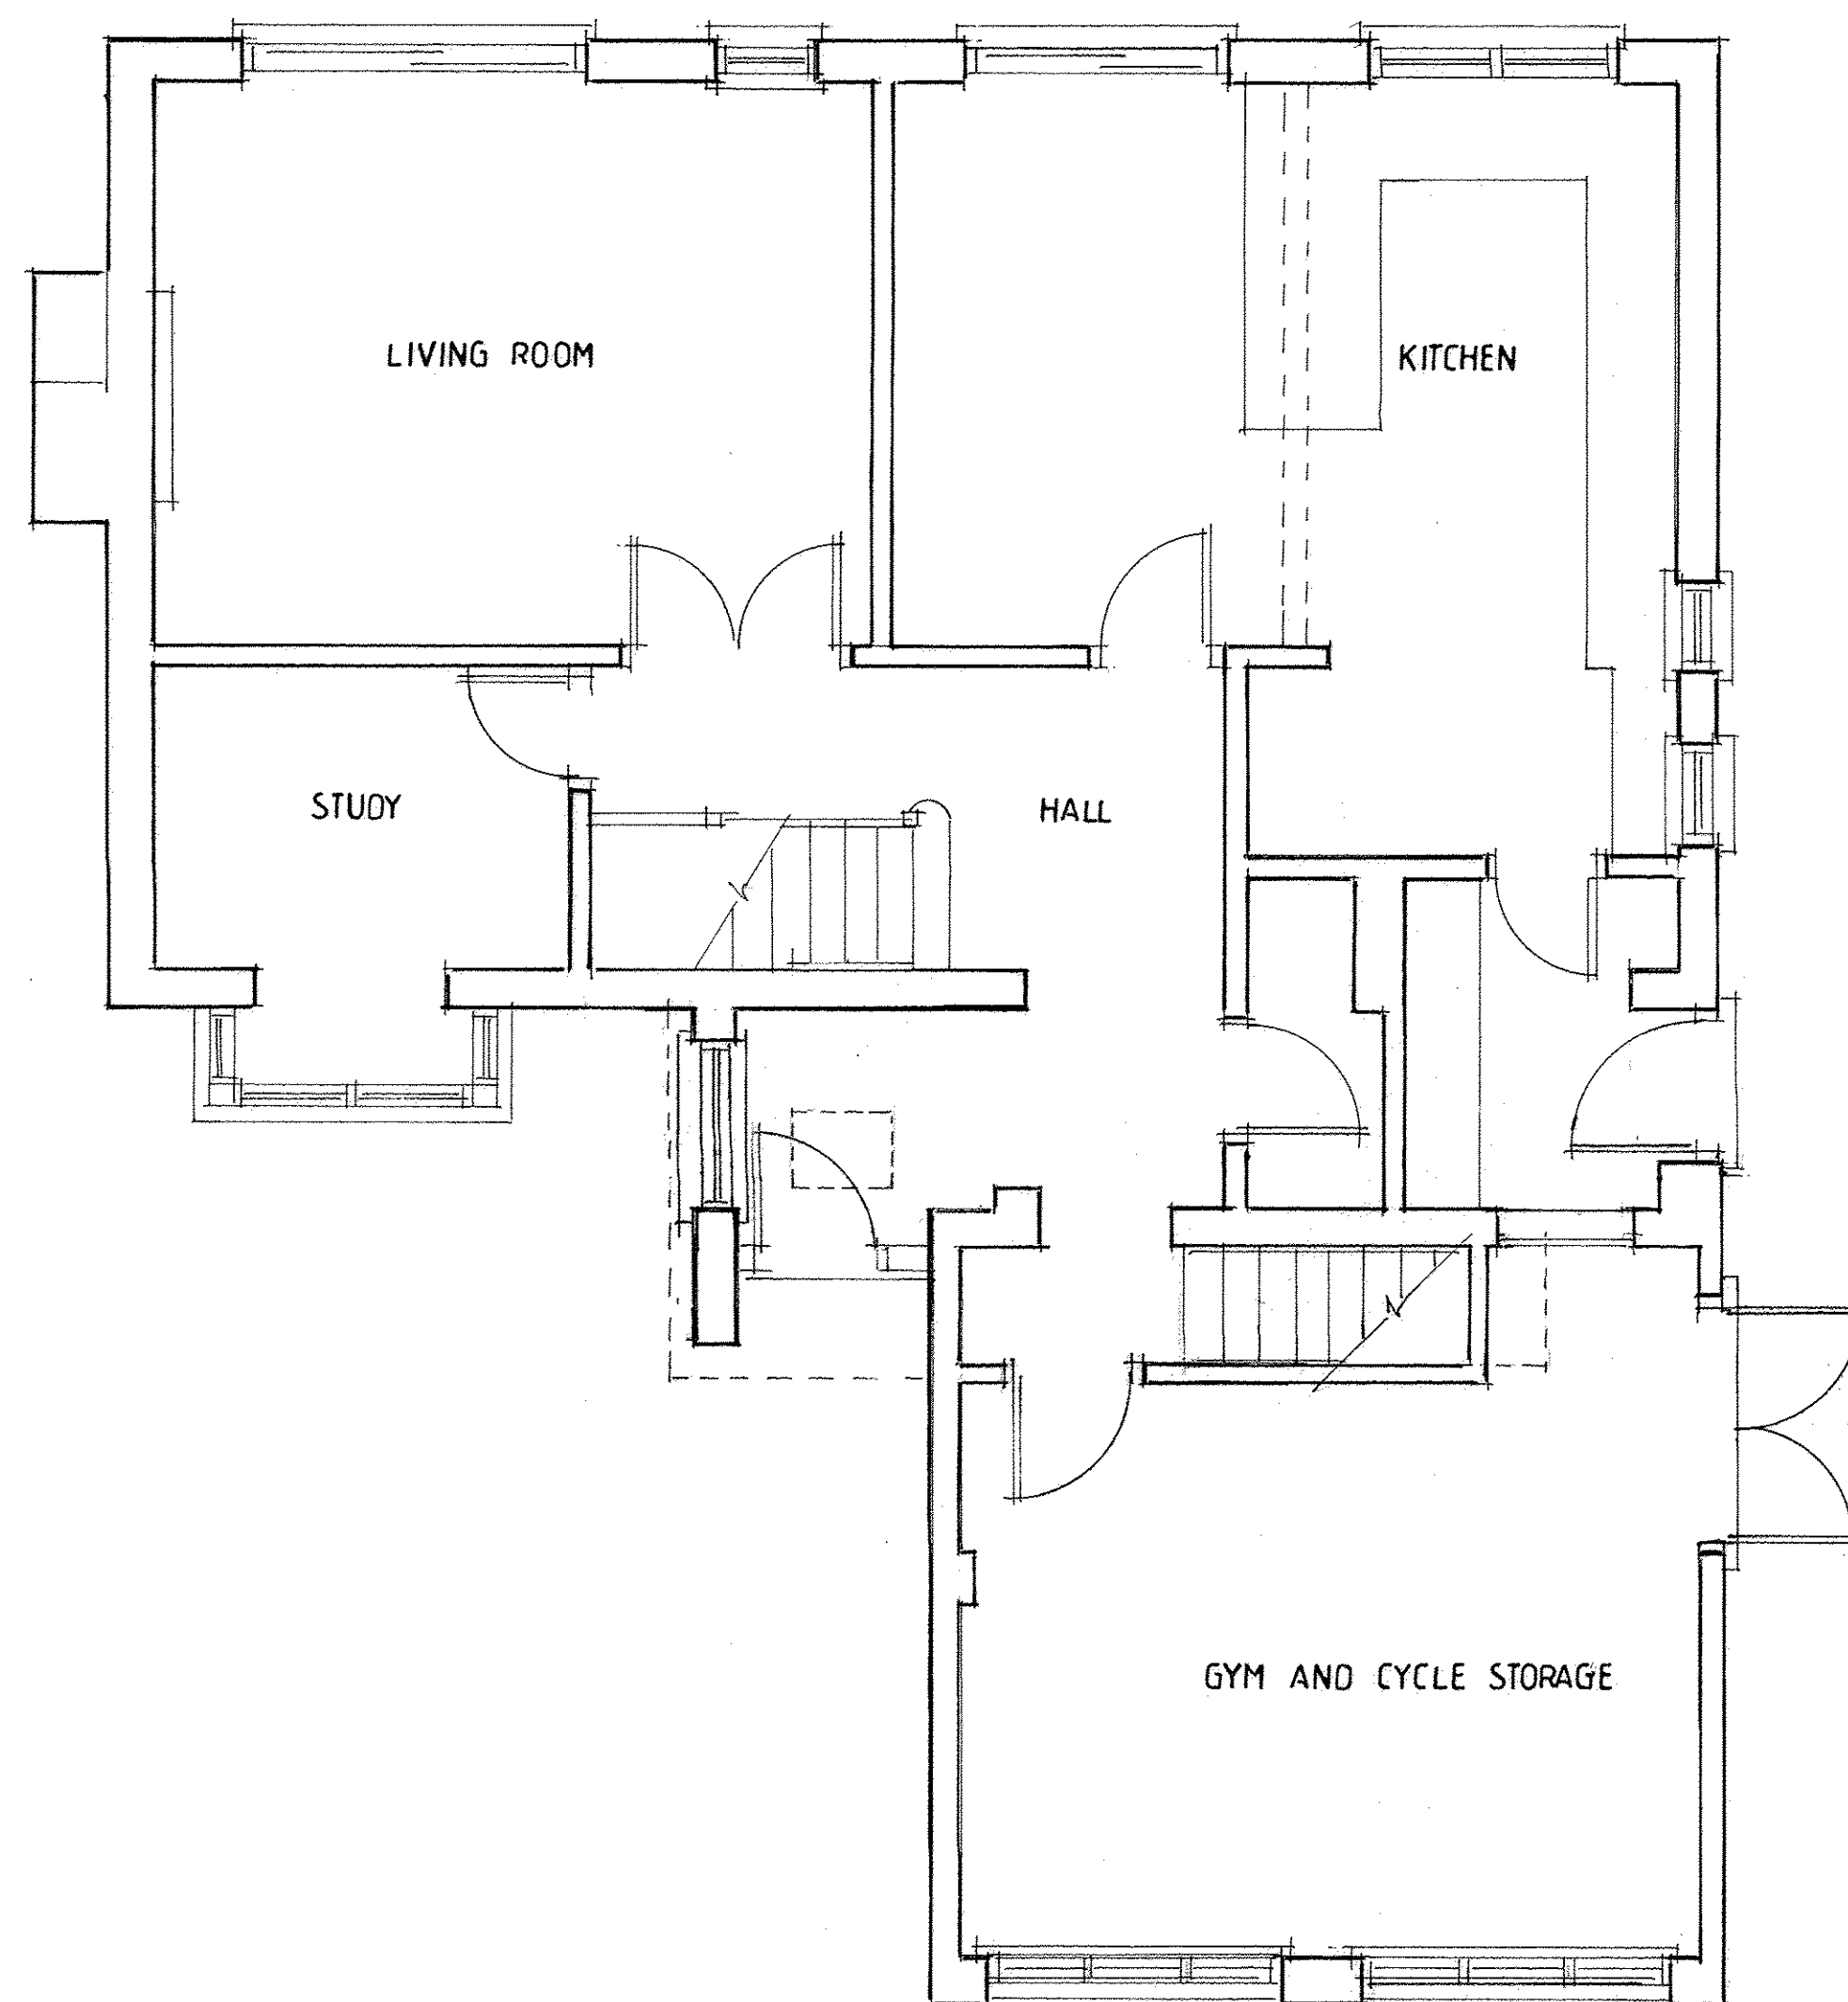

Proposed Ground Floor Plan. 1 : 50.

 

Project. 2. Corvus Close. Royston. Herts. SG8 7XS.	JOHN GUEST. BSc. Architectural Designer. 1. Water Lane. Melbourn. Royston. SG8 6AX Tel: 07801 752897. enquiries@johnquestarchitectural.co.uk
Client. Kayleigh Williams.	Drawing Title: Proposed Ground Floor Plan.
Date. October. 2024	Drawing No. 870/24/03
Scale. 1 : 50.	Revision: