



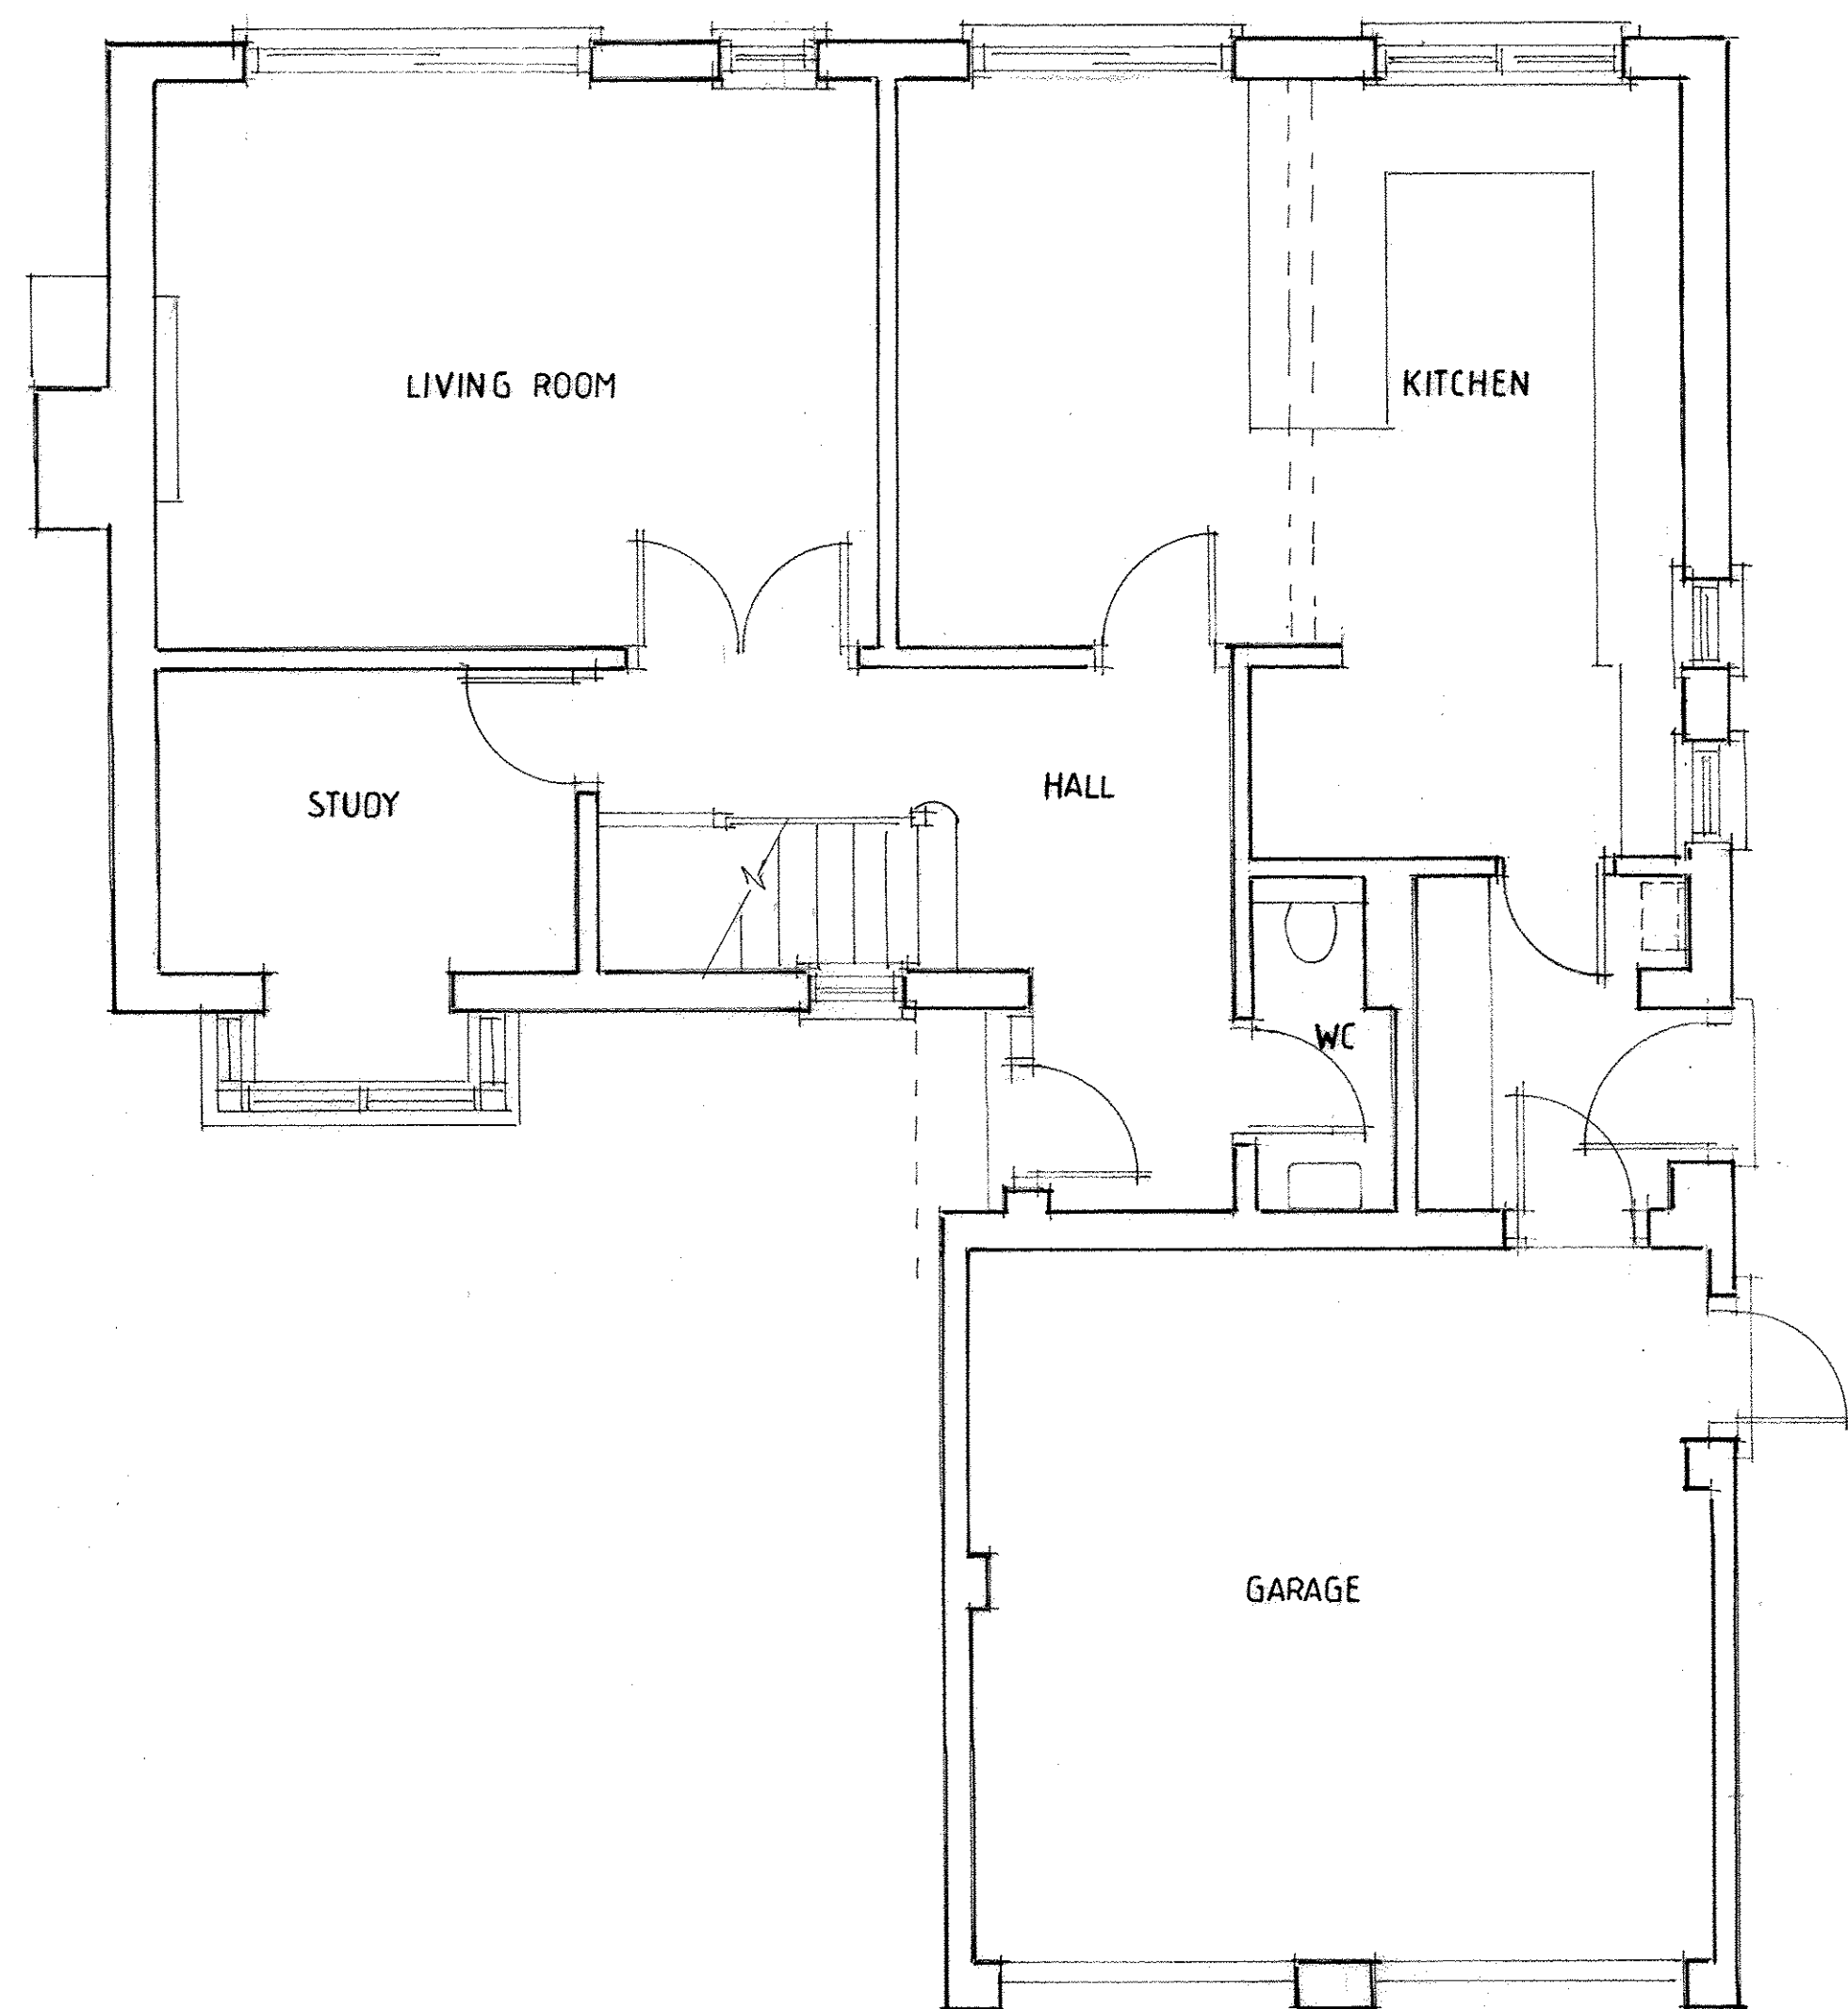

Existing Ground Floor Plan. 1 : 50.

 

Project. 2. Corvus Close. Royston. Herts. SG8 7XS.		JOHN GUEST. BSc. Architectural Designer. 1. Water Lane. Melbourn. Royston. SG8 6AX Tel: 07801 752897. enquiries@johnquestarchitectural.co.uk	
Client. Kayleigh Williams.		Drawing Title: Existing Ground Floor Plan.	
Date. October. 2024		Drawing No. 870/24/01	
Scale. 1 : 50.		Revision:	