



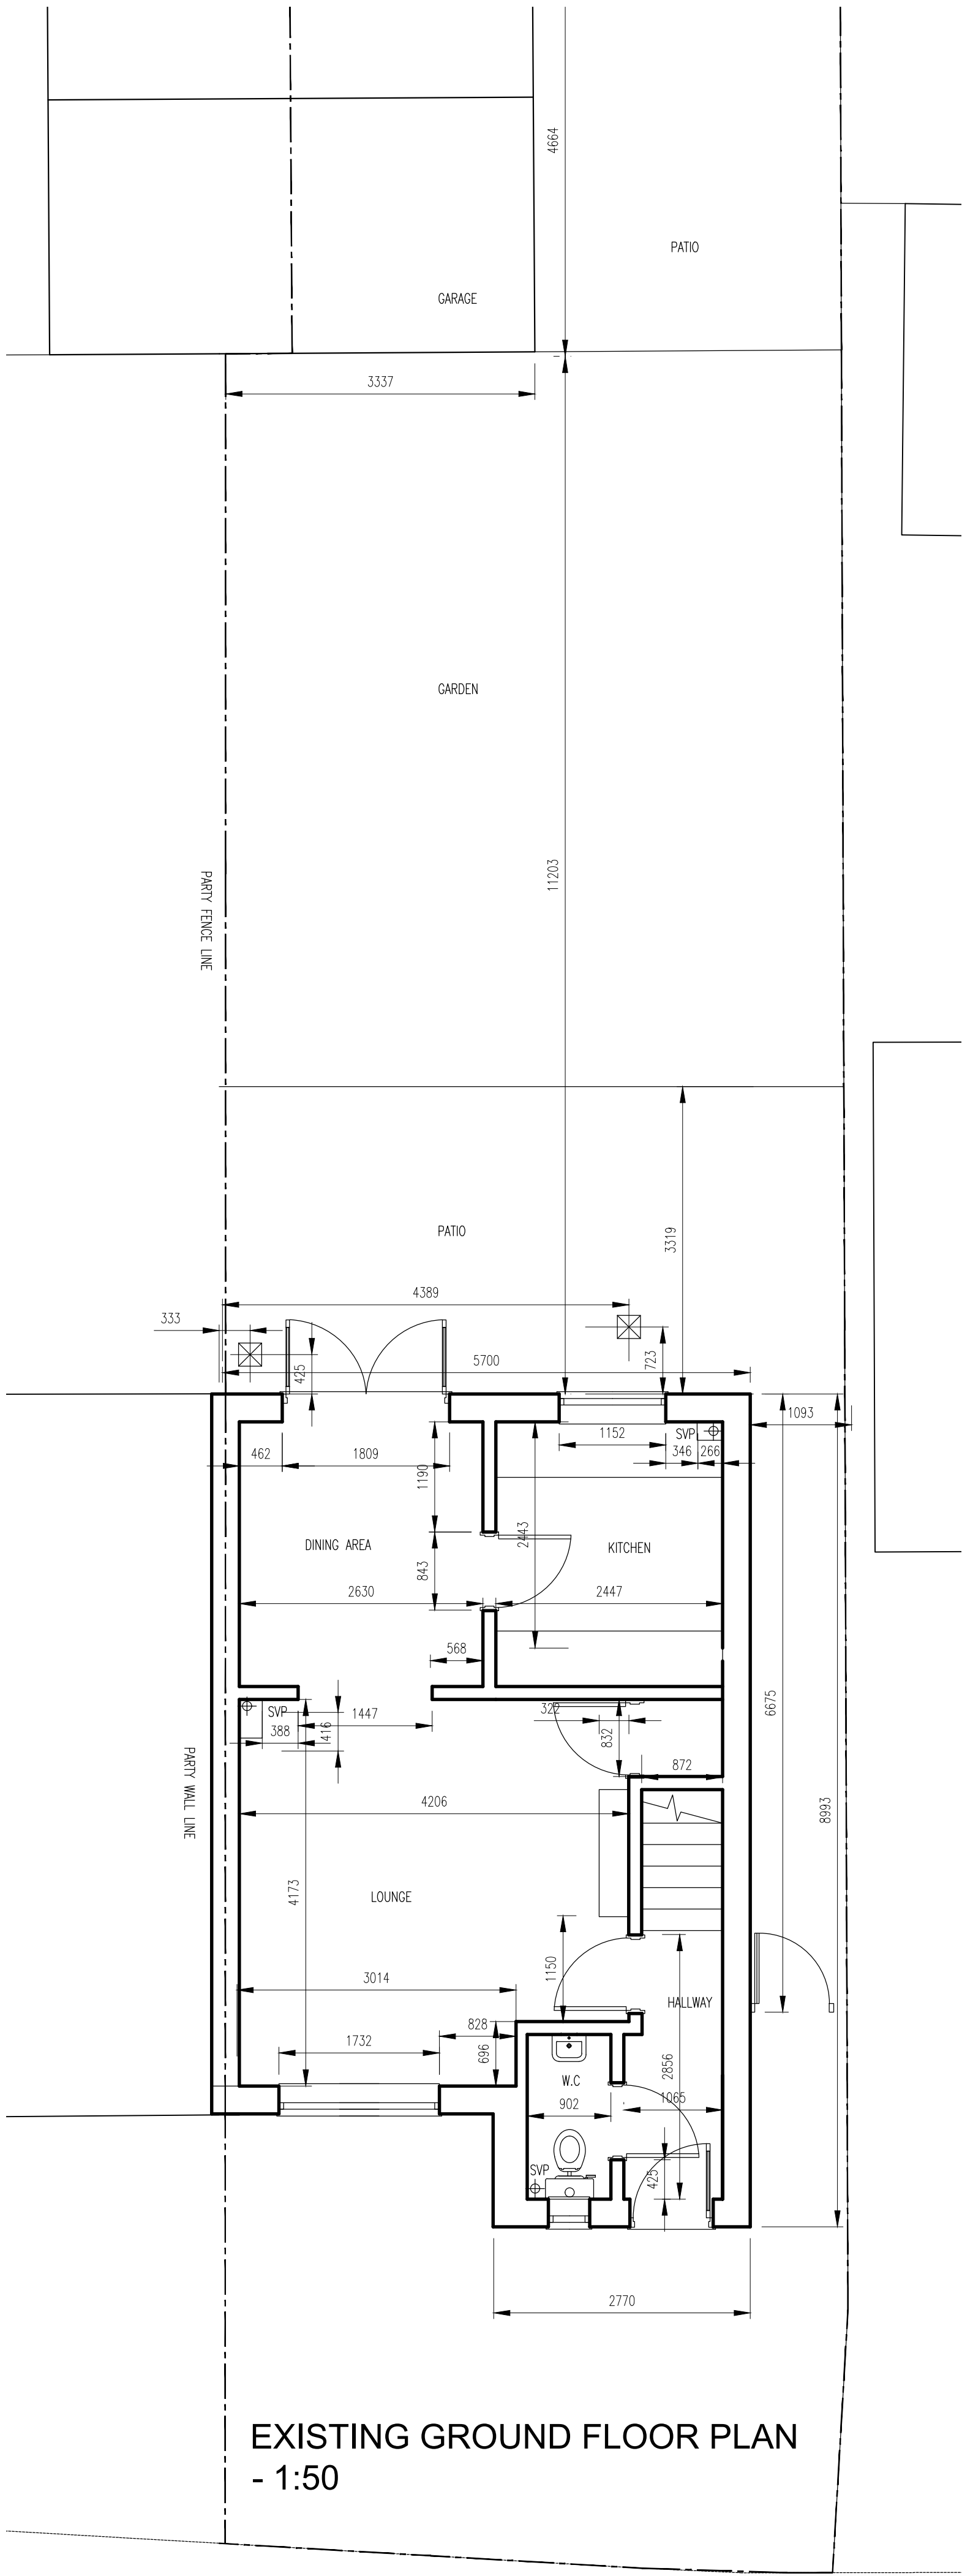


EXISTING GROUND FLOOR PLAN
- 1:50

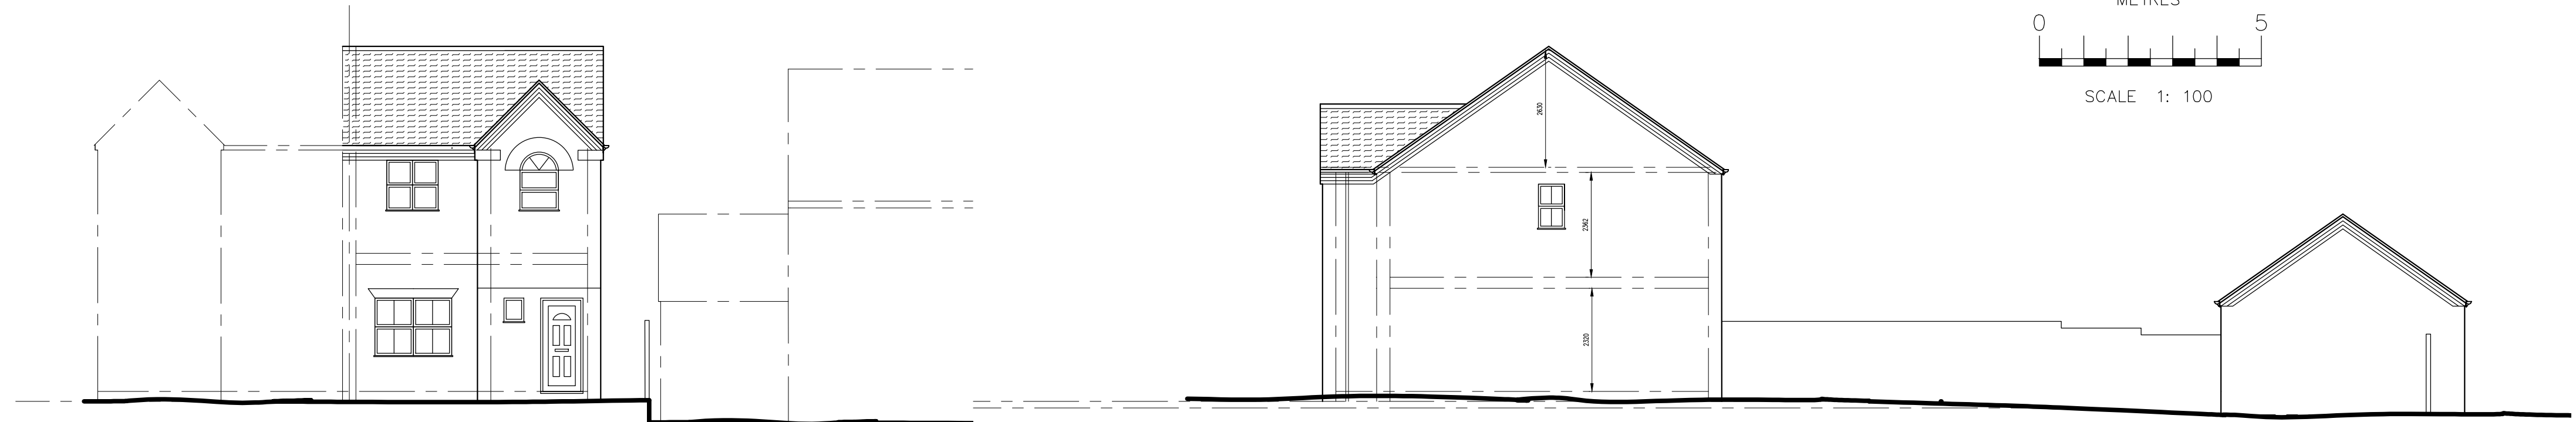


EXISTING FRONT ELEVATION - 1:100

EXISTING SIDE ELEVATION - 1:100

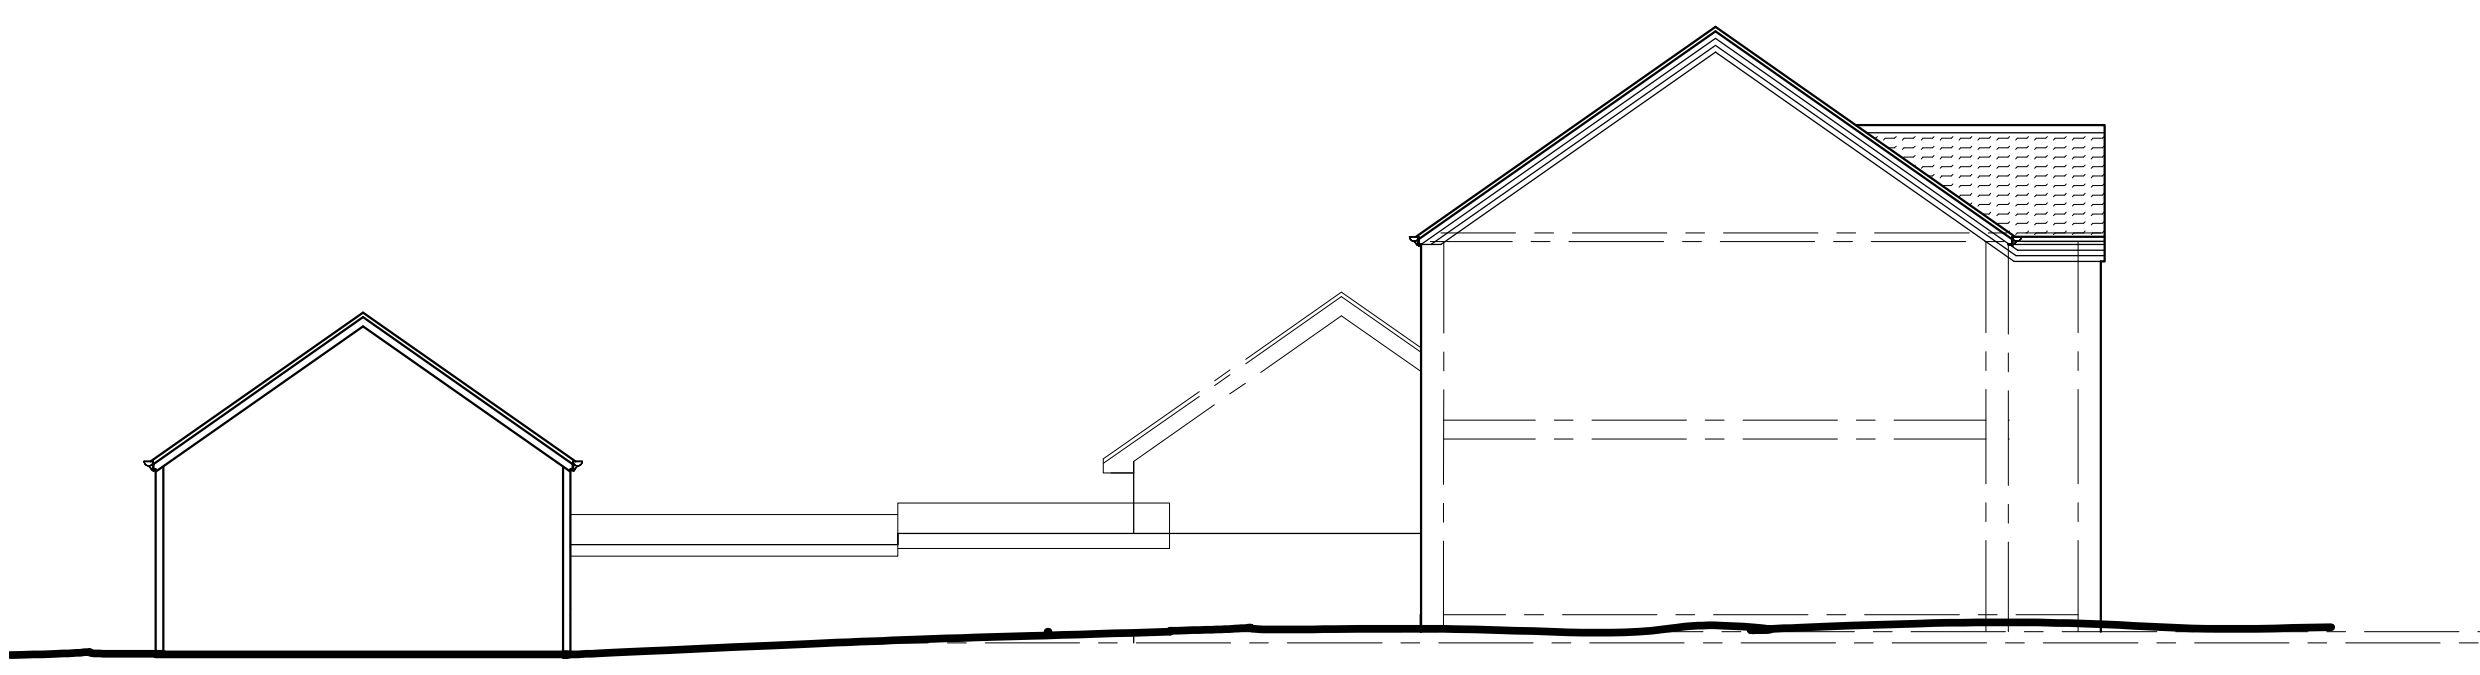


EXISTING SIDE ELEVATION - 1:100

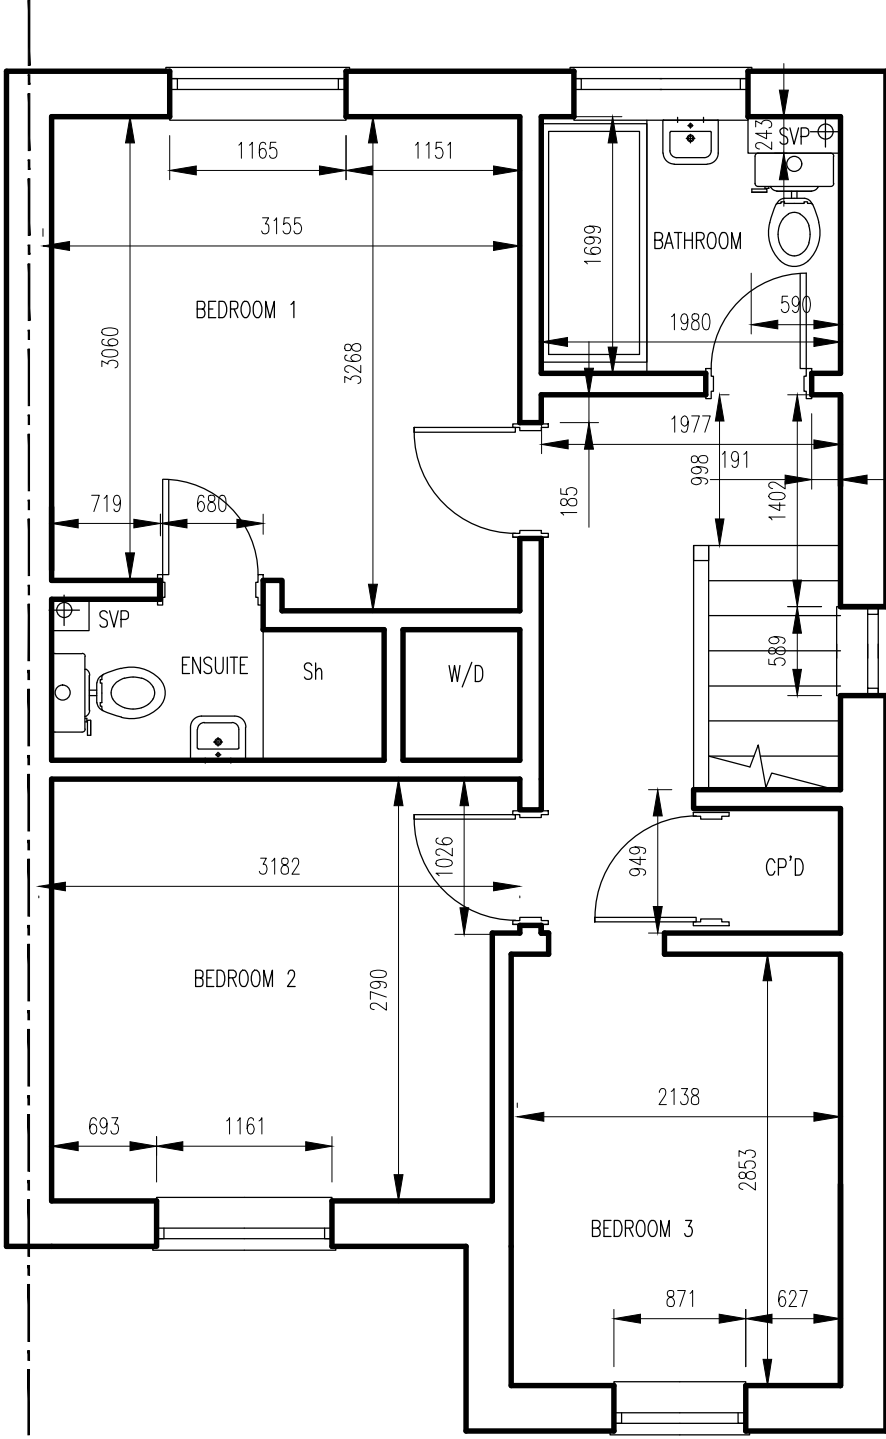


EXISTING FIRST FLOOR PLAN
- 1:50




EXISTING REAR ELEVATION - 1:100

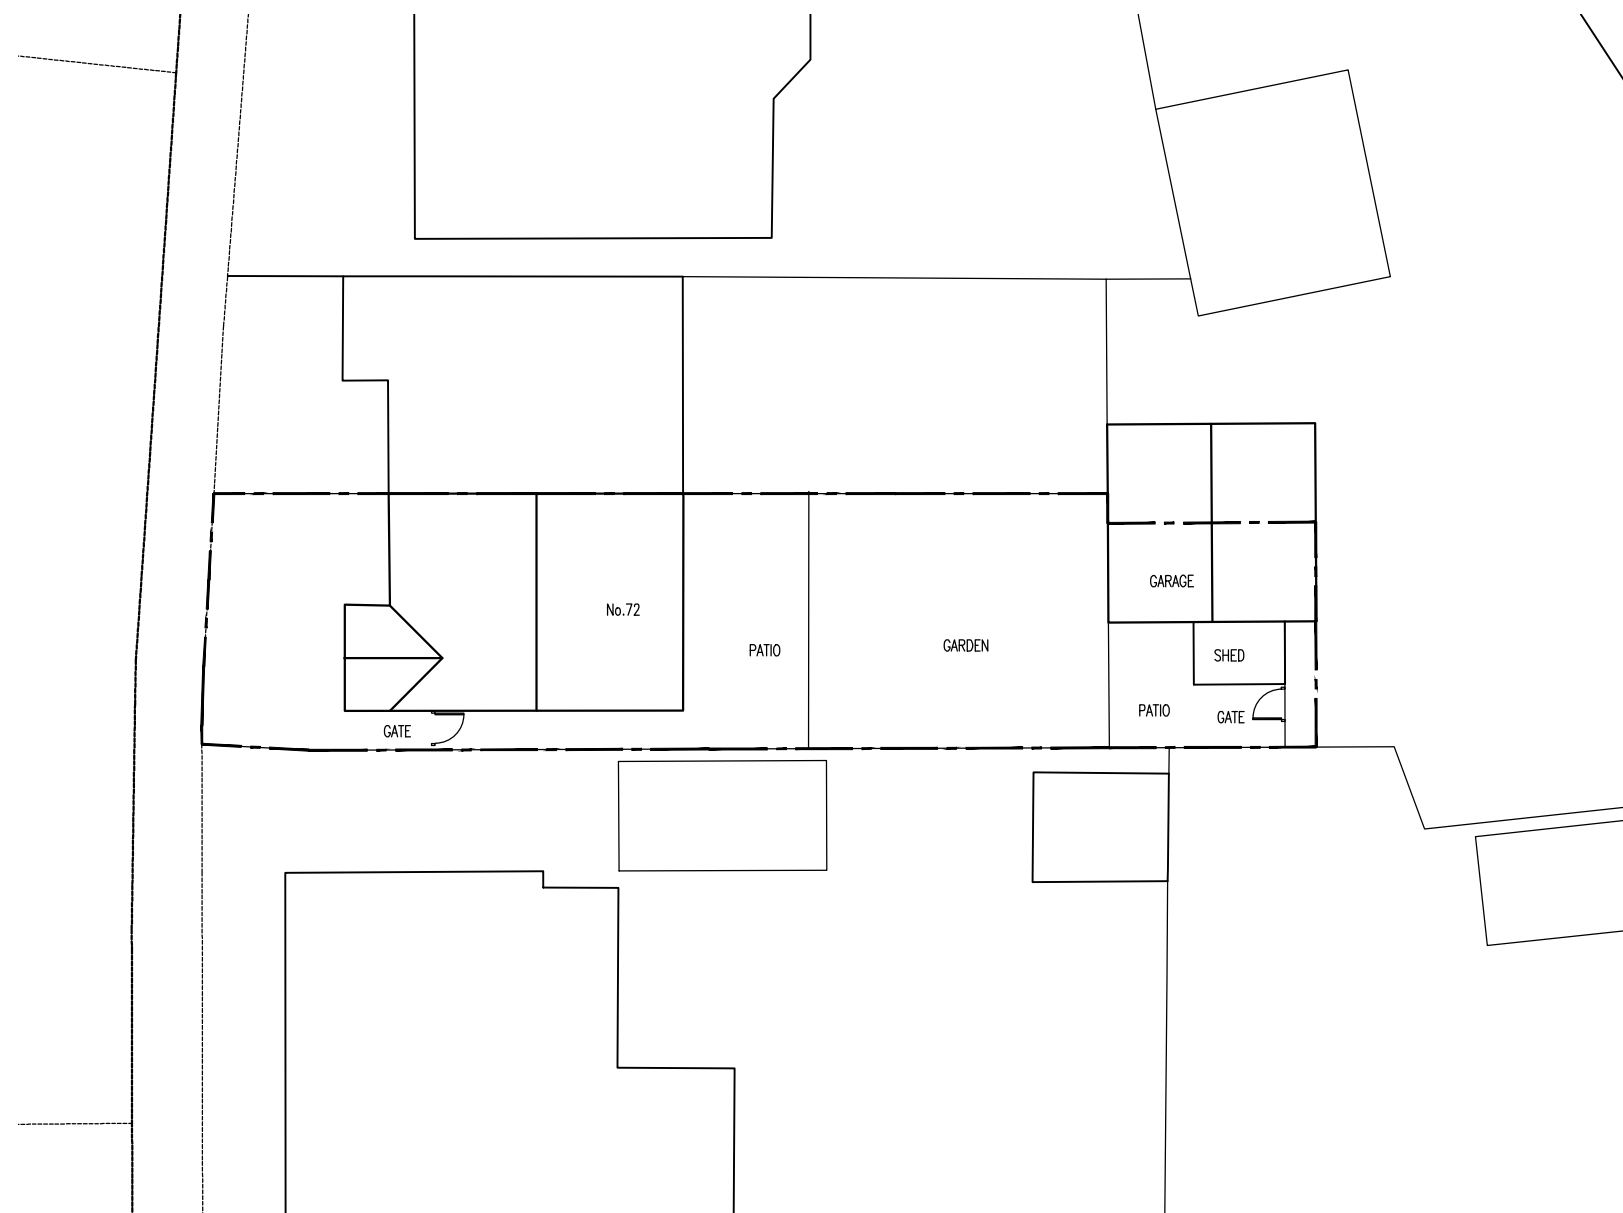

EXISTING SITE PLAN- 1:200

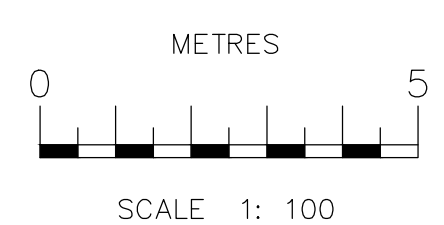


SCALE 1: 100

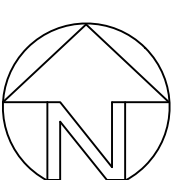

METRES
0 5 10 15 20
SCALE 1:1250

LOCATION PLAN 1:1250

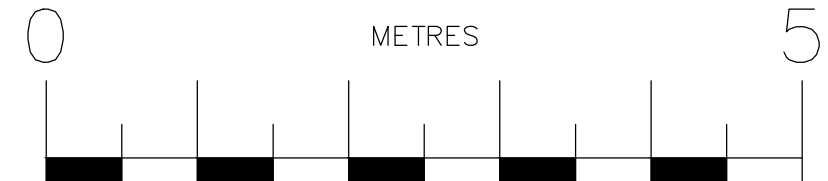

SCALE 1: 50

© COPYRIGHT OF ARCHITECT
ALL DIMENSIONS TO BE CHECKED ON SITE AND NOT SCALED FROM THIS DRAWING. ANY DISCREPANCIES FOUND ON SITE TO BE REPORTED TO THE ARCHITECT PRIOR TO CONSTRUCTION. PARTY WALL AGREEMENTS AND CLIA REGULATIONS ALL AT THE CLIENTS RISK. COMMENCEMENT OF WORK ON SITE PRIOR TO LA PLANNING APPROVAL IS ENTIRELY AT THE OWNERS RISK.

Rev	Amendment	Date:

Office 1
First Floor
1 Market Hill
Royston
Hertfordshire
SG8 9JL
e: cb.architect@outlook.com
t: 07908739837



Status:	PRELIMINARY / PLANNING
Client:	MR & MRS PRINCE
Site Address :	72 REDWING RISE _ ROYSTON _ SG8 7XE

Drawing Title:		
AS EXISTING DRAWING/ EXTENSION & INT.ALT		
Drawing By:	CB	Date: 24/02/25
Drawing Reference:	Revision:	Scale:
ROY/CB/25/01		1:100,1:50