


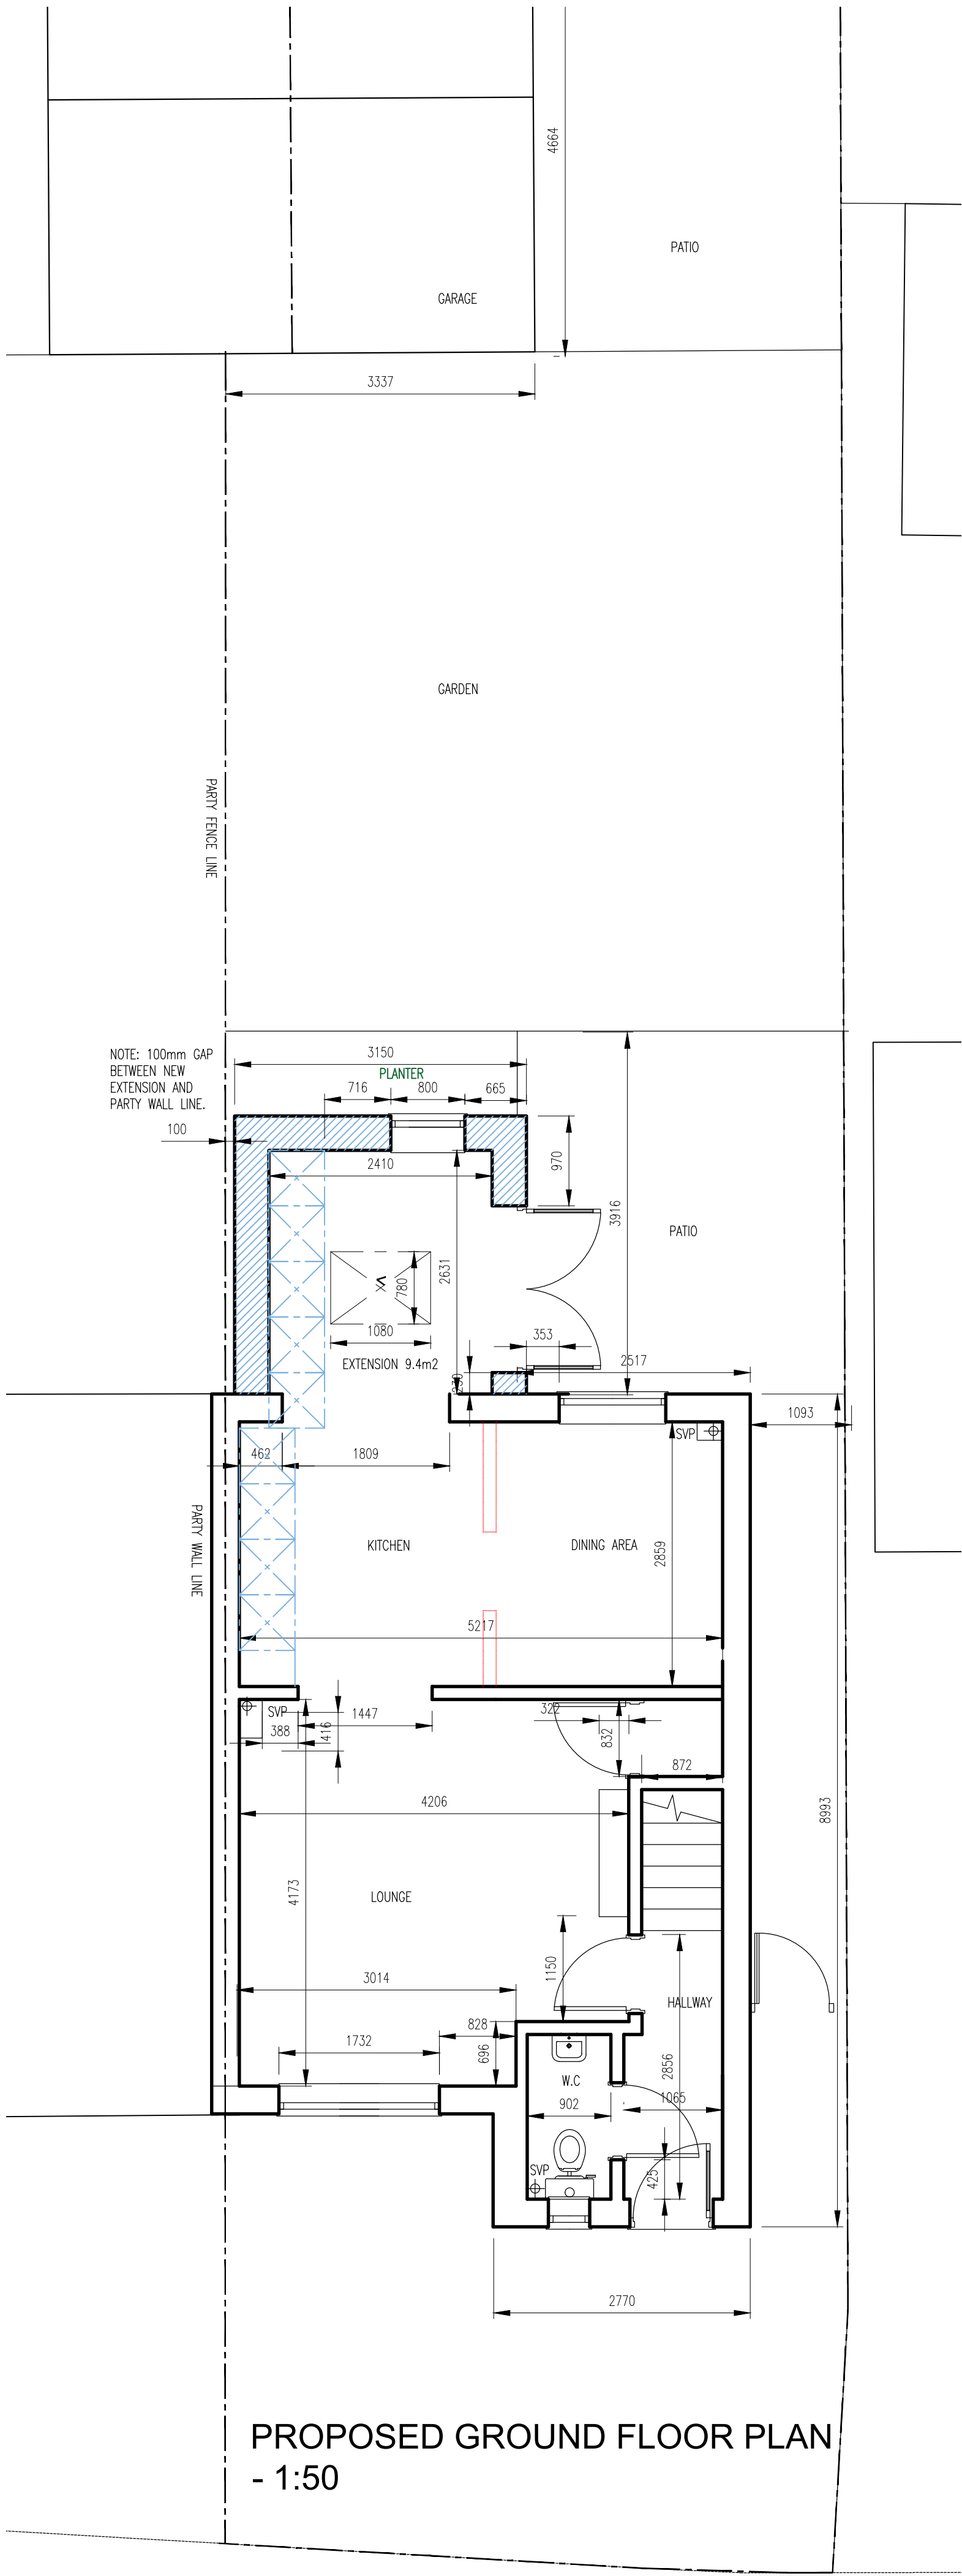


PROPOSED GROUND FLOOR PLAN
- 1:50




PROPOSED FRONT ELEVATION - 1:100




PROPOSED SIDE ELEVATION - 1:100

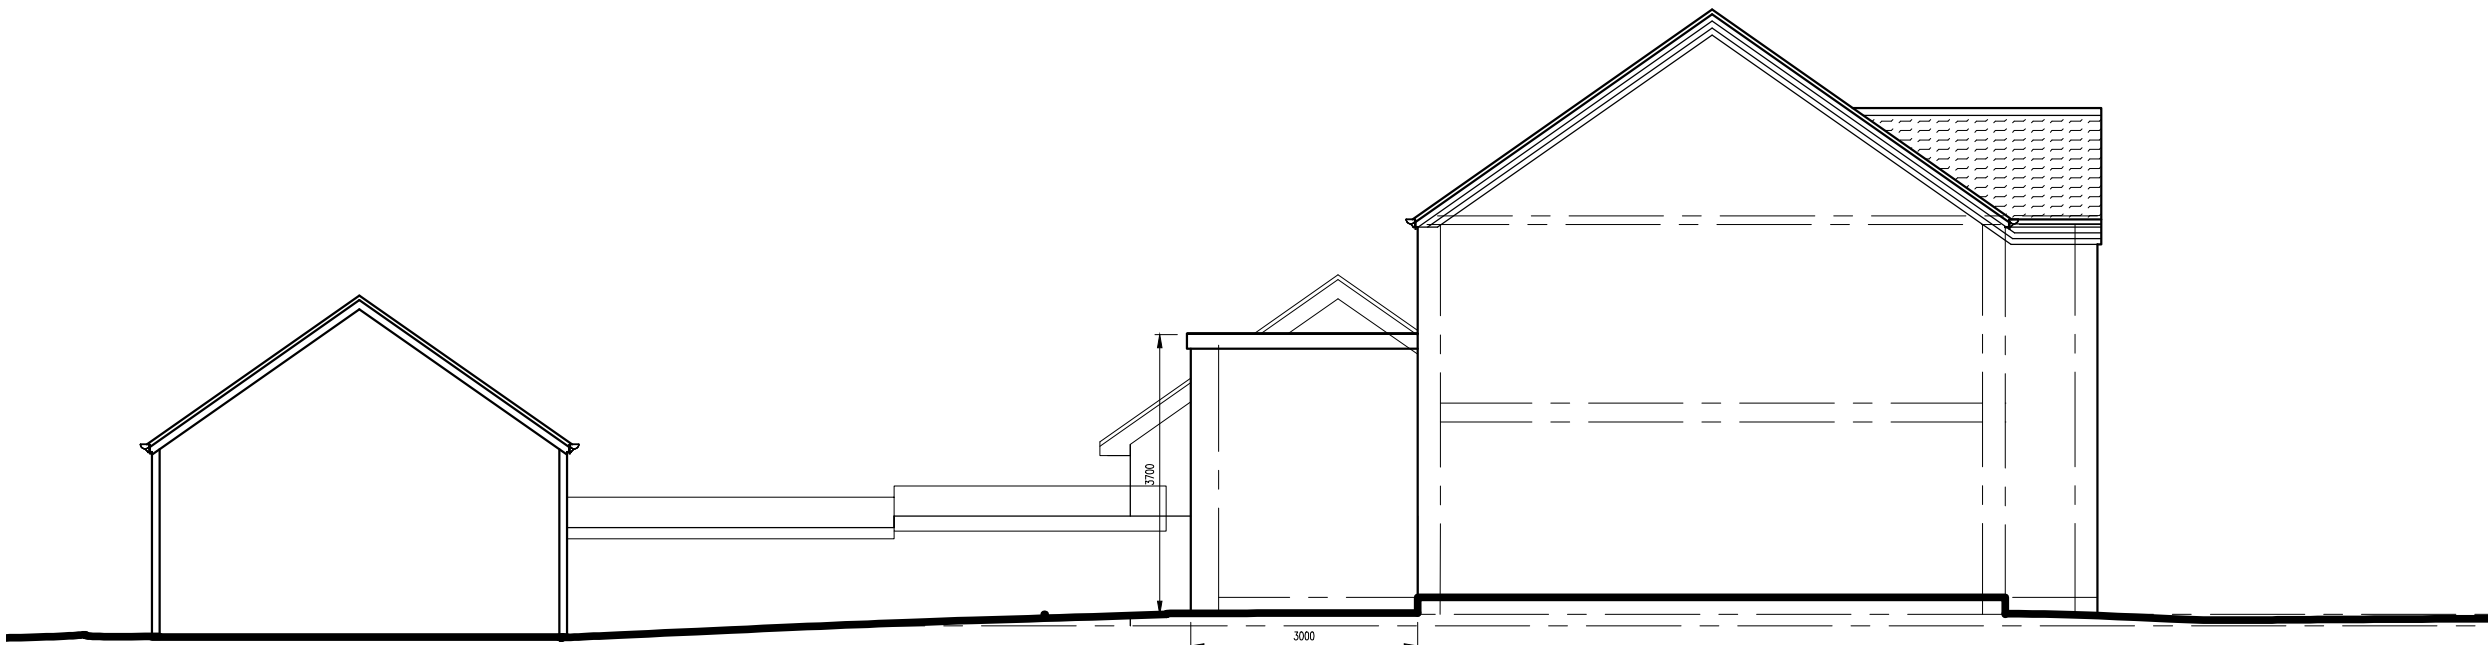



PROPOSED SIDE ELEVATION - 1:100

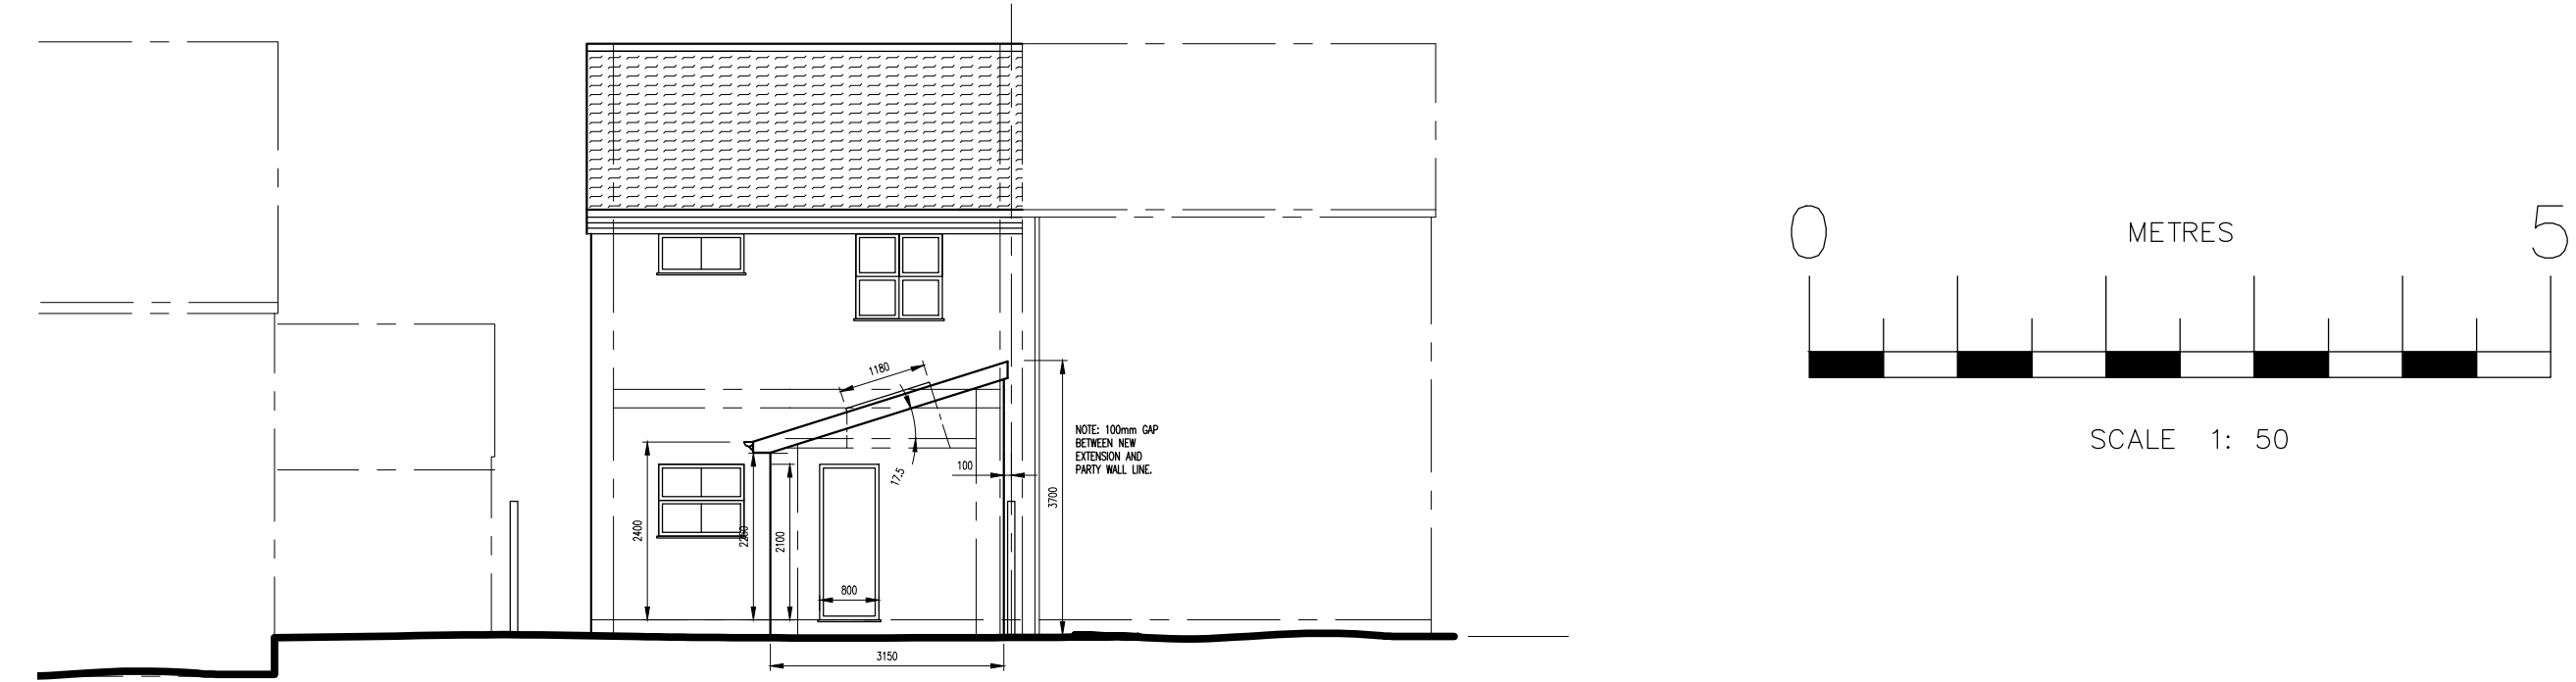

PROPOSED REAR ELEVATION - 1:100

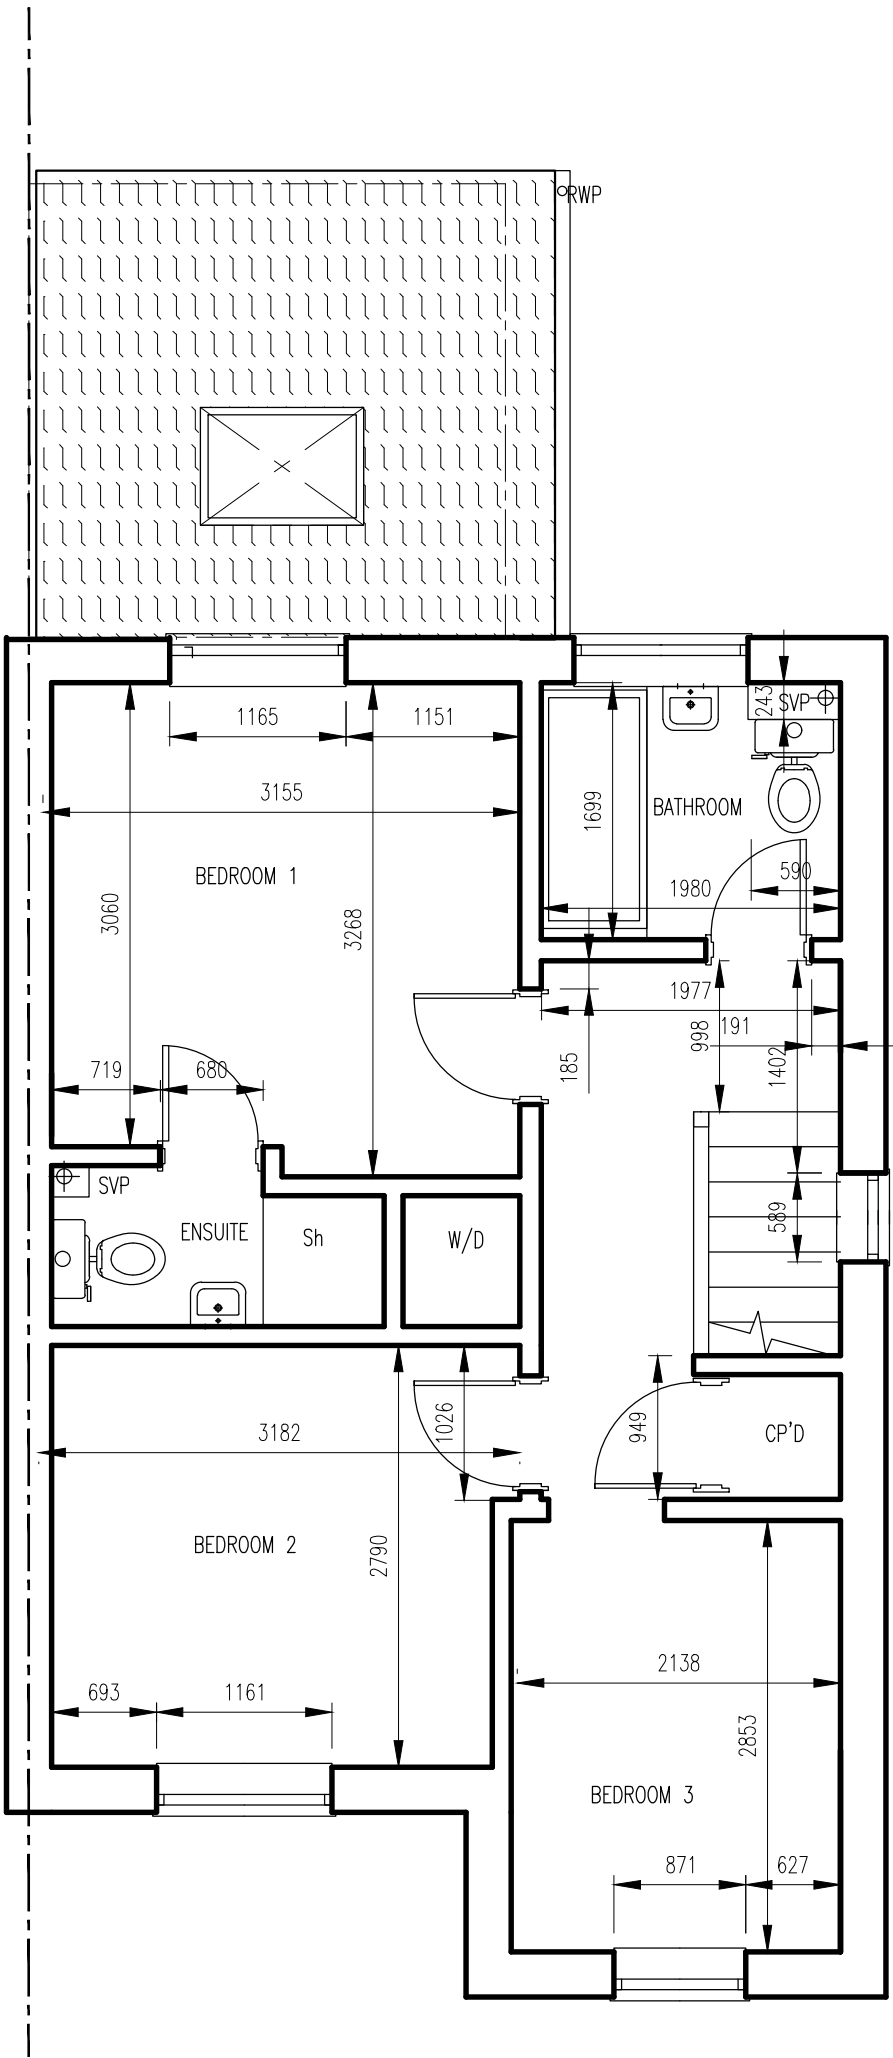


PROPOSED FIRST FLOOR PLAN
- 1:50

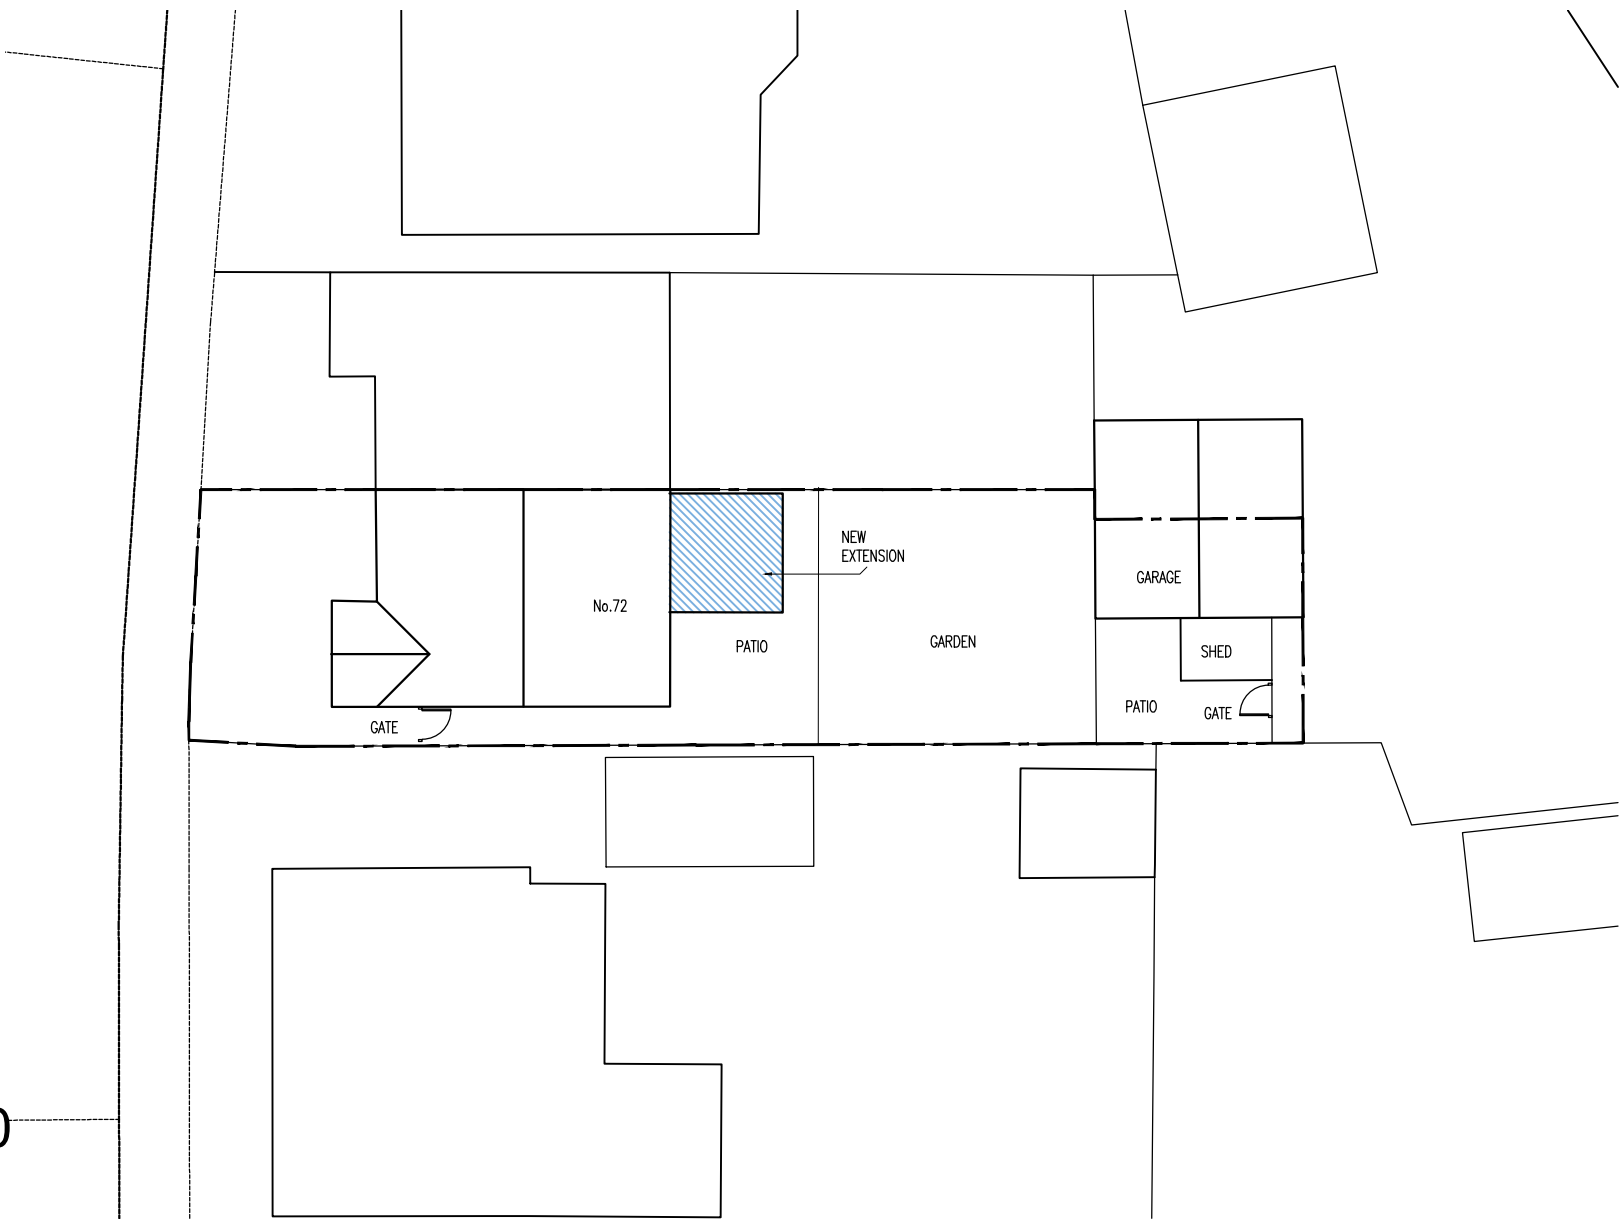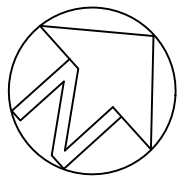

PROPOSED SITE PLAN- 1:200

PLEASE NOTE: RIDGE HEIGHT OF PROPOSED ROOF IS TO BE CONSTRUCTED NO HIGHER THAN 4 METERS ABOVE NATURAL GROUND LEVEL.

PLEASE NOTE: THE EXTERNAL MATERIALS OF THE PROPOSED EXTENSION ARE TO MATCH THE EXISTING PROPERTY.

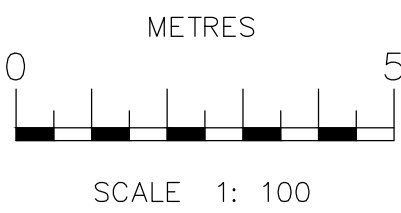

© COPYRIGHT OF ARCHITECT		
ALL DIMENSIONS TO BE CHECKED ON SITE AND NOT SCALED FROM THIS DRAWING. ANY DISCREPANCIES FOUND ON SITE TO BE REPORTED TO THE ARCHITECT PRIOR TO CONSTRUCTION. PARTY WALL AGREEMENTS AND CDM REGULATIONS ALL AT THE CLIENTS RISK. COMMENCEMENT OF WORK ON SITE PRIOR TO LA PLANNING APPROVAL IS ENTIRELY AT THE OWNERS RISK.		
Rev	Amendment	Date:

Office 1
First Floor
1 Market Hill
Royston
Hertfordshire
SG8 9JL
e: cb.architect@outlook.com
t: 07908739837

Status:	PRELIMINARY / PLANNING	
Client:	MR & MRS PRINCE	
Site Address :	72 REDWING RISE _ ROYSTON _ SG8 7XE	

Drawing Title:		
PROPOSAL DRAWING/ EXTENSION & INT.ALT		
Drawing By:	CB	Date: 24/02/25
Drawing Reference:	ROY/CB/25/02	Revision: 1:100,1:50