



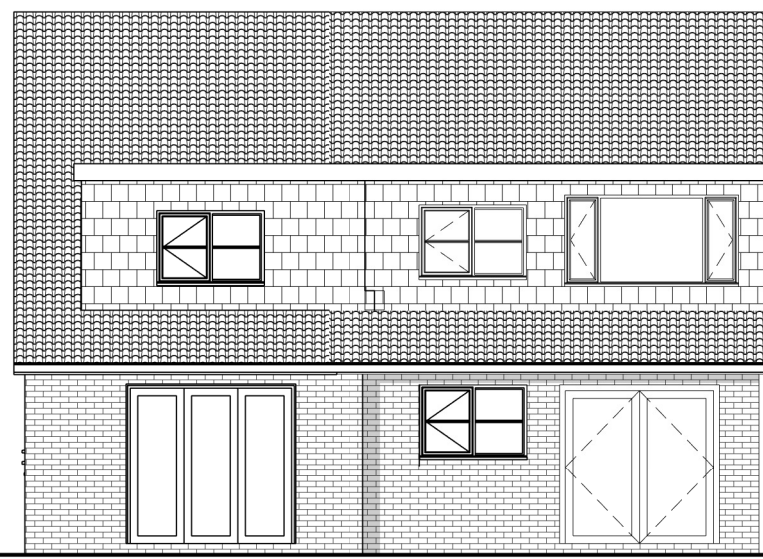

1 East elevation proposed
1 : 100




2 North elevation proposed
1 : 100

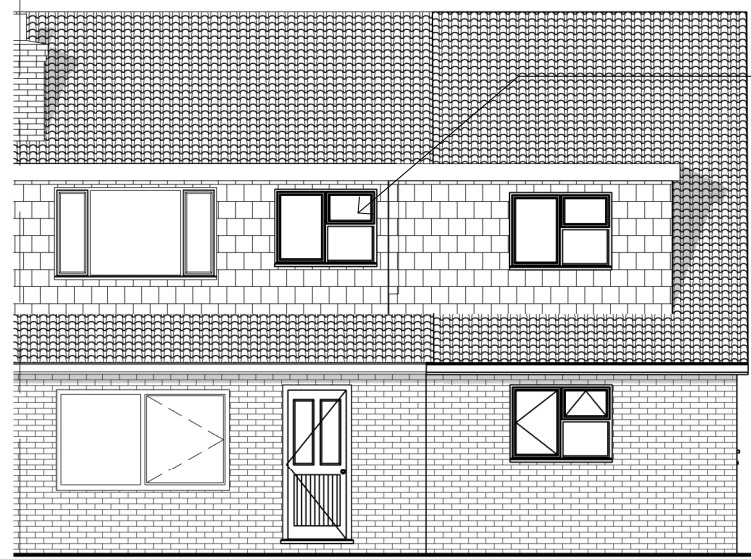


3 South elevation proposed
1 : 100




4 West elevation proposed
1 : 100

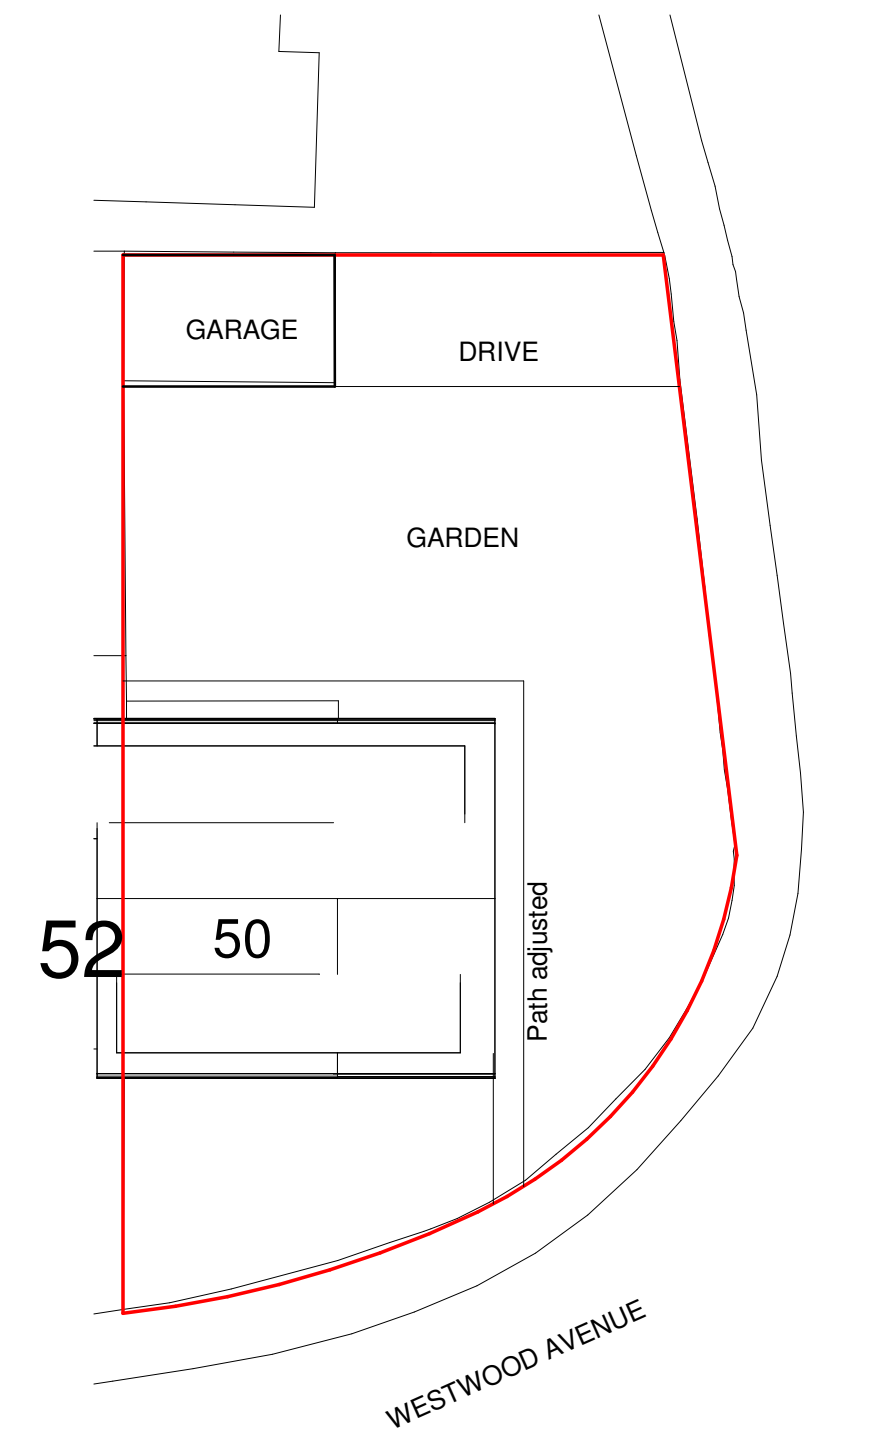


9 Site Plan
1 : 200

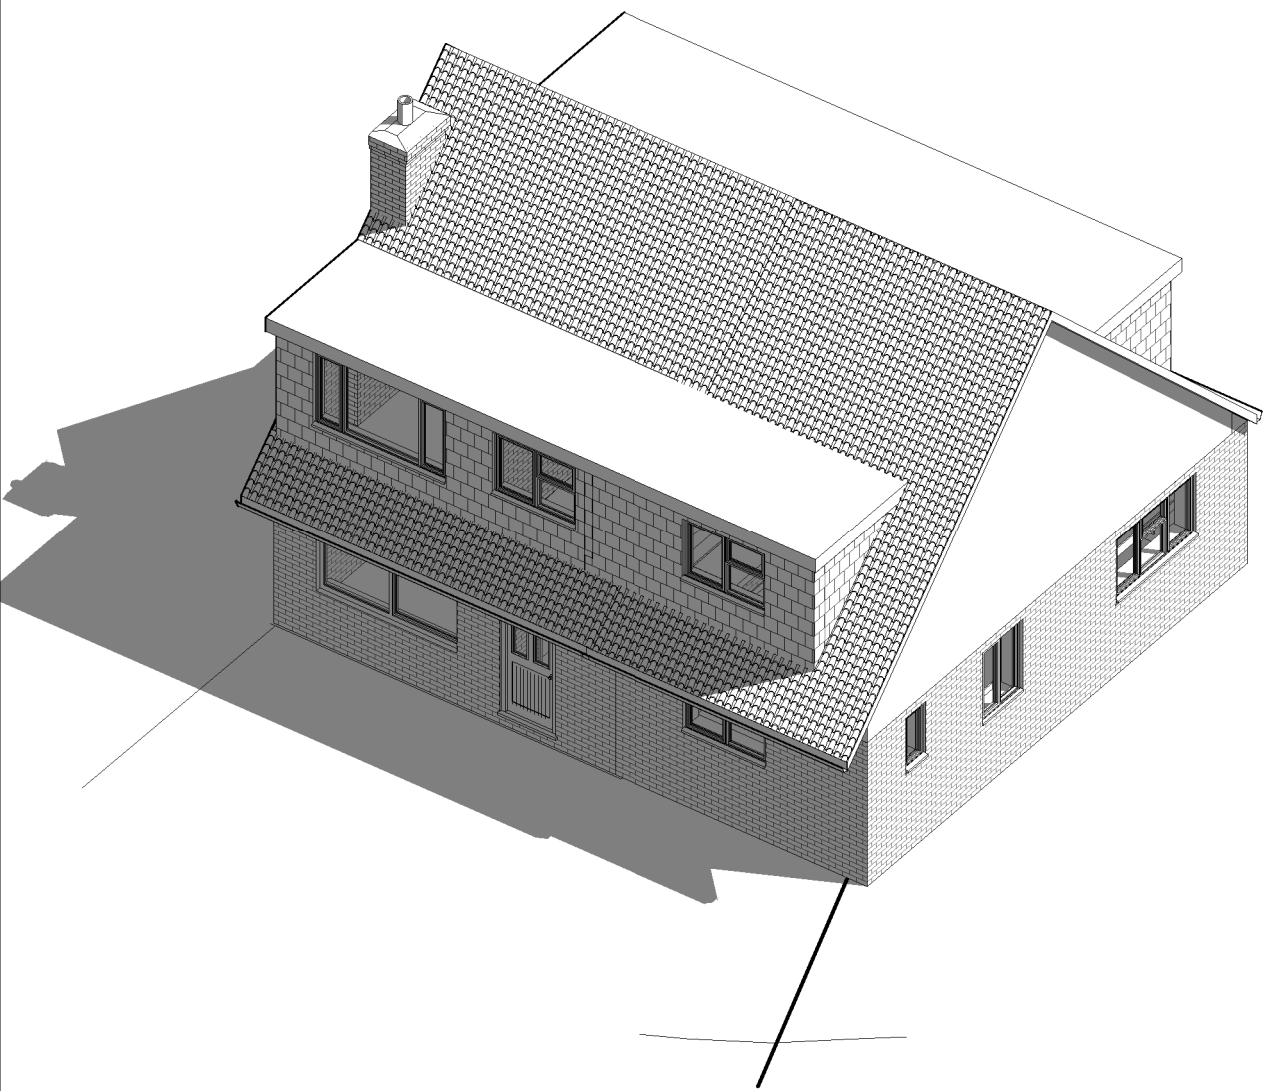


7 3D Front proposed

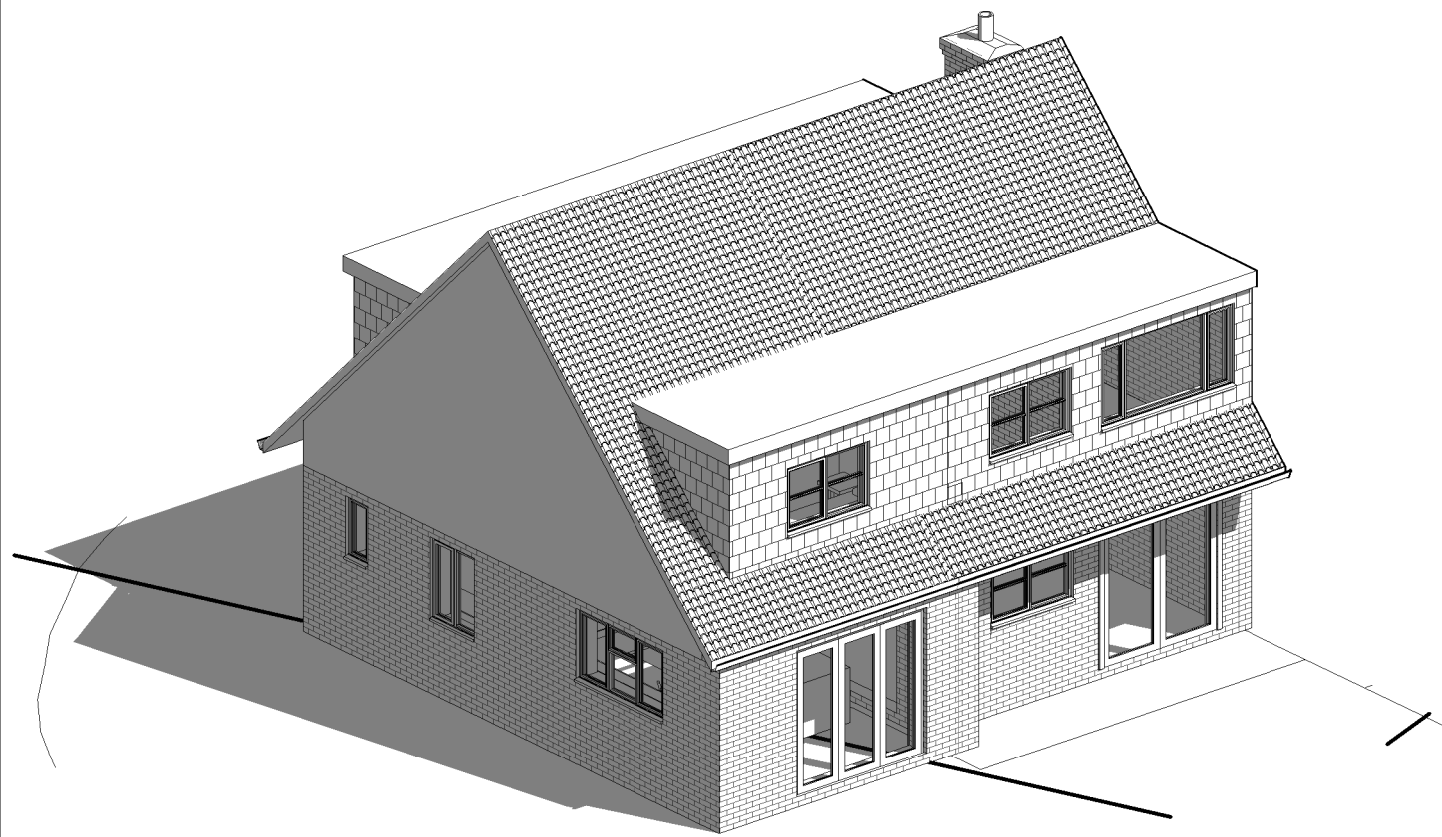

8 3D Rear proposed

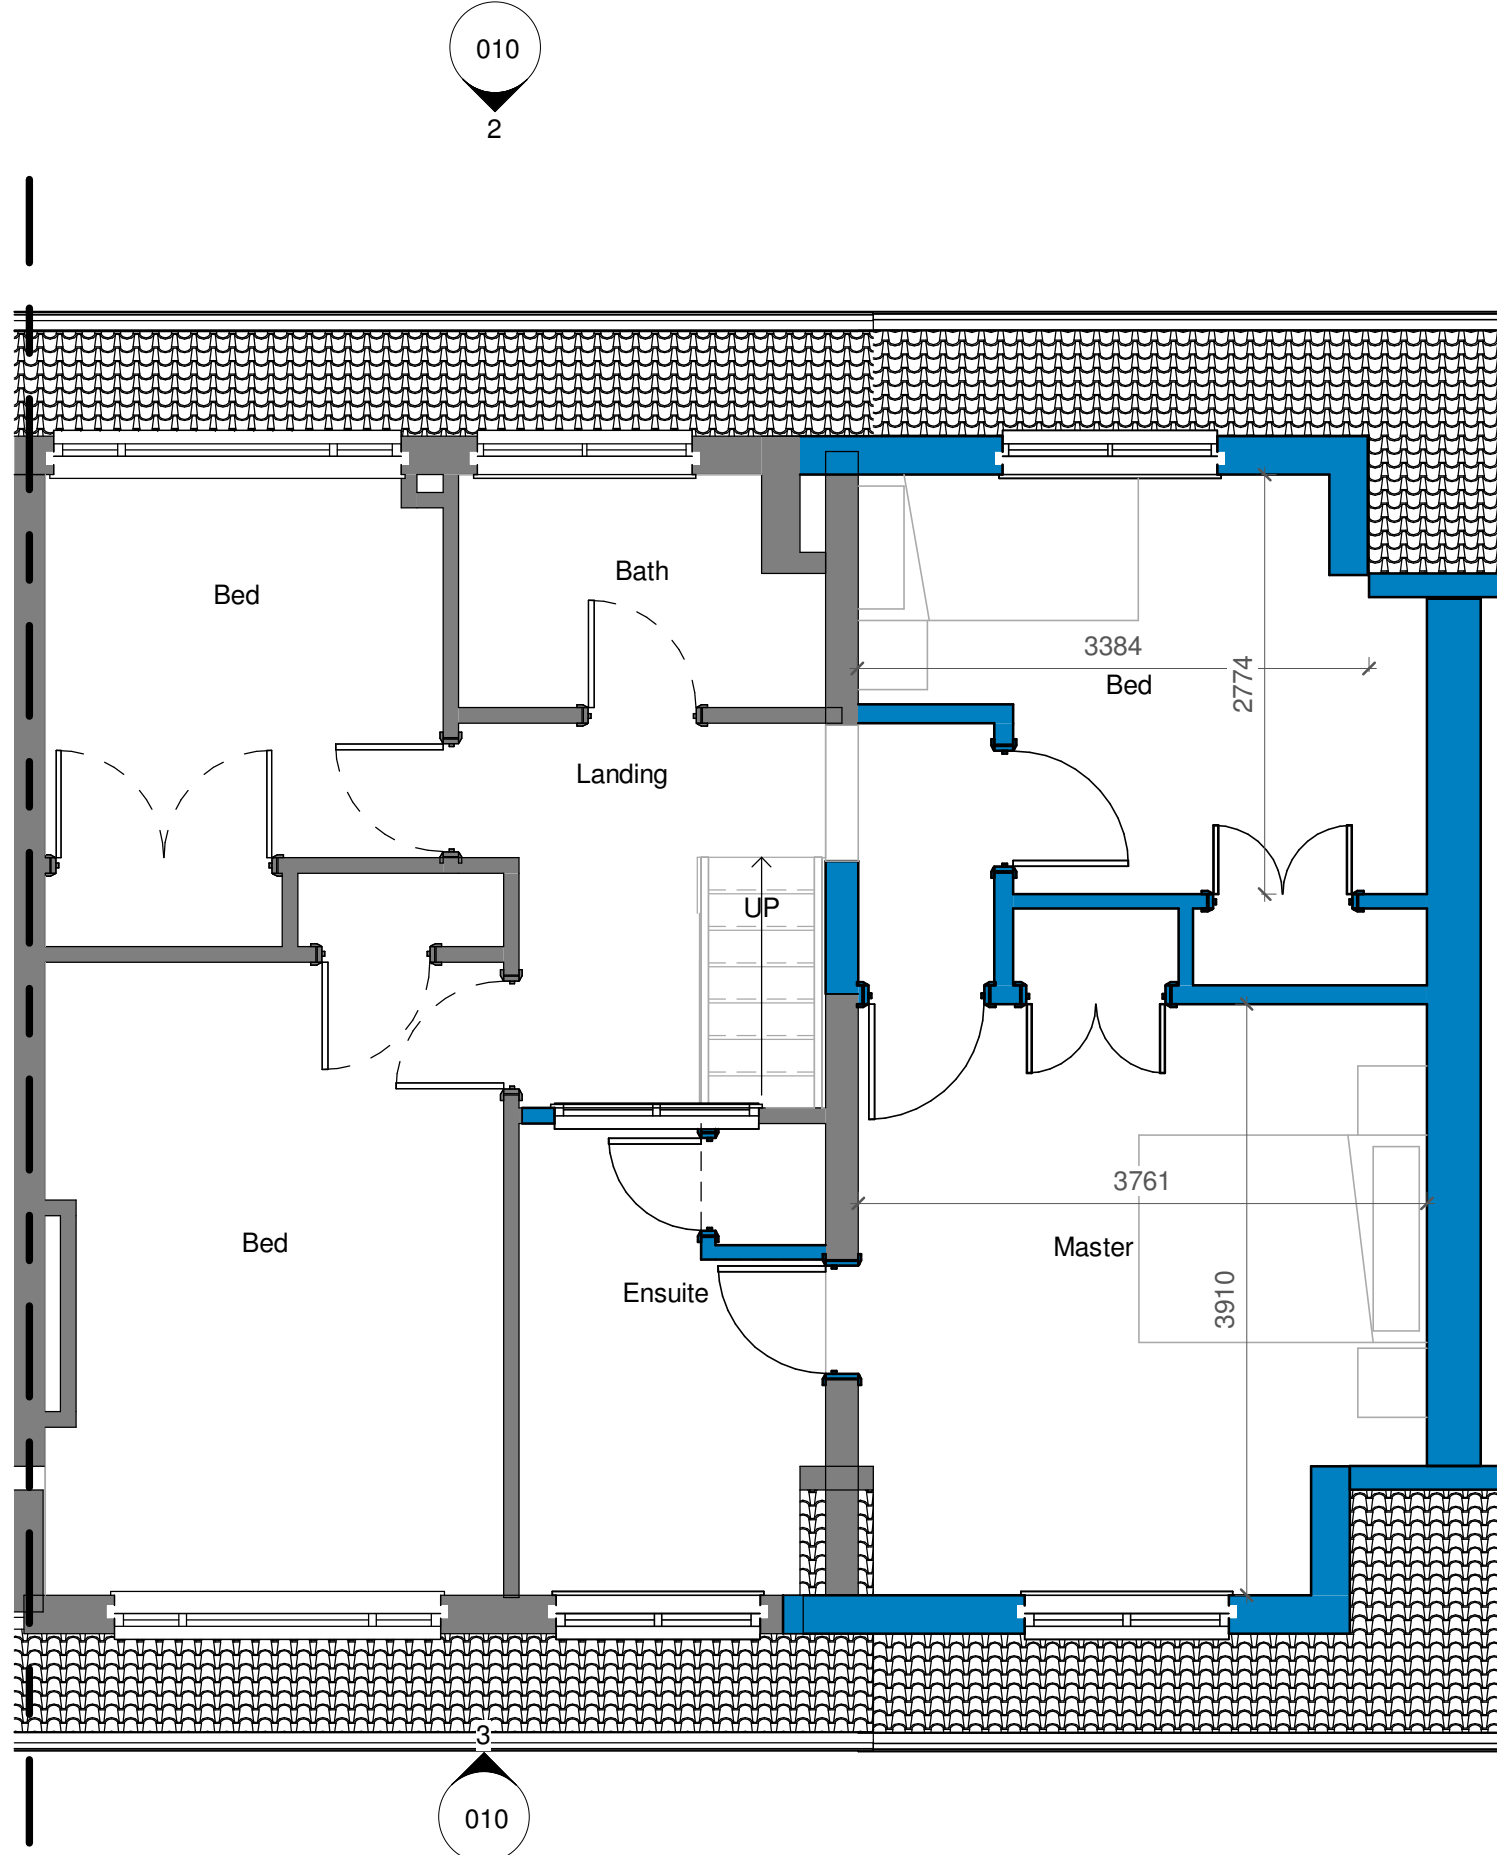

6 Proposed first floor
1 : 50

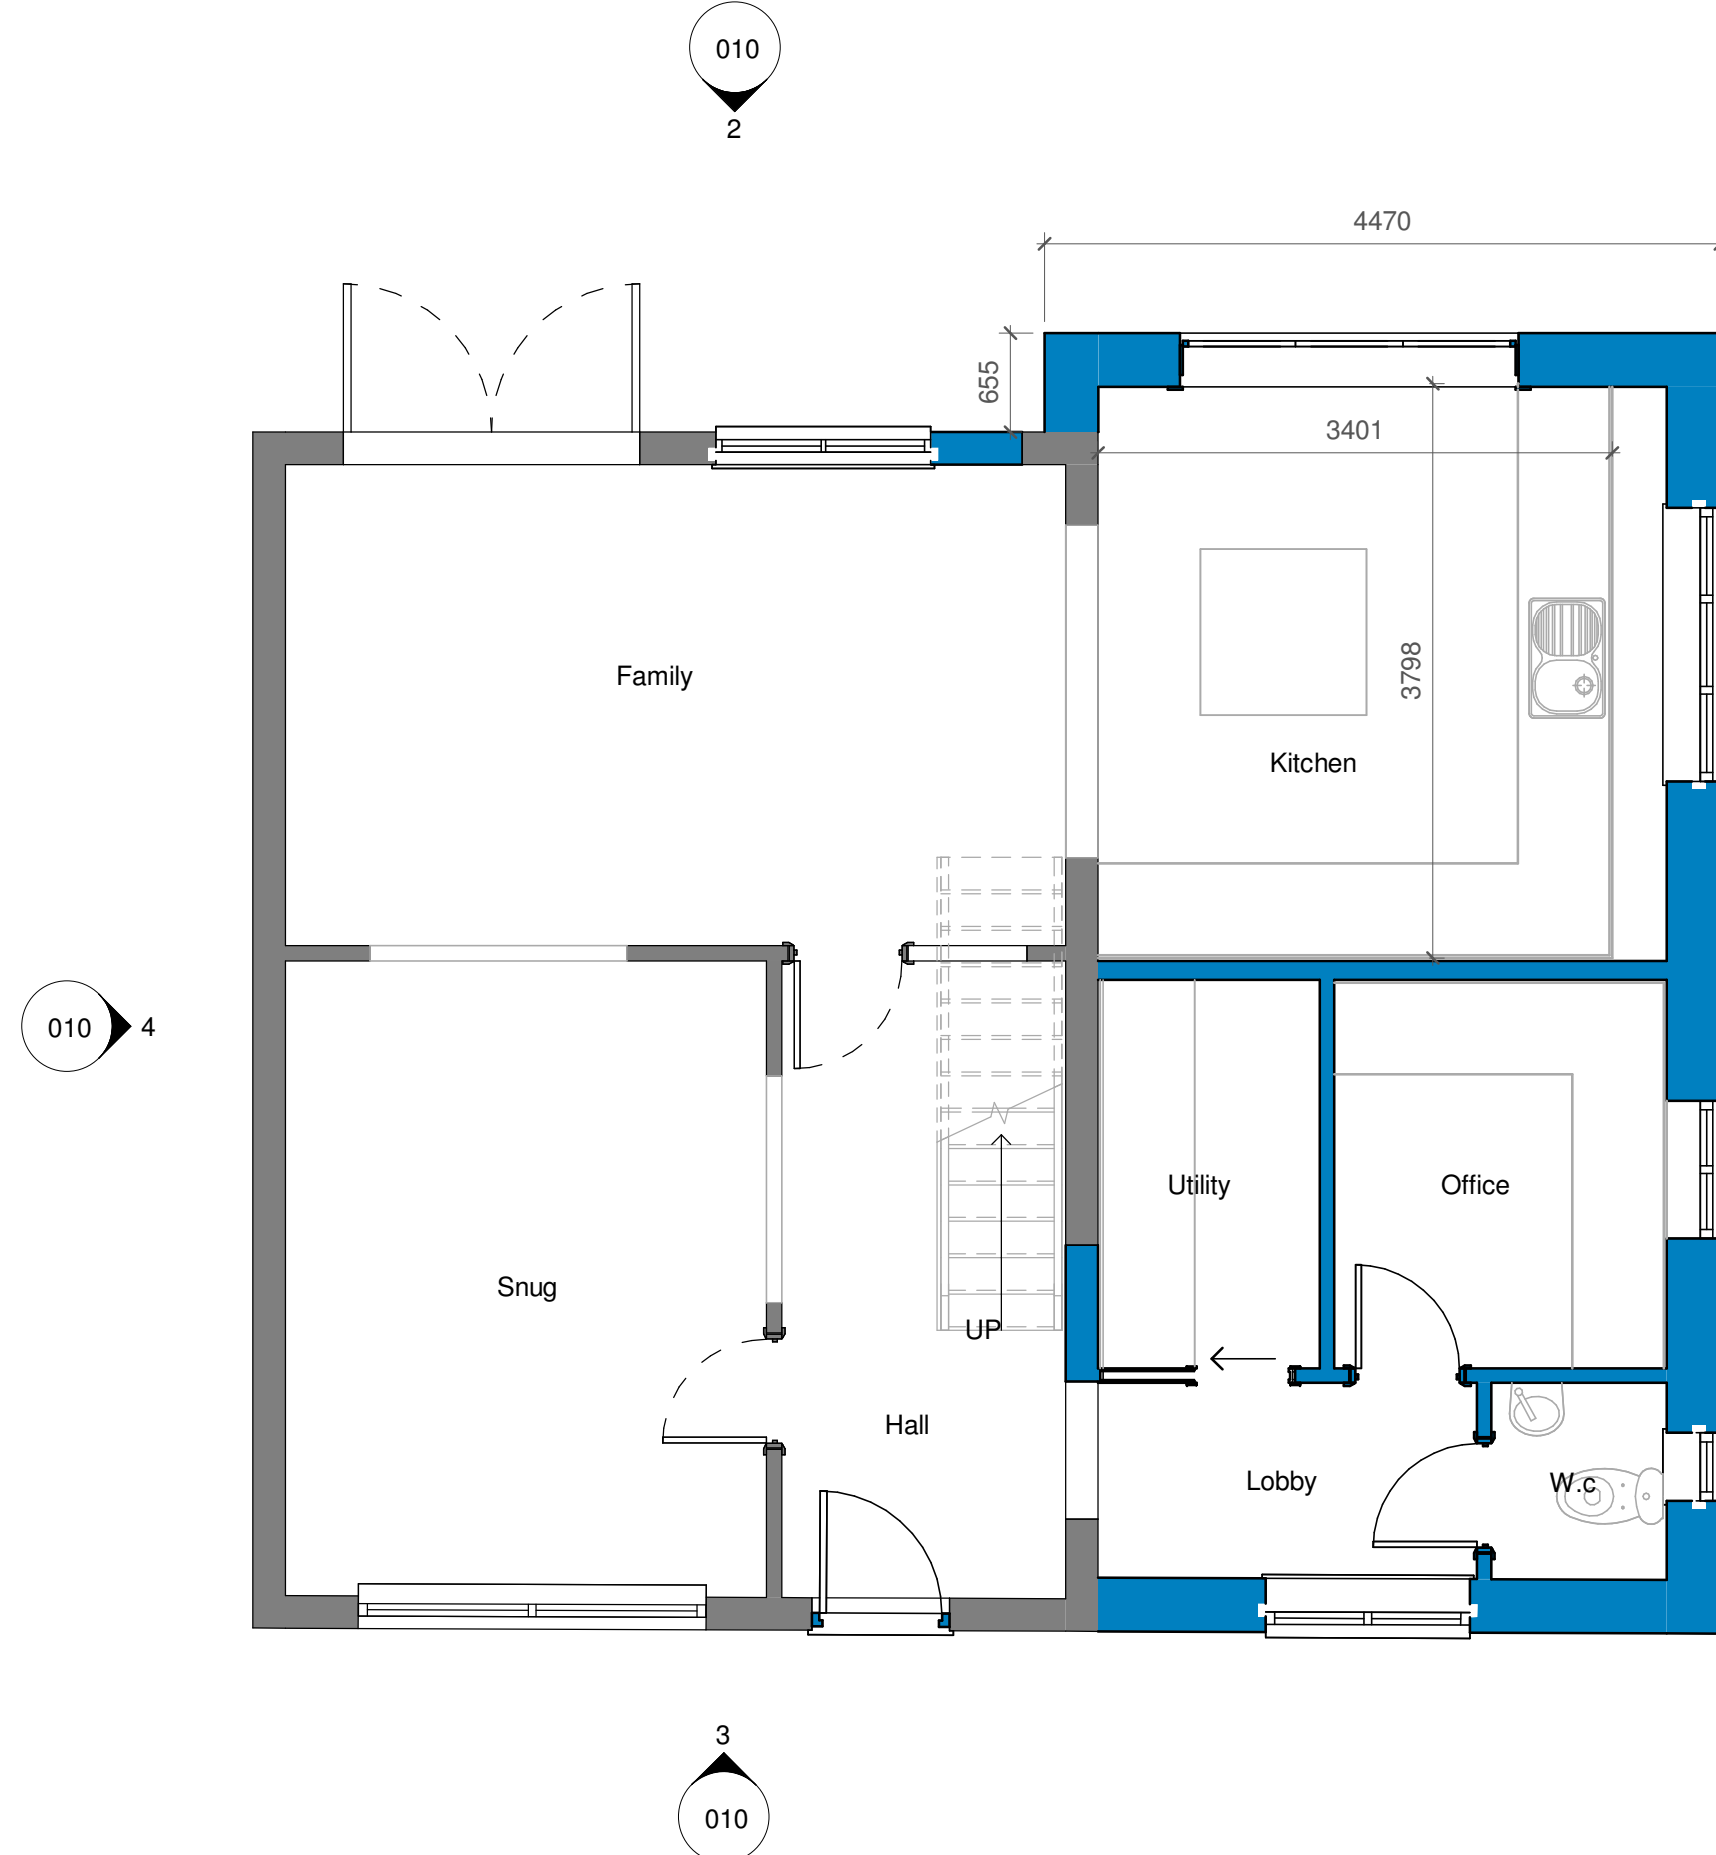

5 Proposed ground floor.
1 : 50


MATERIALS

Roof
Concrete tiles to match existing.

Walls
New walls to be brick to match existing.
Side elevation first floor level smooth off white render.
Dormers clad in slate wall tiles.

Doors
Anthracite UPVC

Windows
Anthracite UPVC

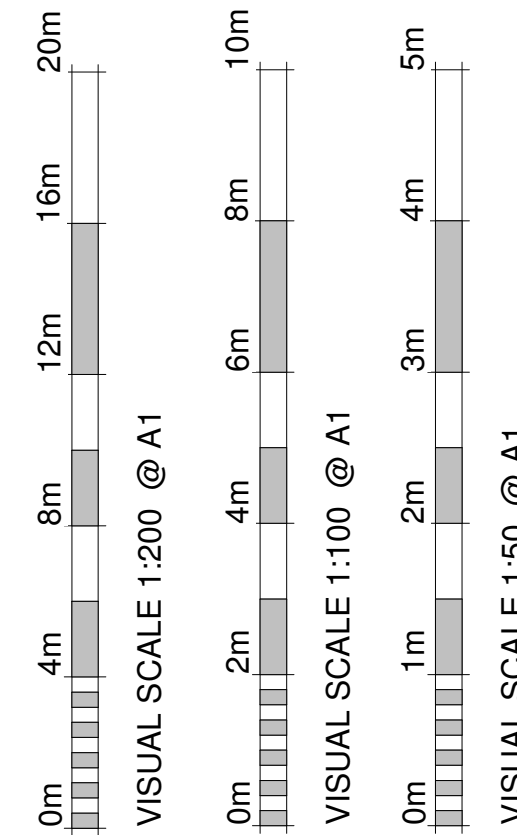

B	Materials	12/08/2026	JR
A	Planning alterations	21/07/2026	JR

Revision Number	Revision Description	Revision Date	Issued by
	Revision		

Planning

Status:
Dimensions, areas and levels where given are only approximate and subject to site survey.
All dimensions are to be checked on site. Figured dimensions only are to be taken from this drawing.
This drawing is to be read in conjunction with all relevant consultants and/or specialists drawings/documents and any discrepancies or variations are to be notified to the Architect before the affected work commences. This drawing is copyright and remains the property of the Architects.

CROE
ARCHITECTS
REGISTERED QUALIFIED ARCHITECTS / HERTFORDSHIRE

telephone:01462 453931
email:info@croearchitects.co.uk
web: www.croearchitects.co.uk

Project:
50 Westwood Avenue, Hitchin,
SG4 9LL

Client:
Mr & Mrs Miller

Drawing name:
As Proposed

Scale: As indicatedA1	Drawing number	Revision
Date: May'26	26005 - 010	B
Drawn by: JR		