



N.H.C.
02 SEP 2025
NORTHGATE

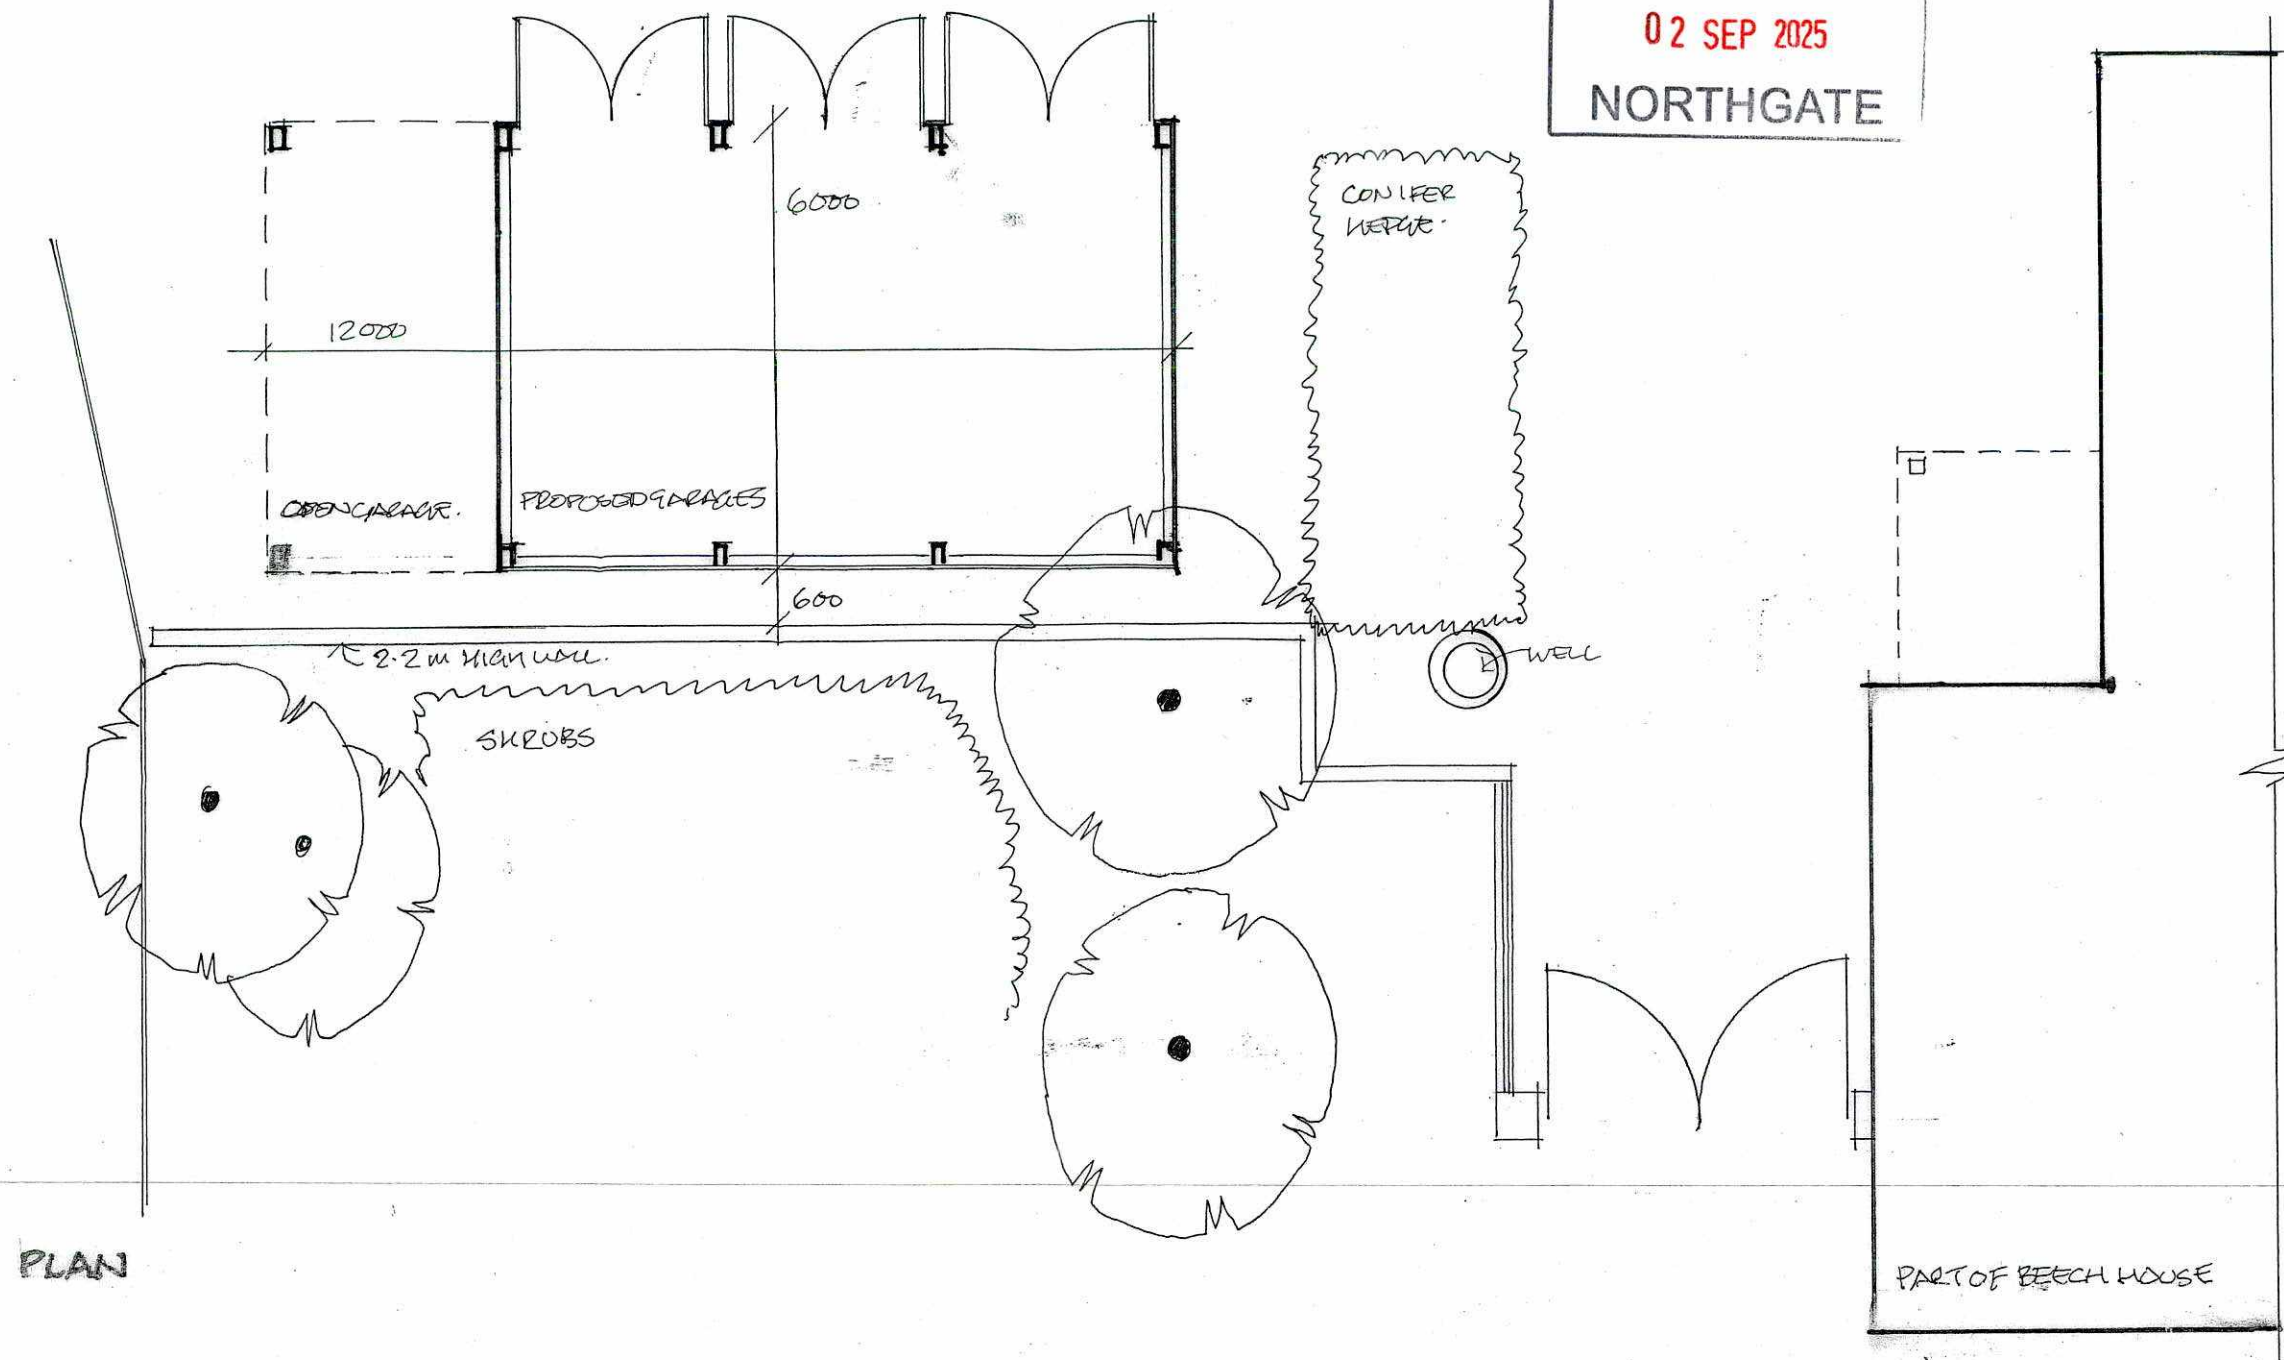


PLAN

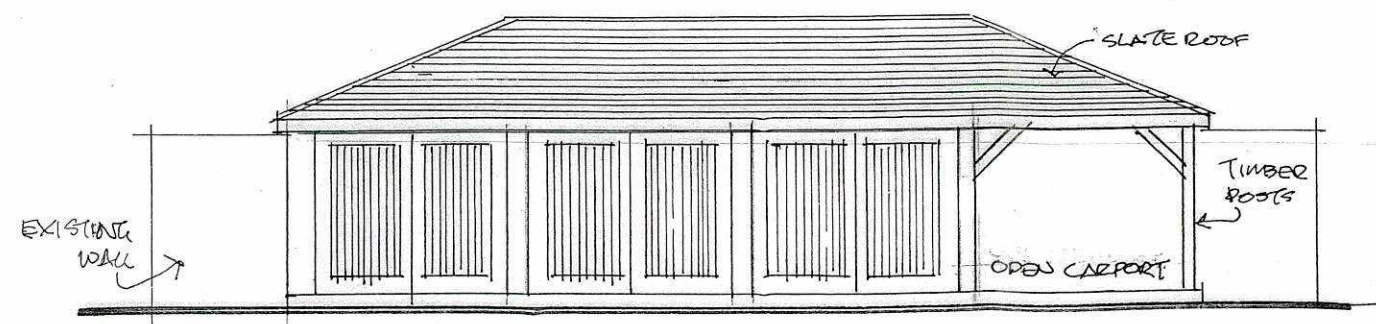

NORTH ELEVATION

SCALE BAR

 

Revisions

 Edmund Wright Architect THE BARN • PRESTON ROAD GOSMORE • HERTFORDSHIRE • SG4 7QS TELEPHONE 01462 422334 EMAIL edmund@edmundwrightarchitect.co.uk PRINCIPAL - EDMUND WRIGHT, R.I.B.A.	Project BEECH HOUSE REPLACEMENT GARAGE	
	Client MR A WILLIAMS	
	Title PROPOSED GARAGE PLAN & ELEVATION	
	Scale 1:100 @ A3	Drawn by ELW
	Date AUG 2025	Drawing No. 25-01-02

DO NOT SCALE OFF THIS DRAWING

THIS DRAWING IS PROTECTED BY COPYRIGHT