



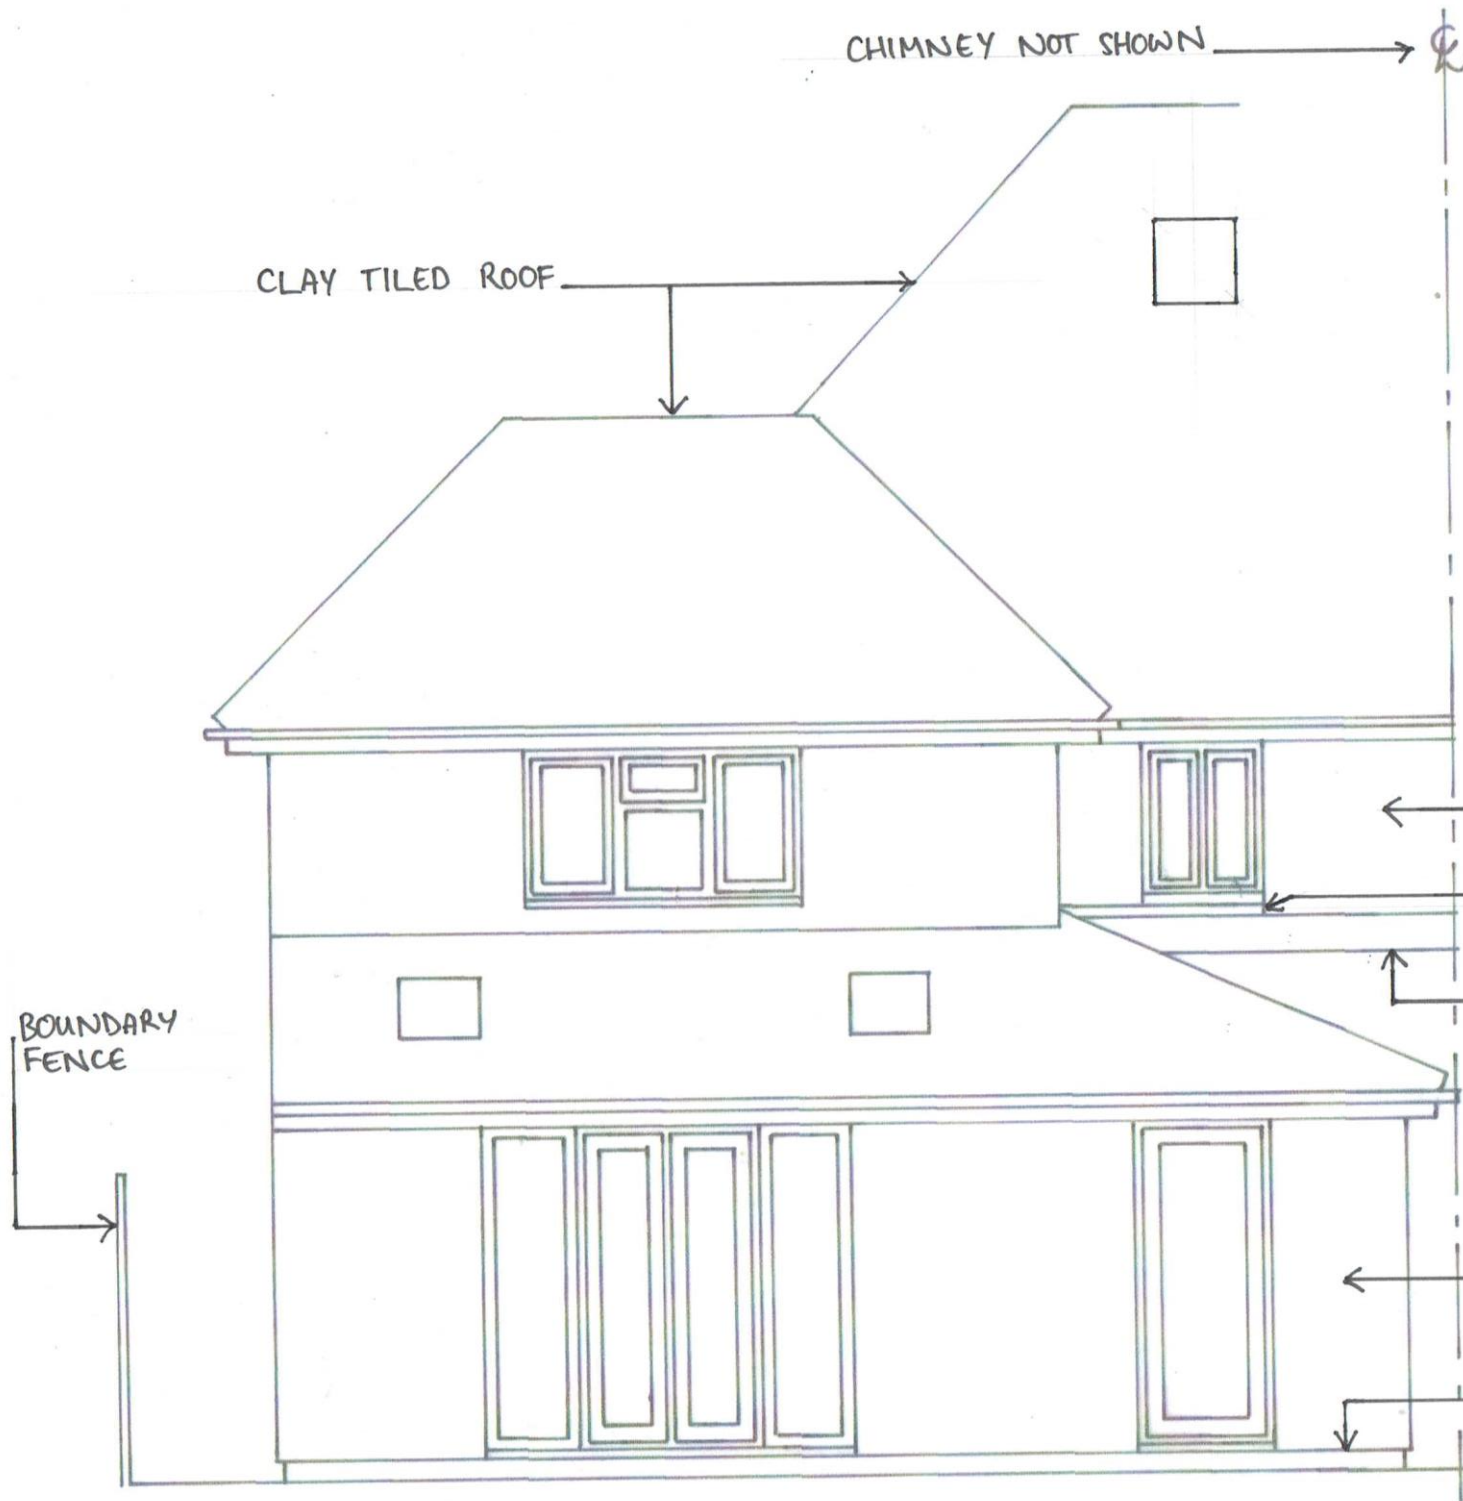

DRAWING No. 3

EXISTING REAR ELEVATION
1:50 (AT A4)

53 STATION ROAD ASHWELL

 

← EXISTING TEXTURED RENDER
IN MAGNOLIA.

← EXISTING BRICK WINDOW LEDGE

← EXISTING DECORATIVE
BRICKWORK.

← EXISTING SMOOTH RENDER
IN MAGNOLIA.

← DPC