




1 Front Elevation - Proposed
1 : 50

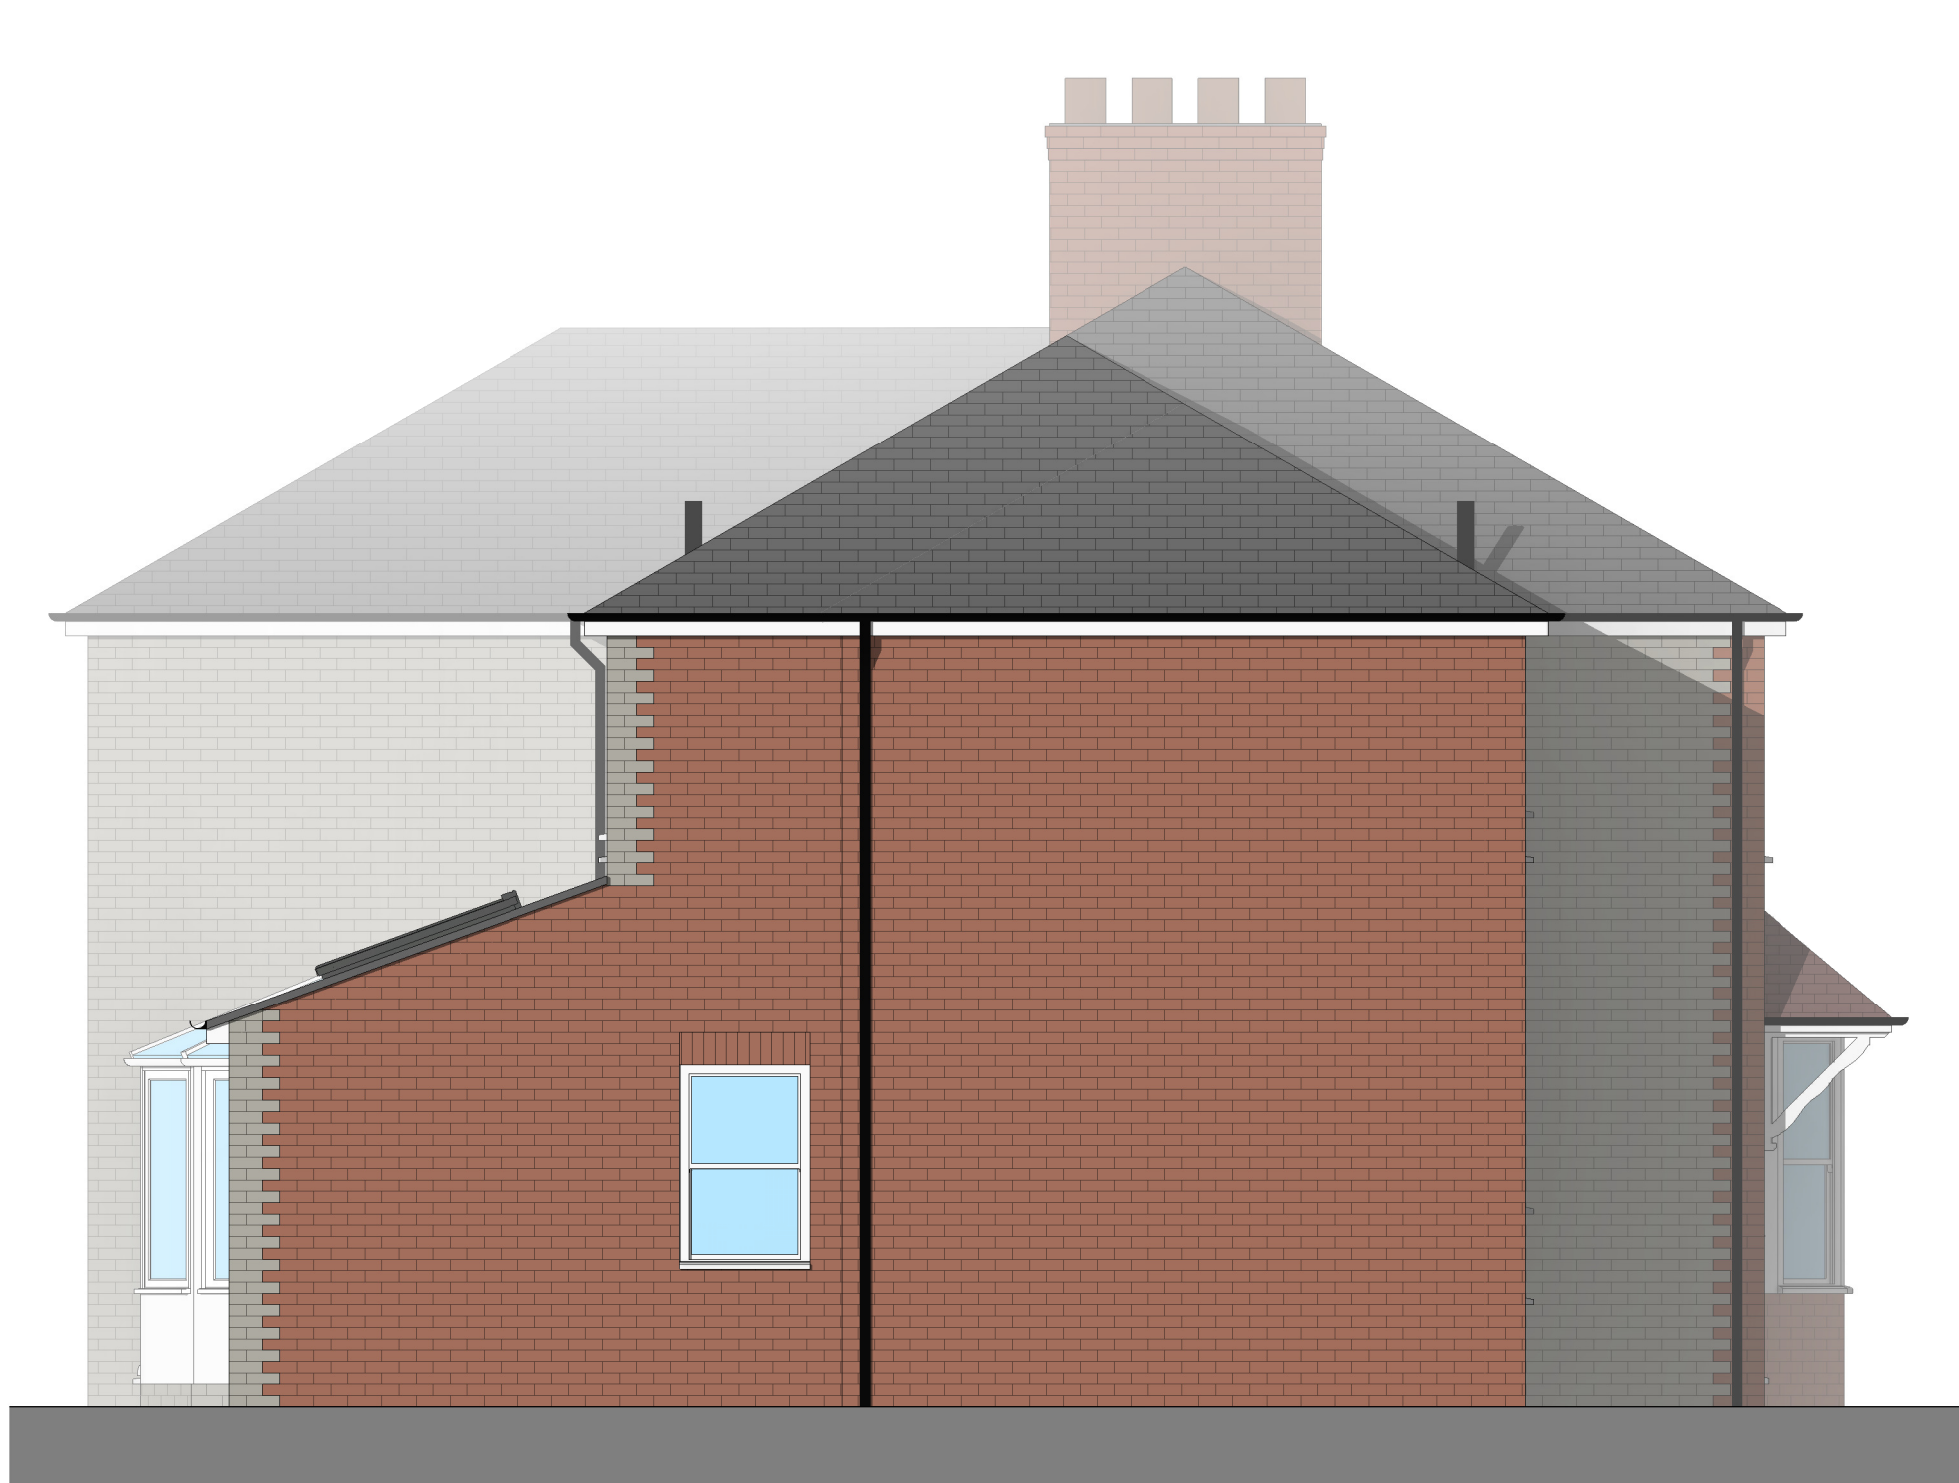

2 Side 1 Elevation - Proposed
1 : 50



3 Rear Elevation - Proposed
1 : 50



4 Side 2 Elevation - Proposed
1 : 50

EXTERNAL MATERIALS:	
External Walls	- Facing brickwork to match existing.
Pitched Roof	- Slate to match existing.
Fascia	- Painted timber to match existing.
Windows	- UPVC
Rooflight	- Velux MK08
Sliding Doors	- Powder coated aluminium
Rainwater Goods	- Black UPVC to match existing.

0 1 to 50 5m				
Rev	Date	Details	Drawn	Checked

Issued for:

Project/Client:	Project No:
47 Balmoral Road	Project Number
	Dwg No:
	A106
	Rev:
Drawing:	Scale:
Proposed Elevations	1 : 50 @A1
	Drawn By: Date:
	Author
	Checked By: Date:
	Checker

