




1 Front Elevation - Proposed
1 : 50

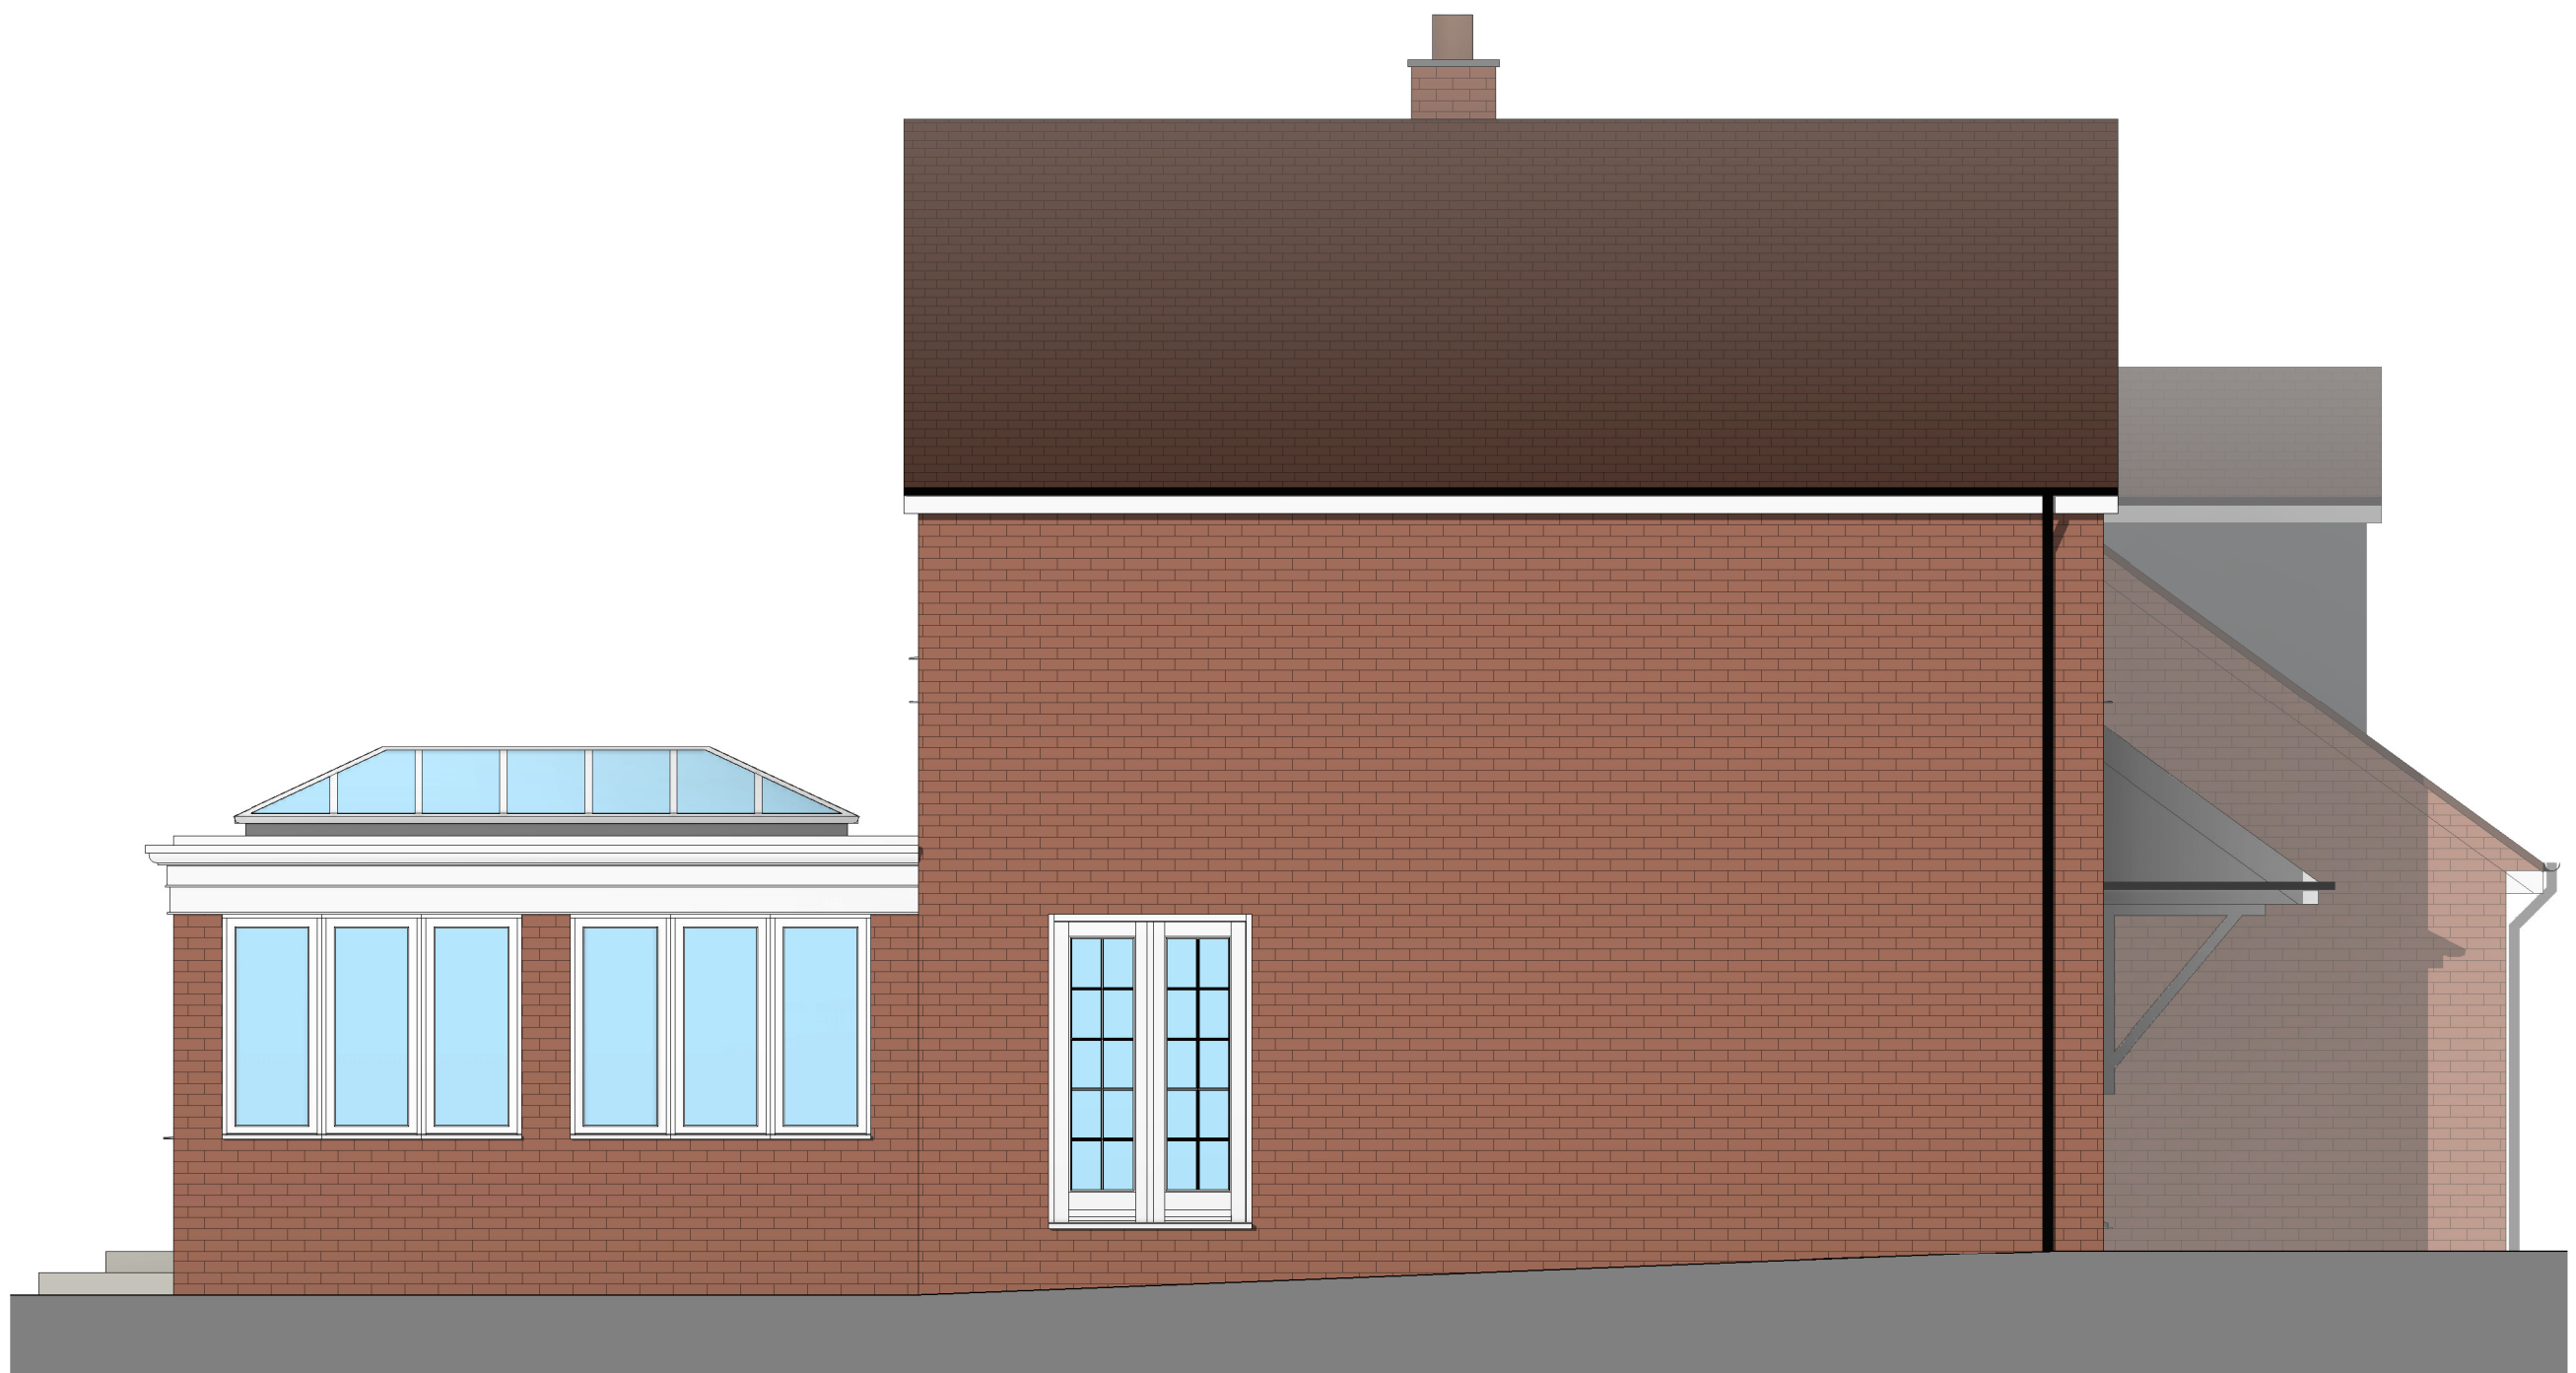

2 Side 1 Elevation - Proposed
1 : 50



3 Rear Elevation - Proposed
1 : 50



4 Side 2 Elevation - Proposed
1 : 50

0		1 to 50	5m
1	14.10.25	First floor extension omitted. Conservatory roof removed and new flat roof installed over.	
Rev	Date	Details	Drawn Checked

Project/Client:		Project No:	
The Old Police House		Project Number	
		Dwg No:	
		A106	
		Rev:	
		1	
Drawing:		Scale:	@A1
Proposed Elevations		1 : 50	
		Drawn By:	Date:
		Author	
		Checked By:	Date:
		Checker	



D.Chandler Architectural Design Ltd
Devonshire Business Centre, Works Rd, Letchworth, SG6 1GJ.
Tel : 07901 864 742 - Email : daniel@dcarchitectural.org