



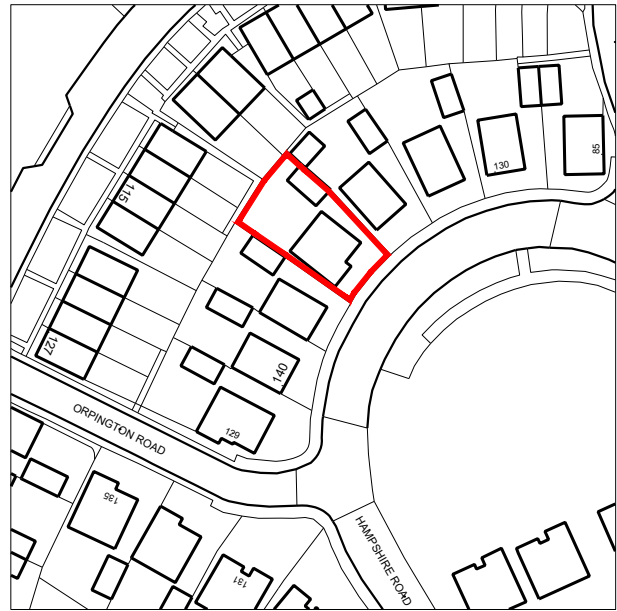

SCALE 1:1250
0 12500 50000


01 SITE LOCATION PLAN

1 : 1250

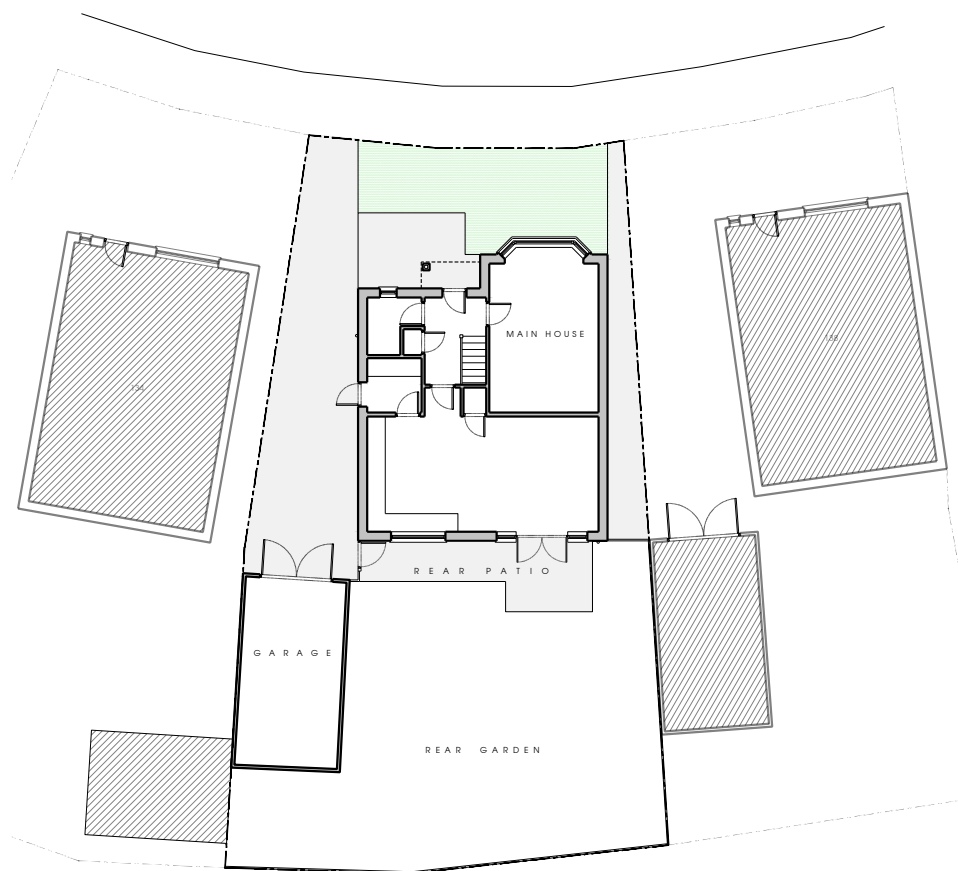


02 EXISTING BLOCK PLAN

1 : 250

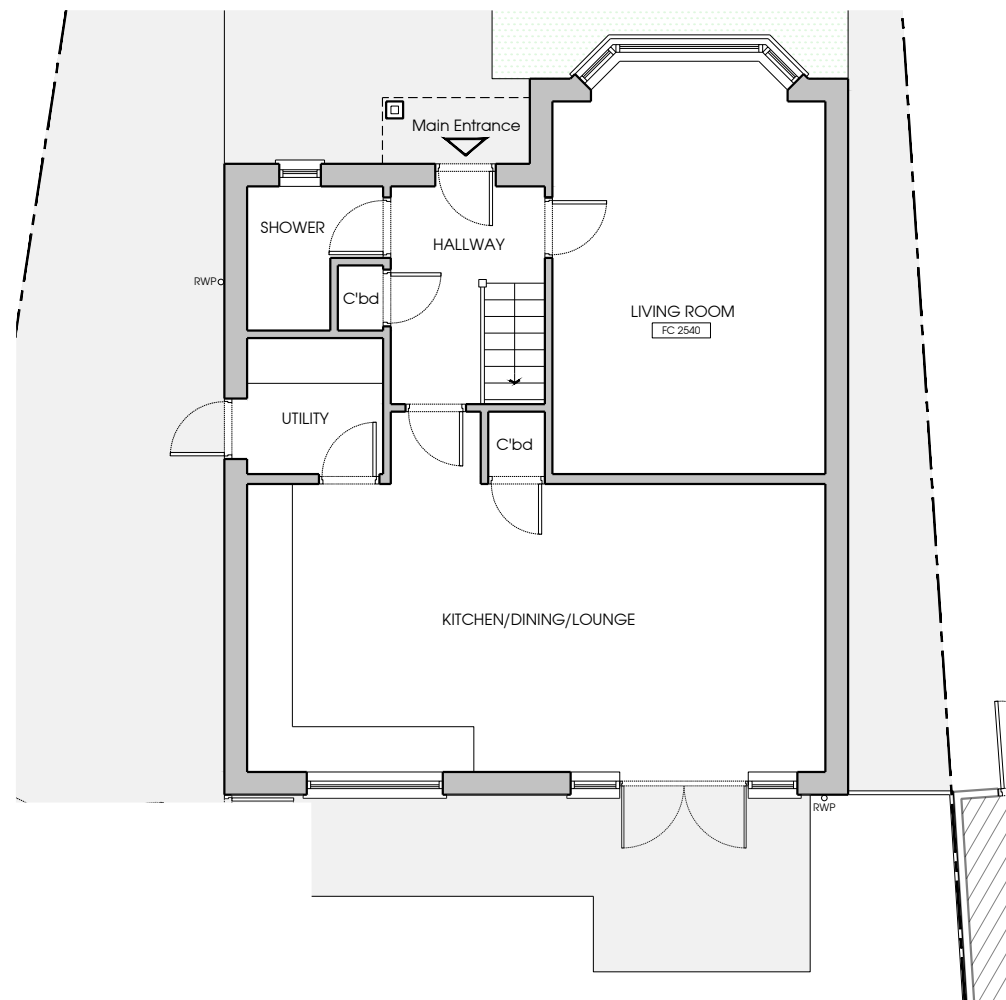

03 EXISTING GROUND FLOOR PLAN

1 : 100

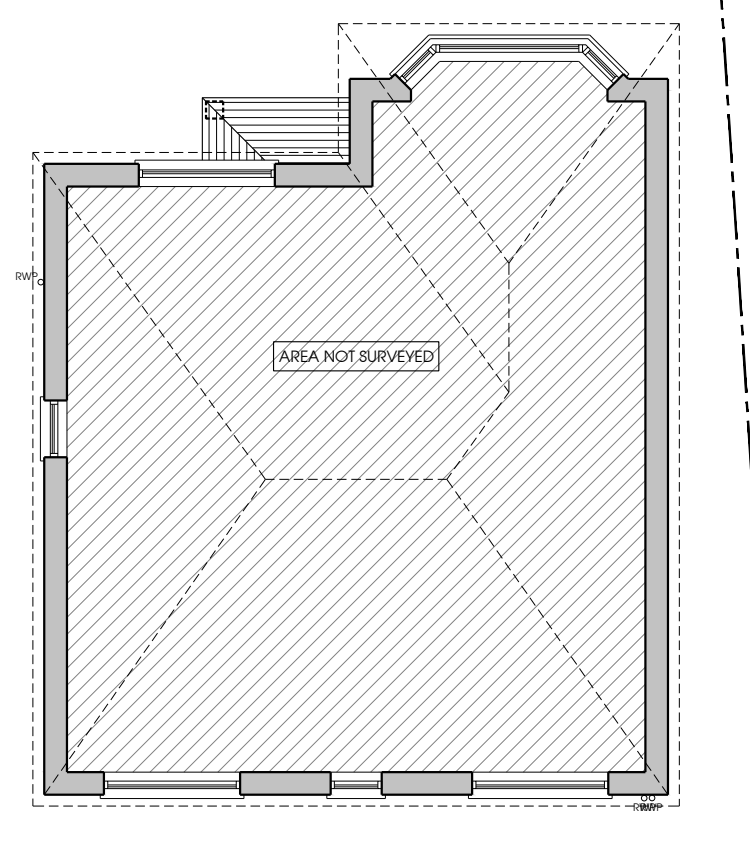

04 EXISTING FIRST FLOOR PLAN

1 : 100

RS
DESIGNS

187 Carlton Avenue East, Wembley HA9 8GB
tel: 0203 3710259 mob: 07957 444257
email: info@rsdesigns.com web: www.rsdesigns.com

NOTES:
THE CONTRACTORS ARE TO CHECK ALL DIMENSIONS, DRAIN RUNS AND GENERAL CONDITIONS ON THE SITE BEFORE WORK COMMENCEMENT, AND BEFORE RS DESIGNS IMMEDIATELY UPON DISCOVERY OF ANY ERRORS, OMISSIONS OR DISCREPANCIES. ALL WORKS ARE TO BE CARRIED OUT IN ACCORDANCE WITH CURRENT BUILDING REGULATIONS, BRITISH STANDARDS, CODE OF PRACTICE AND LOCAL AUTHORITY REQUIREMENTS. DO NOT SCALE FROM THE DRAWING WITHOUT FIRST OBTAINING WRITTEN AUTHORIZATION FROM RS DESIGNS.
THIS DRAWING IS THE PROPERTY OF RS DESIGNS AND IS ISSUED ON THE CONDITION THAT IT IS NOT REPRODUCED, DISCLOSED OR COPIED TO ANY UNAUTHORISED PERSON IN WHOLE OR PART WITHOUT PRIOR WRITTEN CONSENT.

SCALE 1:100
0 1000 2000 5000




05 EXISTING REAR ELEVATION

1 : 100




06 EXISTING FRONT ELEVATION

1 : 100

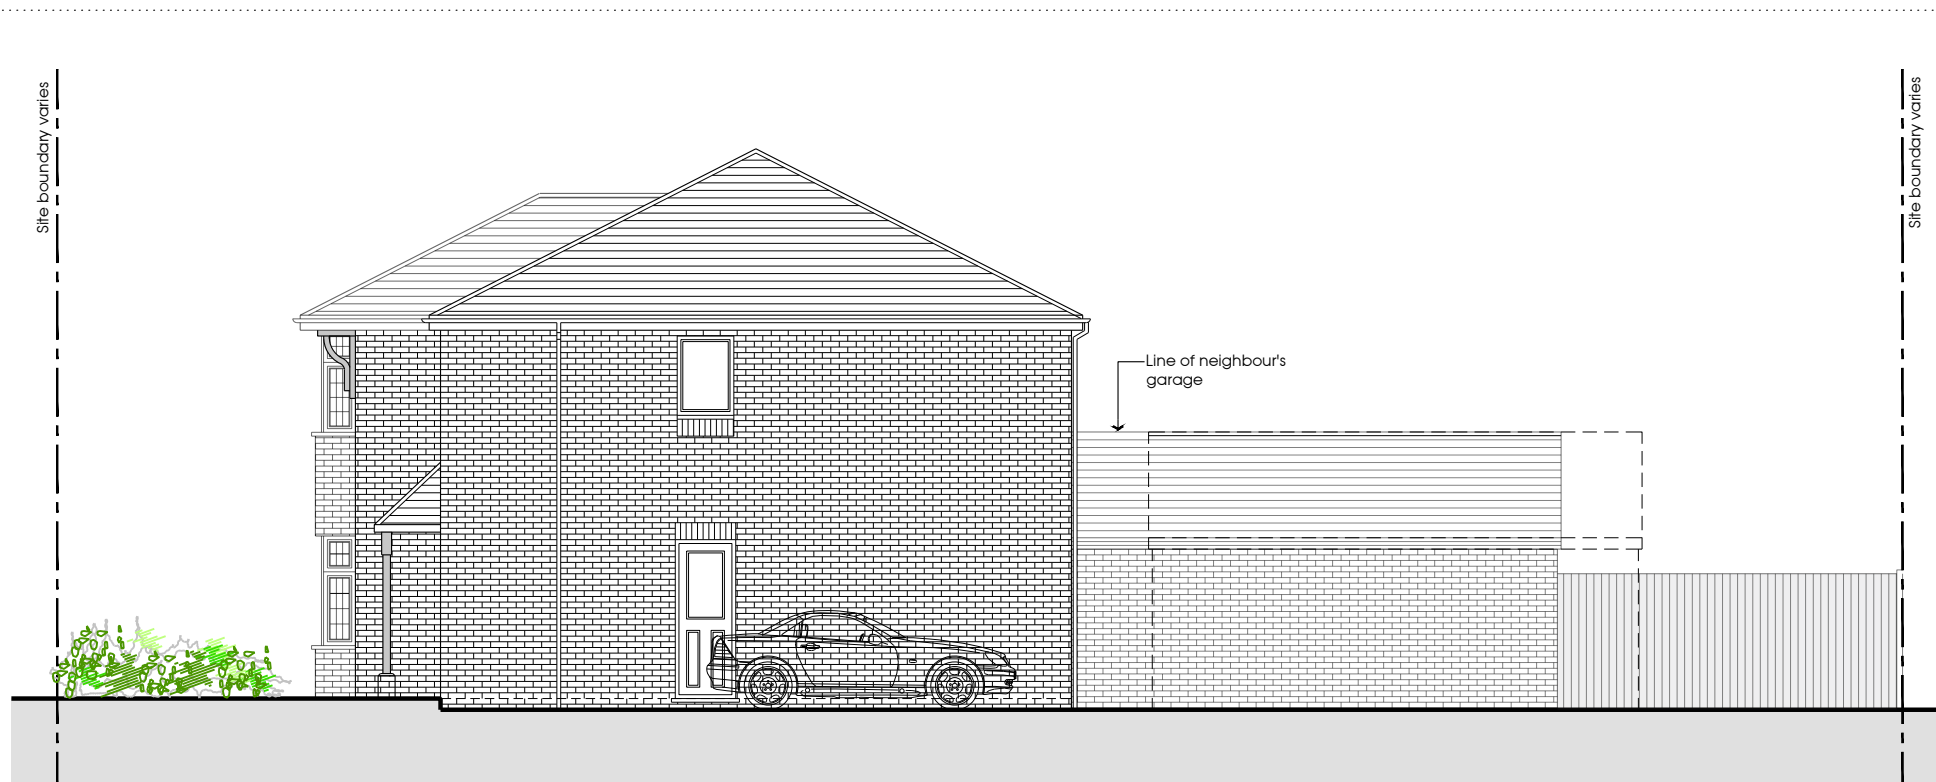

07 EXISTING FLANK ELEVATION

1 : 100

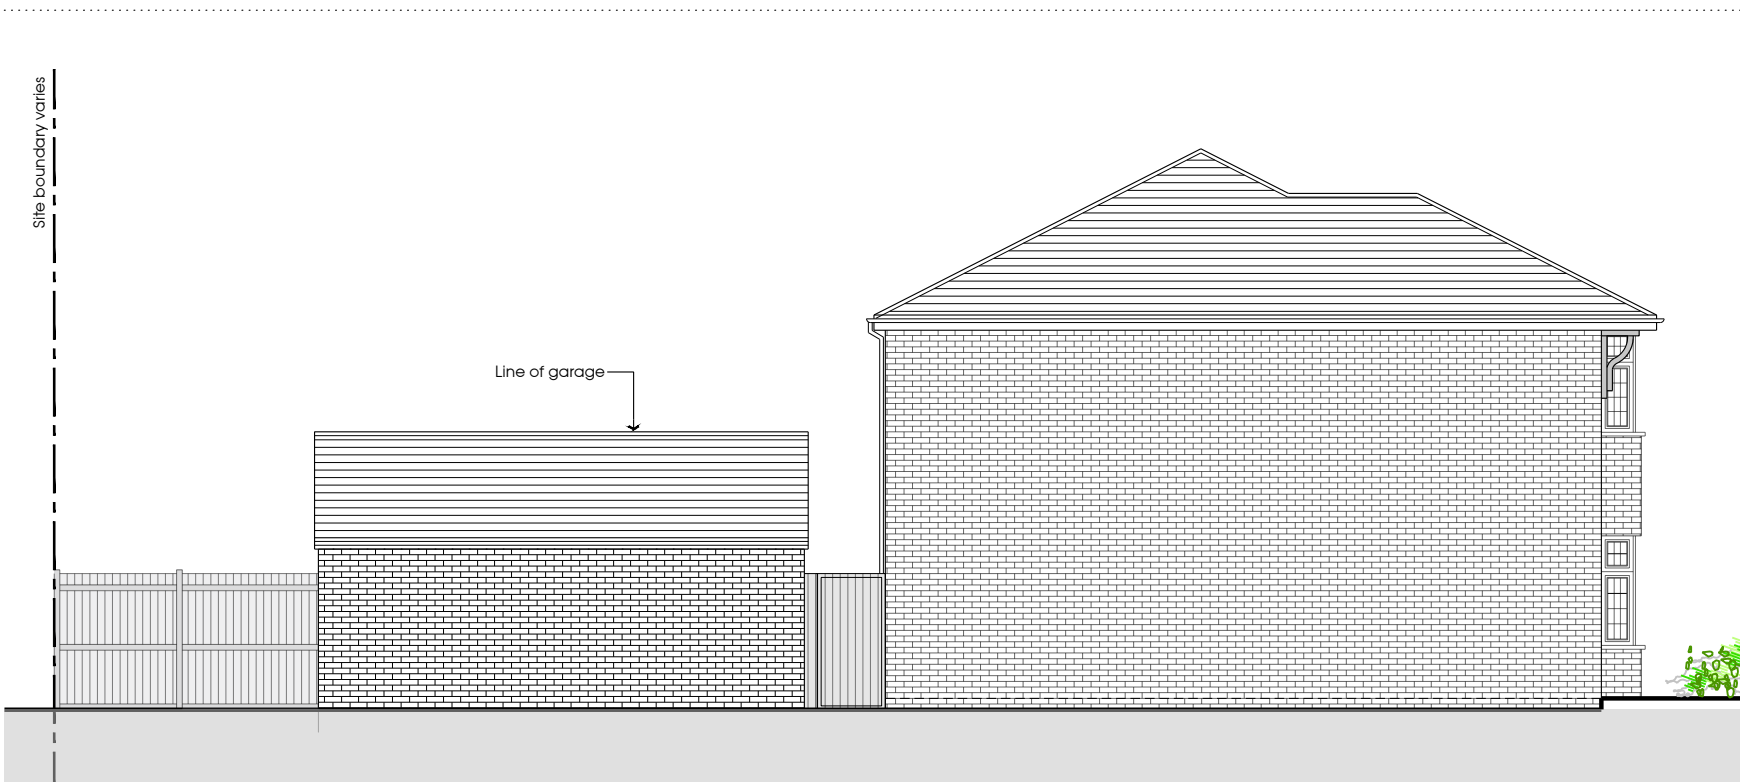

08 EXISTING FLANK ELEVATION

1 : 100

REV: DATE: DESCRIPTION:

CLIENT:
MR JAMES GREEN

PROJECT:
136 HAMPSHIRE ROAD
ROYSTONE
SG8 9FU

TITLE:
SITE LOCATION, EXISTING BLOCK,
GROUND & FIRST FLOOR PLANS
AND ELEVATIONS

SCALE:
1:100 @ A2

DATE:
SEPT. 2025

DRAWN:
KM

CHECKED:

AUTHORISED:
SP

DRAWING No:
RSD2577 - 001

REVISION:

ISSUE:

PLANNING