




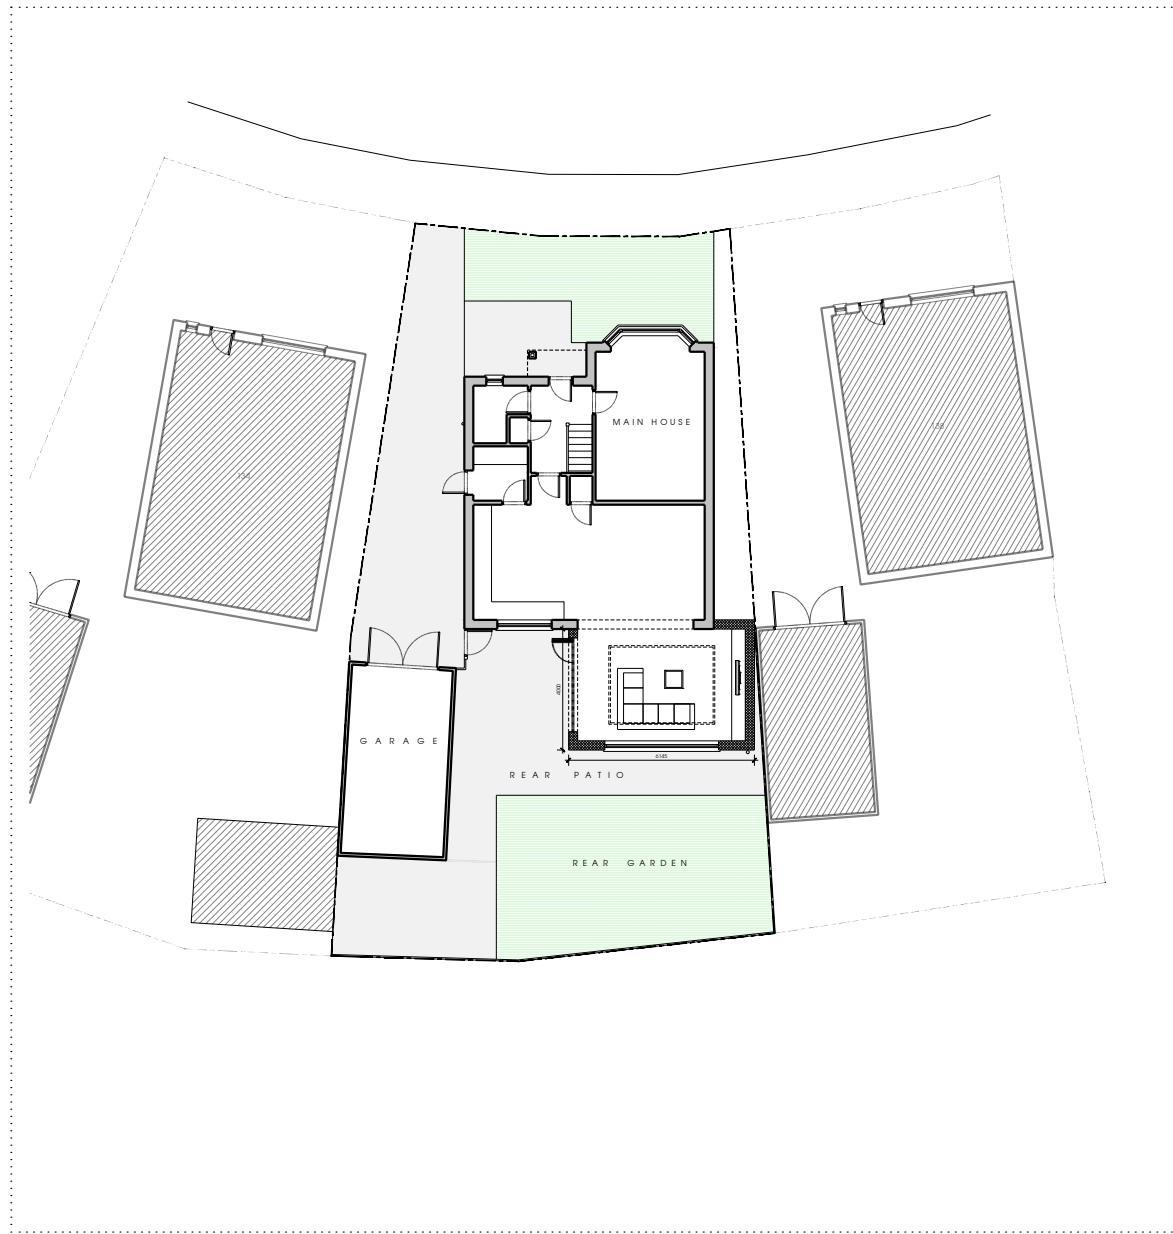

01 PROPOSED BLOCK PLAN
1 : 250

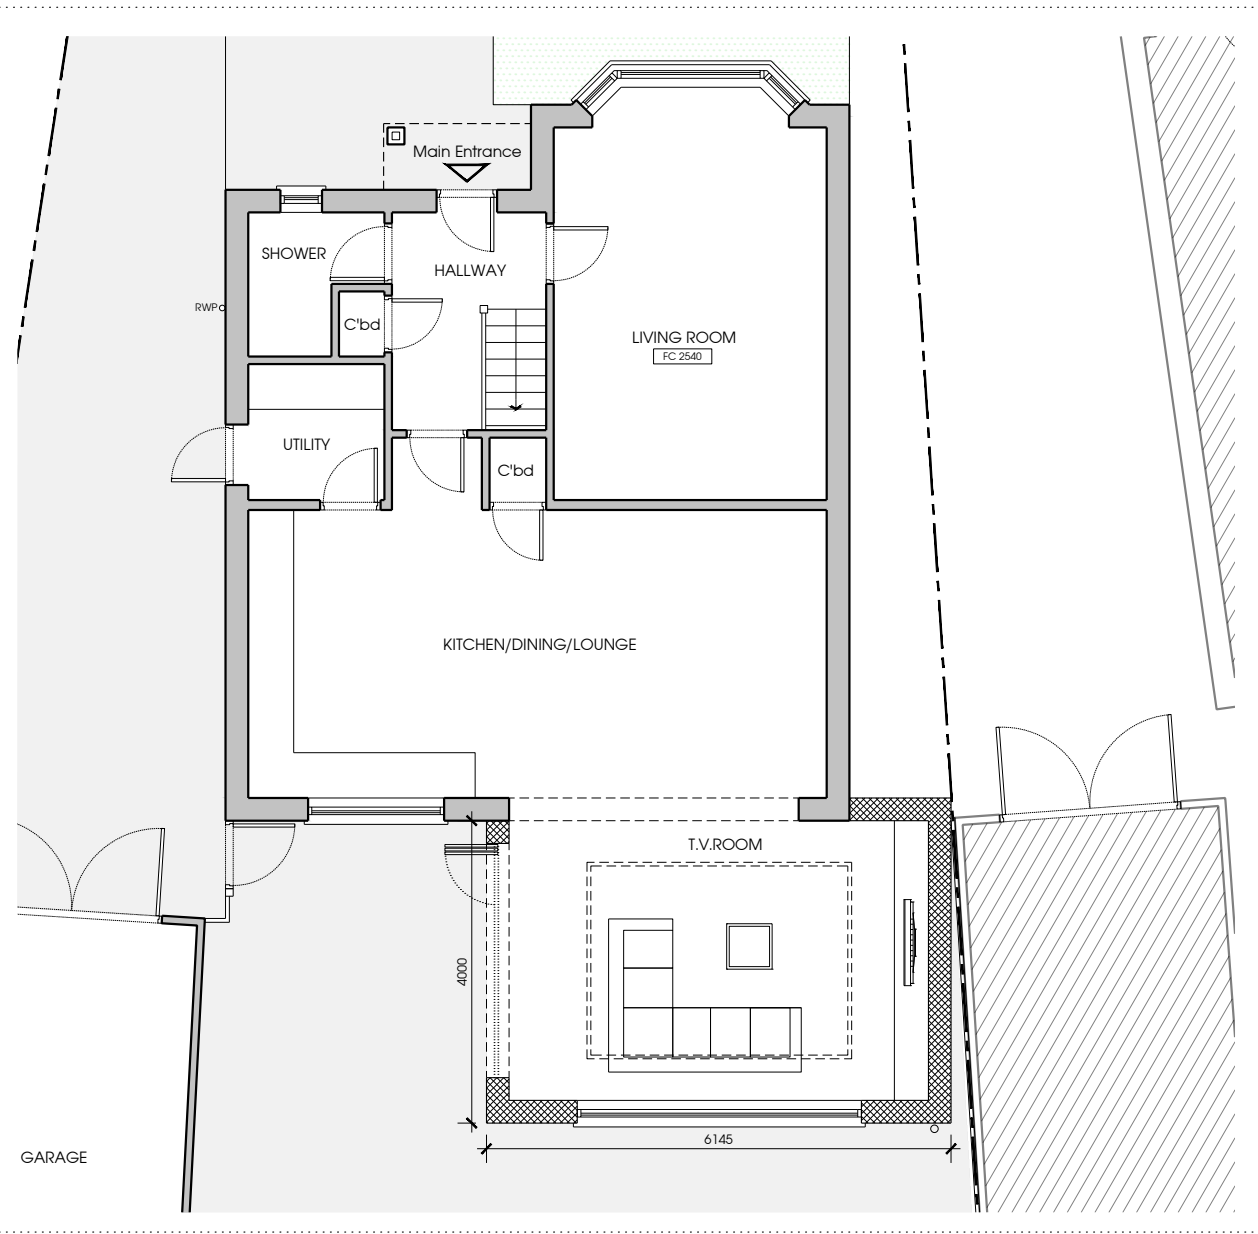

02 PROPOSED GROUND FLOOR PLAN
1 : 100

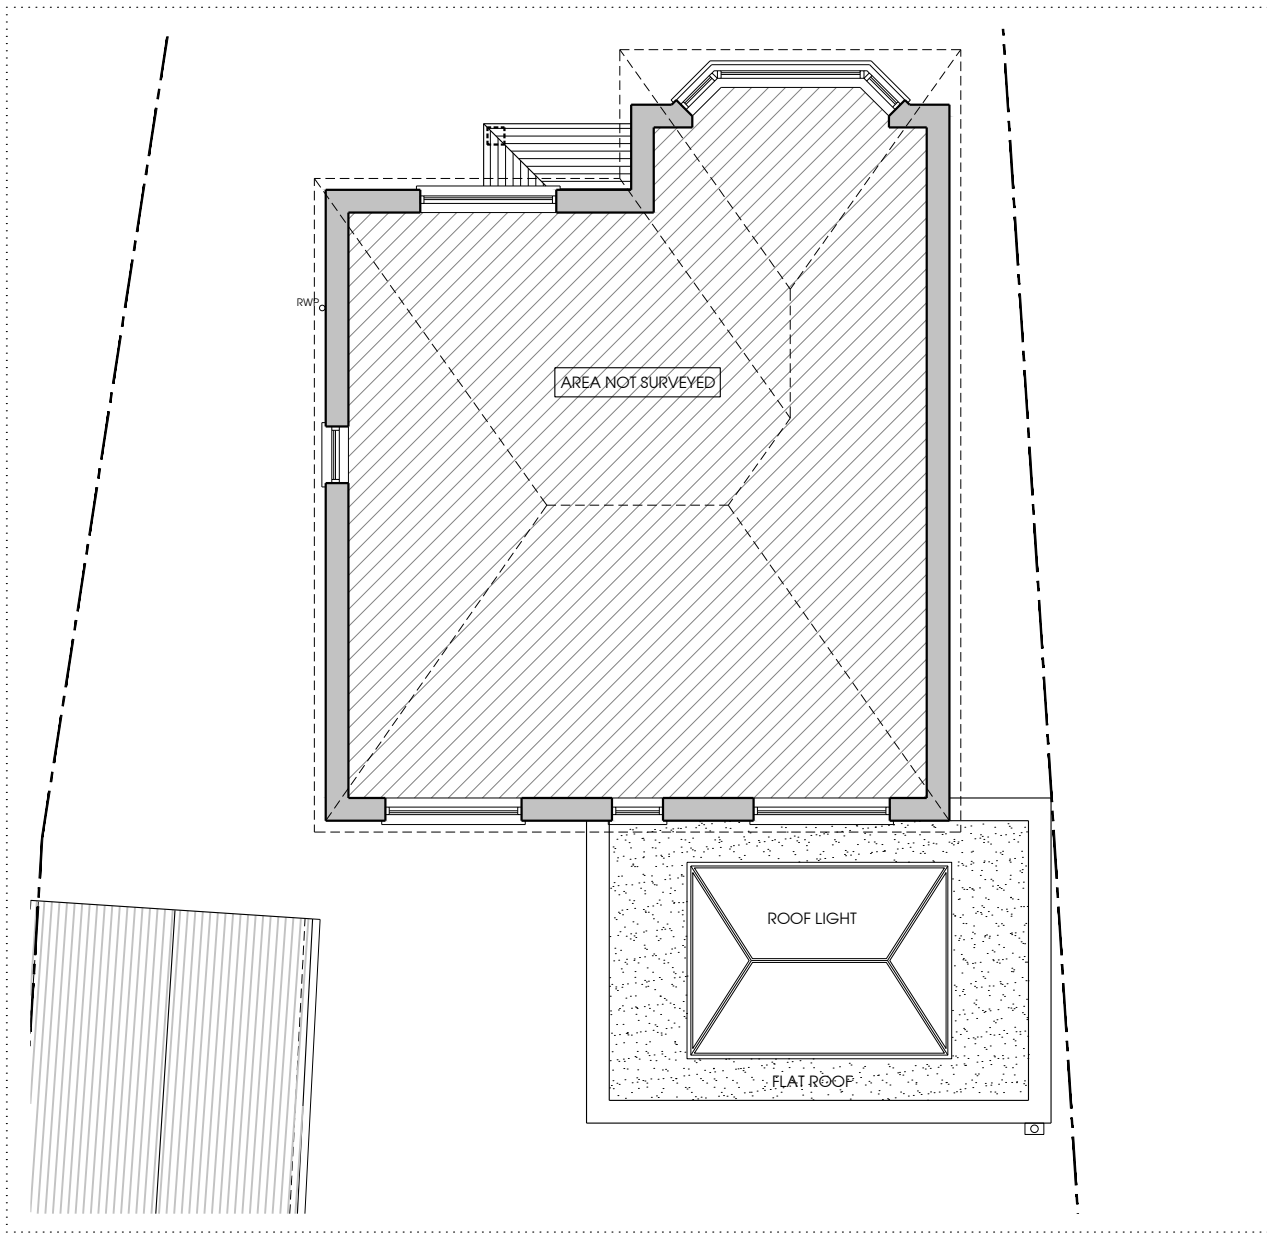


03 PROPOSED FIRST FLOOR PLAN
1 : 100




04 PROPOSED REAR ELEVATION
1 : 100



05 PROPOSED FRONT ELEVATION
1 : 100

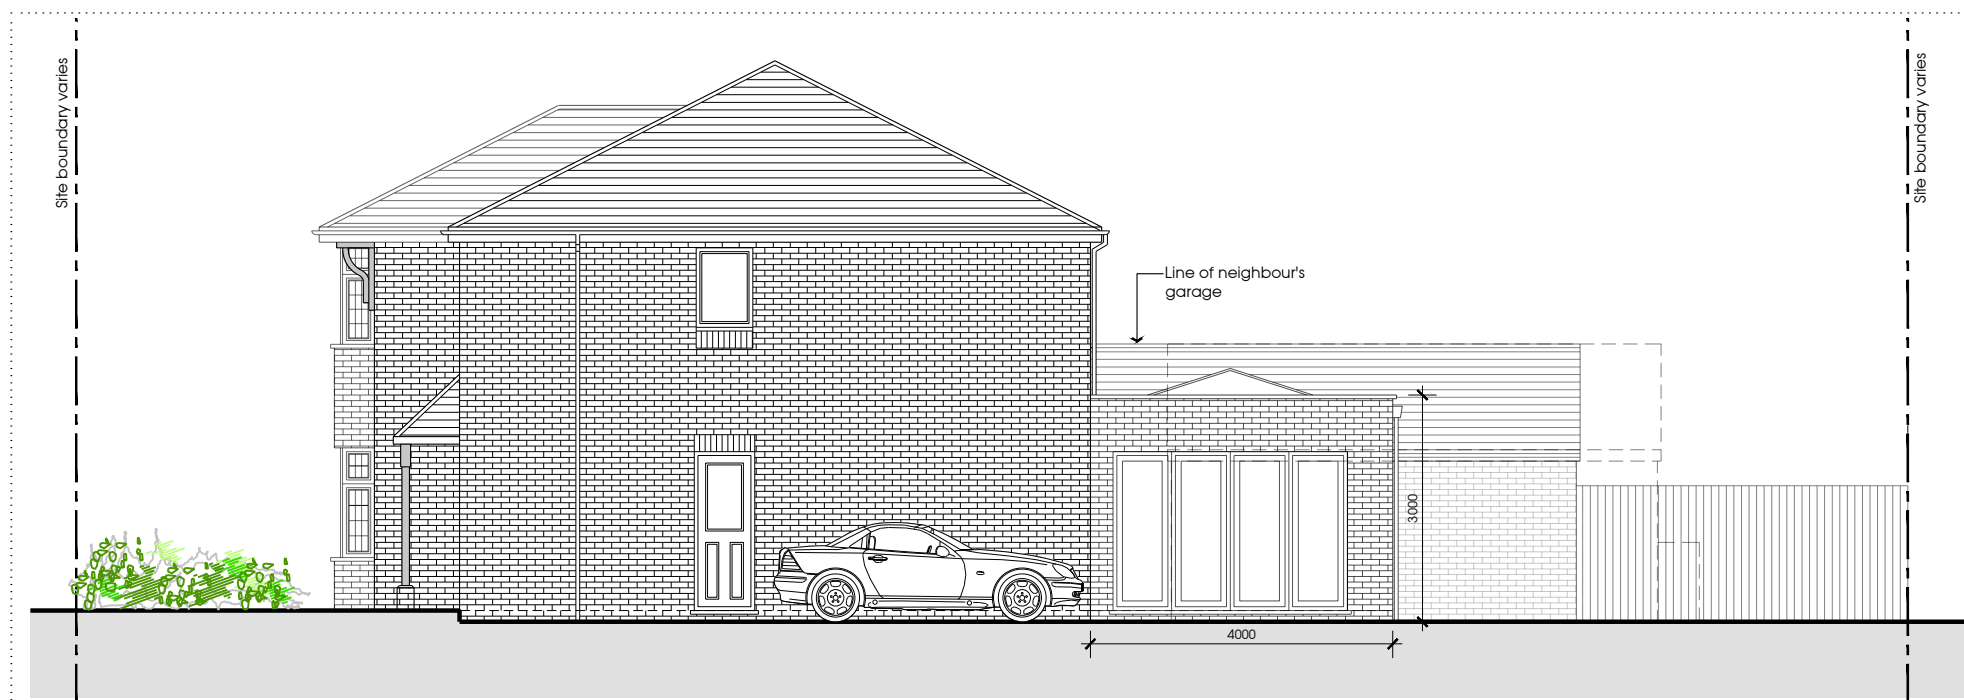

06 PROPOSED FLANK ELEVATION
1 : 100

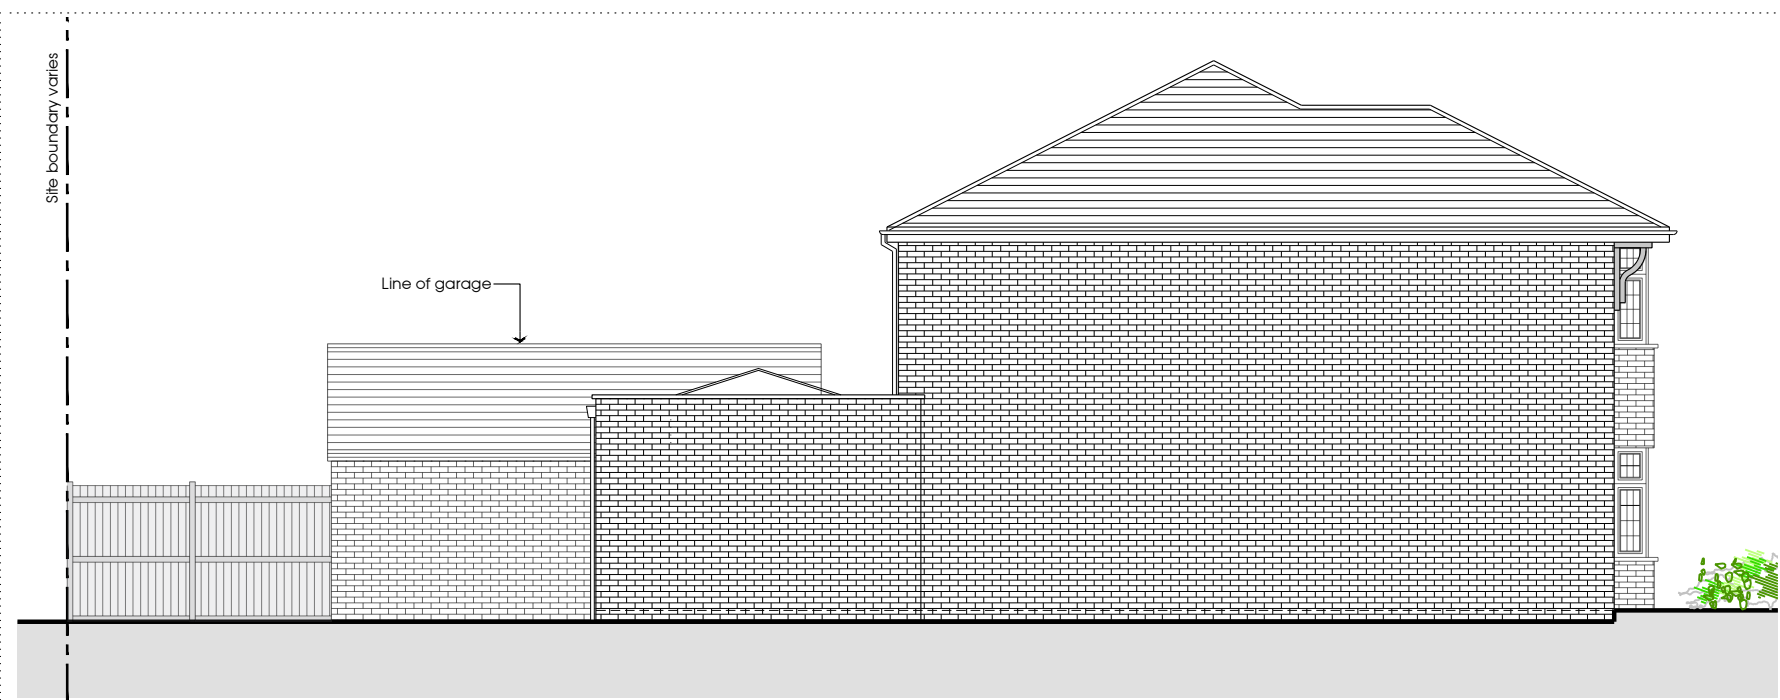

07 PROPOSED FLANK ELEVATION
1 : 100



187 Carlton Avenue East, Wembley HA9 8GB
Tel: 0203 3710259 mob: 07957 44257
email: info@rsdesigns.com web: www.rsdesigns.com

NOTES:
THE CONTRACTORS ARE TO CHECK ALL DIMENSIONS, DRAIN RUNS AND GENERAL CONDITIONS ON THE SITE BEFORE WORK COMMENCEMENT, AND INFORM R S DESIGNS IMMEDIATELY UPON DISCOVERY OF ANY ERRORS, OMISSIONS OR DISCREPANCIES. ALL WORKS ARE TO BE CARRIED OUT IN ACCORDANCE WITH CURRENT BUILDING REGULATIONS, BRITISH STANDARDS, CODE OF PRACTICE AND LOCAL AUTHORITY REQUIREMENTS. DO NOT SCALE FROM THE DRAWING WITHOUT FIRST OBTAINING WRITTEN AUTHORIZATION FROM R S DESIGNS.
THIS DRAWING IS THE PROPERTY OF R S DESIGNS AND IS ISSUED ON THE CONDITION THAT IT IS NOT REPRODUCED, DISCLOSED OR COPIED TO ANY UNAUTHORISED PERSON IN WHOLE OR PART WITHOUT PRIOR WRITTEN CONSENT.

SCALE 1:100
0 1000 2000 5000



REV: DATE: DESCRIPTION:

CLIENT:
MR JAMES GREEN

PROJECT:
136 HAMPSHIRE ROAD
ROYSTONE
SG8 9FU

TITLE:
PROPOSED BLOCK, GROUND
& FIRST FLOOR PLANS AND
ELEVATIONS

SCALE:
1:100 @ A2

DATE:
SEPT. 2025

DRAWN:
KM

CHECKED:
SP

AUTHORISED:
SP

DRAWING No:
RSD2577 - 100

REVISION:

ISSUE:

PLANNING