


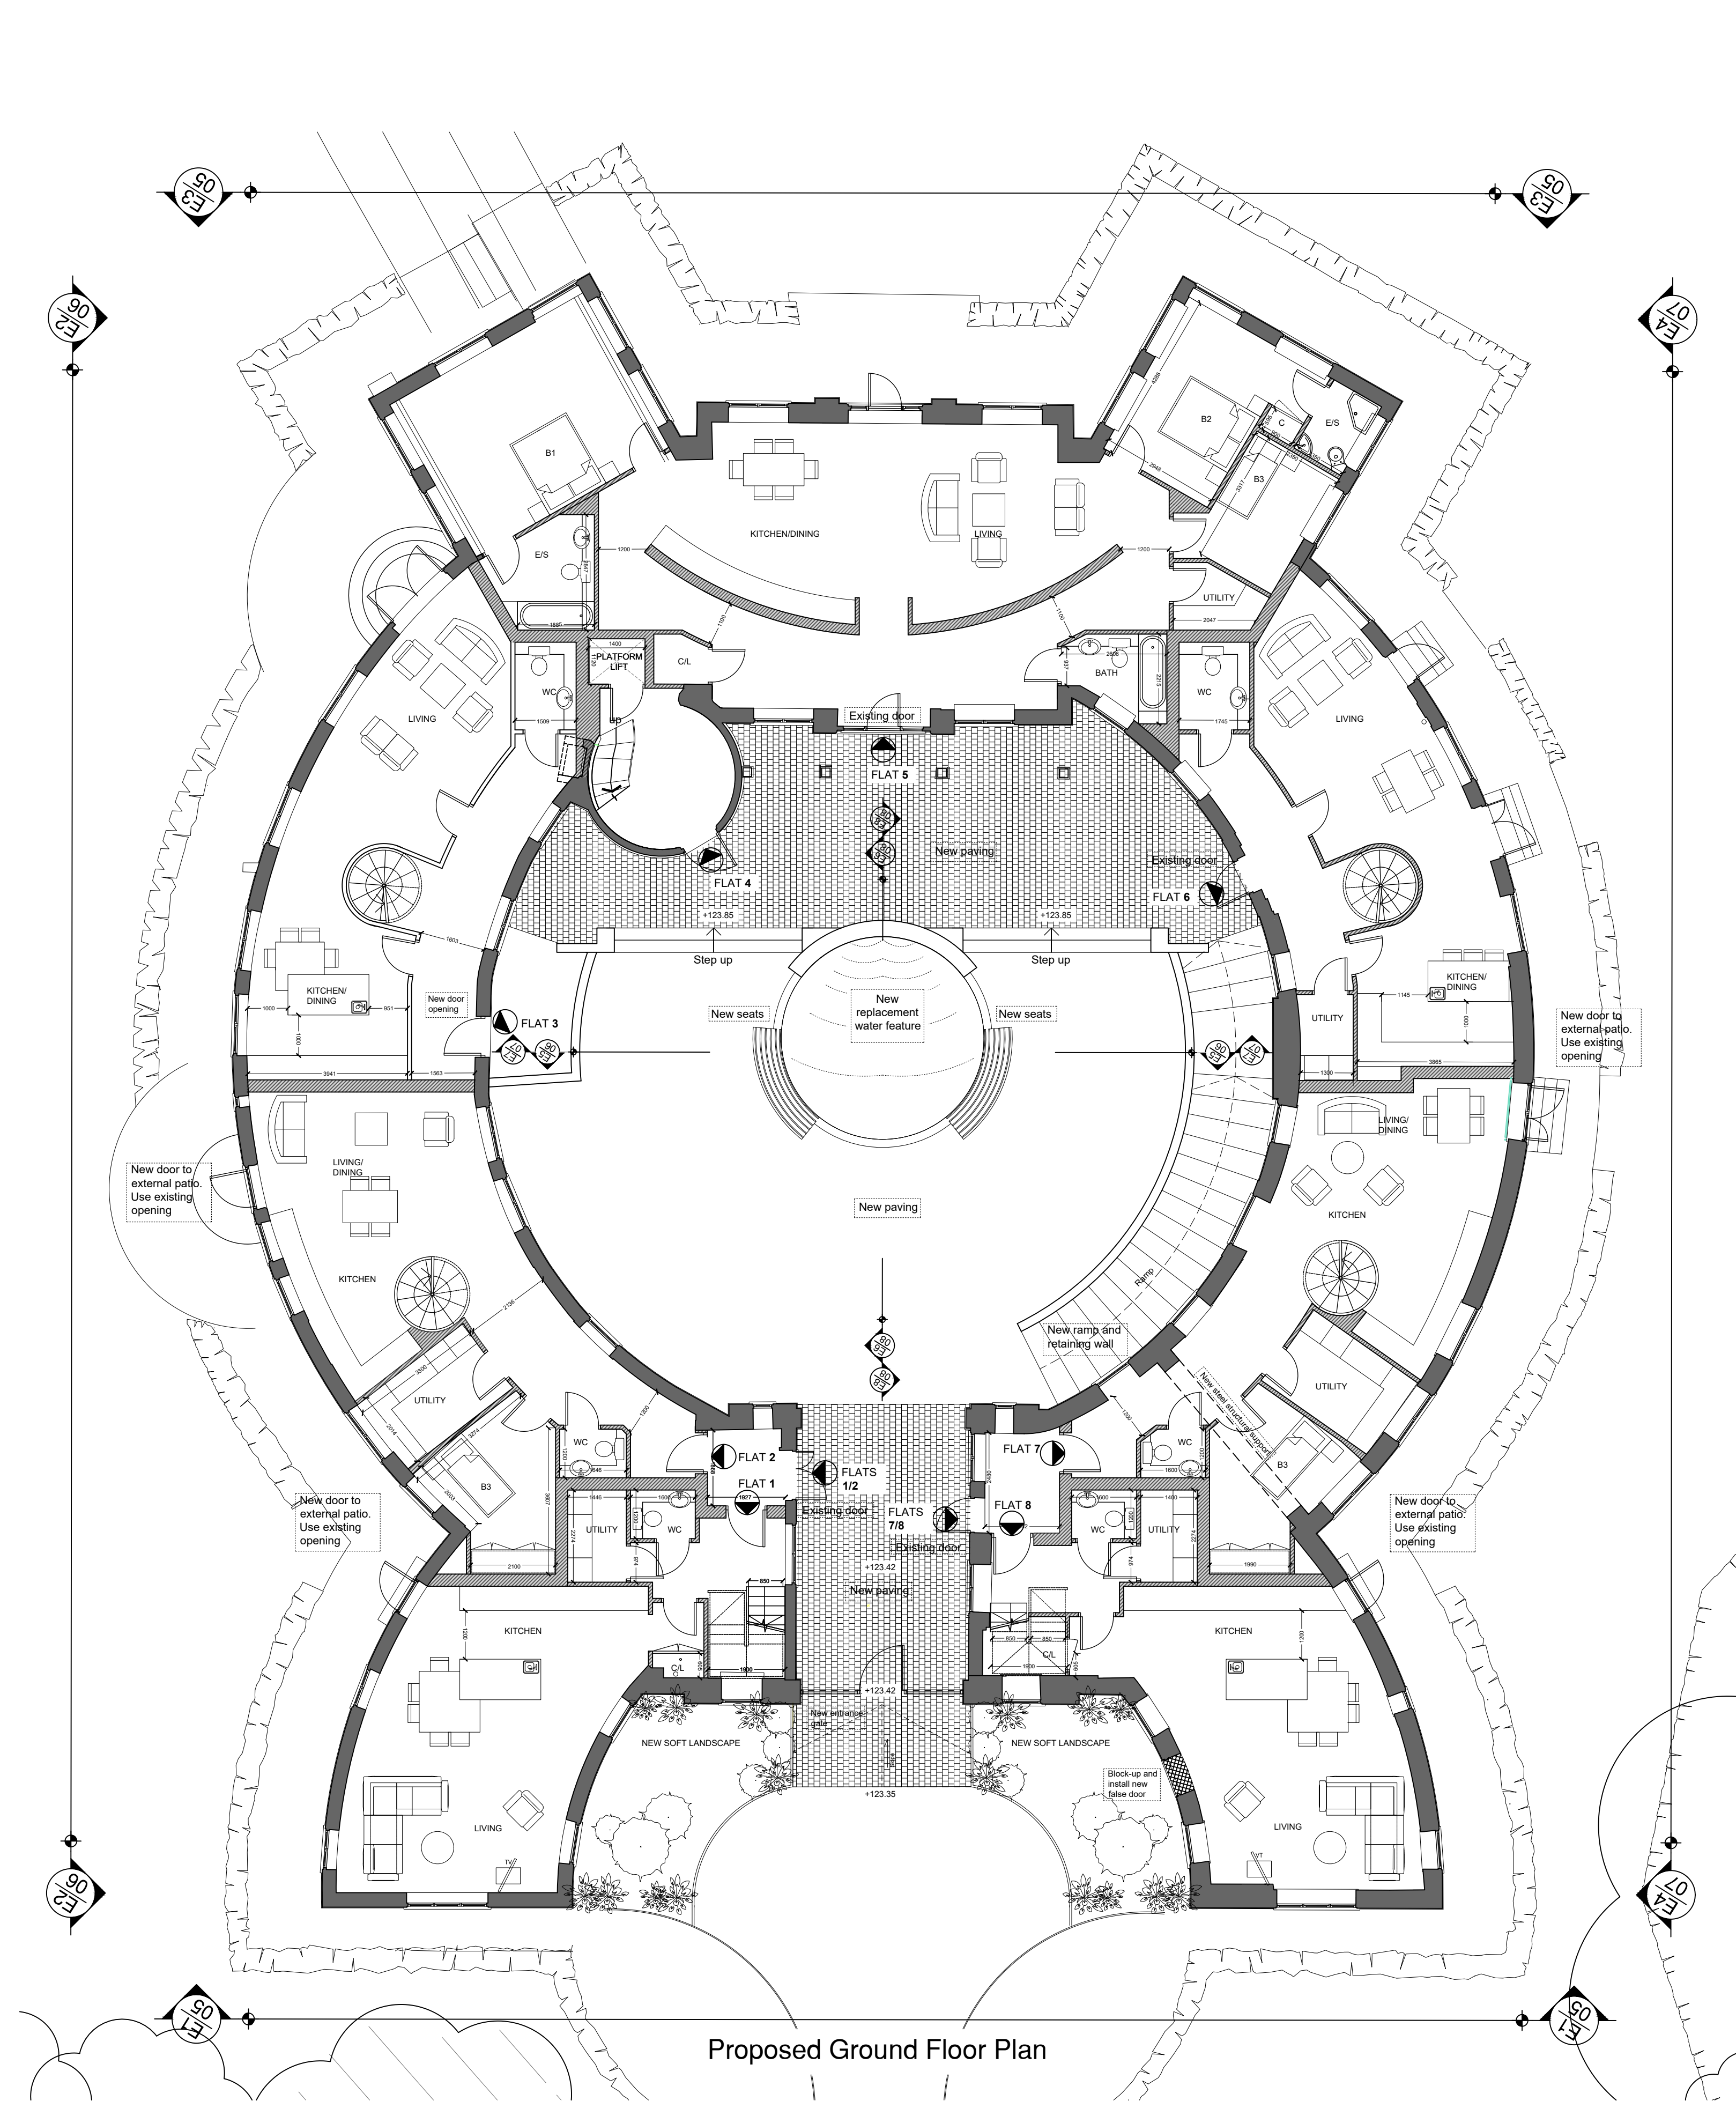

Proposed Ground Floor Plan

Rev C - JE - 29.04.2021 - Senior Conservation Officers' comments incorporated into amendments
Rev B - JE - 19.07.2019 - Turret stairs amended. Entrance door to Flat 3 relocated.
Rev A - LF - 18.01.2019 - Entrance to flats 7 and 8 amended

drawing stage			
PLANNING			
Briffa Phillips			
Architecture Design Planning Consultants Project Management			
19-21 Holywell Hill, St Albans Herts AL1 1EZ Tel. 01727 840567 Fax. 01727 731671 www.briffaphillips.com info@briffaphillips.com			
project title			
NODE COURT, DRIVERS END LANE, CODICOTE, HERTS, SG4 8TR			
drawing title			
PROPOSED GROUND FLOOR FLOOR PLAN (MAIN BUILDING)			
scale	job architect	drawn	checked
1:100@A1	MB	LF	MB
date	project no.	drawing no.	revision
07.09.18	1581	218	C