


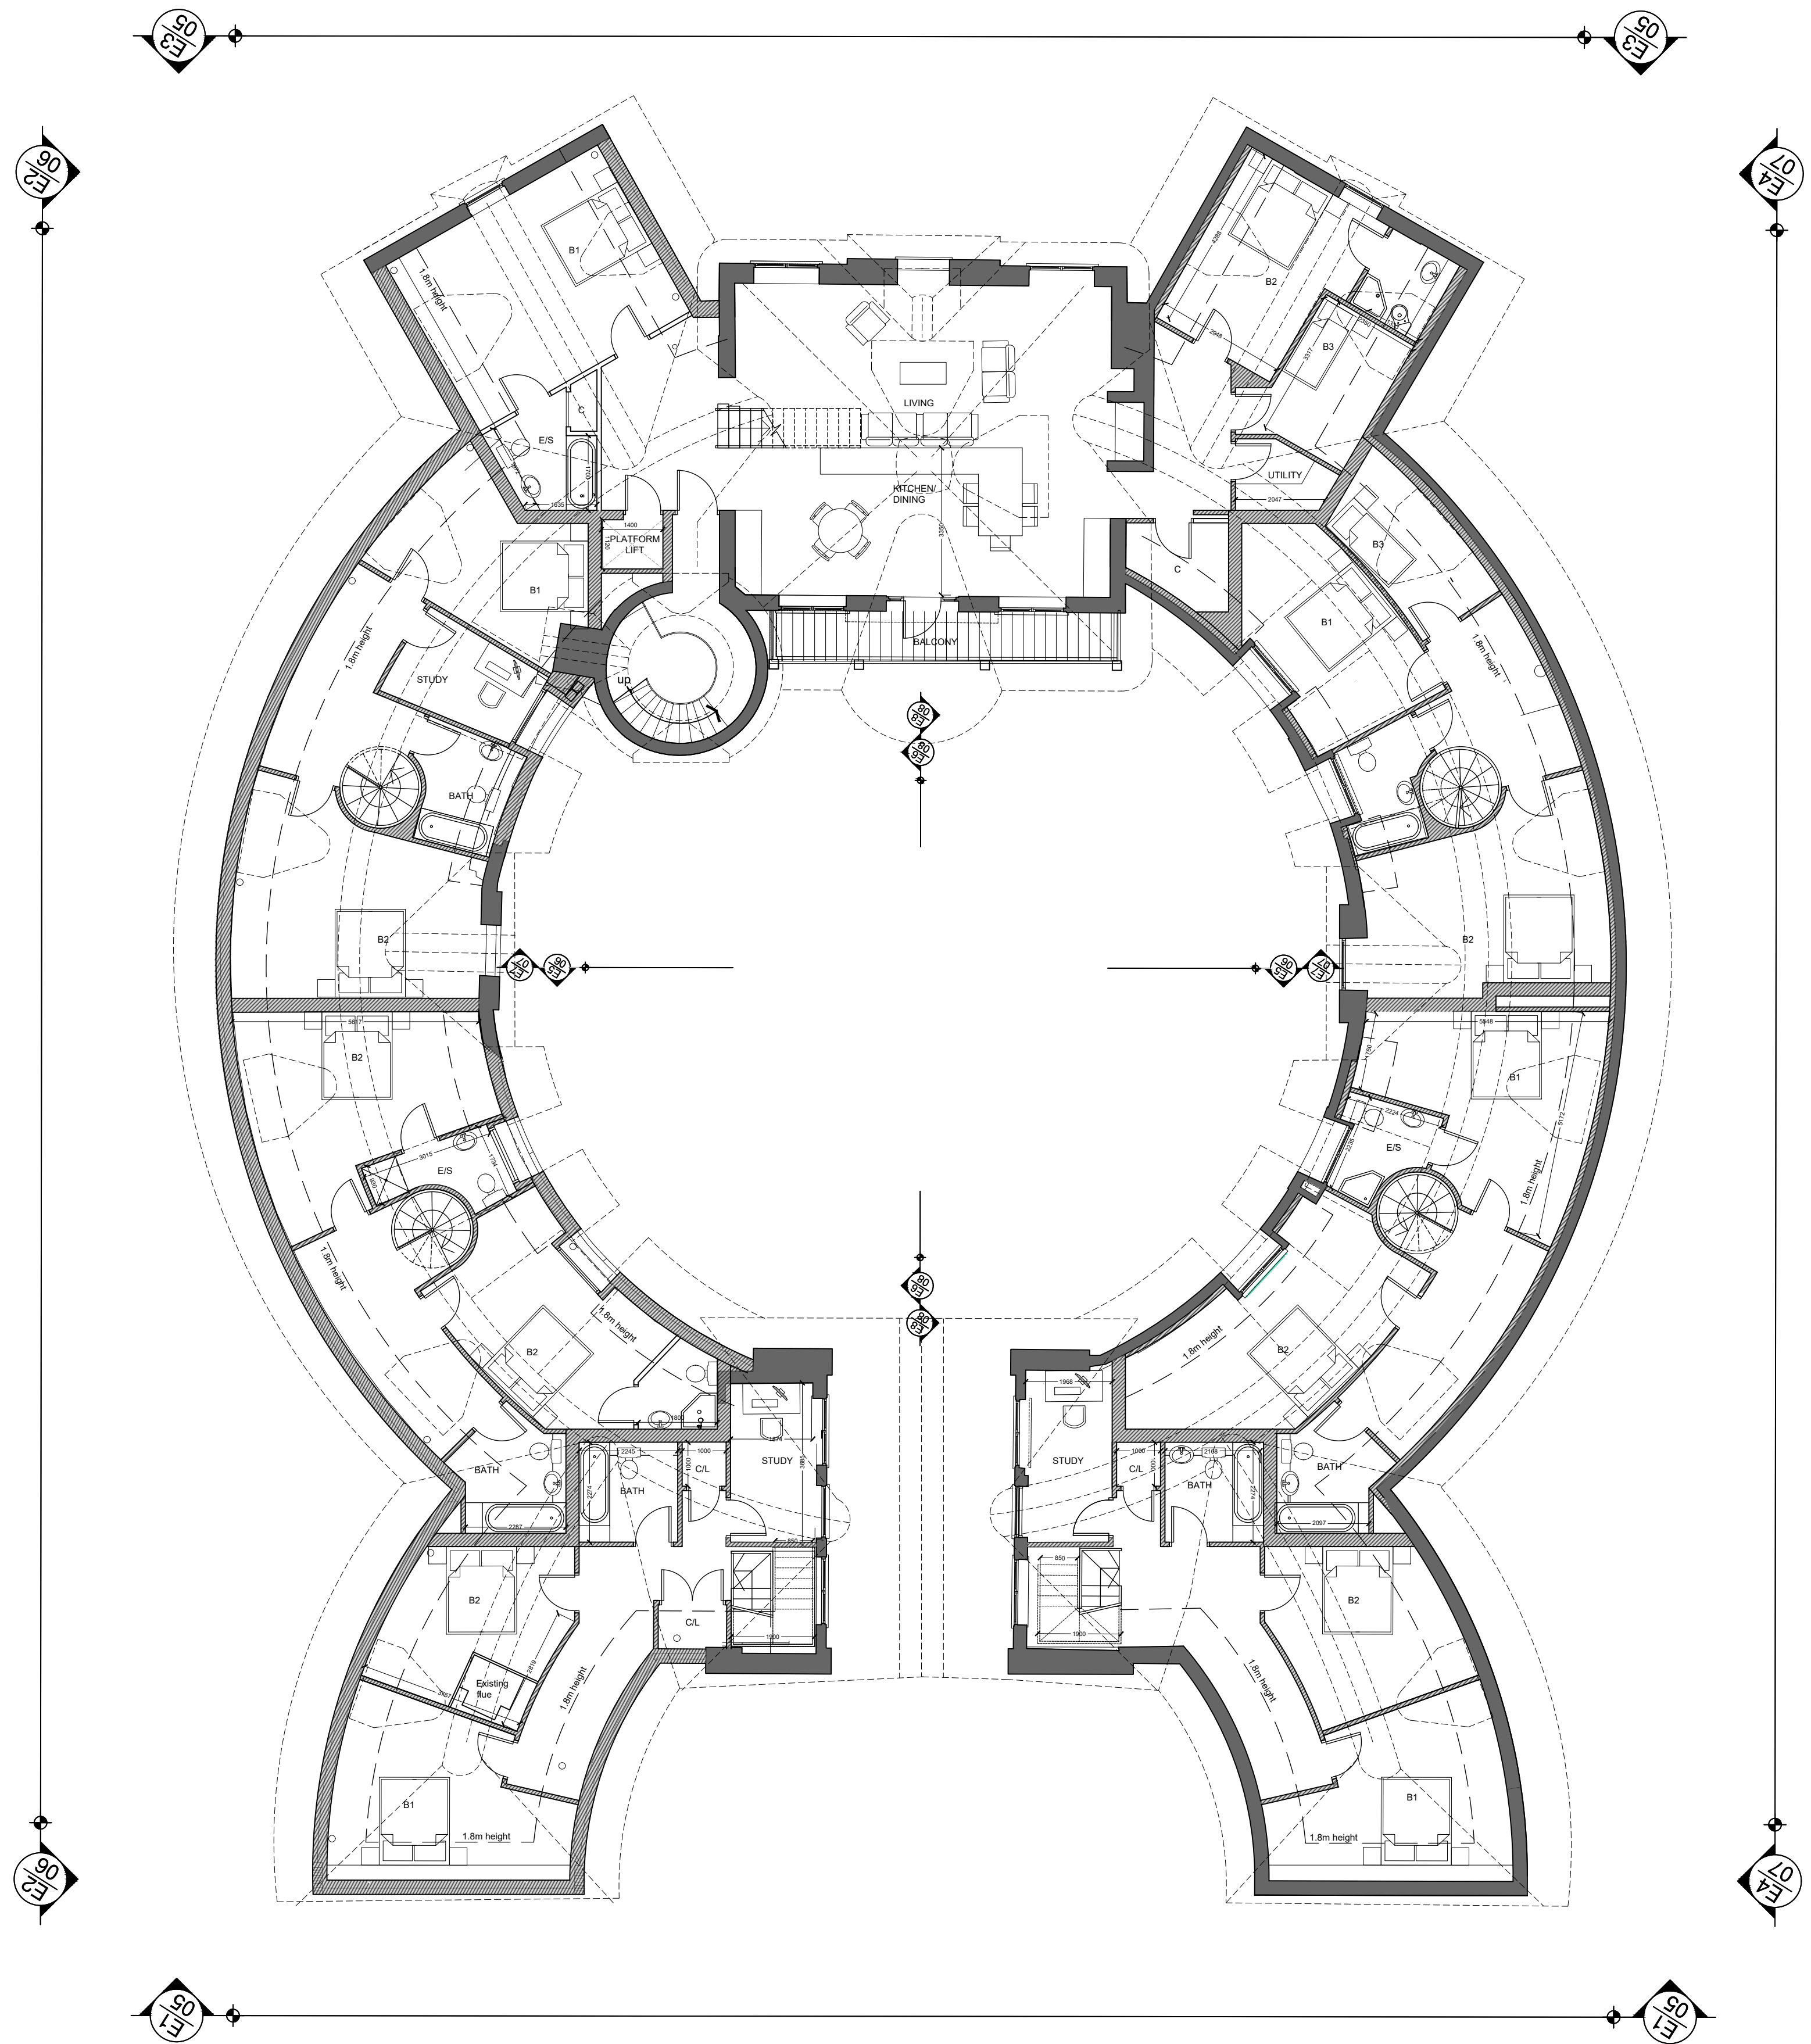

Proposed First Floor Plan

Rev B - JE - 29.04.2021 - Senior Conservation Officers' comments incorporated into amendments
Rev A - JE - 19.07.2019 - Inglenook fireplace retained in Flat 4 Chimney flue retained in Flat 1. Turret stairs amended.

drawing stage			
PLANNING			
Briffa Phillips			
Architecture Design Planning Consultants Project Management			
19-21 Holywell Hill, St Albans Herts AL1 1EJ Tel. 01727 731671 Fax. 01727 840567 www.briffaphillips.com info@briffaphillips.com			
project title			
NODE COURT, DRIVERS END LANE, CODICOTE, HERTS, SG4 8TR			
drawing title			
PROPOSED FIRST FLOOR FLOOR PLAN (MAIN BUILDING)			
scale	job architect	drawn	checked
1:100@A1	MB	LF	MB
date	project no.	drawing no.	revision
07.09.18	1581	219	B